



- This drawing is the copyright of HRW Architects Ltd Registered No. 3589904
- All dimensions must be verified on site prior to construction.
- Do not scale this drawing except for Planning Application purposes.
- Ordnance Survey Licence No. 100003200
- Only PDF issues of this drawing are controlled. All other formats of this drawing (e.g. dwg Autocad or .rvt files) are un-controlled and are used at your own risk.
- This drawing must not be copied, transmitted or passed to a third party, without written consent

Rev	Amendments	By	Chkd	Date
P1	Building Control	DP	SJL	06.07.2020
P2	Revised following receipt of CCTV survey dimensions	NCH	SJL	03.10.2020

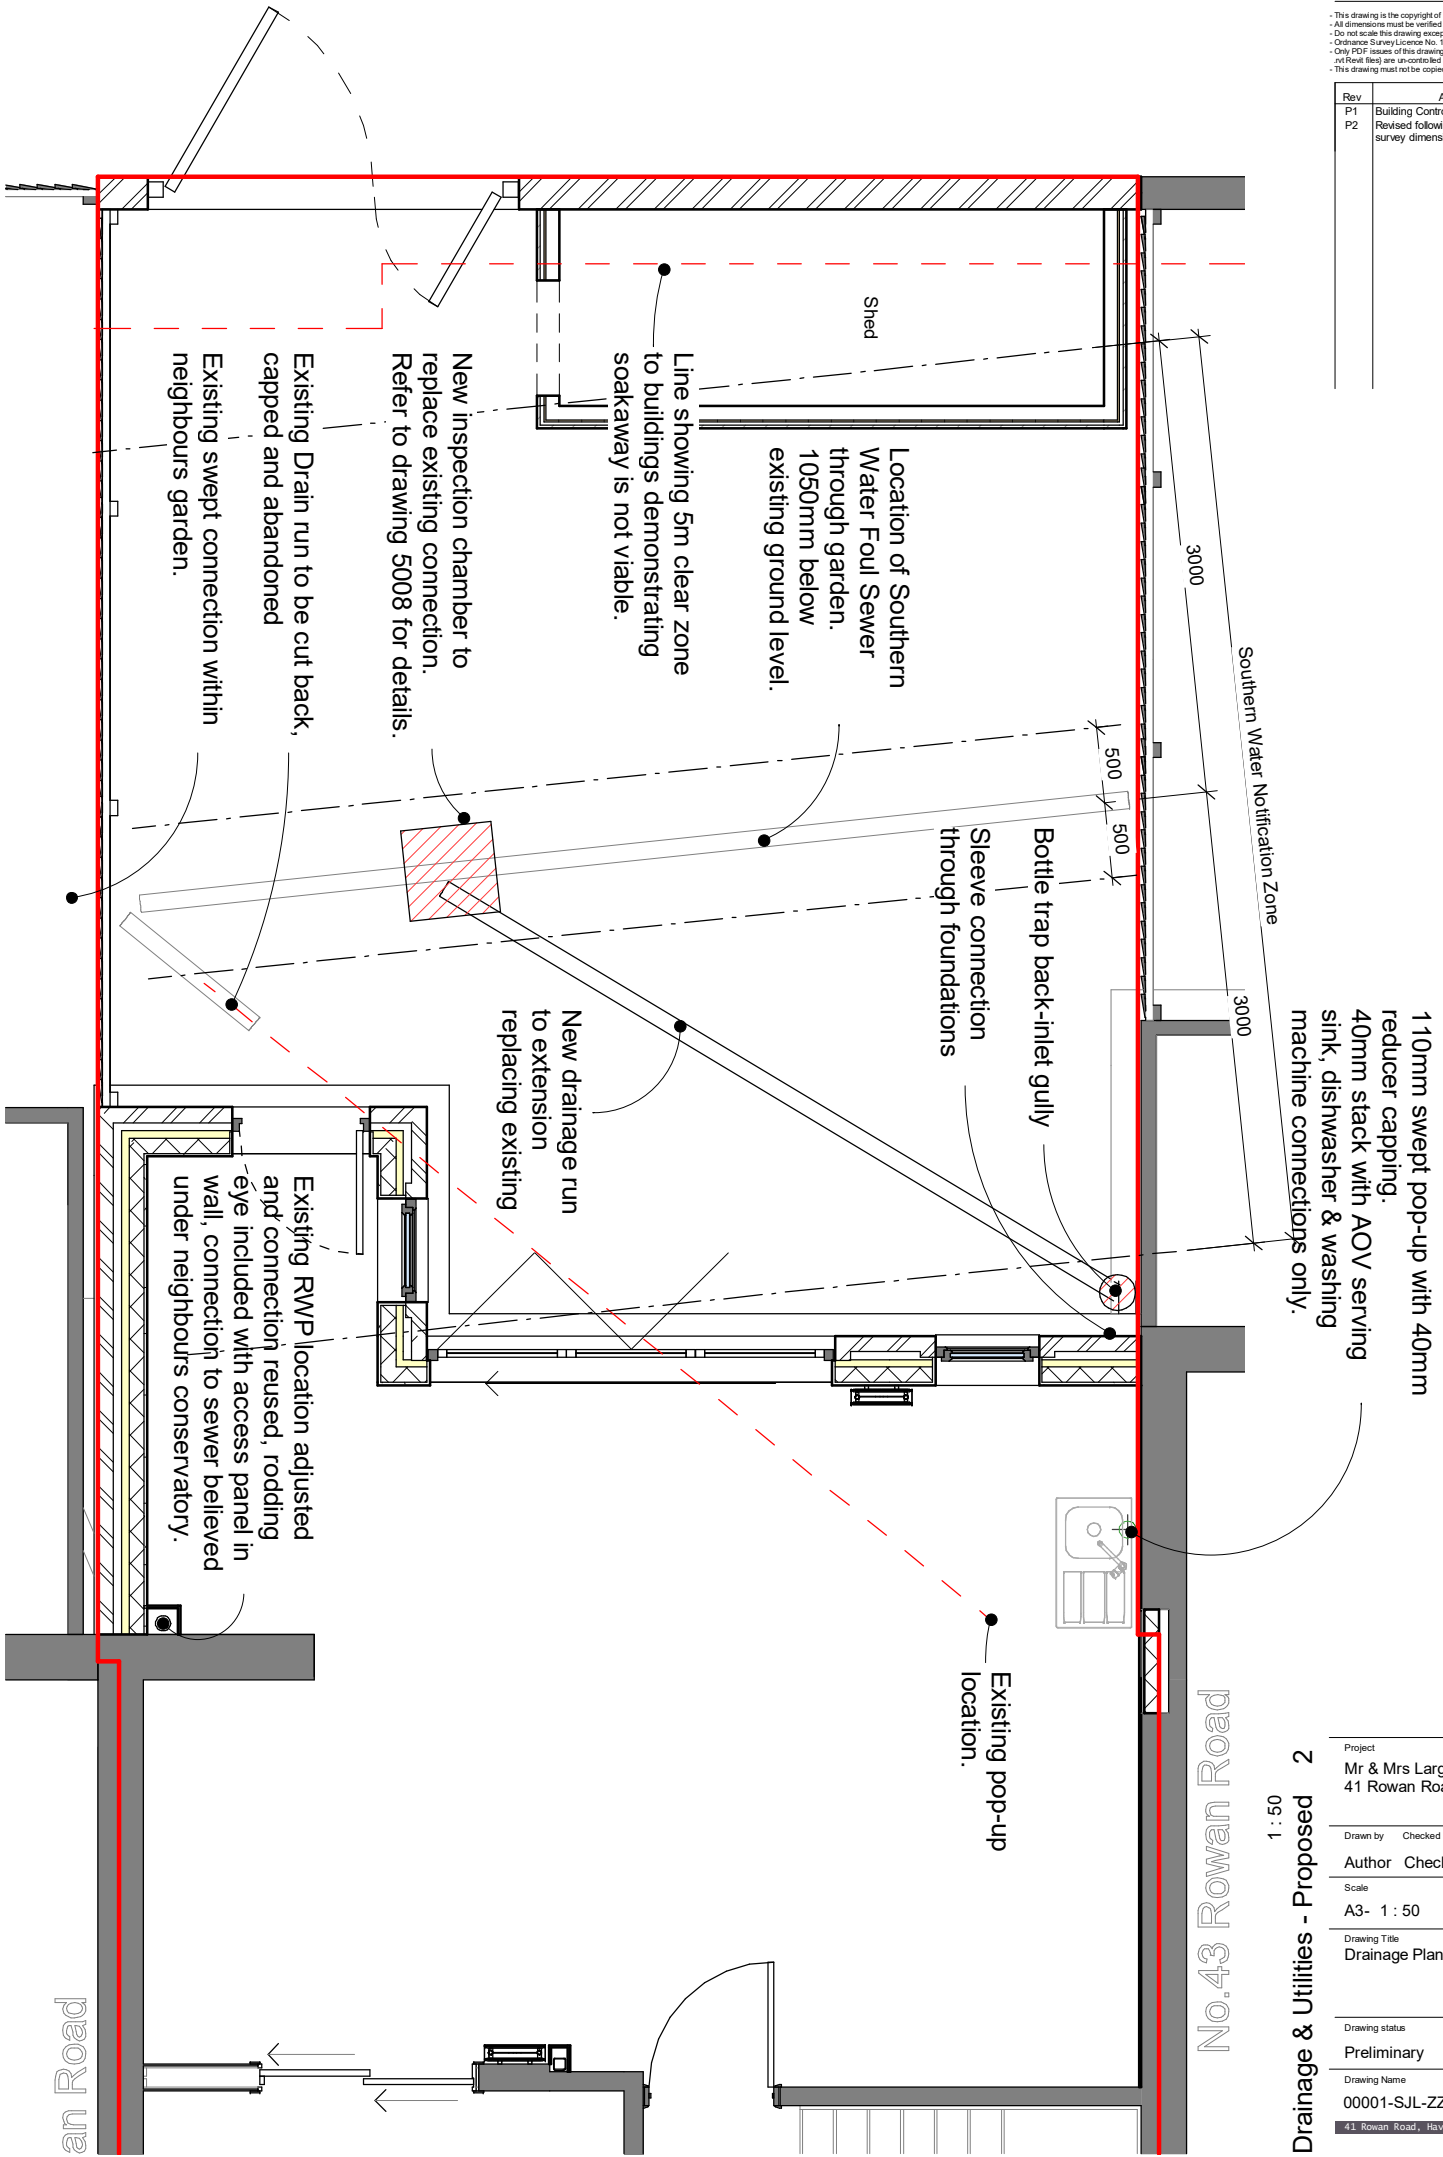

Project	Mr & Mrs Large 41 Rowan Road	Date Created	FEB 2020
Drawn by	Author	Checked by	Checker
Scale	A3- 1 : 50		
Drawing Title	Drainage Plan		
Drawing status	Preliminary	Revision	P2
Drawing Name	00001-SJL-ZZ-00-DR-A-2006		
	41 Rowan Road, Havant, Hampshire, PO9 2UX		

41 Rowan Road

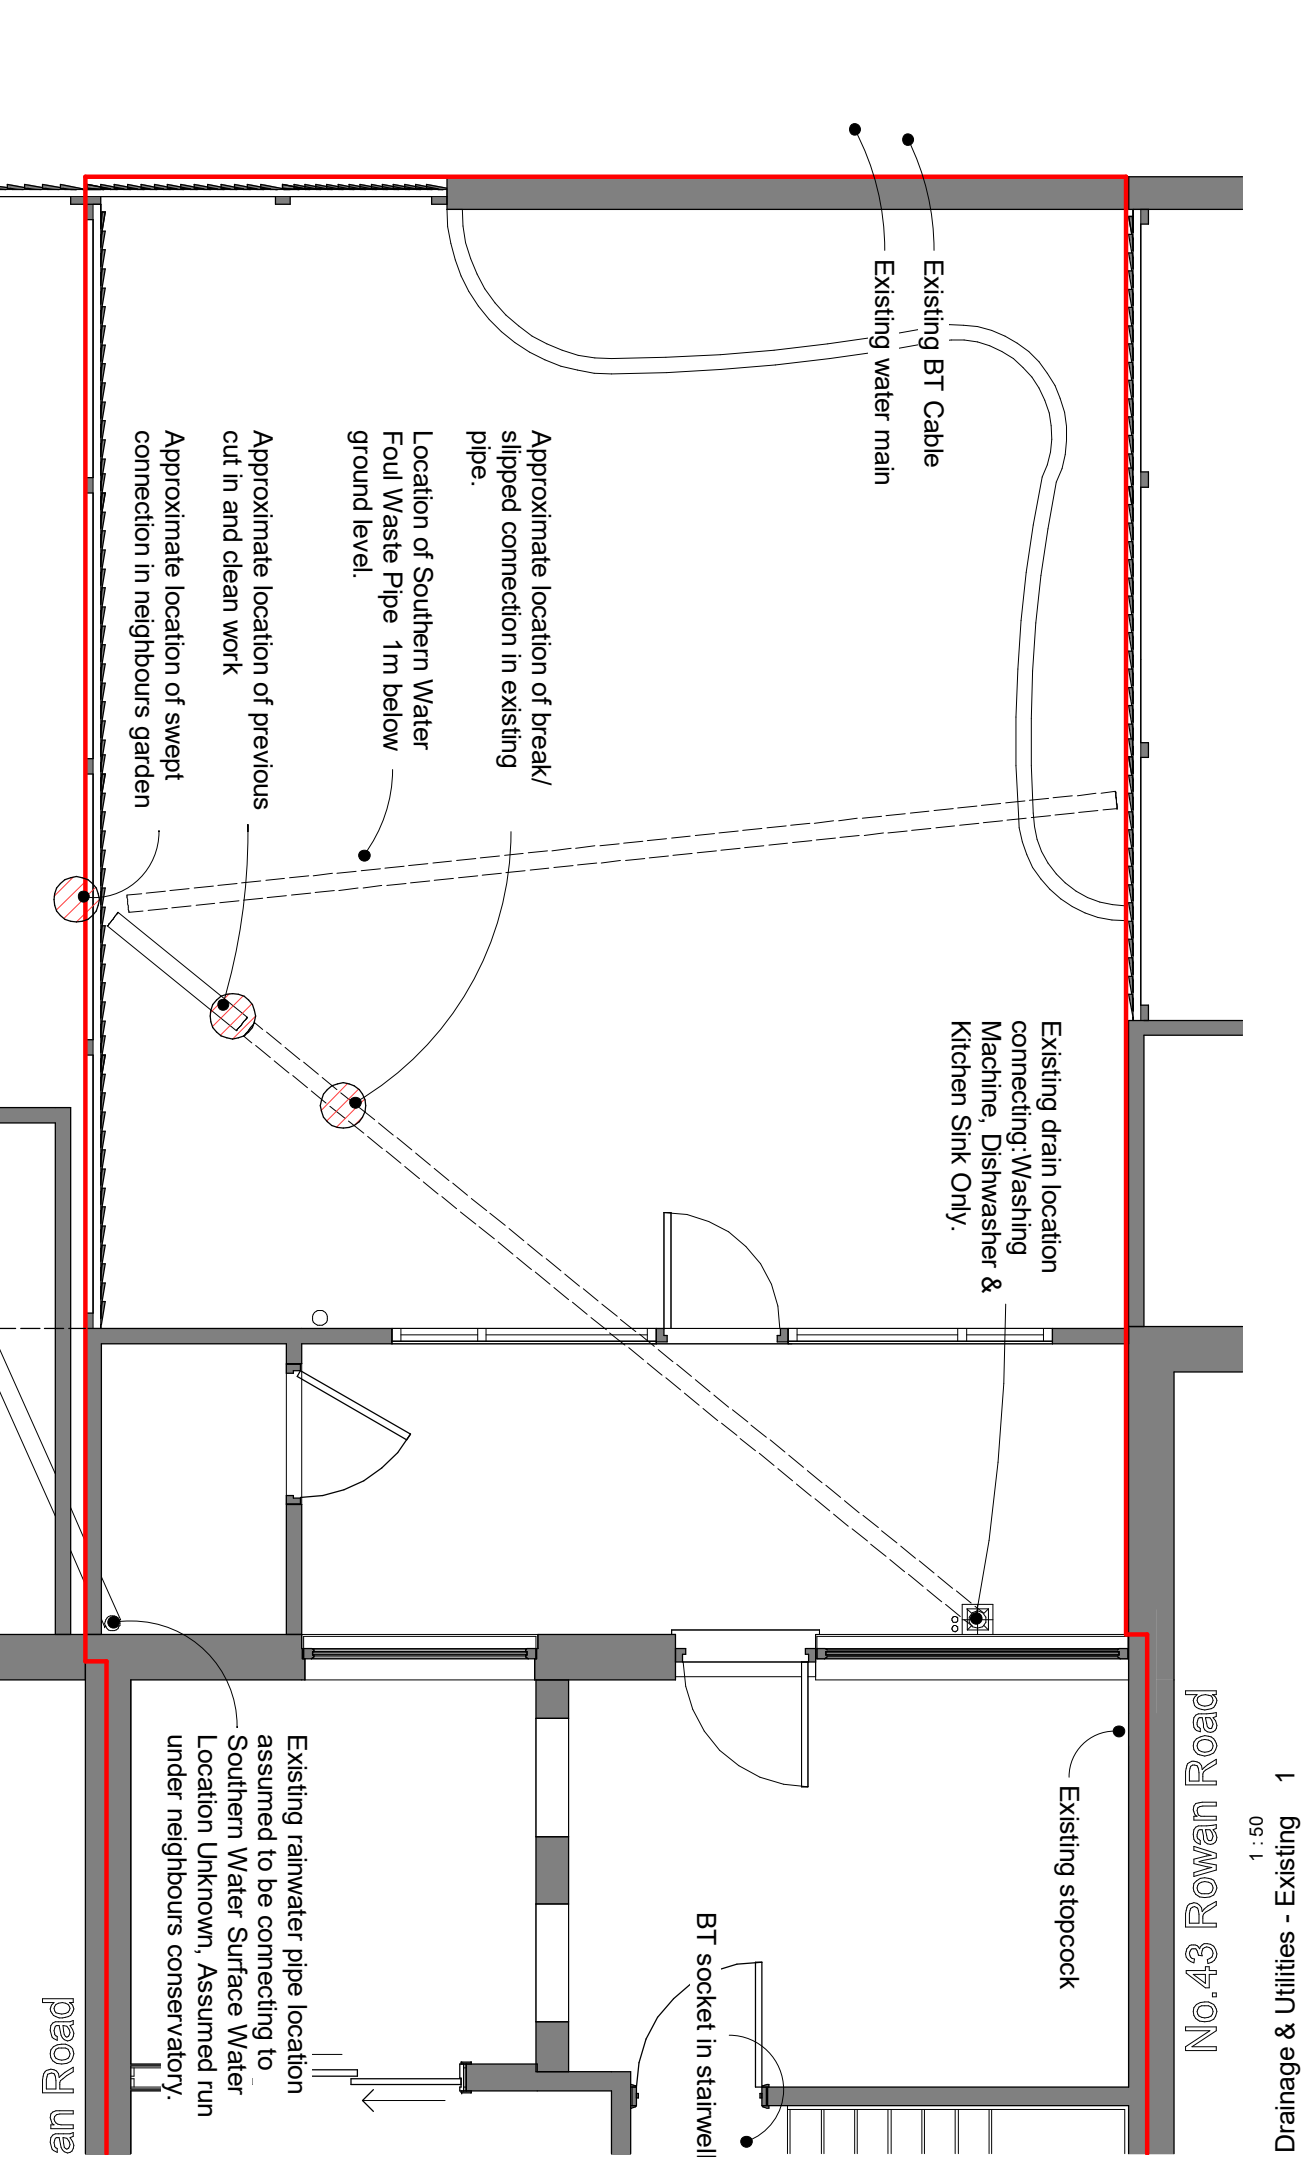

Drainage & Utilities - Existing 1: 50

Drainage & Utilities - Proposed 2: 1:50