



No.40 Horndean Road, Emsworth, Hampshire, PO10 7PT.

NOTES:
The contractor, sub-contractor or supplier, is to check all dimensions, levels, existing structures and services before commencing work. ANY DISCREPANCIES ARE TO BE BROUGHT TO THE ARCHITECT'S ATTENTION IMMEDIATELY.
© This drawing is copyright and may not be copied, traced, altered or reproduced without the express written permission of The Architectural Designer

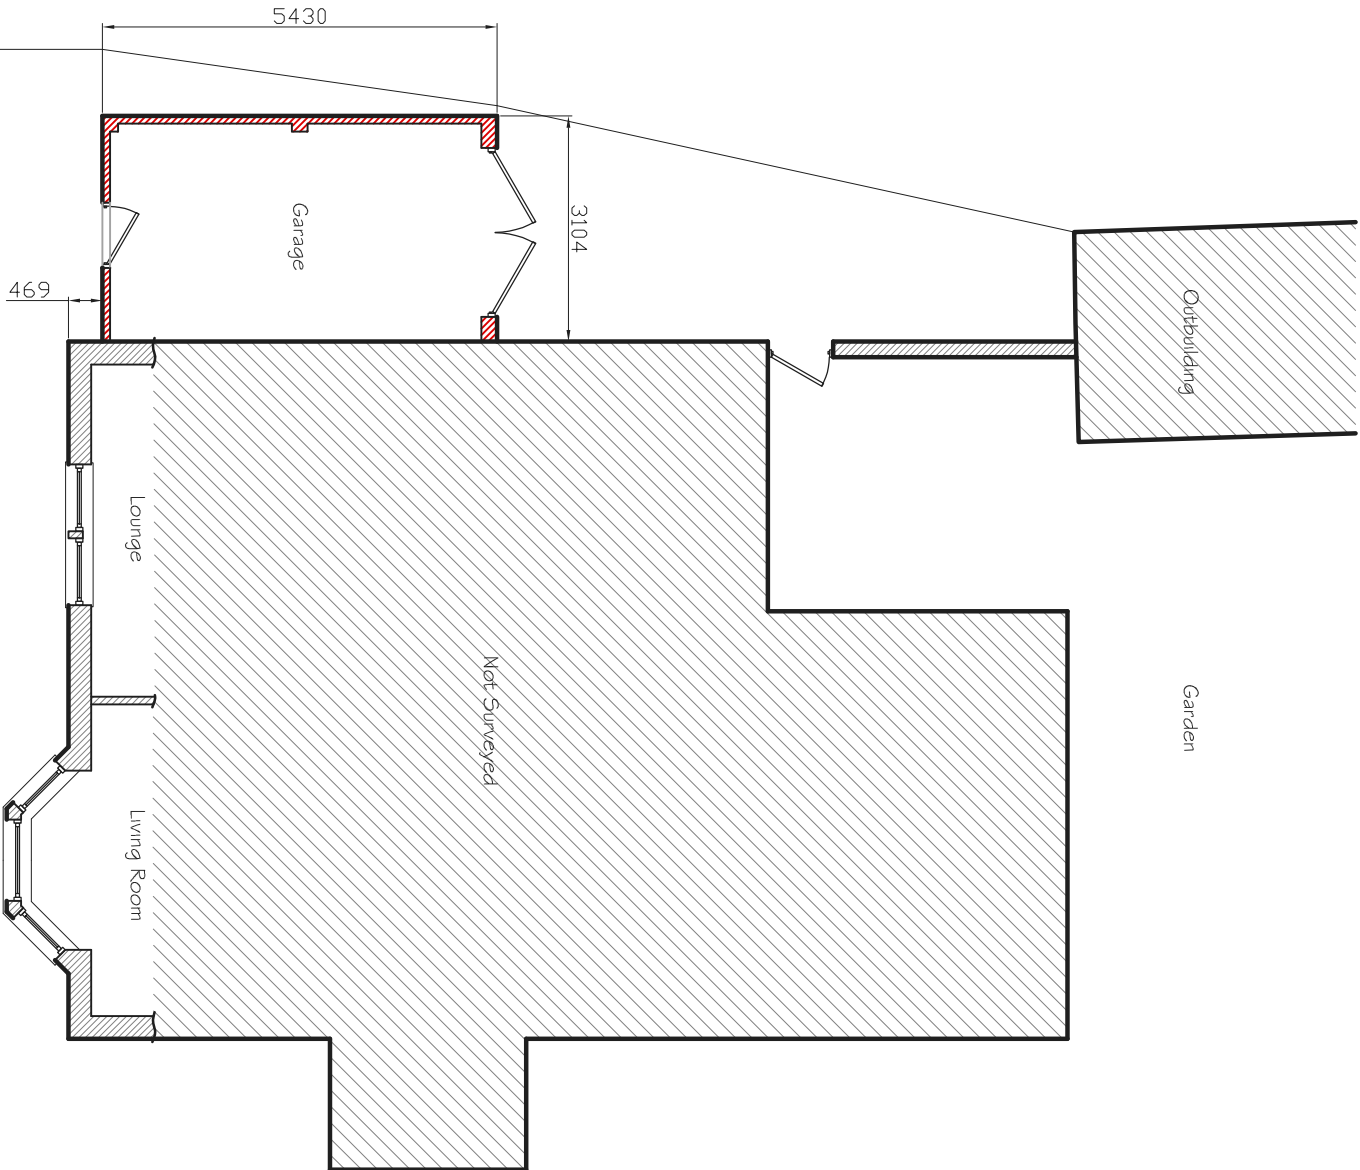

Proposed Ground Floor Plan 1:100 @ A3

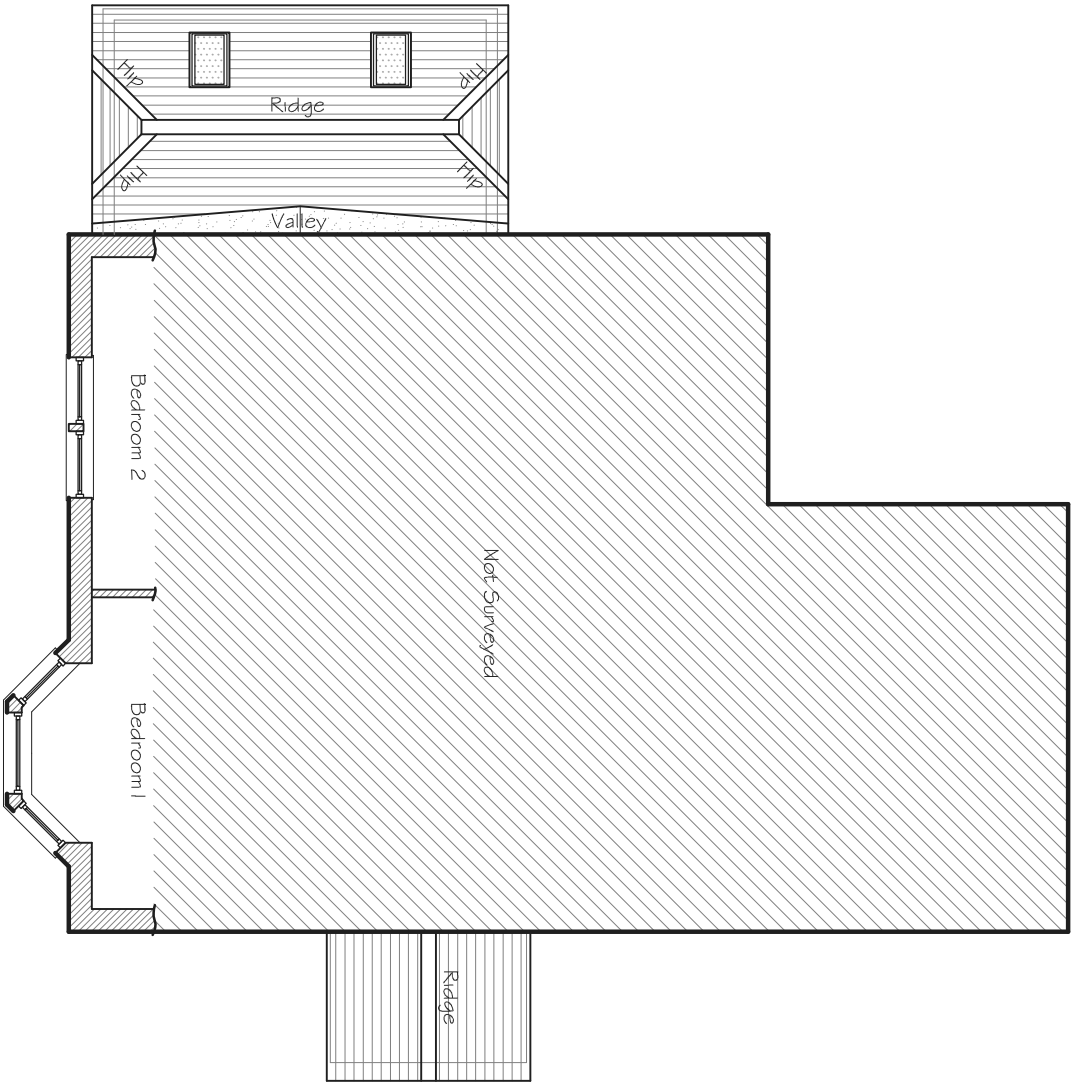

Proposed First/Roof Floor Plan 1:100 @ A3



L.M.D.
DESIGNS Ltd.
ARCHITECTURAL
& INTERIOR DESIGN
4 Foxcombe Close,
Swanmore,
Hampshire SO32 2UJ.
Tel: 07676 712622
Email: Lundarchitecture@aol.com

Job Title

Proposed Works at No.40 Horndean Rd,
Emsworth, Hampshire, PO10 7PT.

Client

Mr. Wood & Mrs. Meves

Drawing Title

Planning
Floor/Roof Plans
Proposed

CAD REF: 220831-40-Horndean-Road.dwg Scale 1:100

Drawn S.L.V. Amended Checked Date Sep '20

Job No. Dwg. No. Rev.

220831 104