




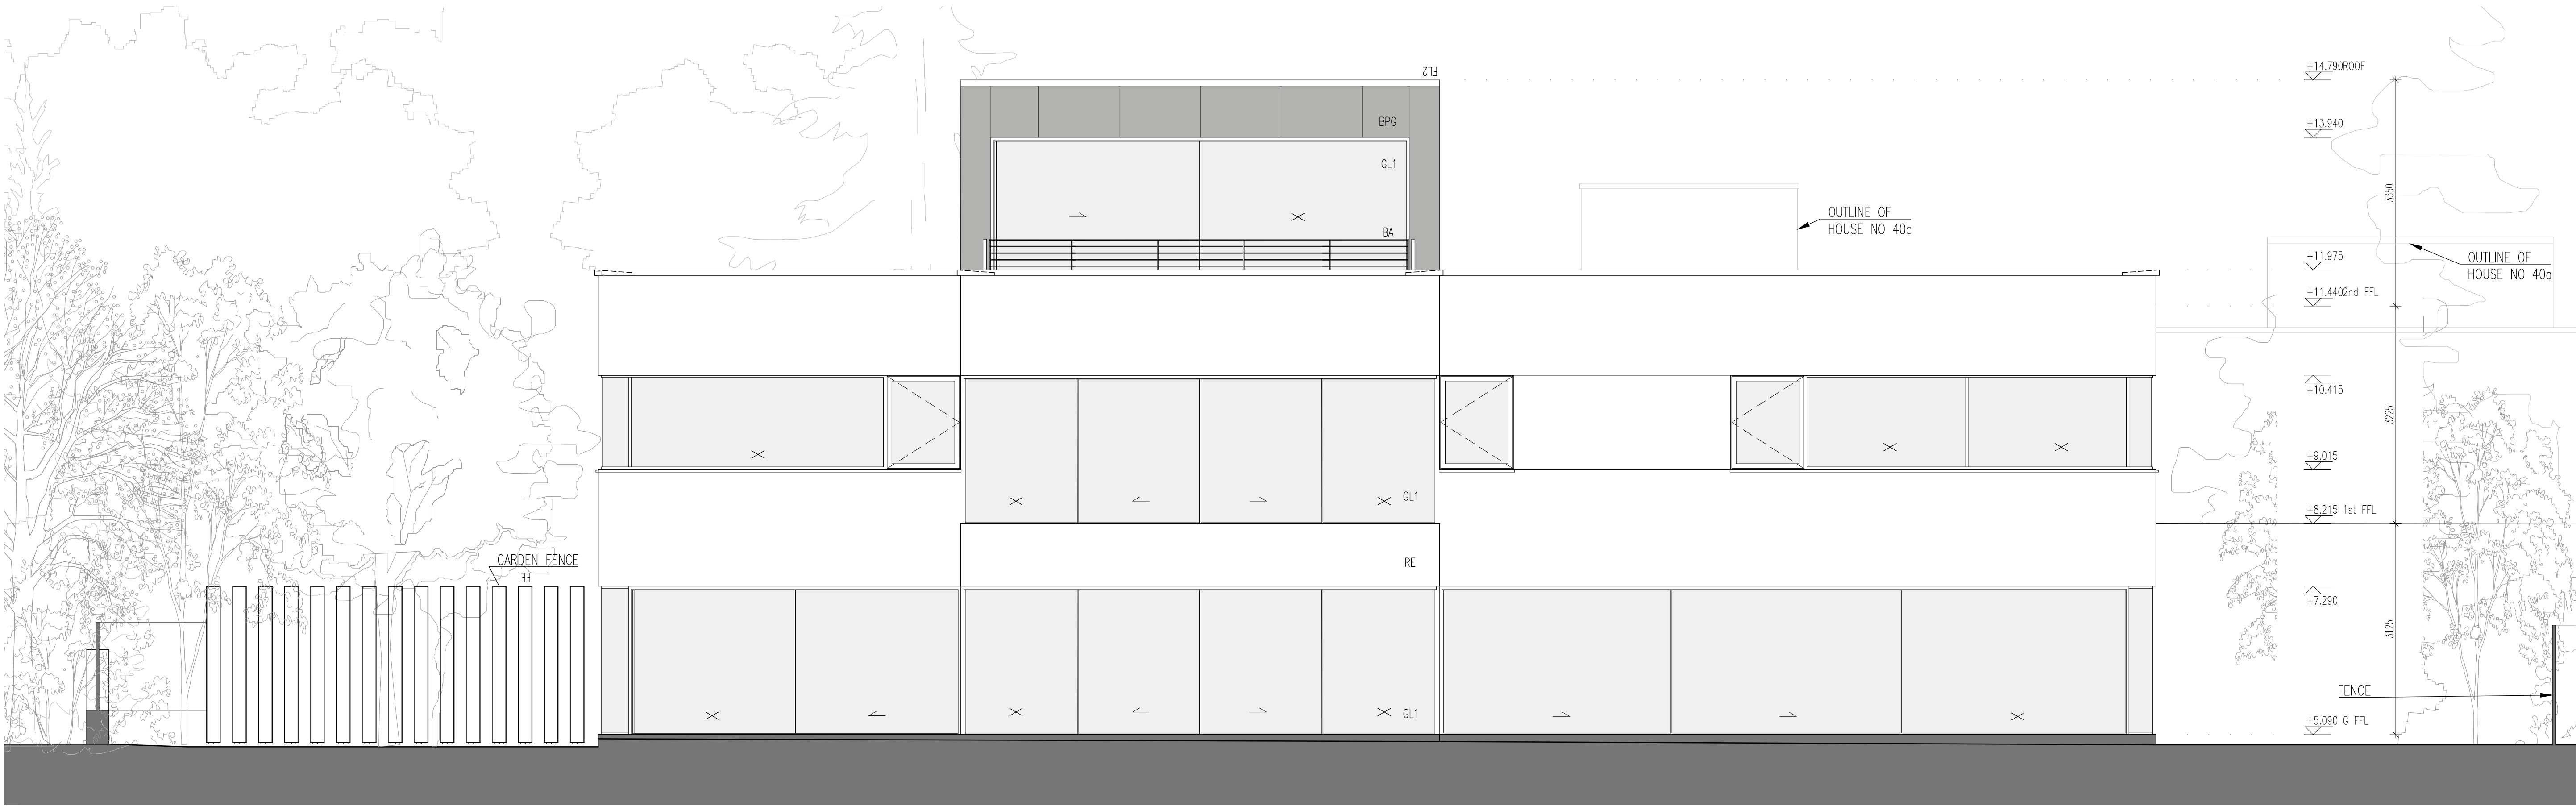


3. NORTH ELEVATION - SCALE 1:50

EXTERNAL FINISH
150 RE RENDER
10 S10 acrylic render – StoTherm Classic K, finish: StoIt acrylic K1.0, colour: StoColor System–off white / S7207 C–TBS
140 thermal insulation – Sto-EPS Board
BPG GLASS
– Back painted glass, colour: black
GL1 WINDOWS
Aluminium Minimal Windows Sliding Door System; structural glass, double glazed, colour: bronze – black
GL2 WINDOWS
Aluminium Windows Sieger 30 System or similar; structural glass, double glazed, colour: bronze – black
FL1 PARAPET FLASHING
– aluminium flashing, powder coated aluminium coping system, colour: white
FL2 PARAPET FLASHING
– aluminium flashing, powder coated aluminium coping system, colour: black
DO ENTRANCE DOOR
– hardwood timber door
FE CORTEN FENCE
– corten fence – corten fins, finish: colour: weathered ‘Corten’
CA CANOPY
– corten entrance canopy
PA PANELS
– panels colour: to match windows and doors
BA BALUSTRADE
– painted white steel balustrade, PPC
DG GARAGE DOOR
– Side sliding Rindum Meir Original garage doors, colour to match windows

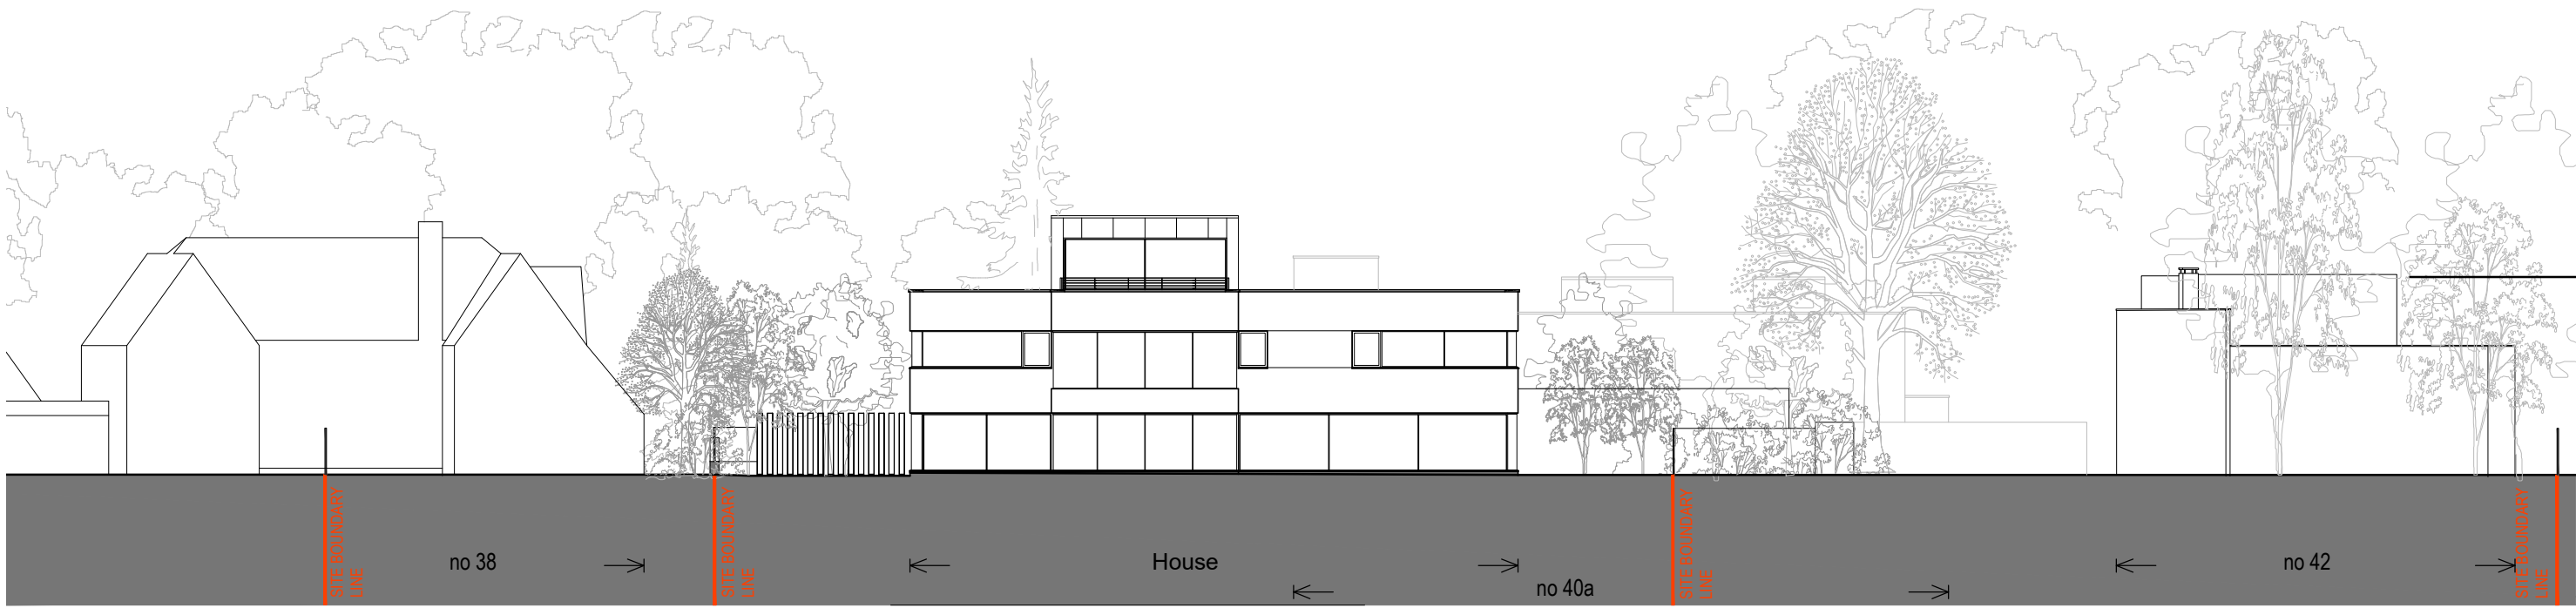

3. NORTH ELEVATION - LONG CONTEXT ELEVATION, SCALE 1:250

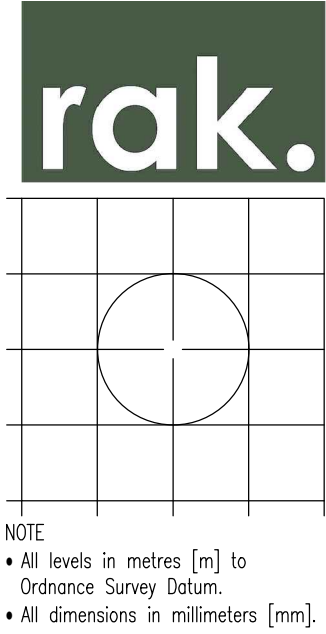 

NOTE

• All levels in metres [m] to
Ordnance Survey Datum.

• All dimensions in millimeters [mm].

Rev A 2020 10.09 Planning Application

Revision

Project title:

Northshore

40 Sinah Lane

Hayling Island, PO11 0HH

Drawing title

Proposed - House

- Elevation 3 [North]

Client

Mr and Mrs Nunn

Date

01.02.2018

Scale 1:50, 1:250 @ A1

or 1:100, 1:500 @ A3

Status

Planning

Drg. no.

1032A-01-007 Rev A

Notes

These drawings are for

planning purposes only and not

for construction or any other use

unless agreed by rak

architecture. All dimensions

must be checked and rak

architects are to be informed of

any discrepancies prior to

construction. This drawing and

any of the details

therein remain the copyright of

rak architecture ltd.

rak architecture ltd

Lower Lewell Farmhouse,

Lewell,

Dorchester,

DT98,

UK

Phone: +44 (0)1305 246741

www.rakarchitecture.co.uk