



TRENCH FOUNDATION

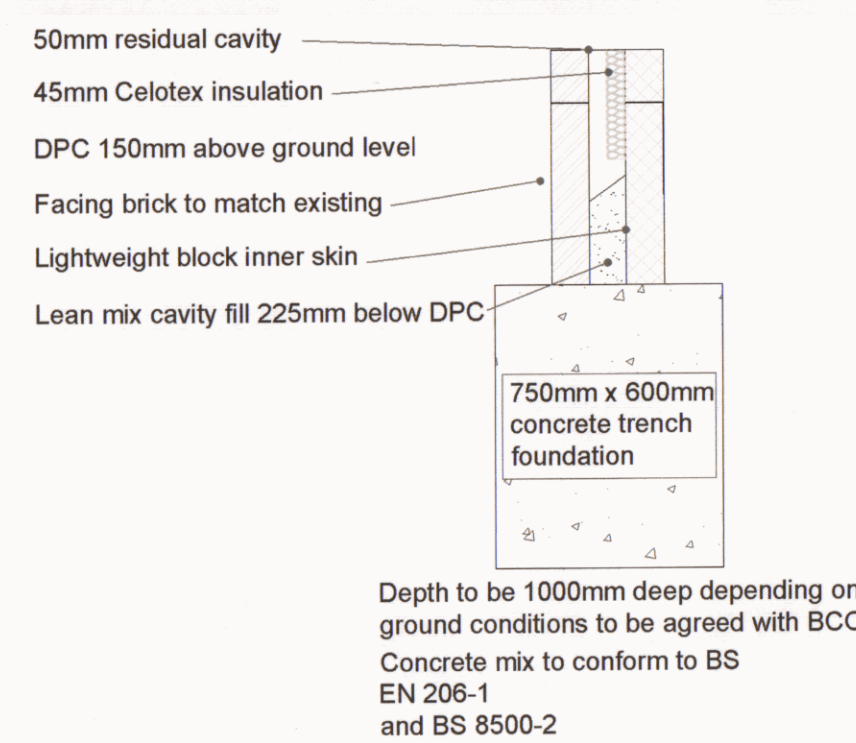


Depth to be 1000mm deep depending on ground conditions to be agreed with BCO
Concrete mix to conform to BS EN 206-1 and BS 8500-2

18 PROPOSED FOUNDATION DETAIL
1:20


SOLID GROUND FLOOR

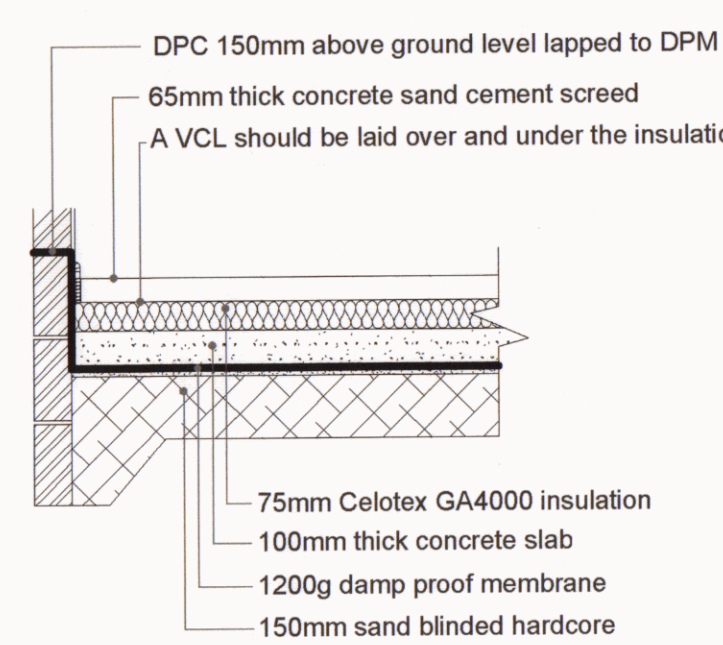


19 PROPOSED FLOOR SECTION
1:20

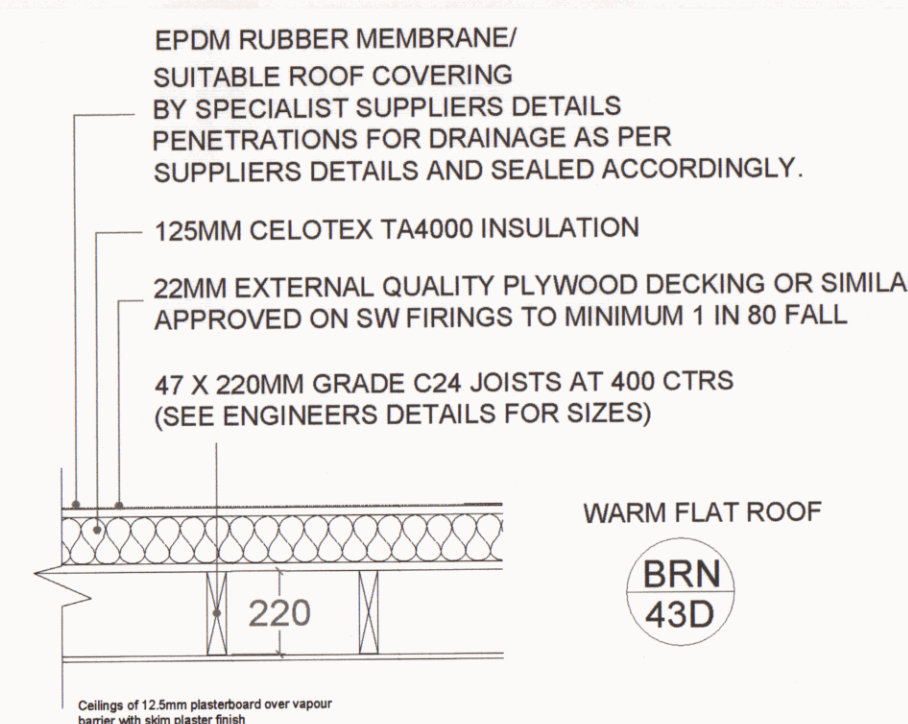


20 PROPOSED GF ROOF SECTION
1:20

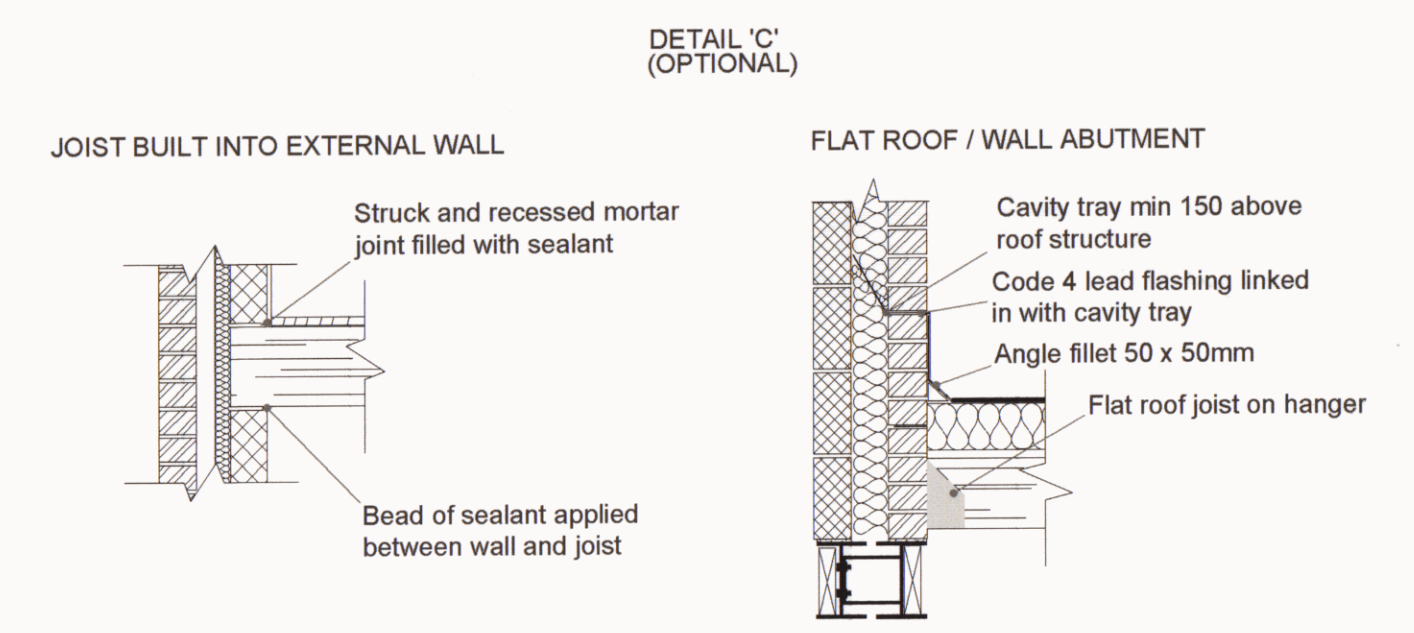

21 PROPOSED WALL ABUTMENT
1:20

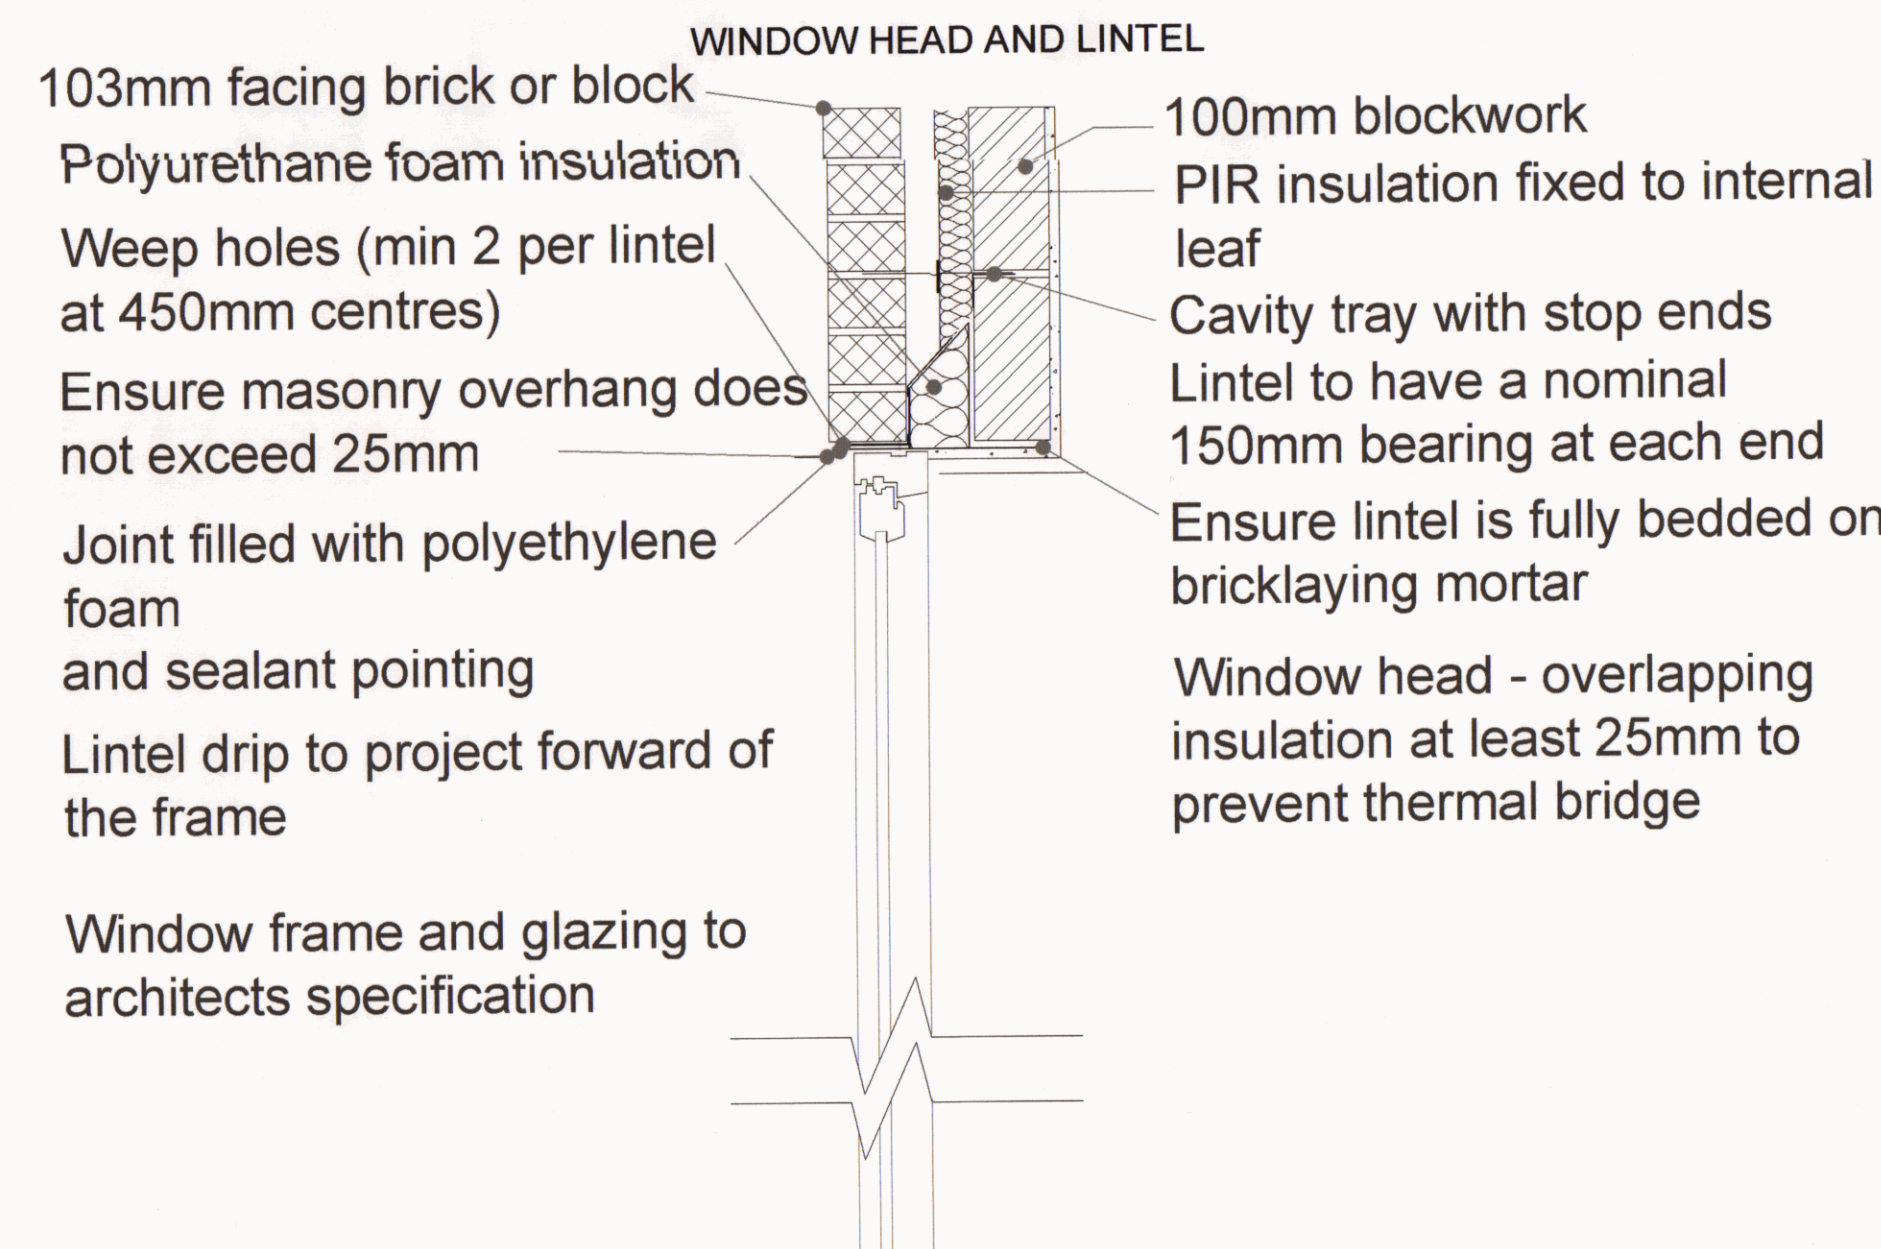


21 PROPOSED DETAIL 'F'
1:10

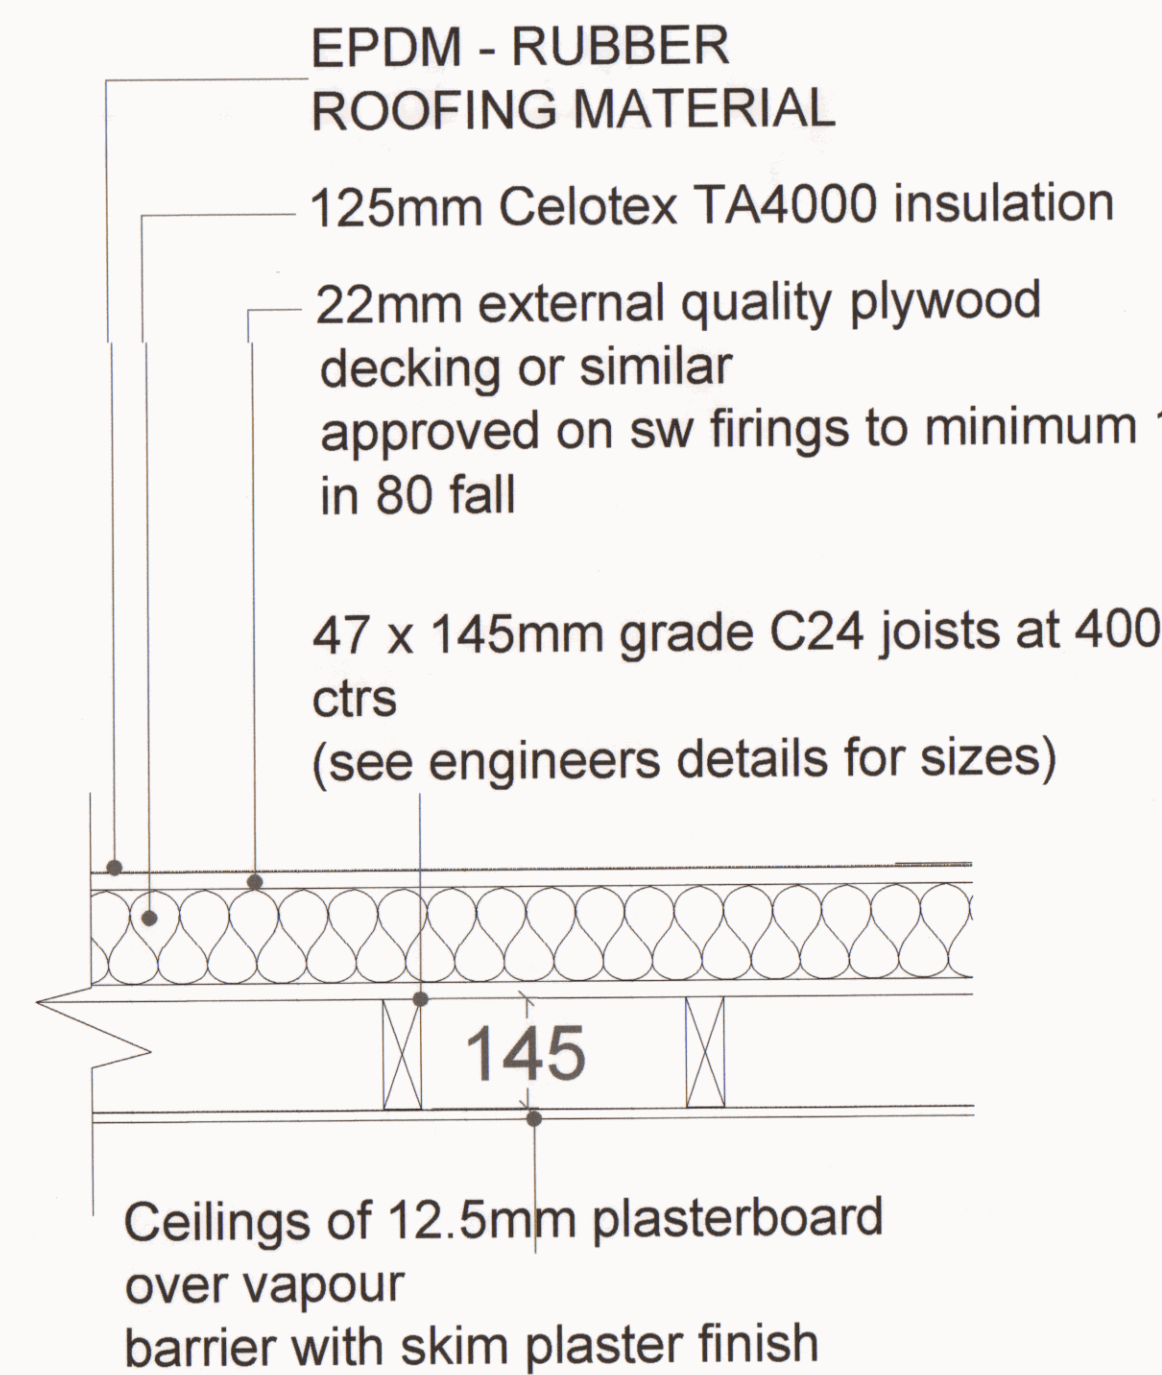


22 PROPOSED DORMER ROOF SECTION
1:10


WELTED DRIP TO EXTERNAL GUTTER

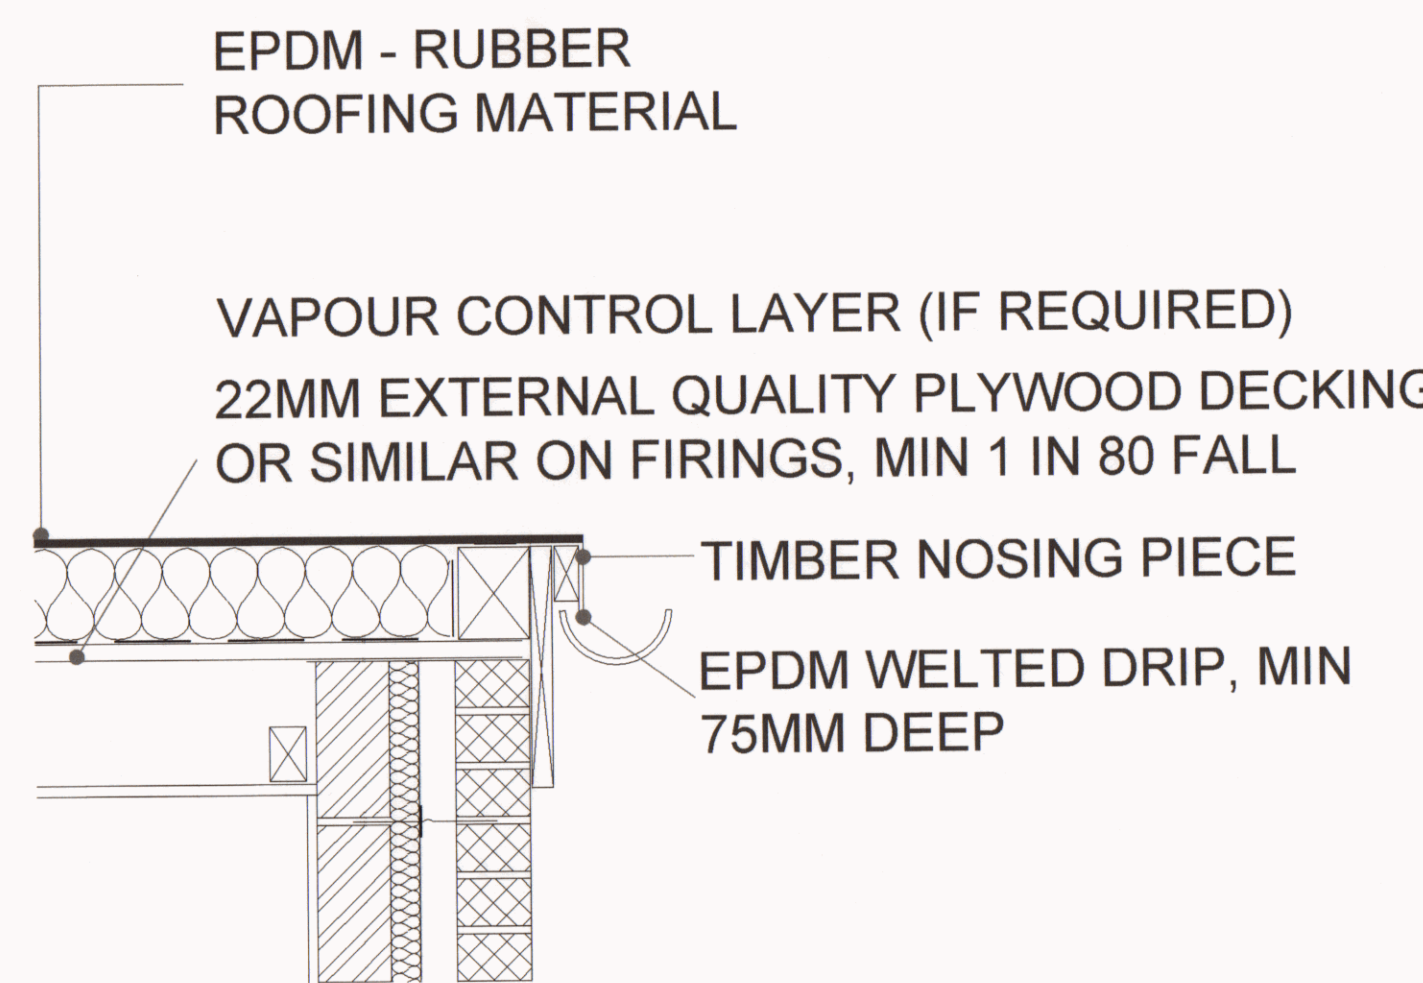


23 PROPOSED DETAIL 'D'
1:10

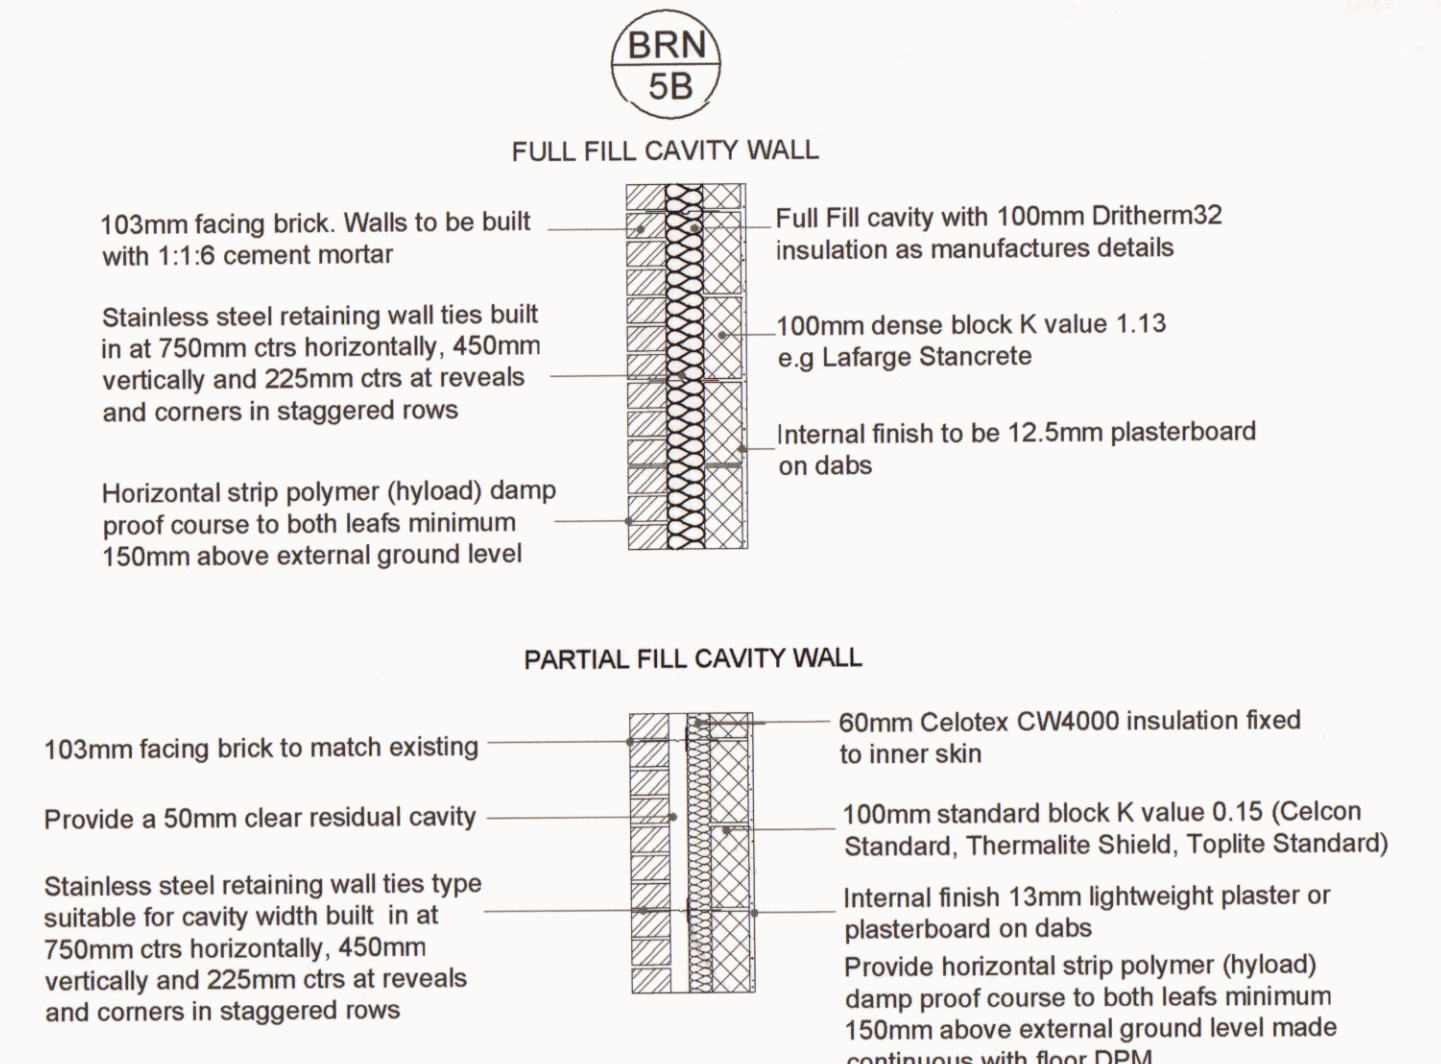

24 PROPOSED WALL SECTION THRU'
1:20

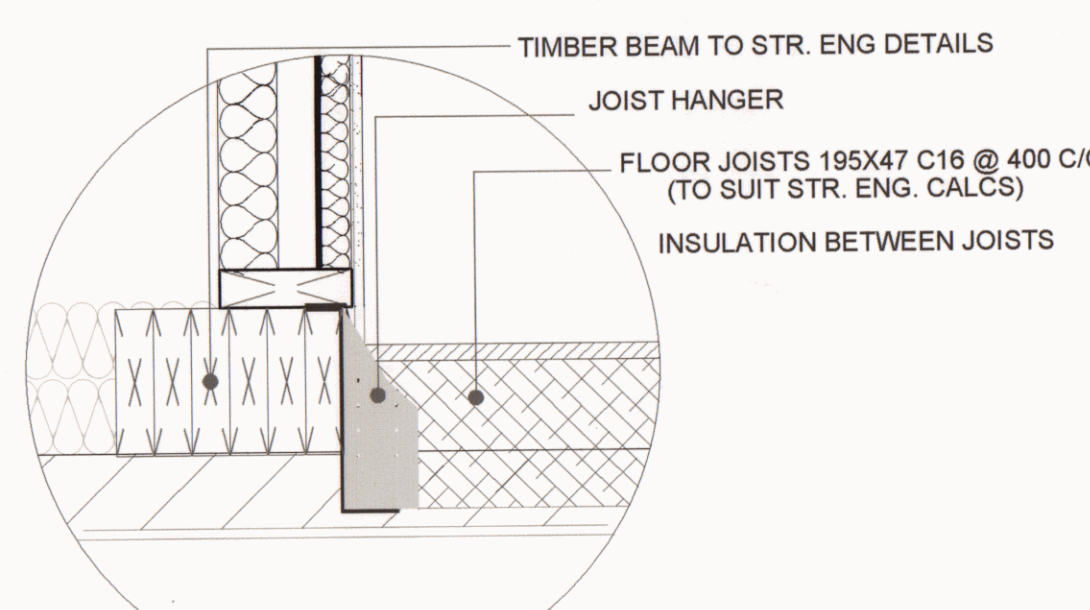

25 PROPOSED DETAIL 'C'
1:10

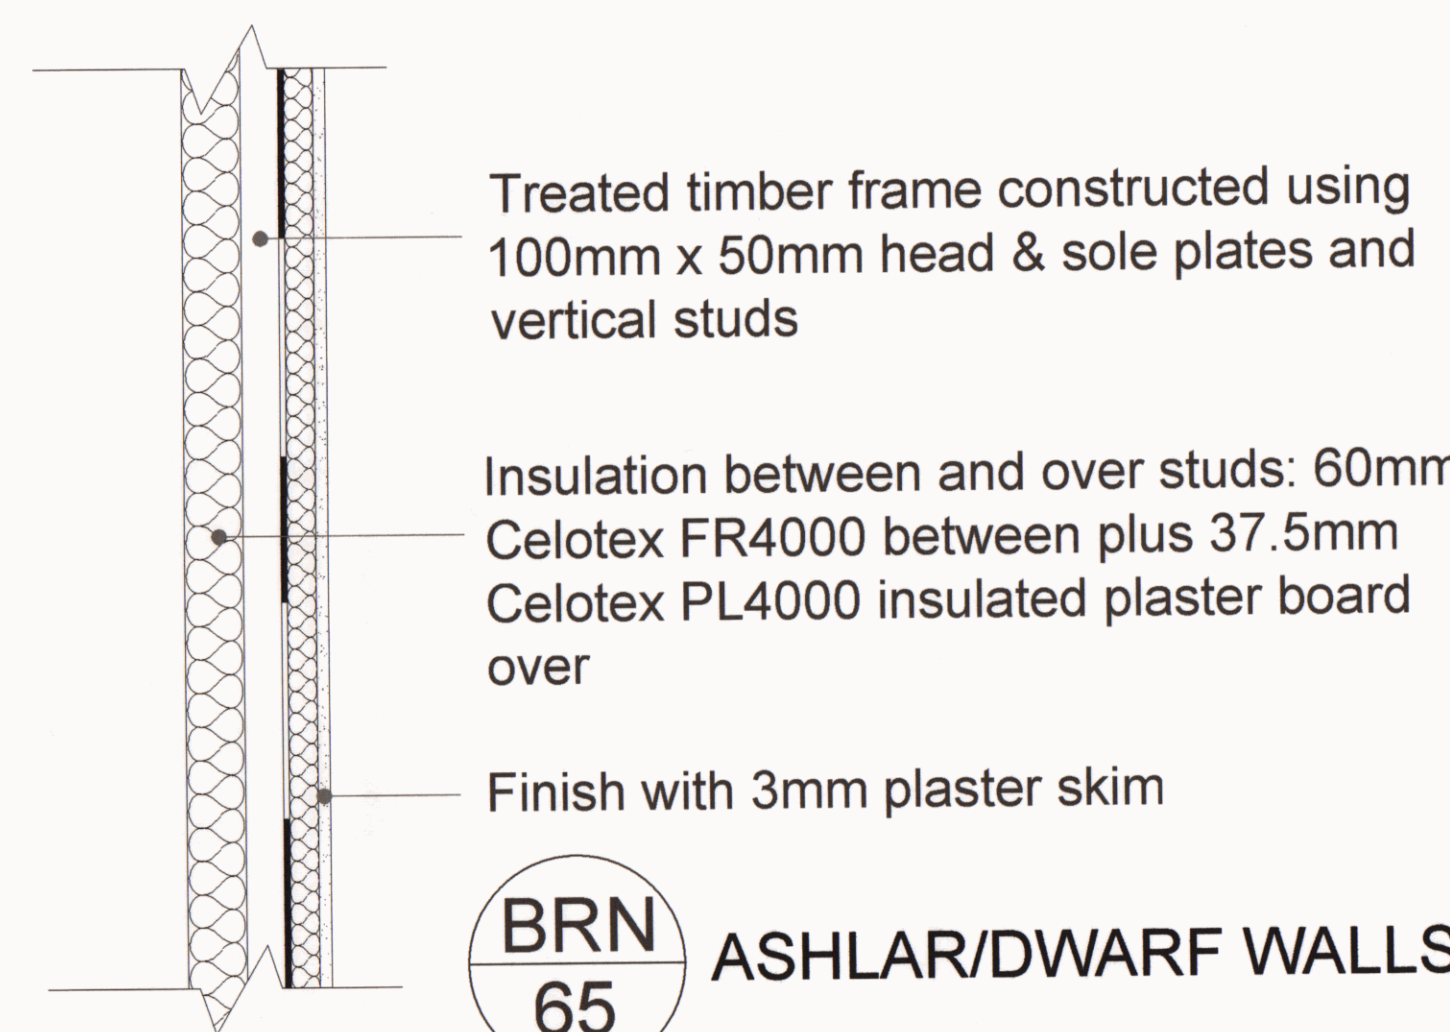


26 PROPOSED ASHLAR WALL SECTION
1:10

A continuous 5mm wide opening or the equivalent area is required to the length of the ridge


47 x 220mm grade C24 rafters at max 400mm centres span to eng details

Cross ventilation to be provided by a proprietary eaves ventilation strip equivalent to a 25mm continuous gap at eaves level with insect grill and 50mm air gap between felt and insulation

BRN 13E
UPGRADE OF PITCHED ROOF

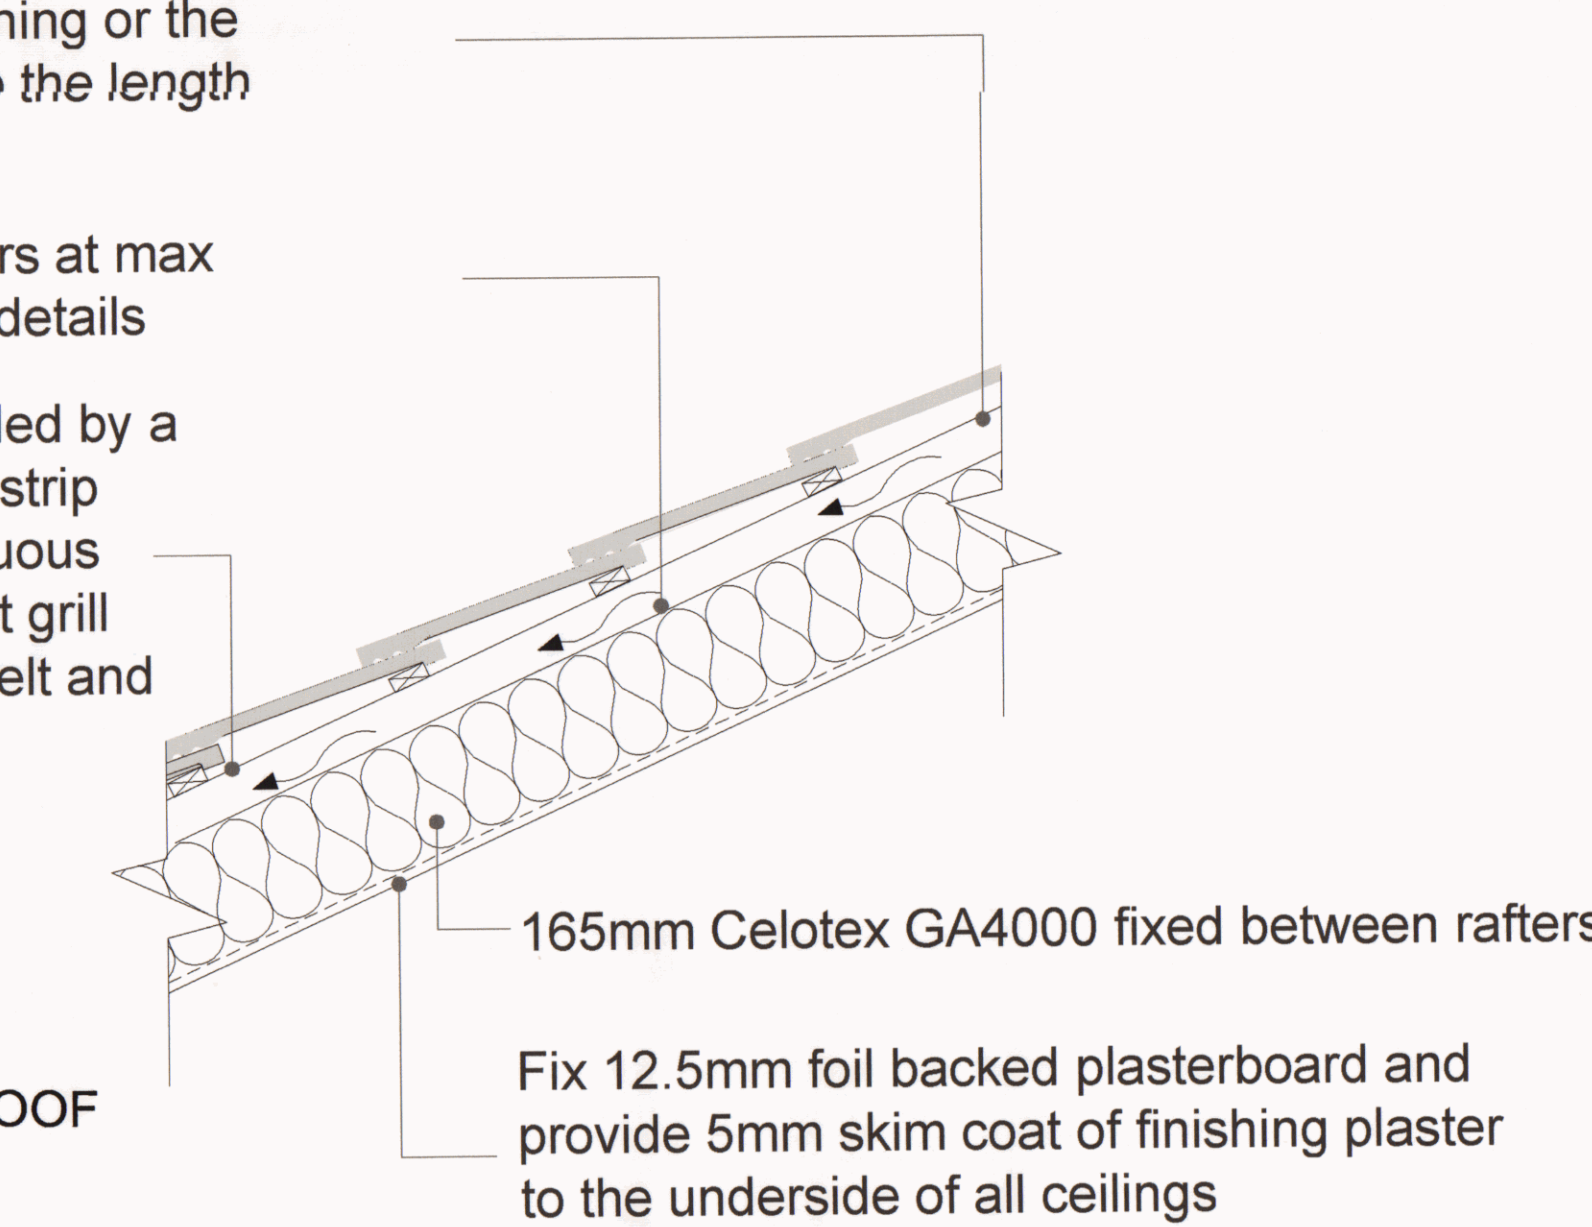

27 PROPOSED ROOF UPGRADE
1:10

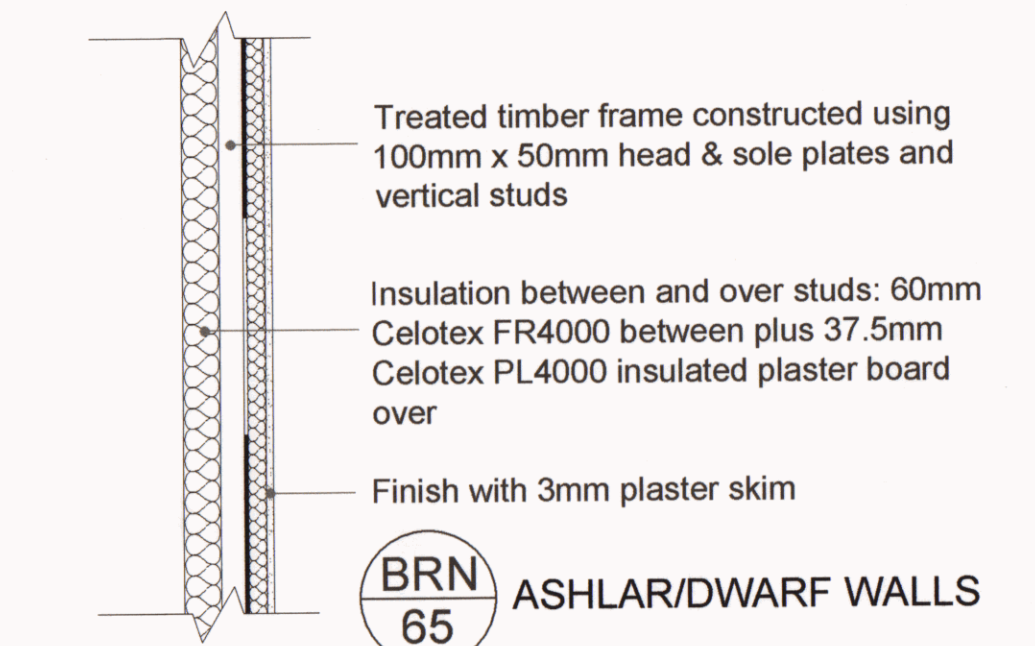


28 PROPOSED DORMER WALLS
1:16

DETAILS AND DIMENSIONS OF ALL LEVELS OF PROPOSED PLANS TO BE CHECKED ON SITE BY APPOINTED CONTRACTOR PRIOR TO ANY COMMENCEMENT/ORDERING OF MATERIALS OF WORK, ANY QUERIES, VARIATIONS OR DISCREPANCIES DIRECTED TO CLIENT - DM DESIGNS ACCEPTS NO RESPONSIBILITY IN ANY PART ON DRAWINGS UNLESS OTHERWISE AGREED PRIOR.


NOTE:
DRAWING: LODGE_01A TO BE USED IN CONJUNCTION WITH ASSOCIATED BUILDING REGULATIONS NOTES LODGE/BRN. DIRECTIONAL NORTH ARROW SHOWN ON BLOCK & LOCATION PLANS LODGE/BLP.

BRN 1 DENOTES ATTACHED BUILDING REGULATION NOTES
DENOTES ITEM No.


MODIFICATIONS	ISSUE:
TITLE PROPOSED DOUBLE STOREY SIDE & SINGLE STOREY REAR EXTENSION	
CUSTOMER 4 SOUTH VIEW, COWPLAIN WATERLOOVILLE, PO8 8ES	HAVANT BOROUGH COUNCIL - 8 OCT 2020 RECEIVED
DRAWN BY:	DRAWING NO: LODGE 01A SCALE: DATE: REVISION: A
DM designs	2 OF 2 VARIES: 26.09.2020 A0

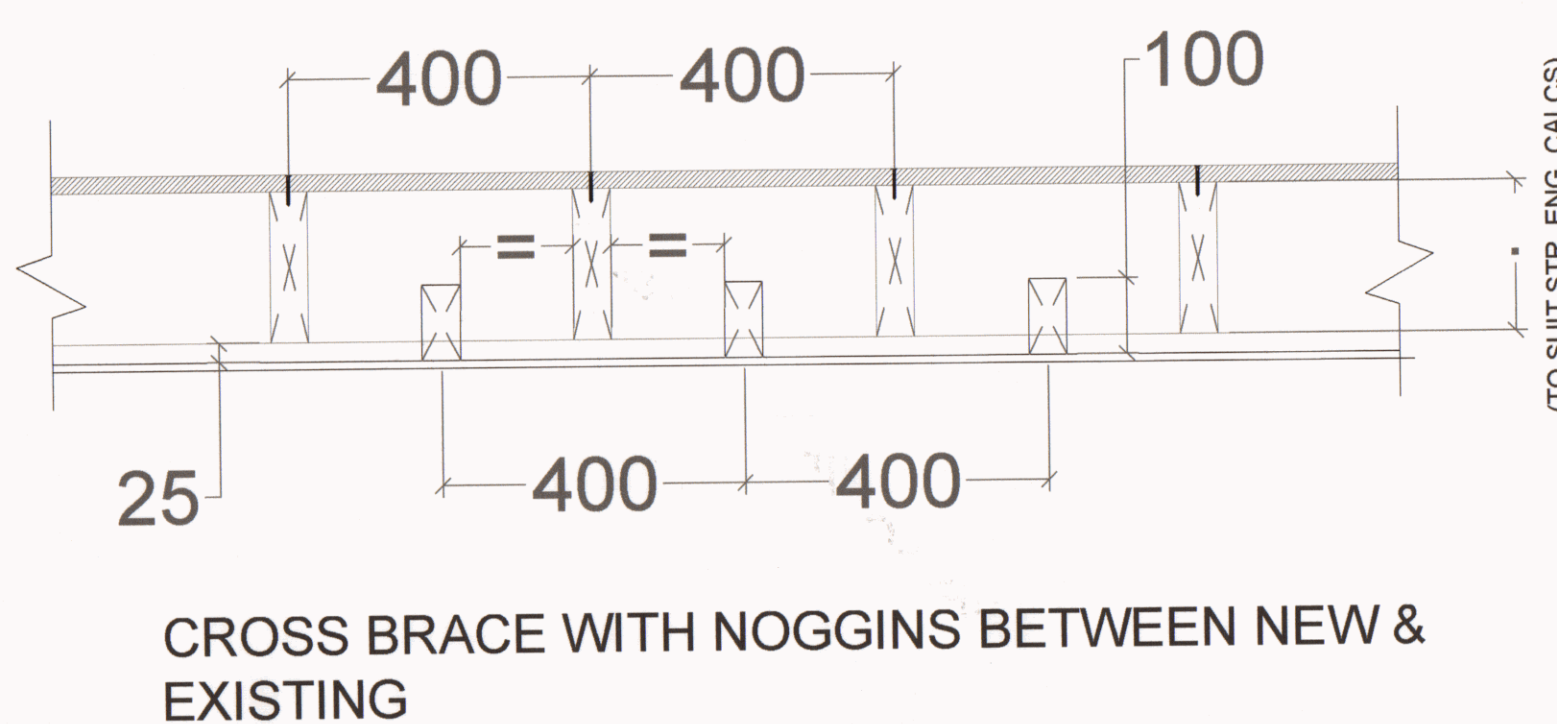

29 PROPOSED SECTION THRU' FLOOR
1:10

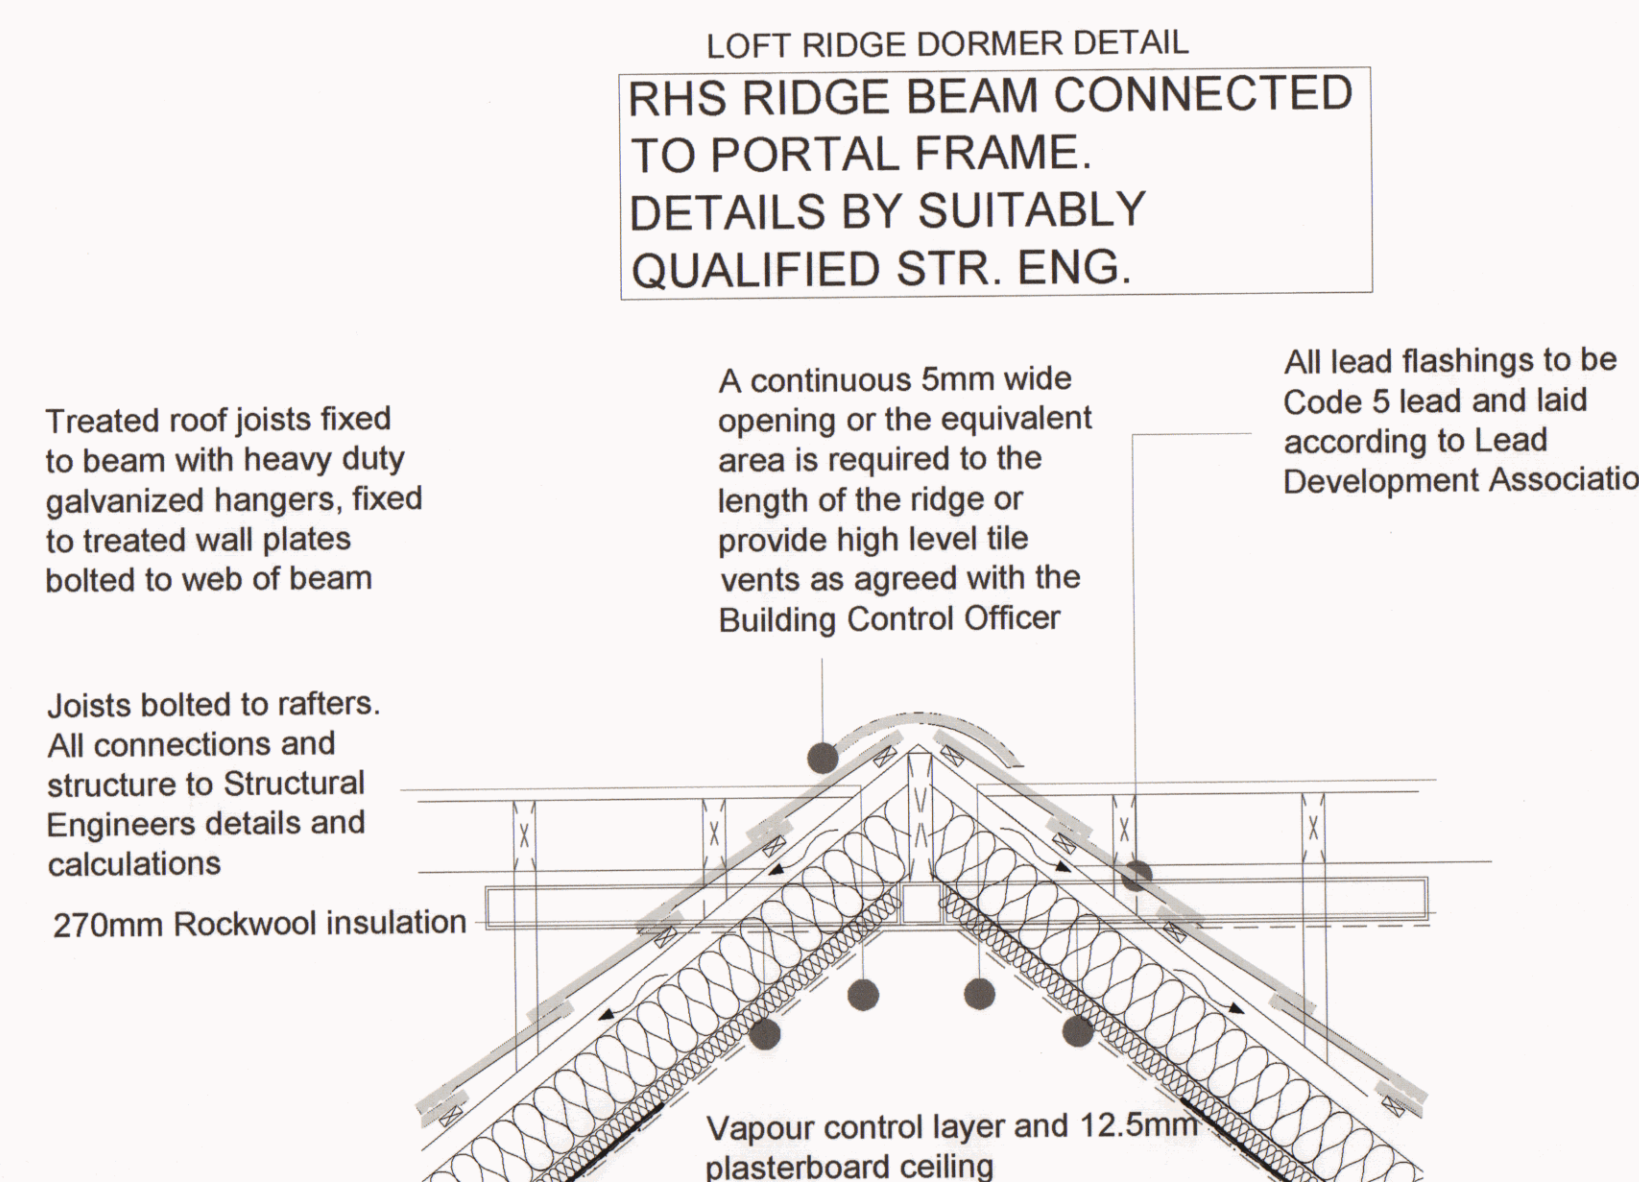

30 PROPOSED DETAIL 'B'
1:16

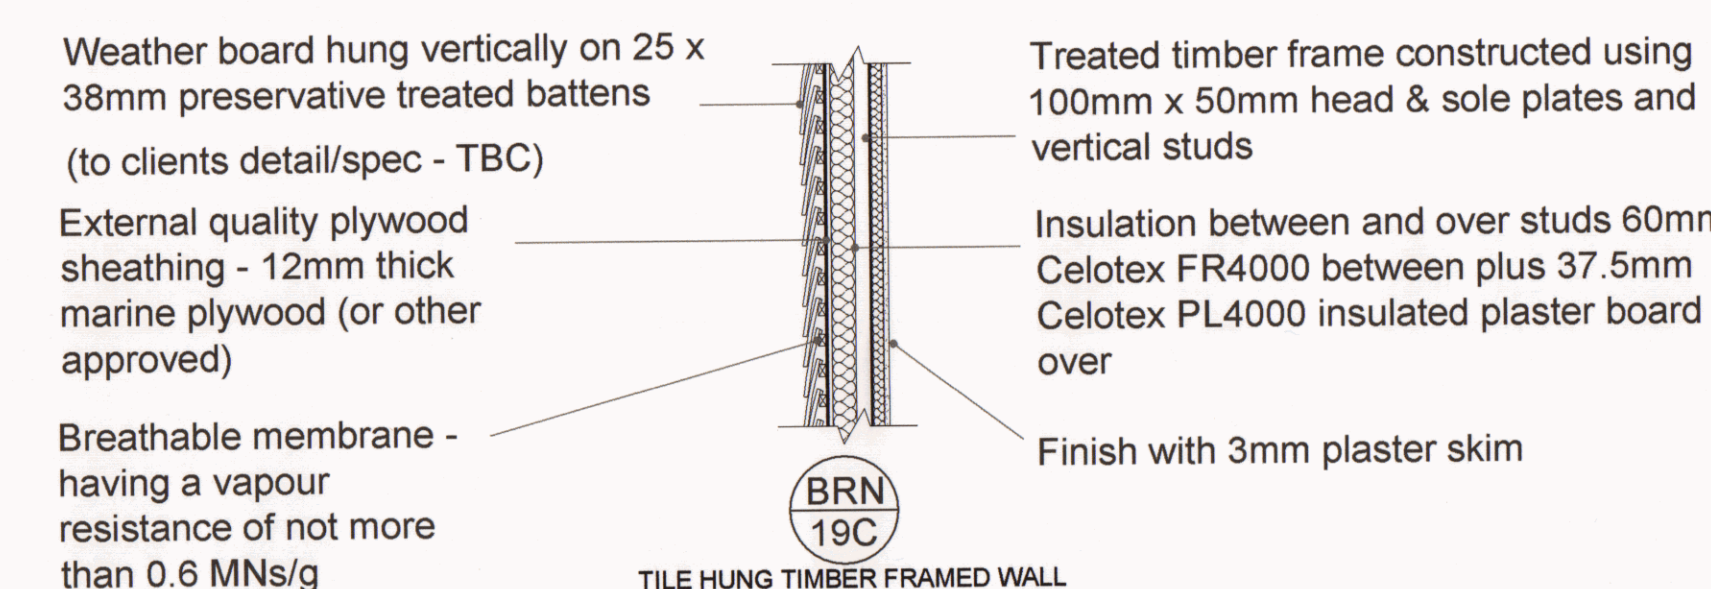

31 PROPOSED TIMBER WALLS
1:20