



PROPOSED ELEVATION  
SCALE 1 : 100

raise section of pitched roof,  
plain tiling to match existing,  
remove hipped end & replace  
with gable end

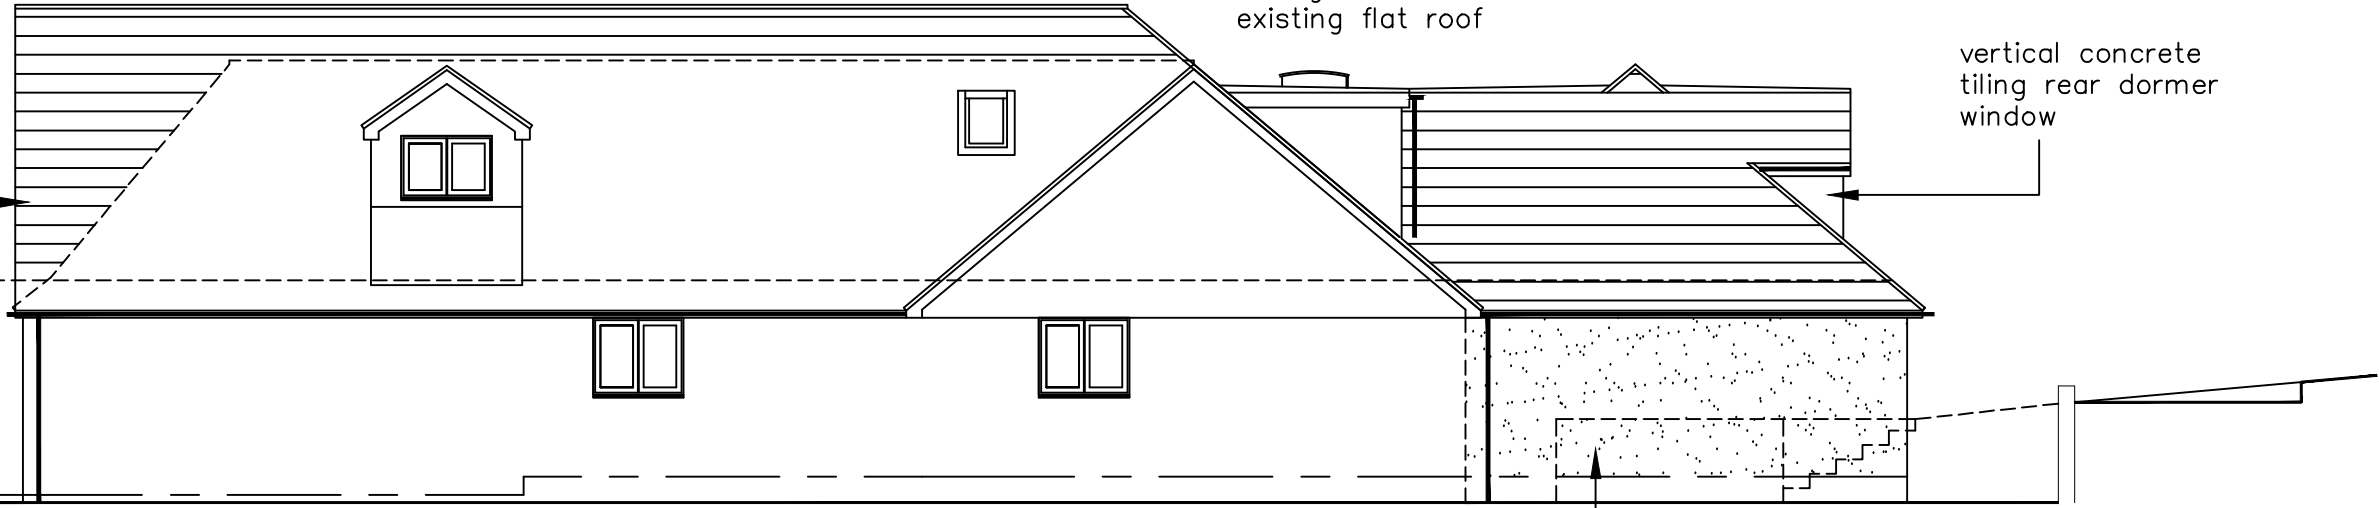


SOUTH WEST ELEVATION

PROPOSED SITE SECTION  
SCALE 1 : 100

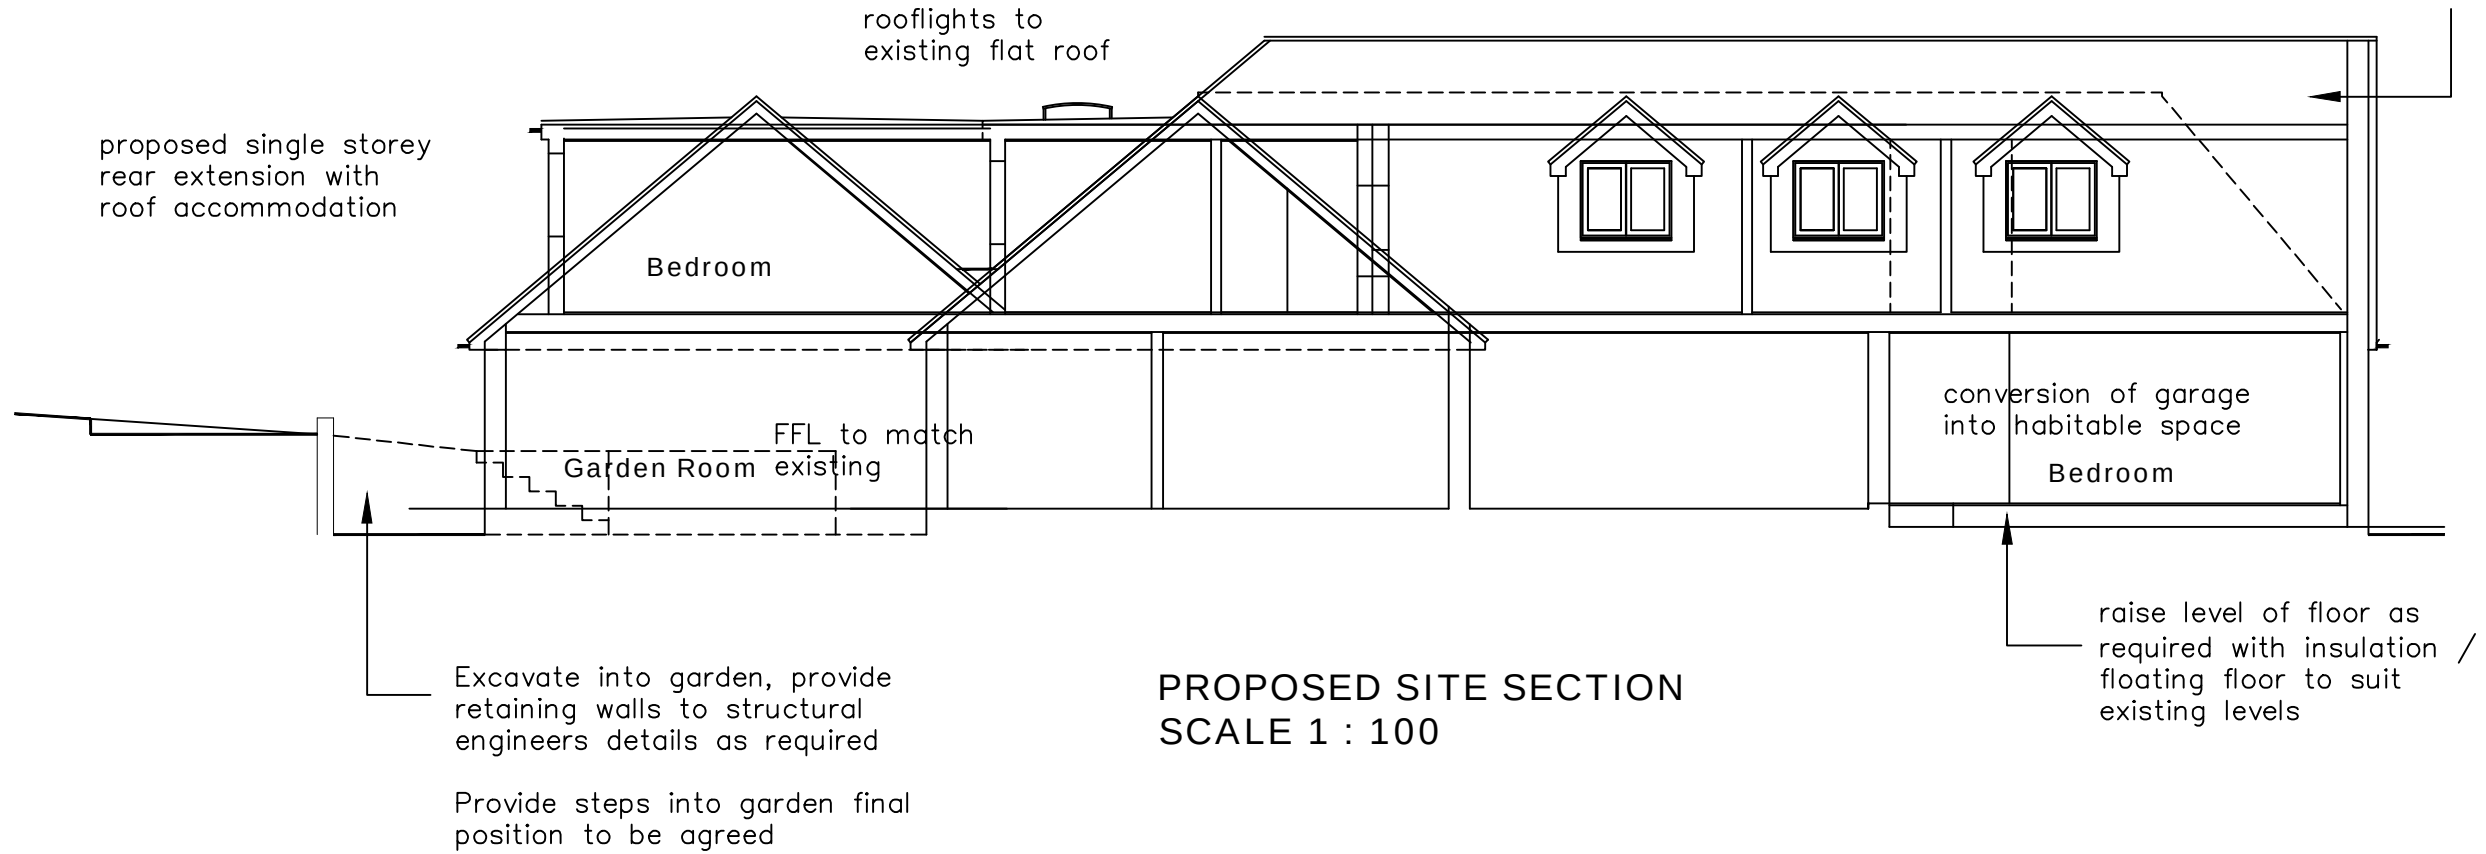

PROPOSED LAYOUT  
SCALE 1 : 50

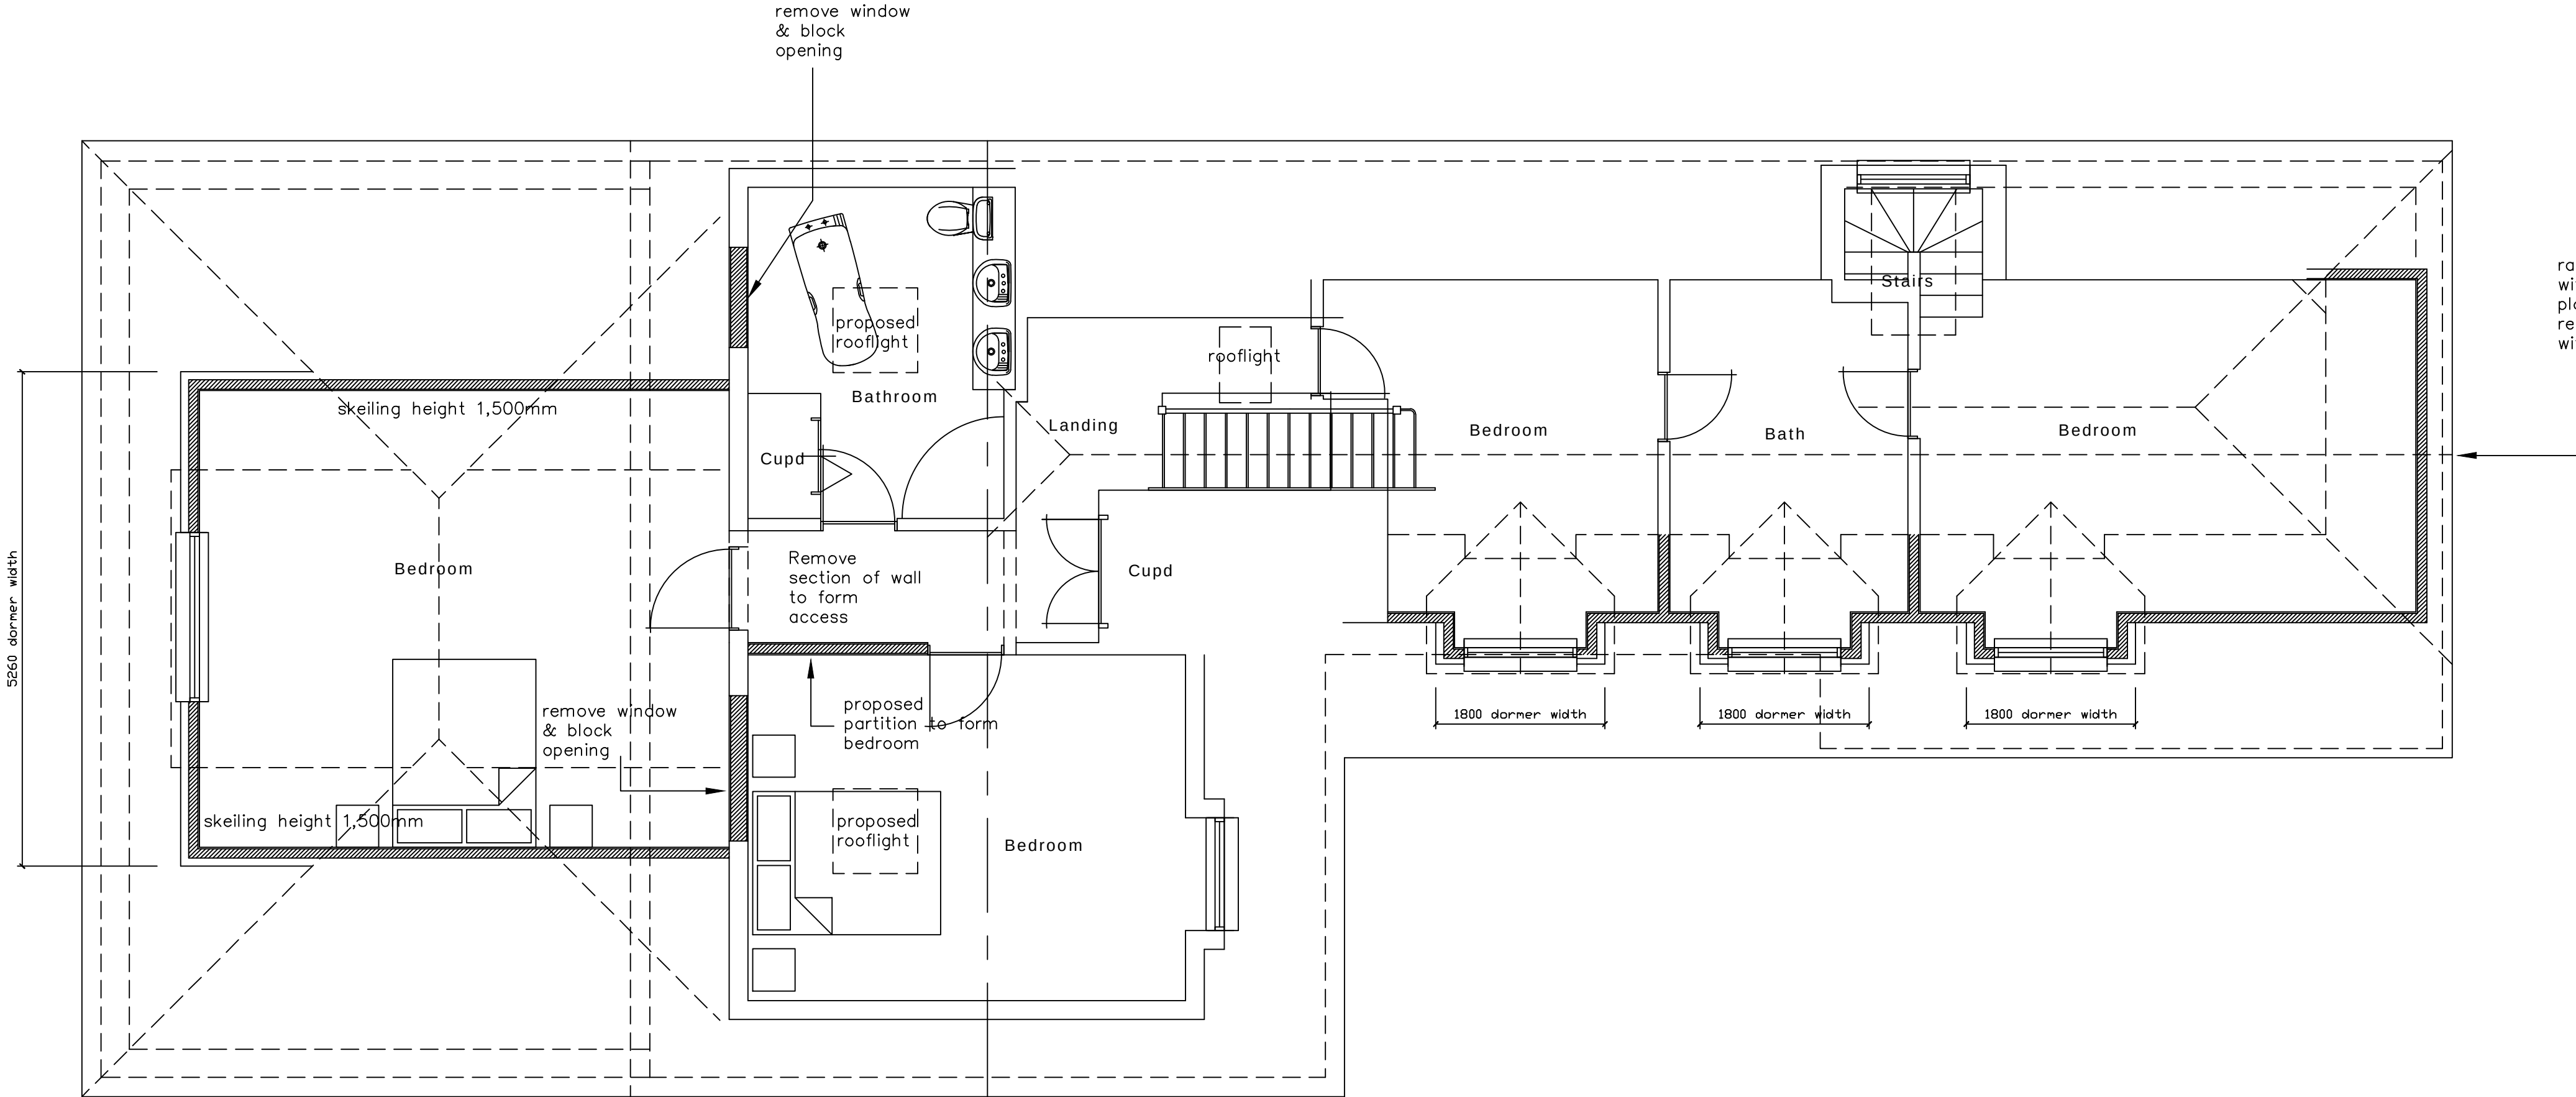

raise section of pitched roof  
with new dormer windows,  
plain tiling to match existing,  
remove hipped end & replace  
with gable end


FIRST FLOOR



- KEY:
- Blockwork
  - External brickwork
  - Timber/metal framed stud walling
  - Mains Powered Extract Fan
  - Mains Powered interconnecting smoke detectors
  - SVP Soil & vent pipe
  - SS Stub stack
  - RWP Rain water pipe
  - Spot levels

NOTES:  
The design and construction of this project shall be in accordance with the current Building Regulations & NHBC Standards. These notes & drawings have been prepared solely for the purpose of Planning & Building Regulation approval.  
  
Do not scale from this drawing unless for Planning purposes. All dimensions to be checked on-site and any alterations to be approved by the Architect and/or client prior to any work commencing.  
  
**Ordnance Survey Licence No: 100047591**  
  
This drawing to be copyright and to be read in conjunction with all other drawings

AMENDMENTS:

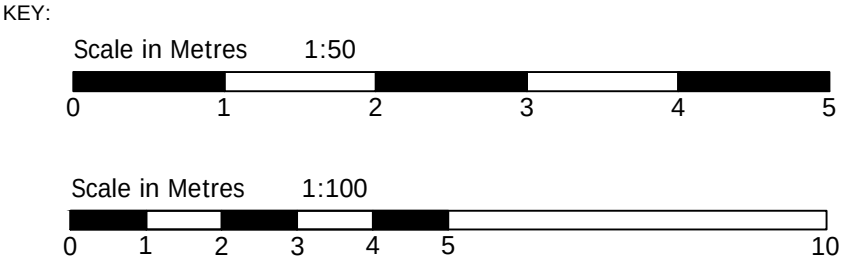

CLIENT NAME  
& ADDRESS  
  
Mr & Mrs S Brewer  
Rosebud Cottage  
Stakes Hill Road  
Waterlooville  
PO7 5UB

PROJECT  
ADDRESS  
  
Rosebud Cottage  
Stakes Hill Road  
Waterlooville  
PO7 5UB

| DRAWING DETAILS                                       |              |                  |
|-------------------------------------------------------|--------------|------------------|
| PLANNING DRAWING                                      |              |                  |
| Proposed First Floor Layout, Elevation & Site Section |              |                  |
| PROJECT No<br>947                                     | DWG No<br>3  | REV No           |
| SCALE<br>1:50 1:100 @ A1                              | DRAWN<br>BWH | DATE<br>22/10/20 |



**B H ARCHITECTURE Ltd**  
Heath Cottage  
Newlands Lane  
Purbrook  
Waterlooville  
Hants  
PO7 5SQ  
Tel: 023 9223 2322  
Mob: 07747 771808  
E-mail: bernard@bernardharding.com