



1 WESTBOURNE CLOSE, EMSWORTH. POLO TAY.

PROPOSED EXTENSIONS, ASSOCIATED INTERNAL ALTERATIONS AND NEW GARAGE/WORKSHOP.

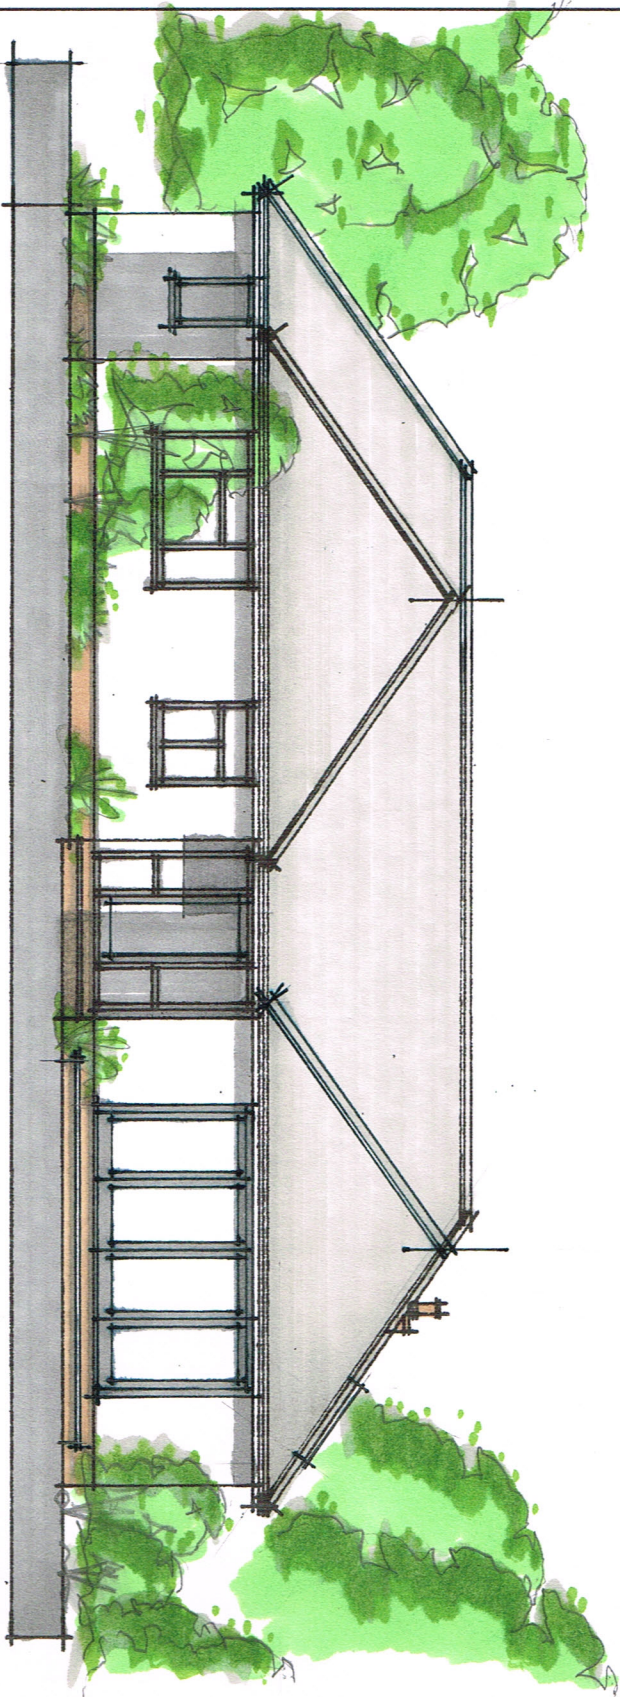


PROPOSED FRONT ELEVATION - WEST

SCALE 1:100 @ A3

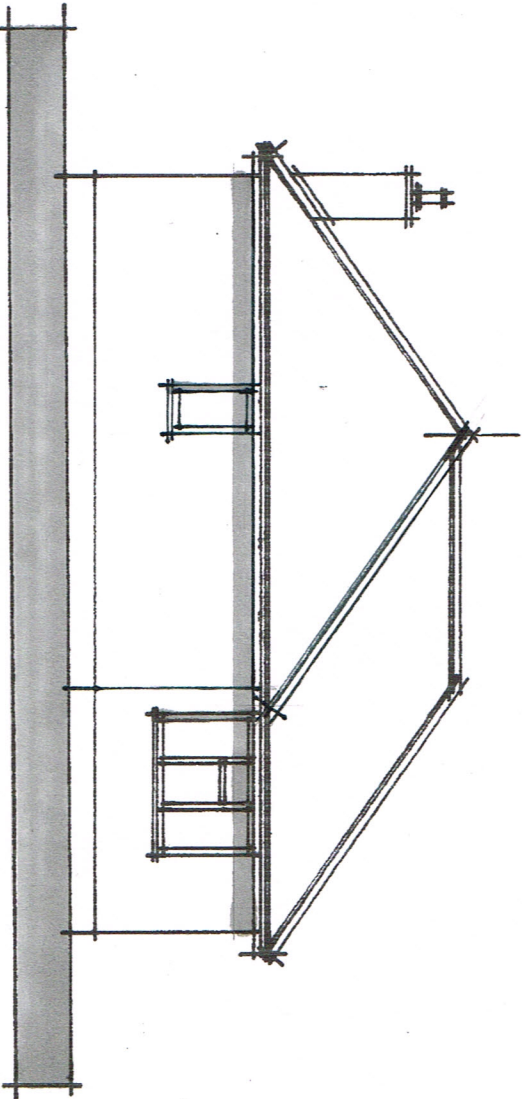


PROPOSED SIDE ELEVATION - NORTH

SCALE 1:100 @ A3

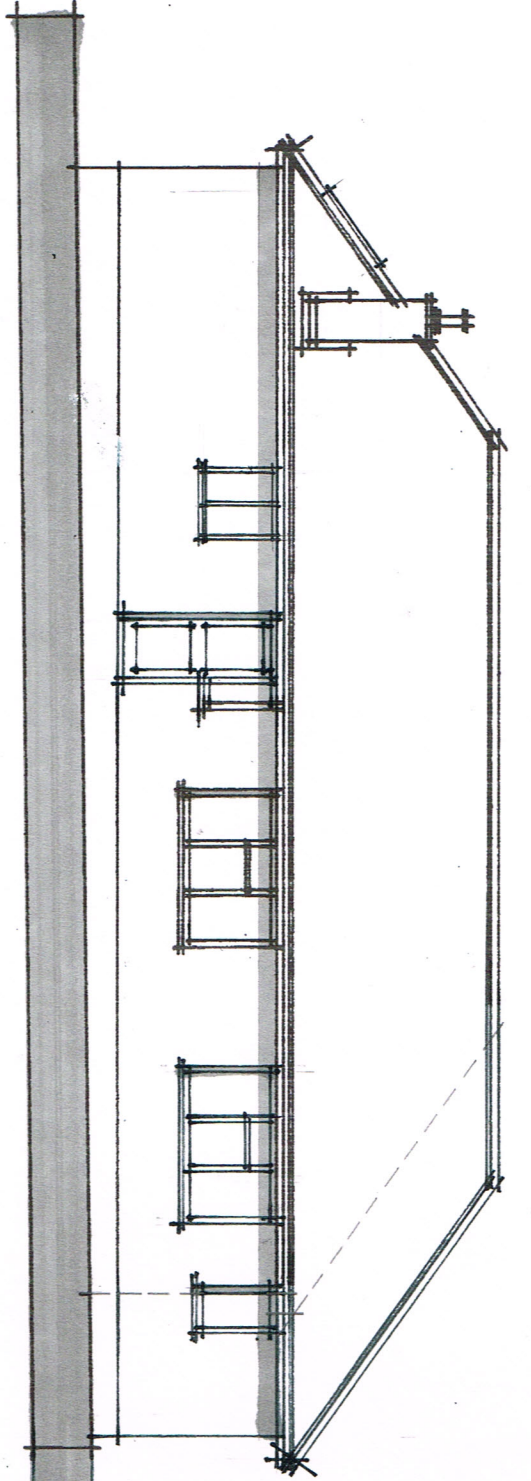

PROPOSED REAR ELEVATION - EAST

SCALE 1:100 @ A3

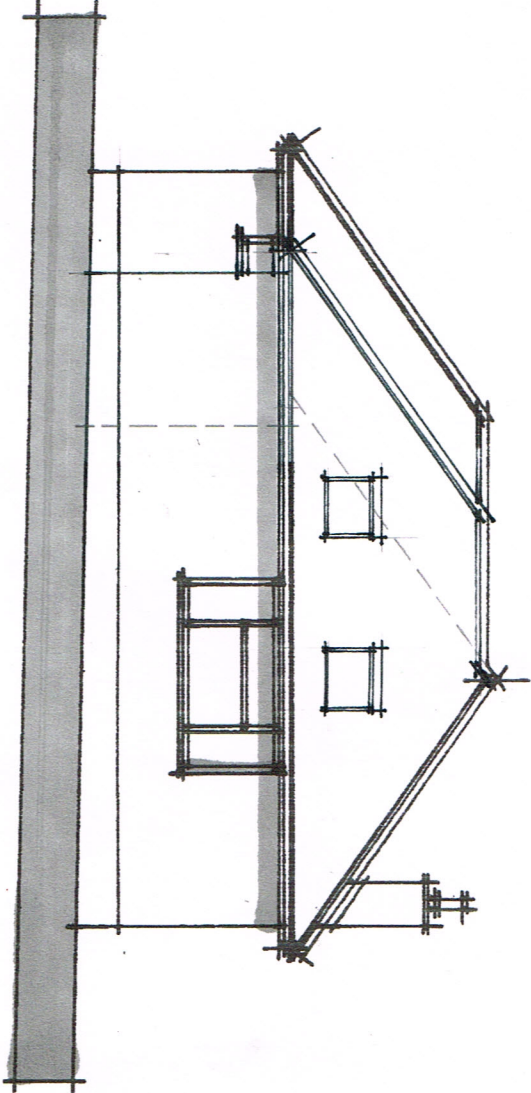

PROPOSED SIDE ELEVATION - SOUTH

SCALE 1:100 @ A3

PROPOSED ELEVATIONS

SCALE 1:100 @ A3