

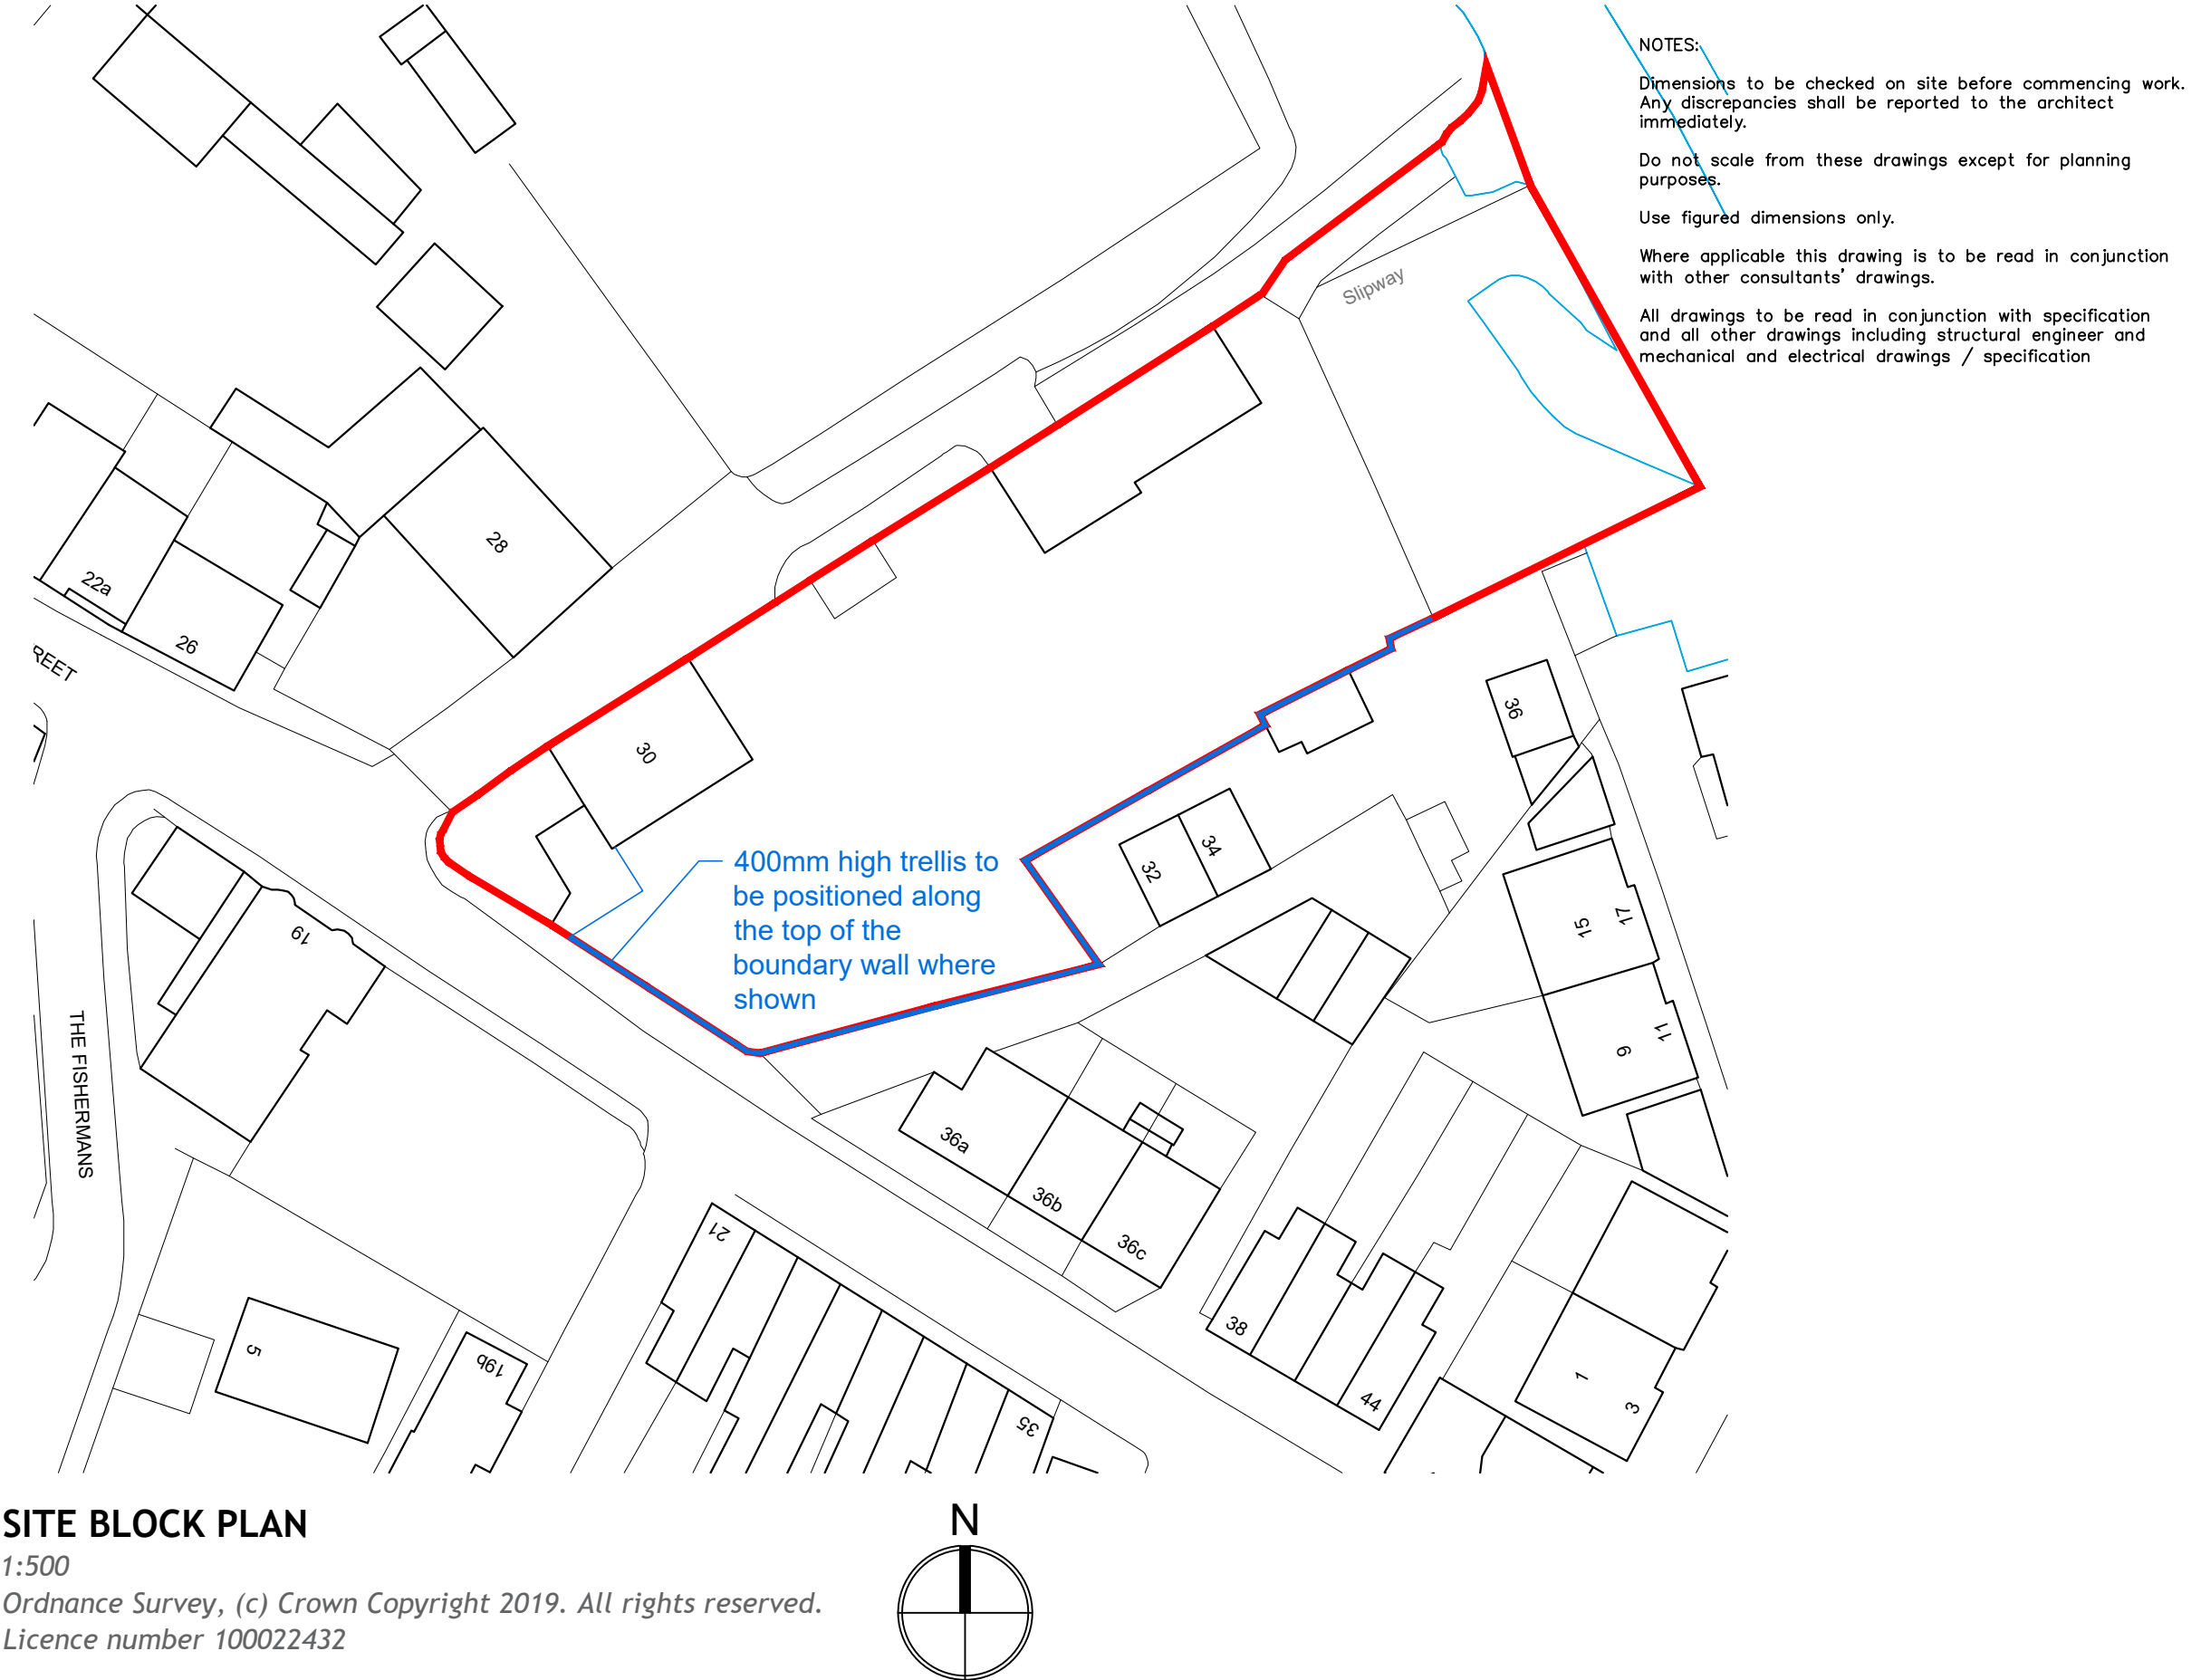
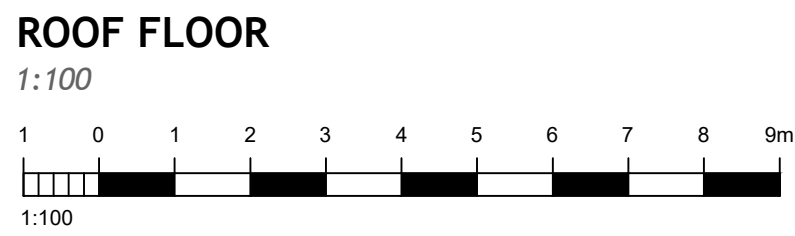
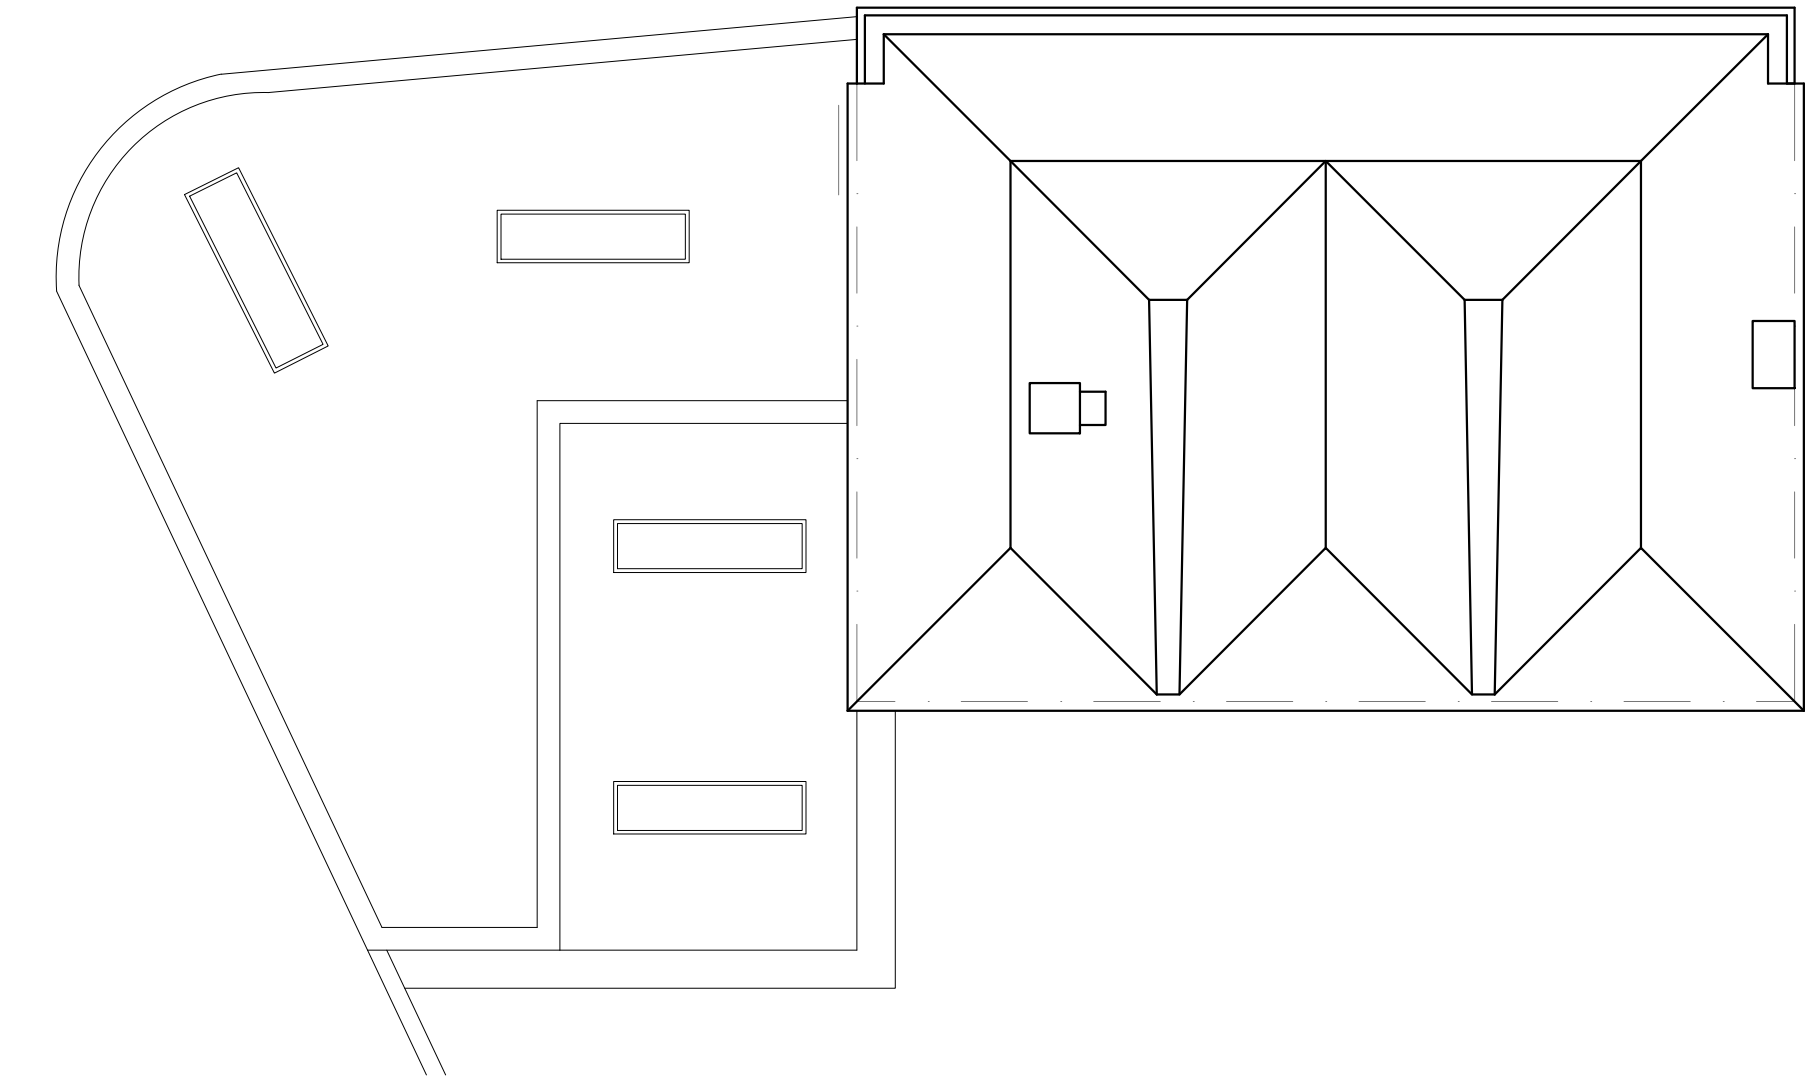


WHARF HOUSE, KING STREET, EMSWORTH
PROPOSED

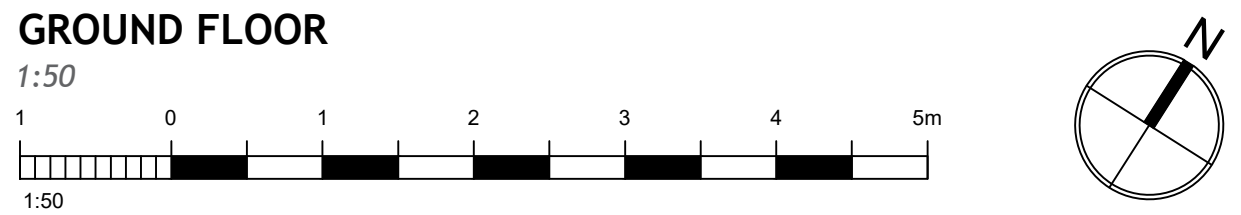

SOUTH EAST ELEVATION
1:100

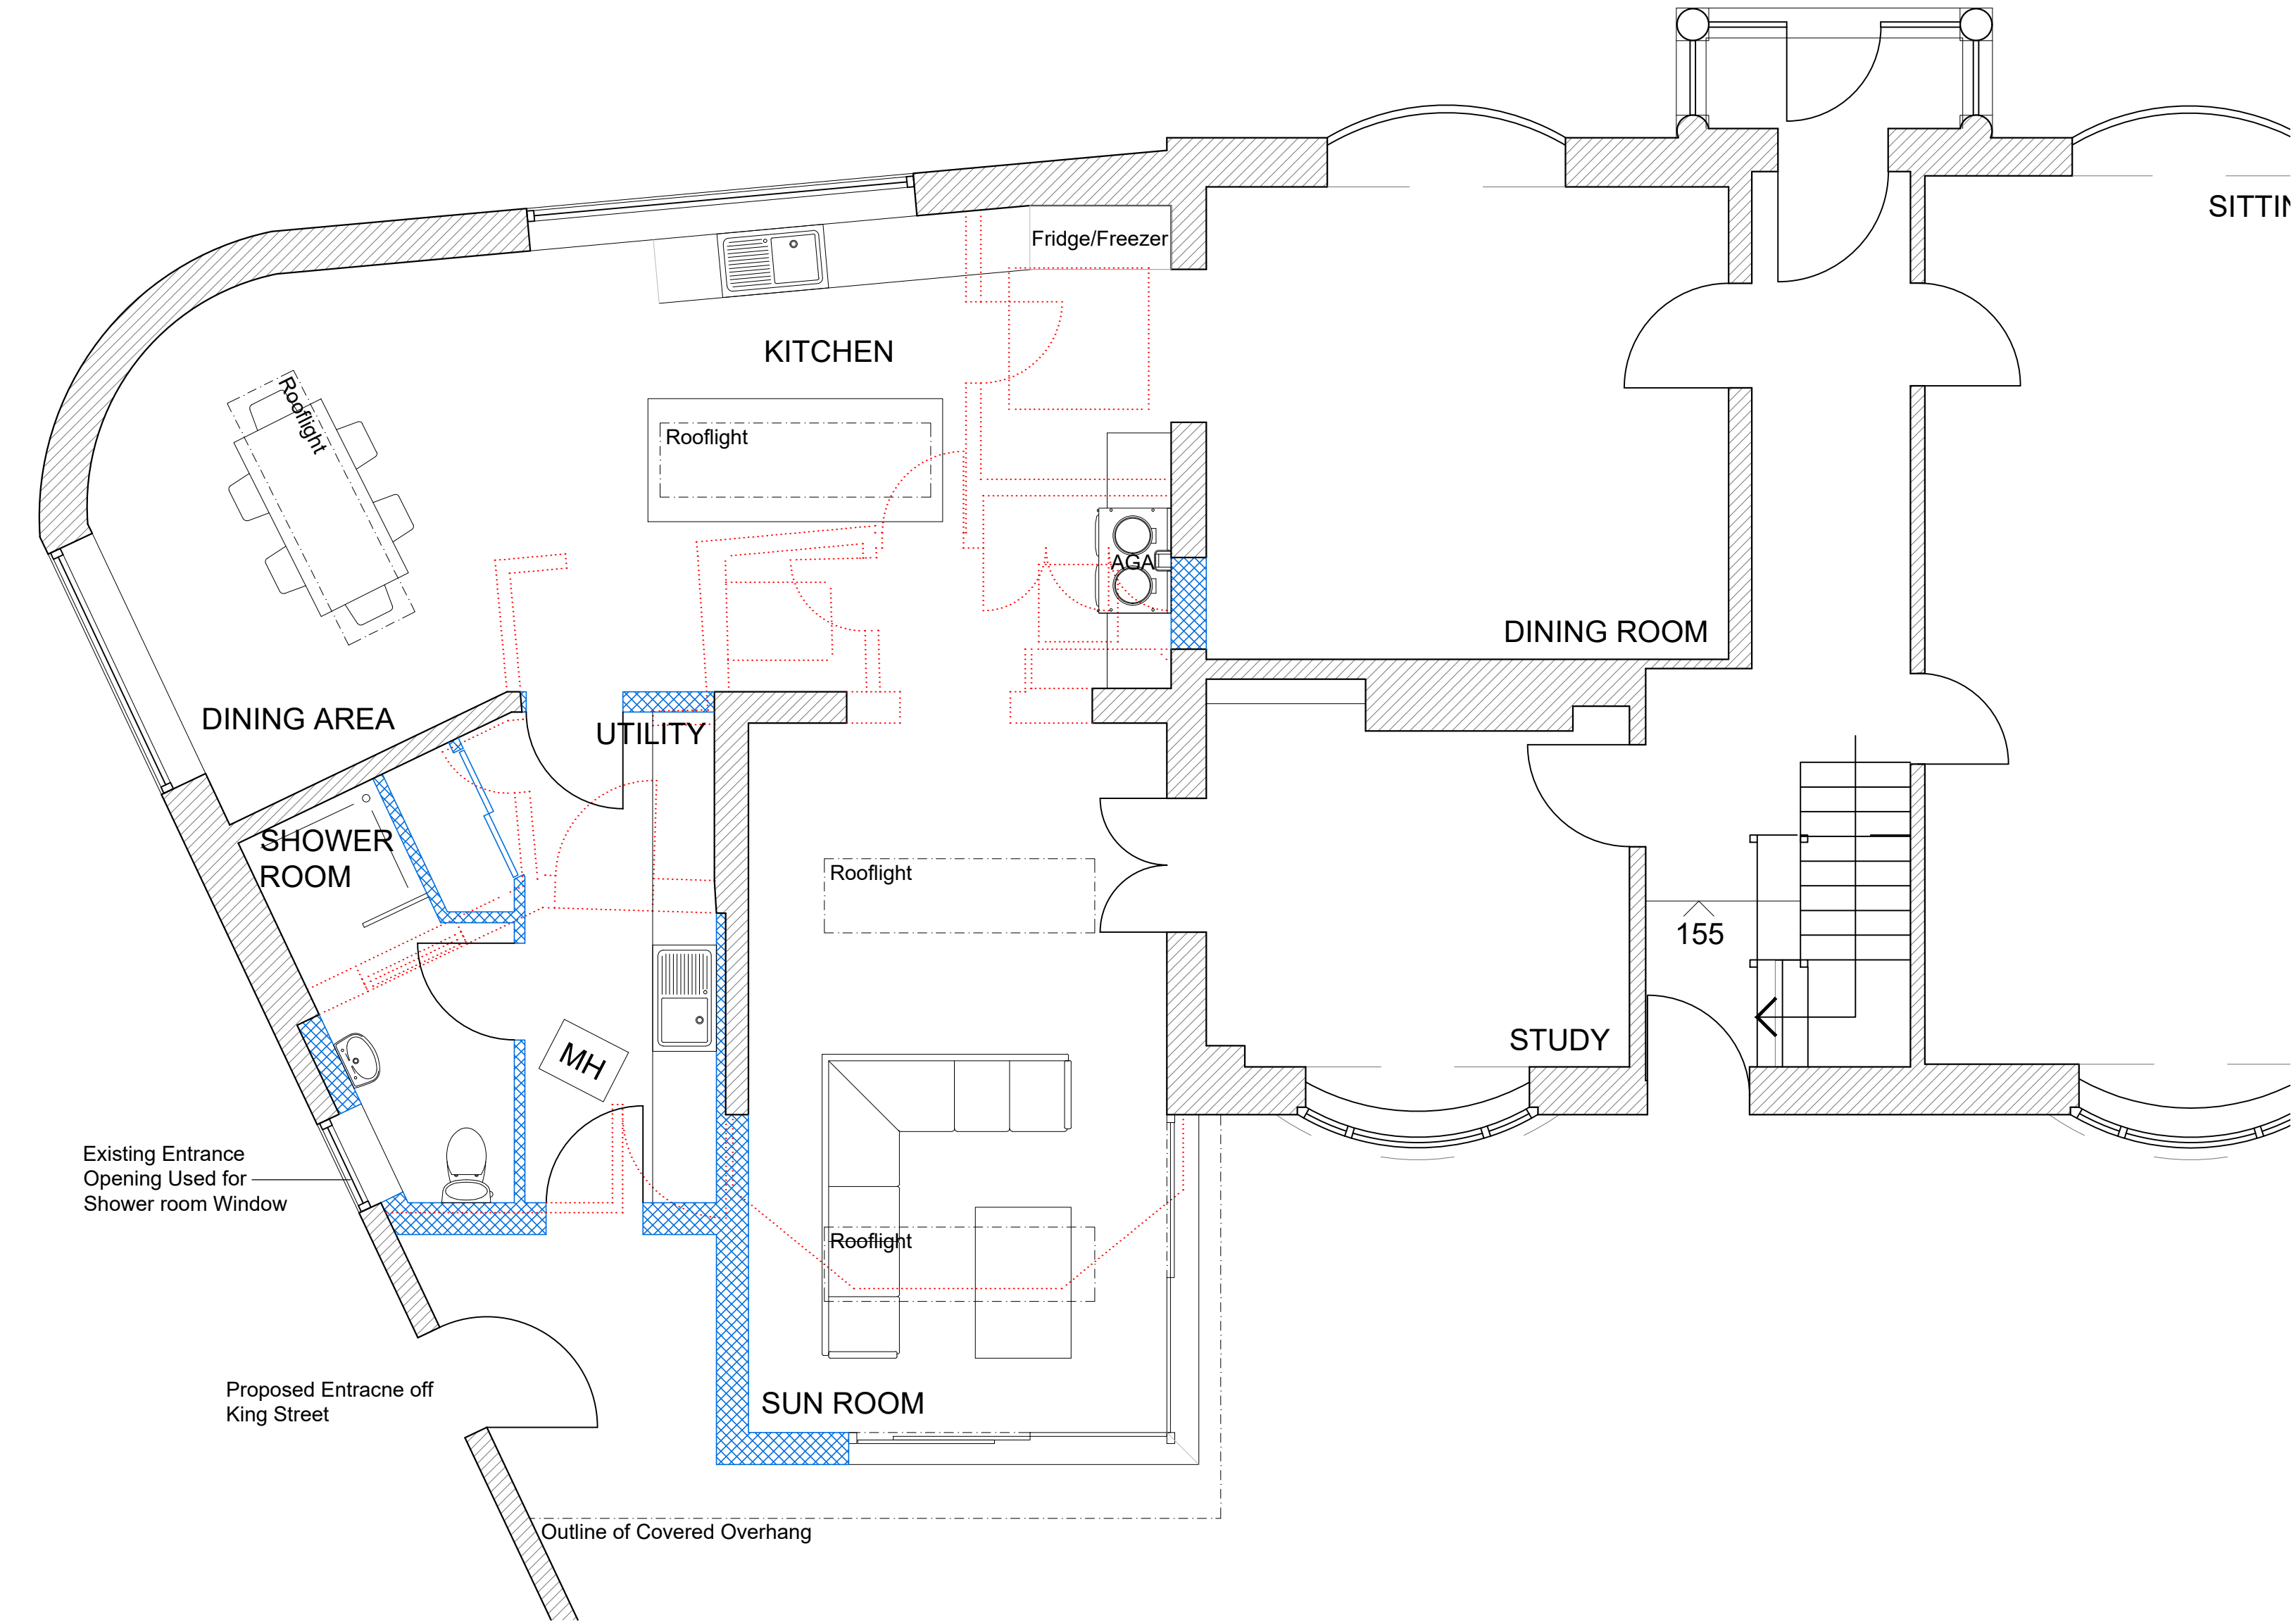

NORTH EAST ELEVATION
1:100



SOUTH WEST ELEVATION
1:100

NOTES:
Dimensions to be checked on site before commencing work. Any discrepancies shall be reported to the architect immediately.
Do not scale from these drawings except for planning purposes.
Use figured dimensions only.
Where applicable this drawing is to be read in conjunction with other consultants' drawings.
All drawings to be read in conjunction with specification and all other drawings including structural engineer and mechanical and electrical drawings / specification

A	29/09	Trellis added to elevations	NW
REV	DATE	AMENDMENT	DRAWN

hd
architects
www.hdarchitects.co.uk
Helyer Davies Architects Ltd
1 The Old Flour Mill,
Emsworth, PO10 7BT
01243 370 715
mail@hdarchitects.co.uk

PROJECT
Wharf House
King Street
Emsworth
PO10 7AZ

DRAWING
Proposed Plans
SCALE
as noted @ A1

DATE	JAN 2020	DRAWN	TW
DRAWING NUMBER	19165-03	REVISION	A