



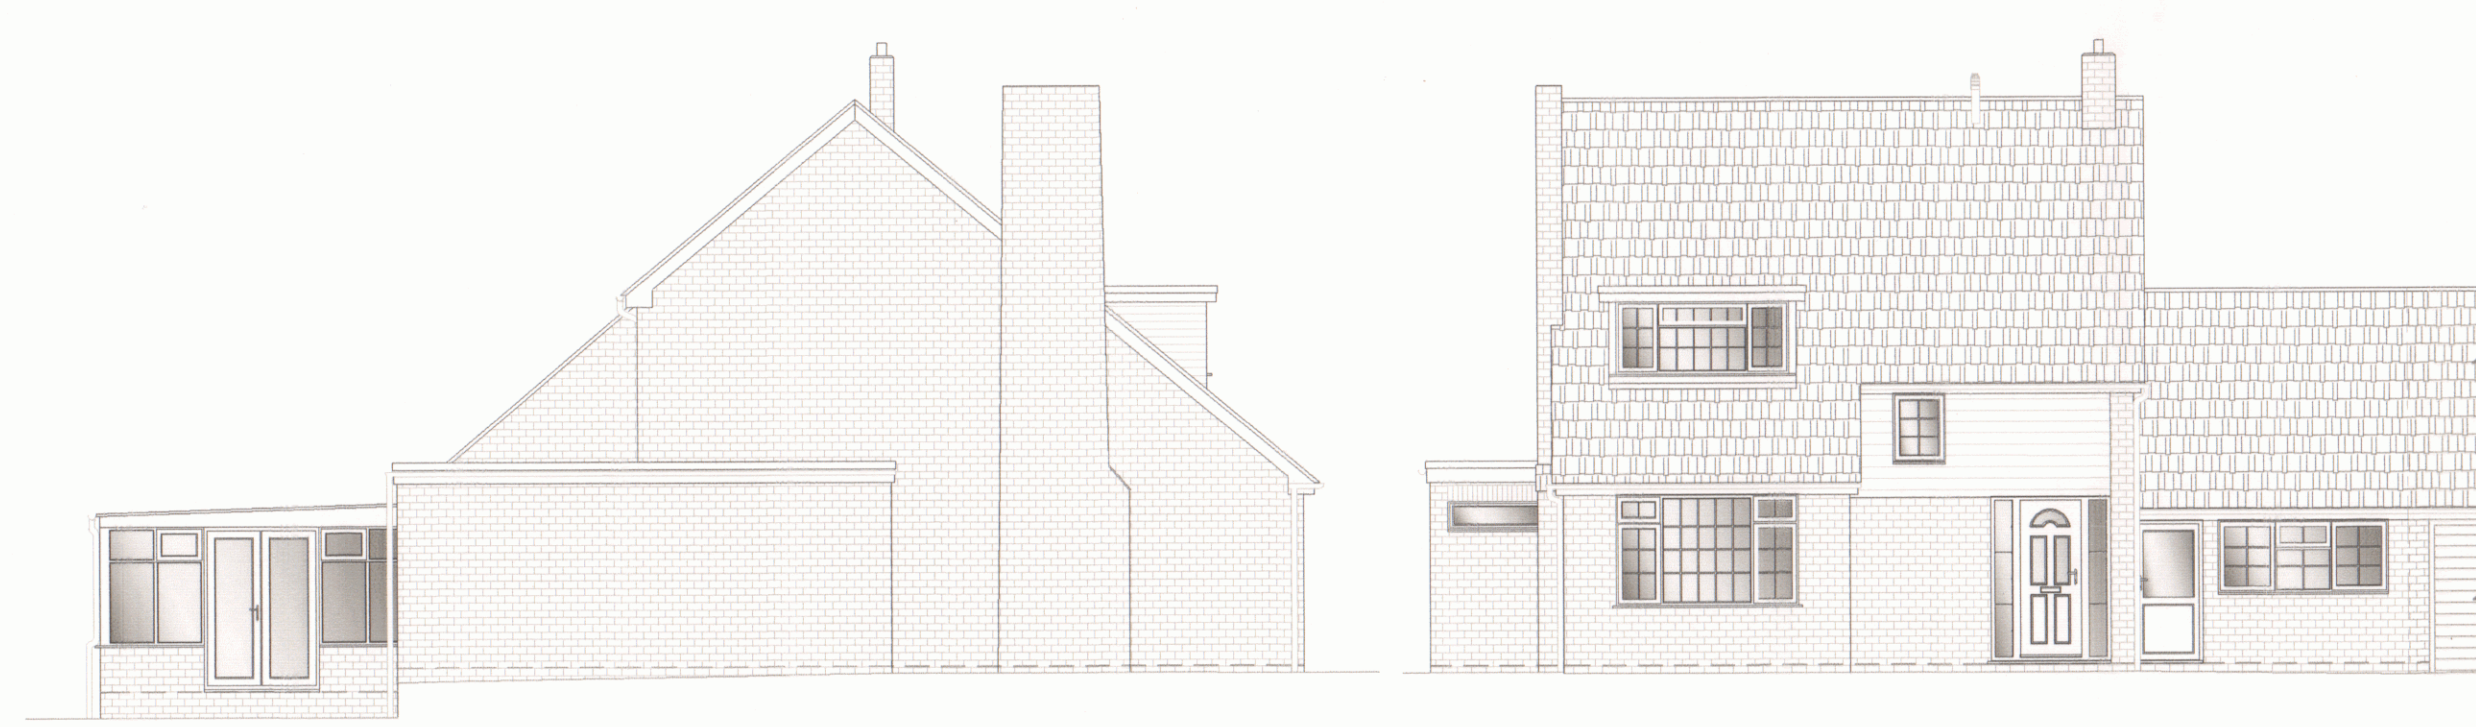

1 EXISTING SIDE ELEVATION
1:100


2 EXISTING FRONT ELEVATION
1:100

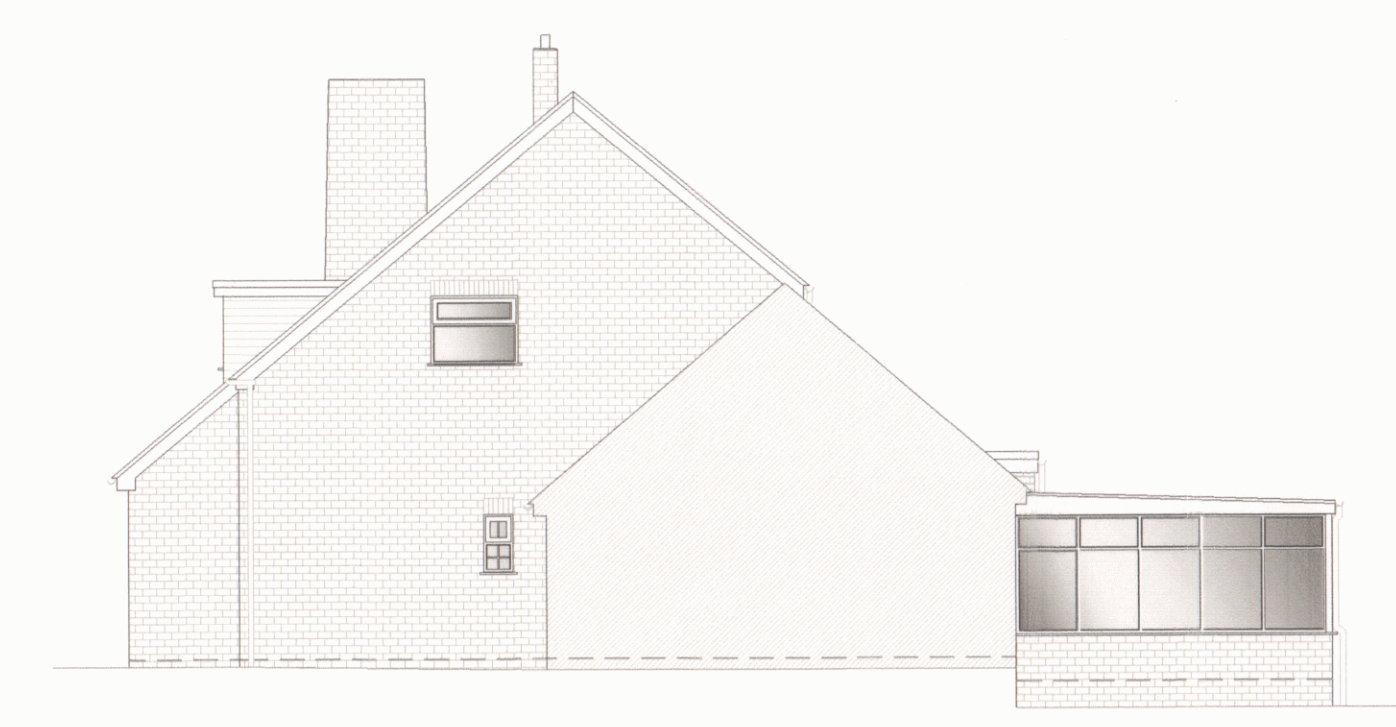

3 EXISTING SIDE ELEVATION
1:100




4 EXISTING REAR ELEVATION
1:100

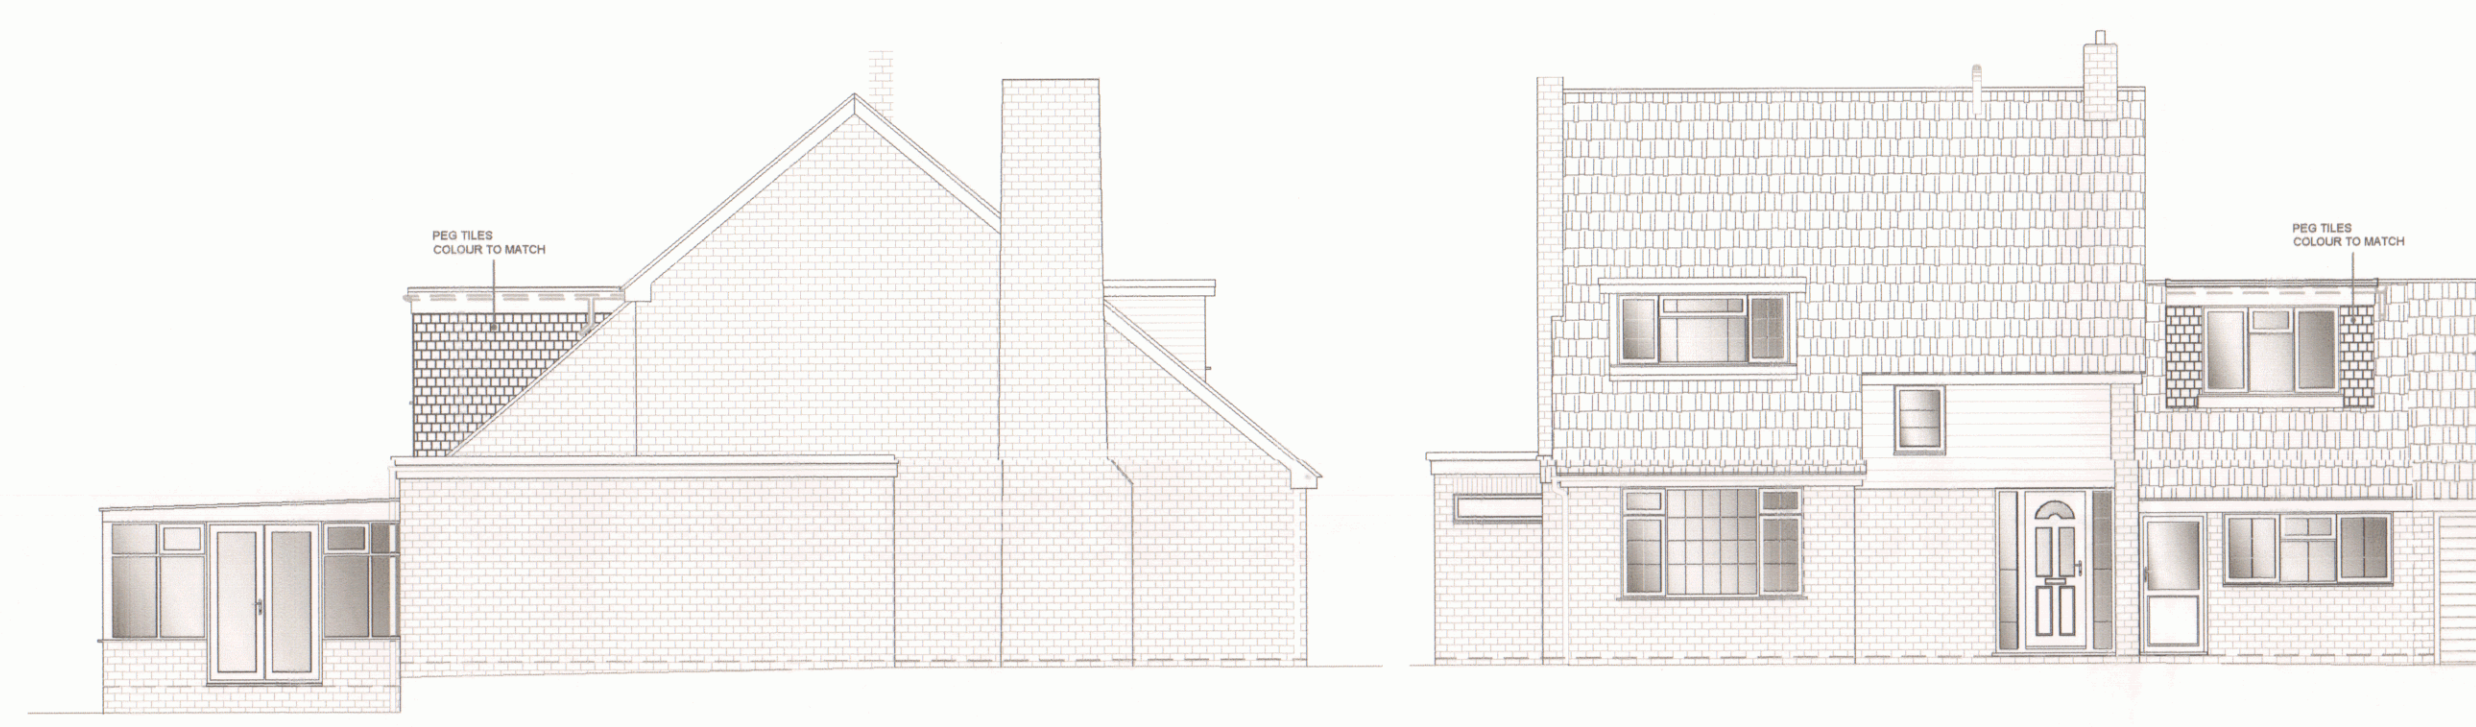

8 PROPOSED SIDE ELEVATION
1:100


9 PROPOSED FRONT ELEVATION
1:100

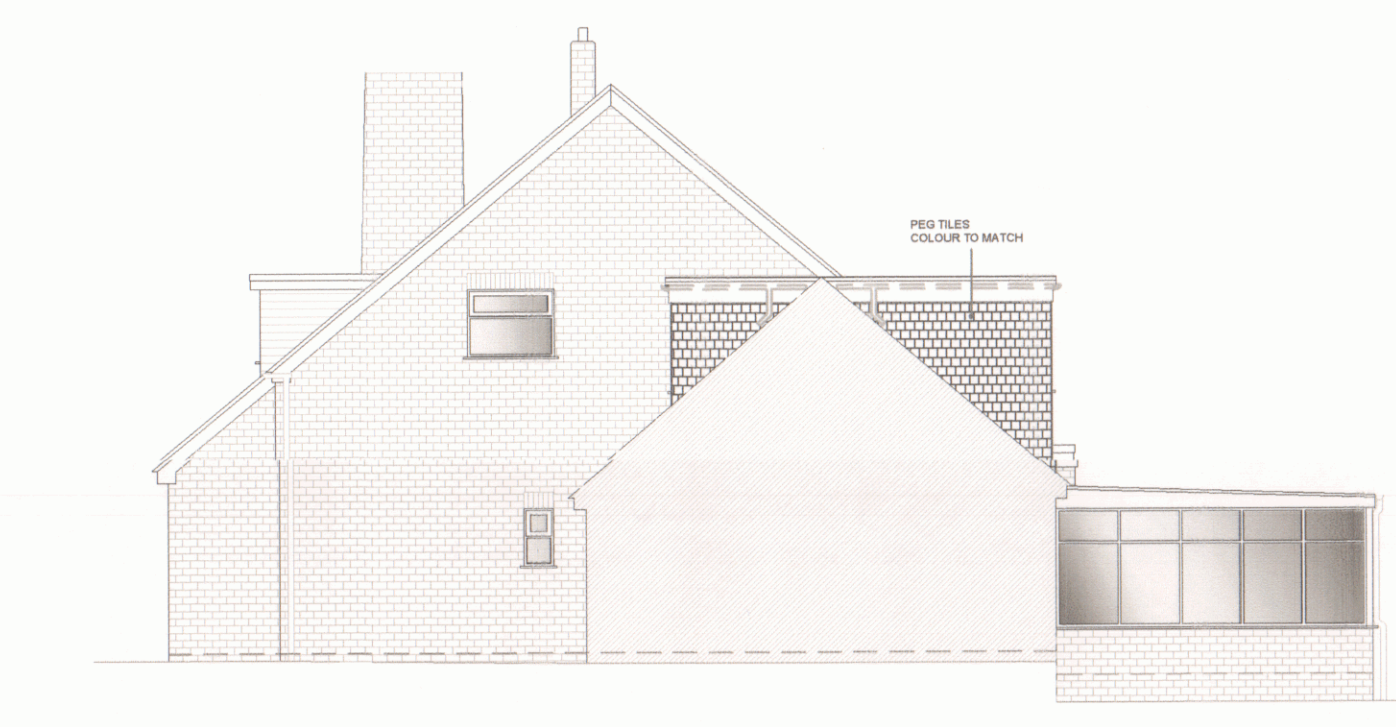


10 PROPOSED SIDE ELEVATION
1:100




11 PROPOSED REAR ELEVATION
1:100

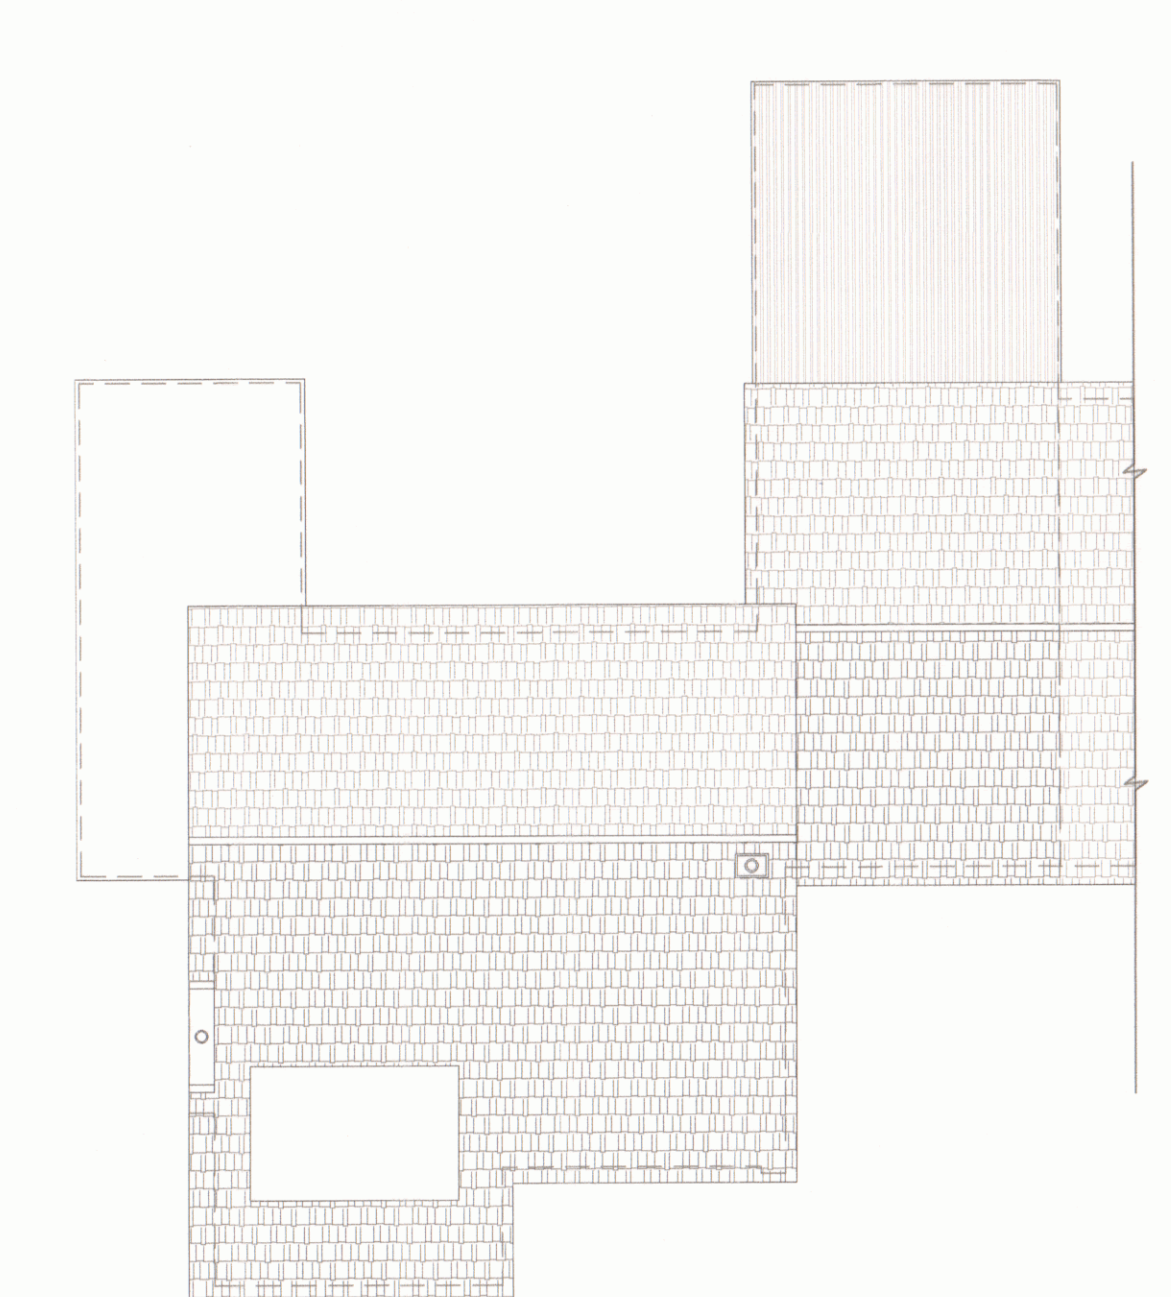


5 EXISTING ROOF ELEVATION
1:100

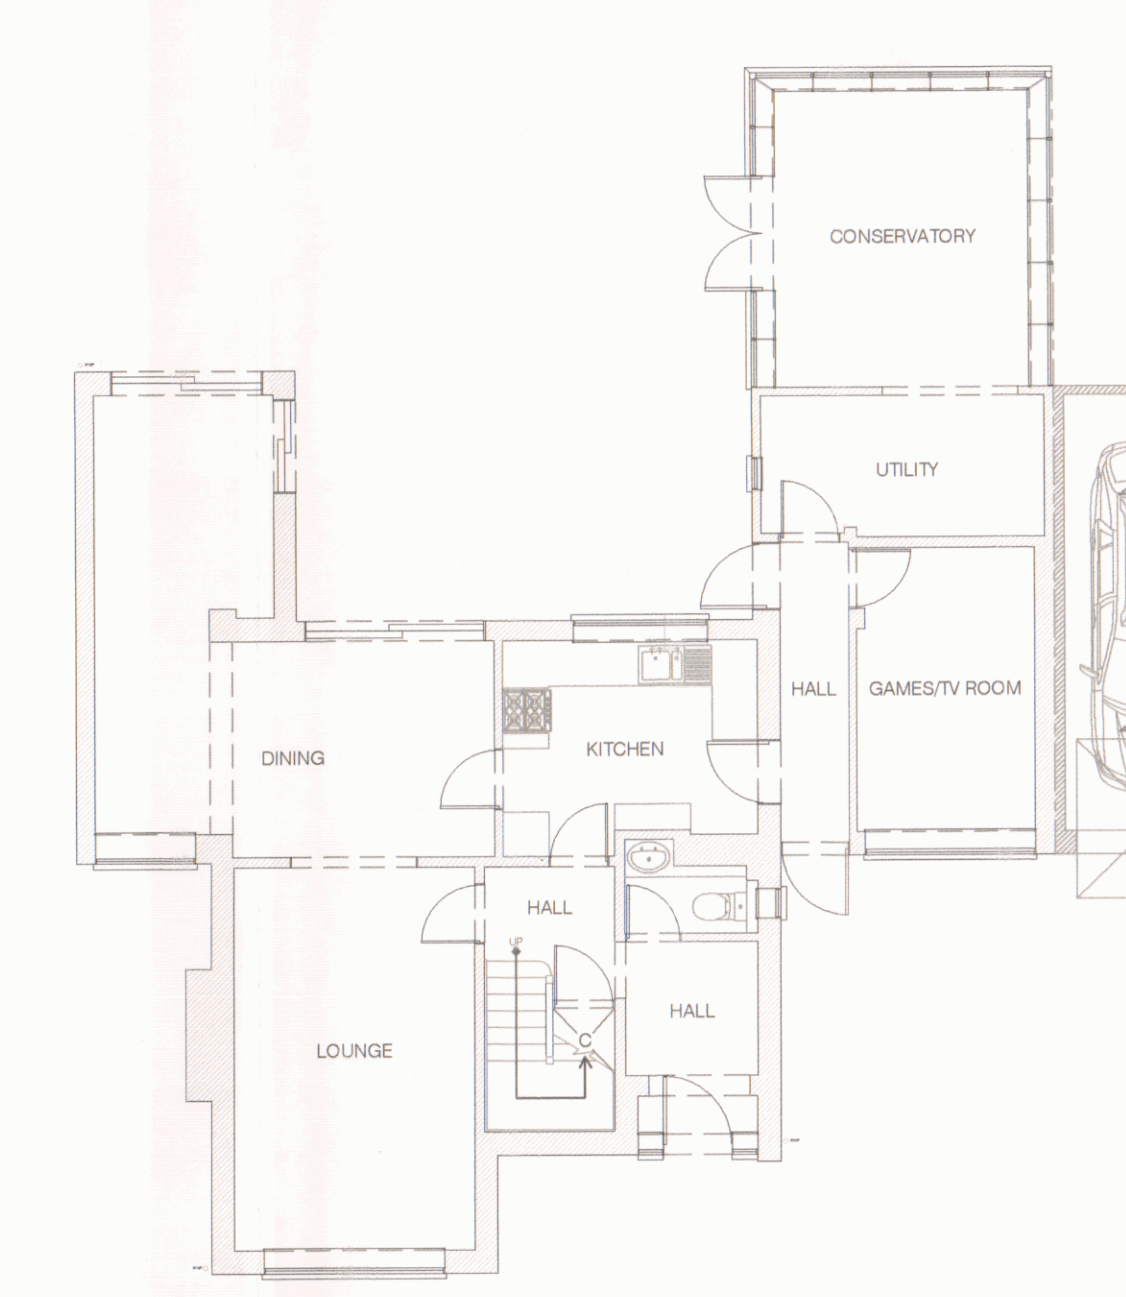


6 EXISTING GRD FLOOR
1:100

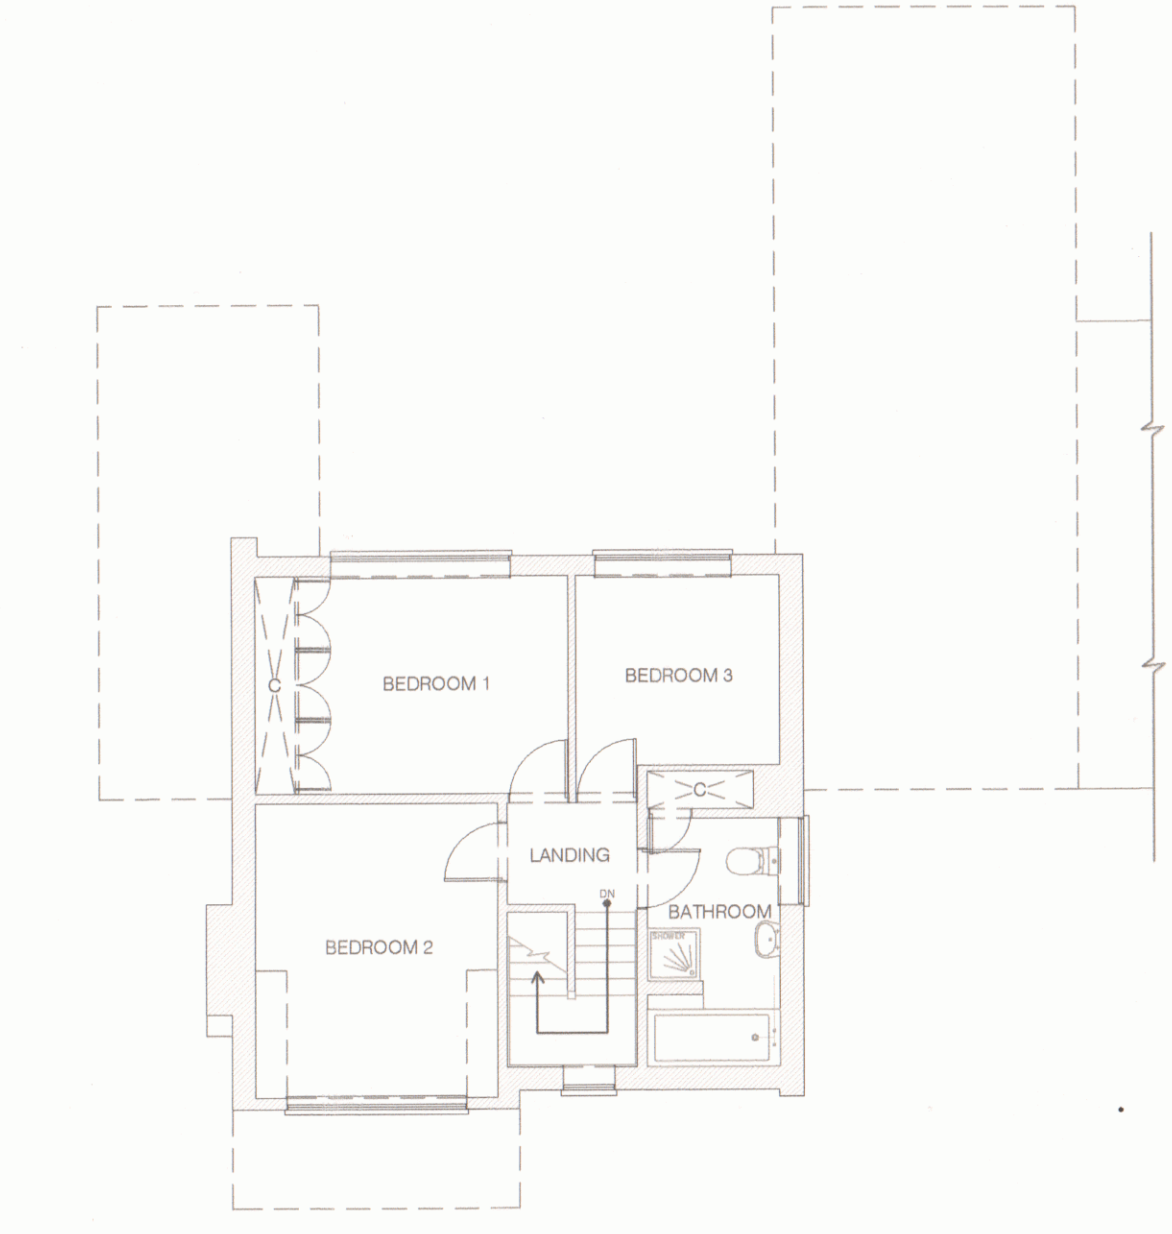


7 EXISTING FIRST FLOOR
1:100

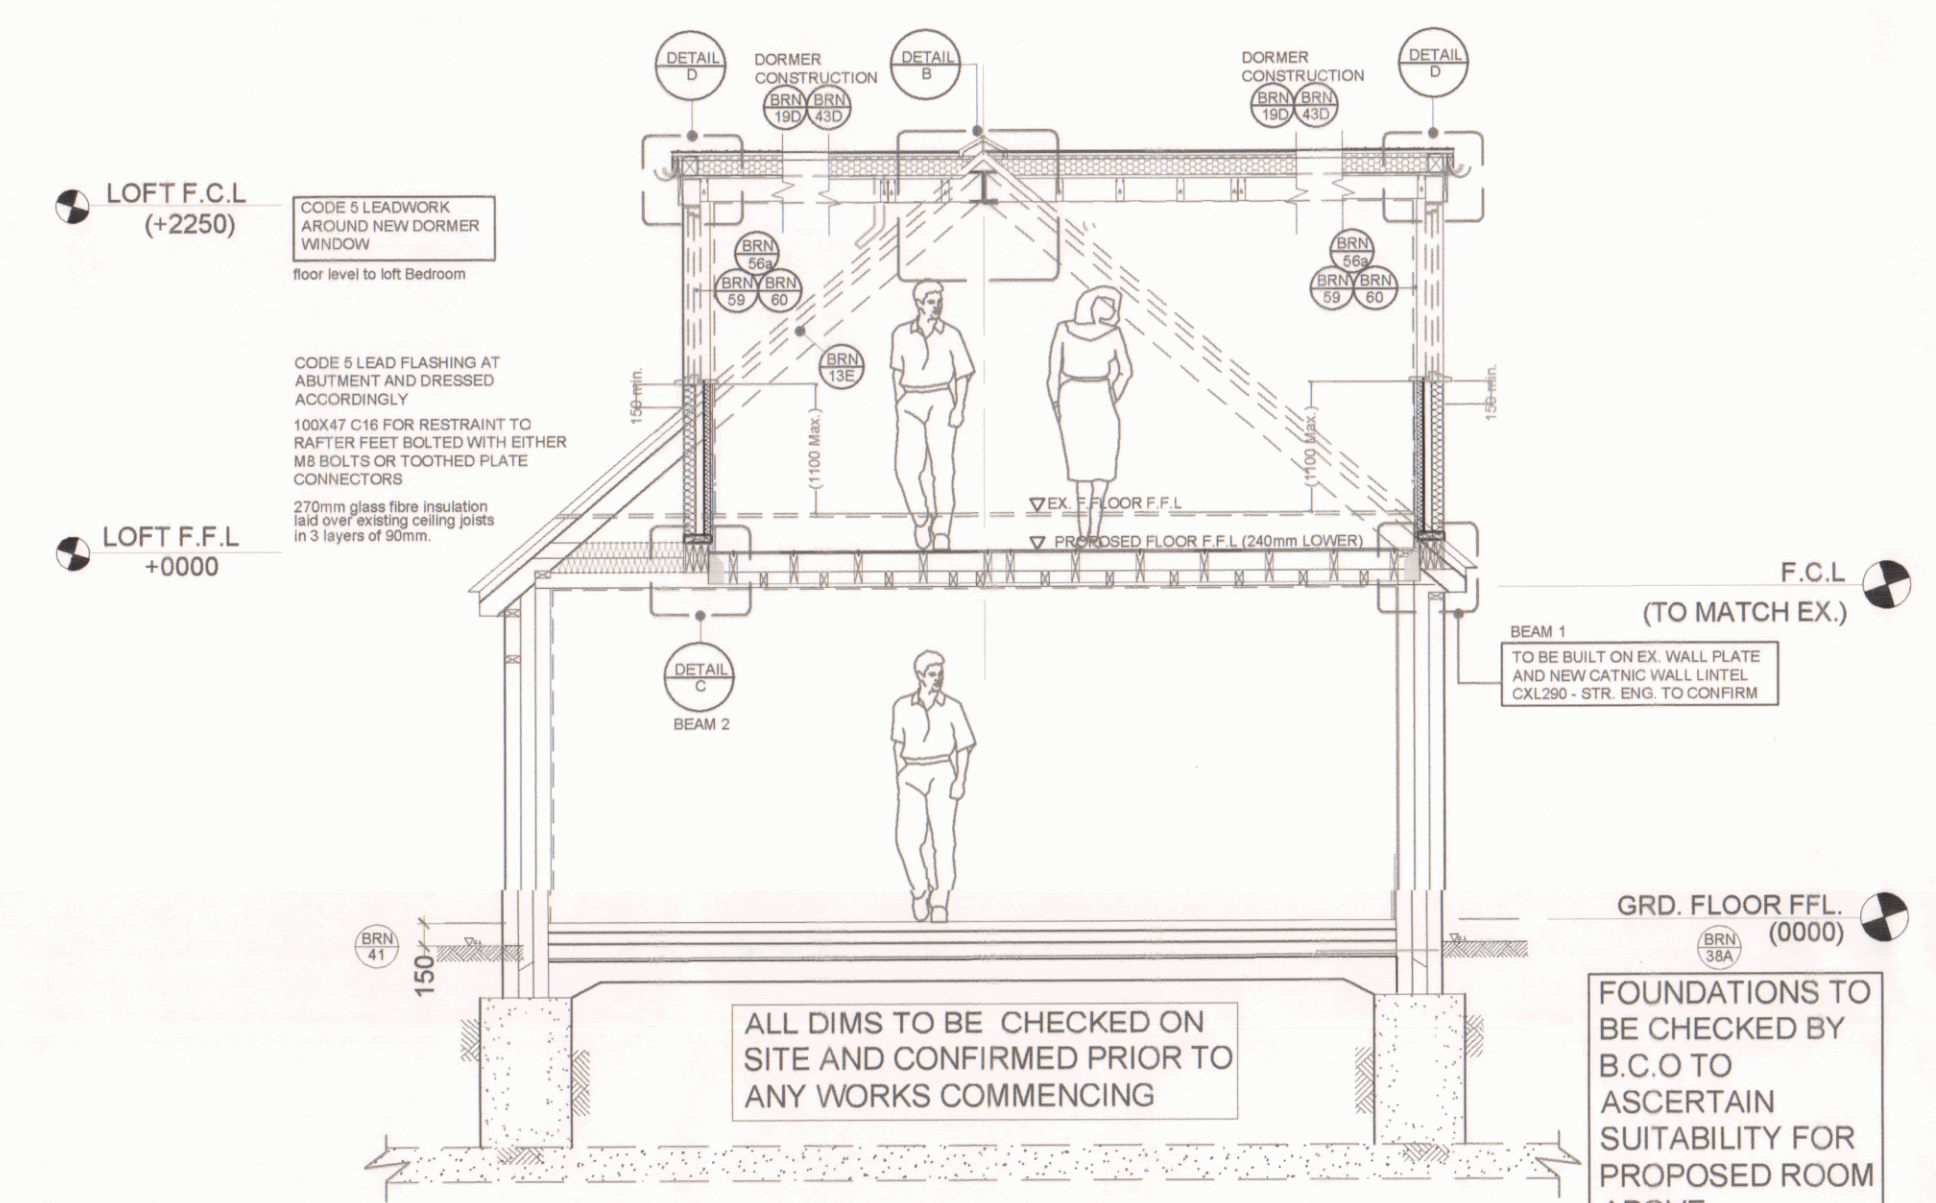


12 PROPOSED SECTION A-A
1:50

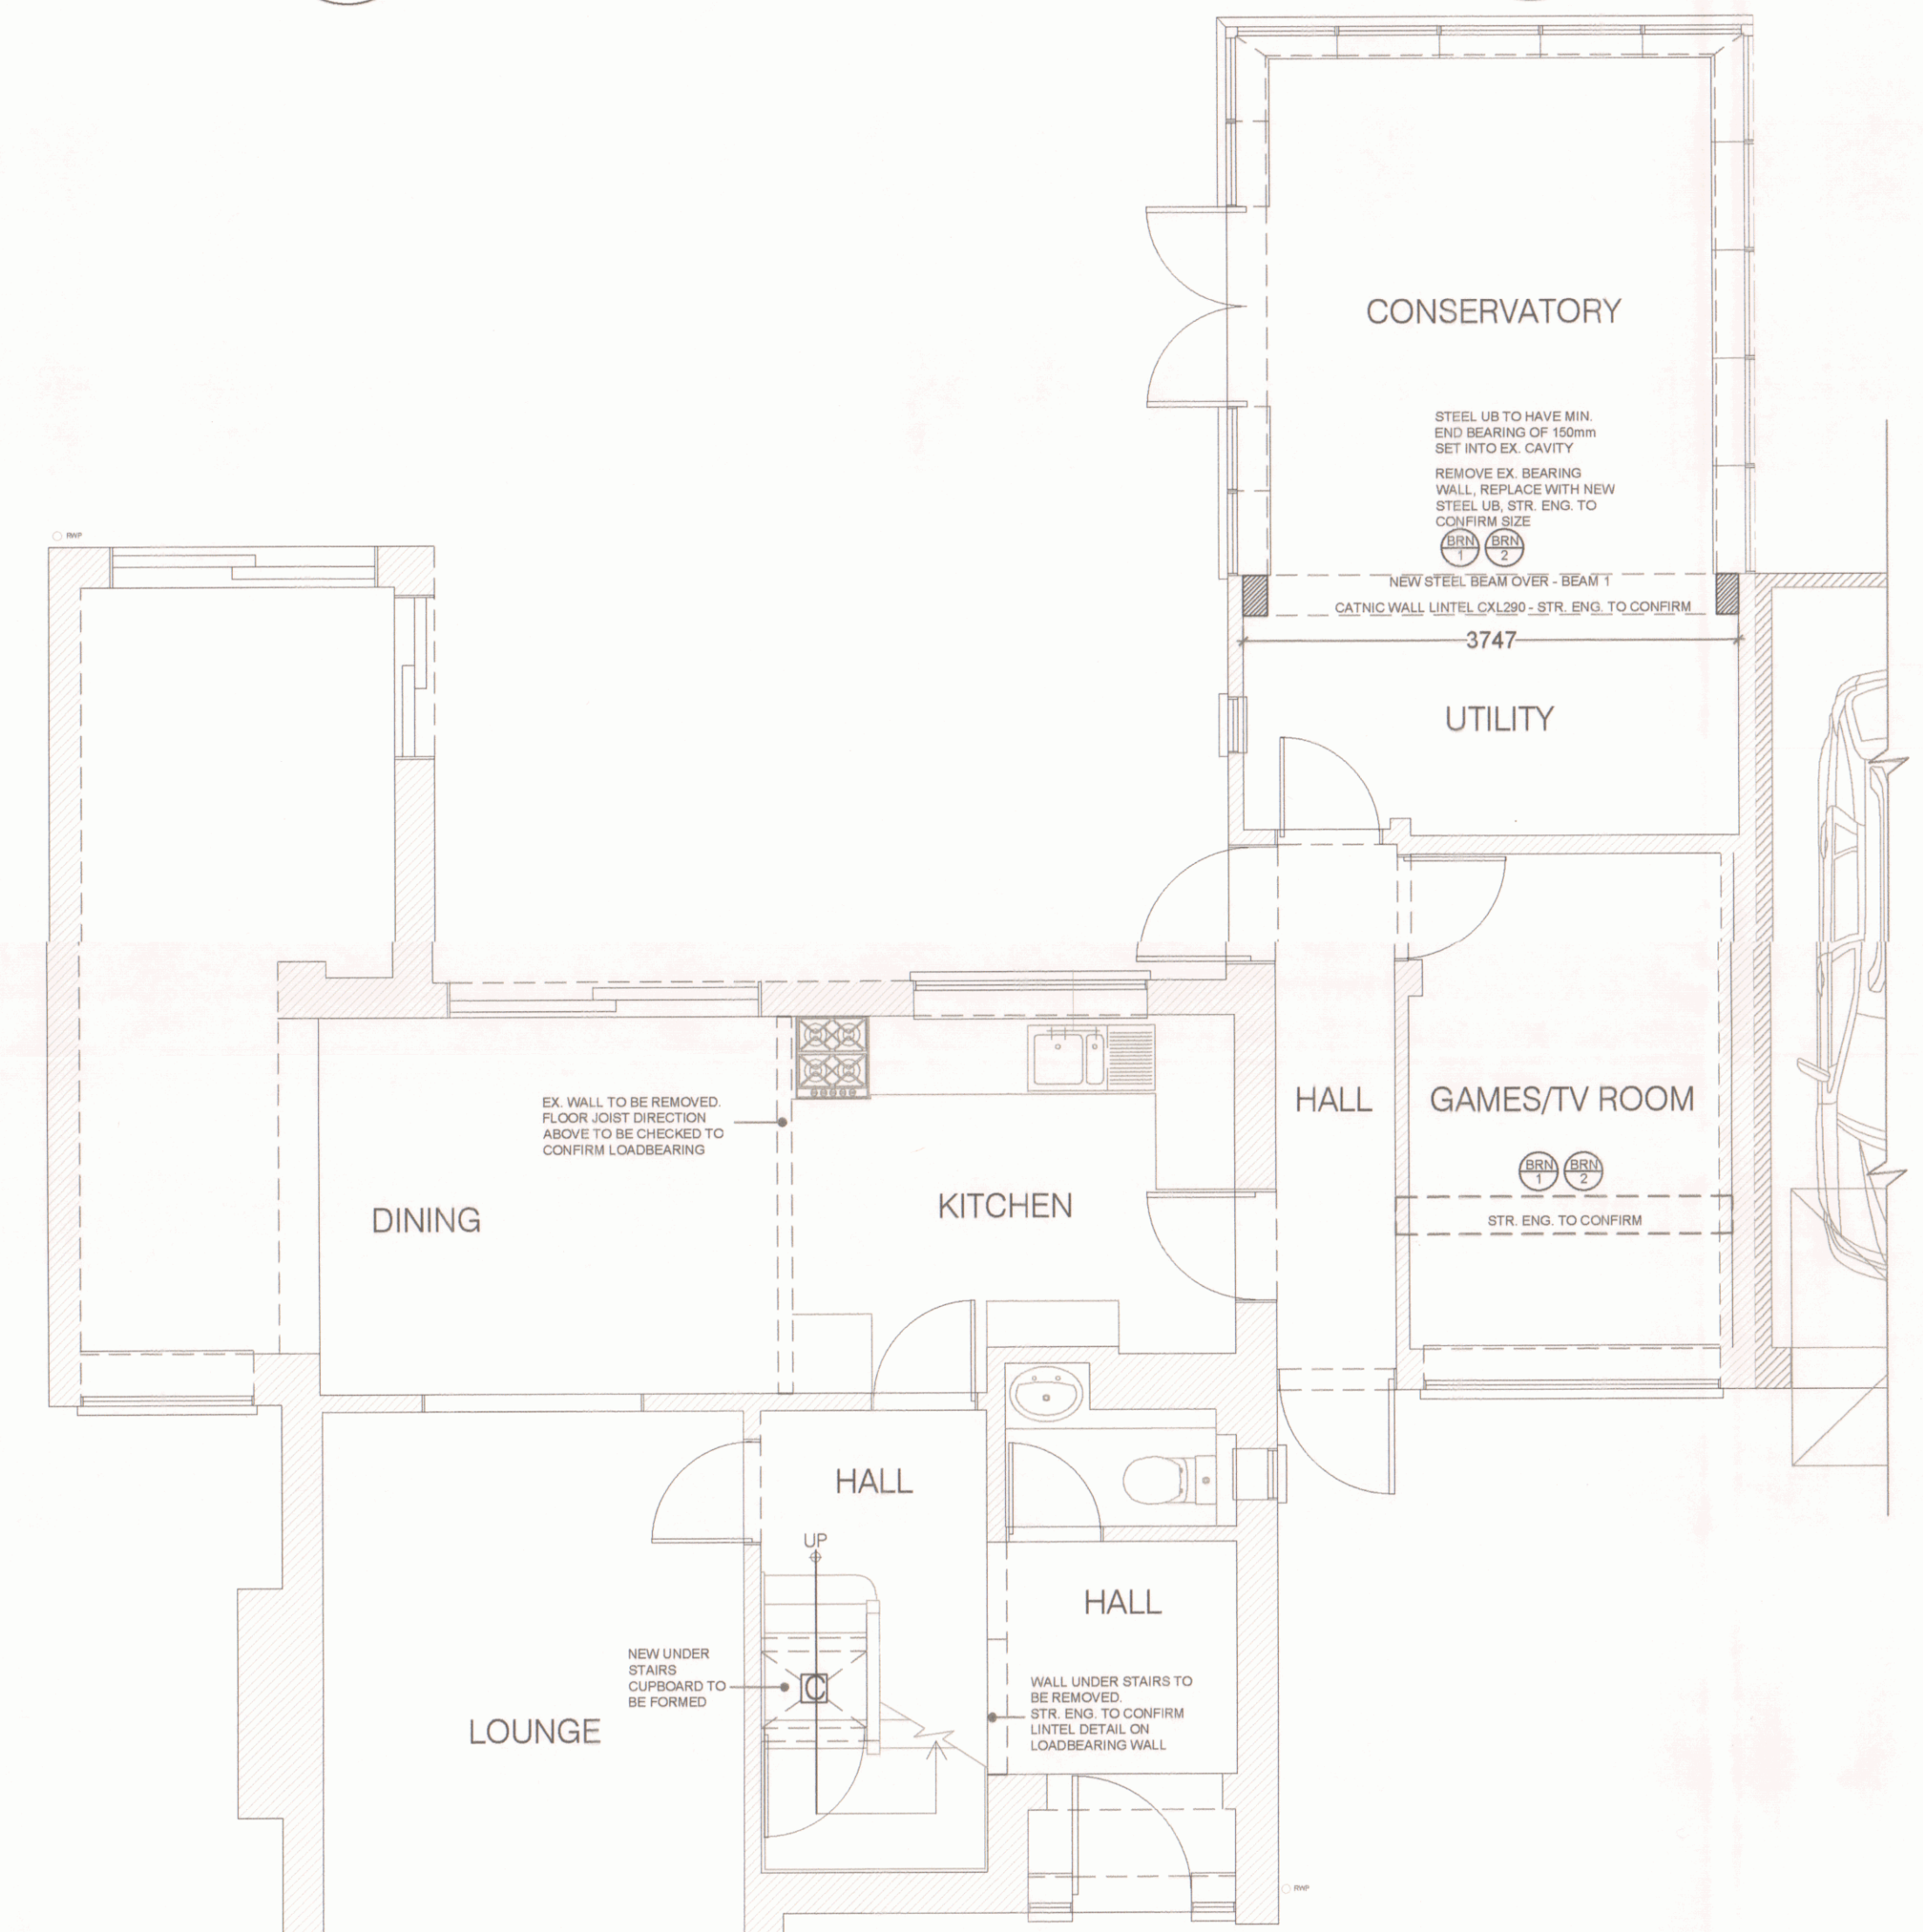

15 PROPOSED GROUND FLOOR
1:50

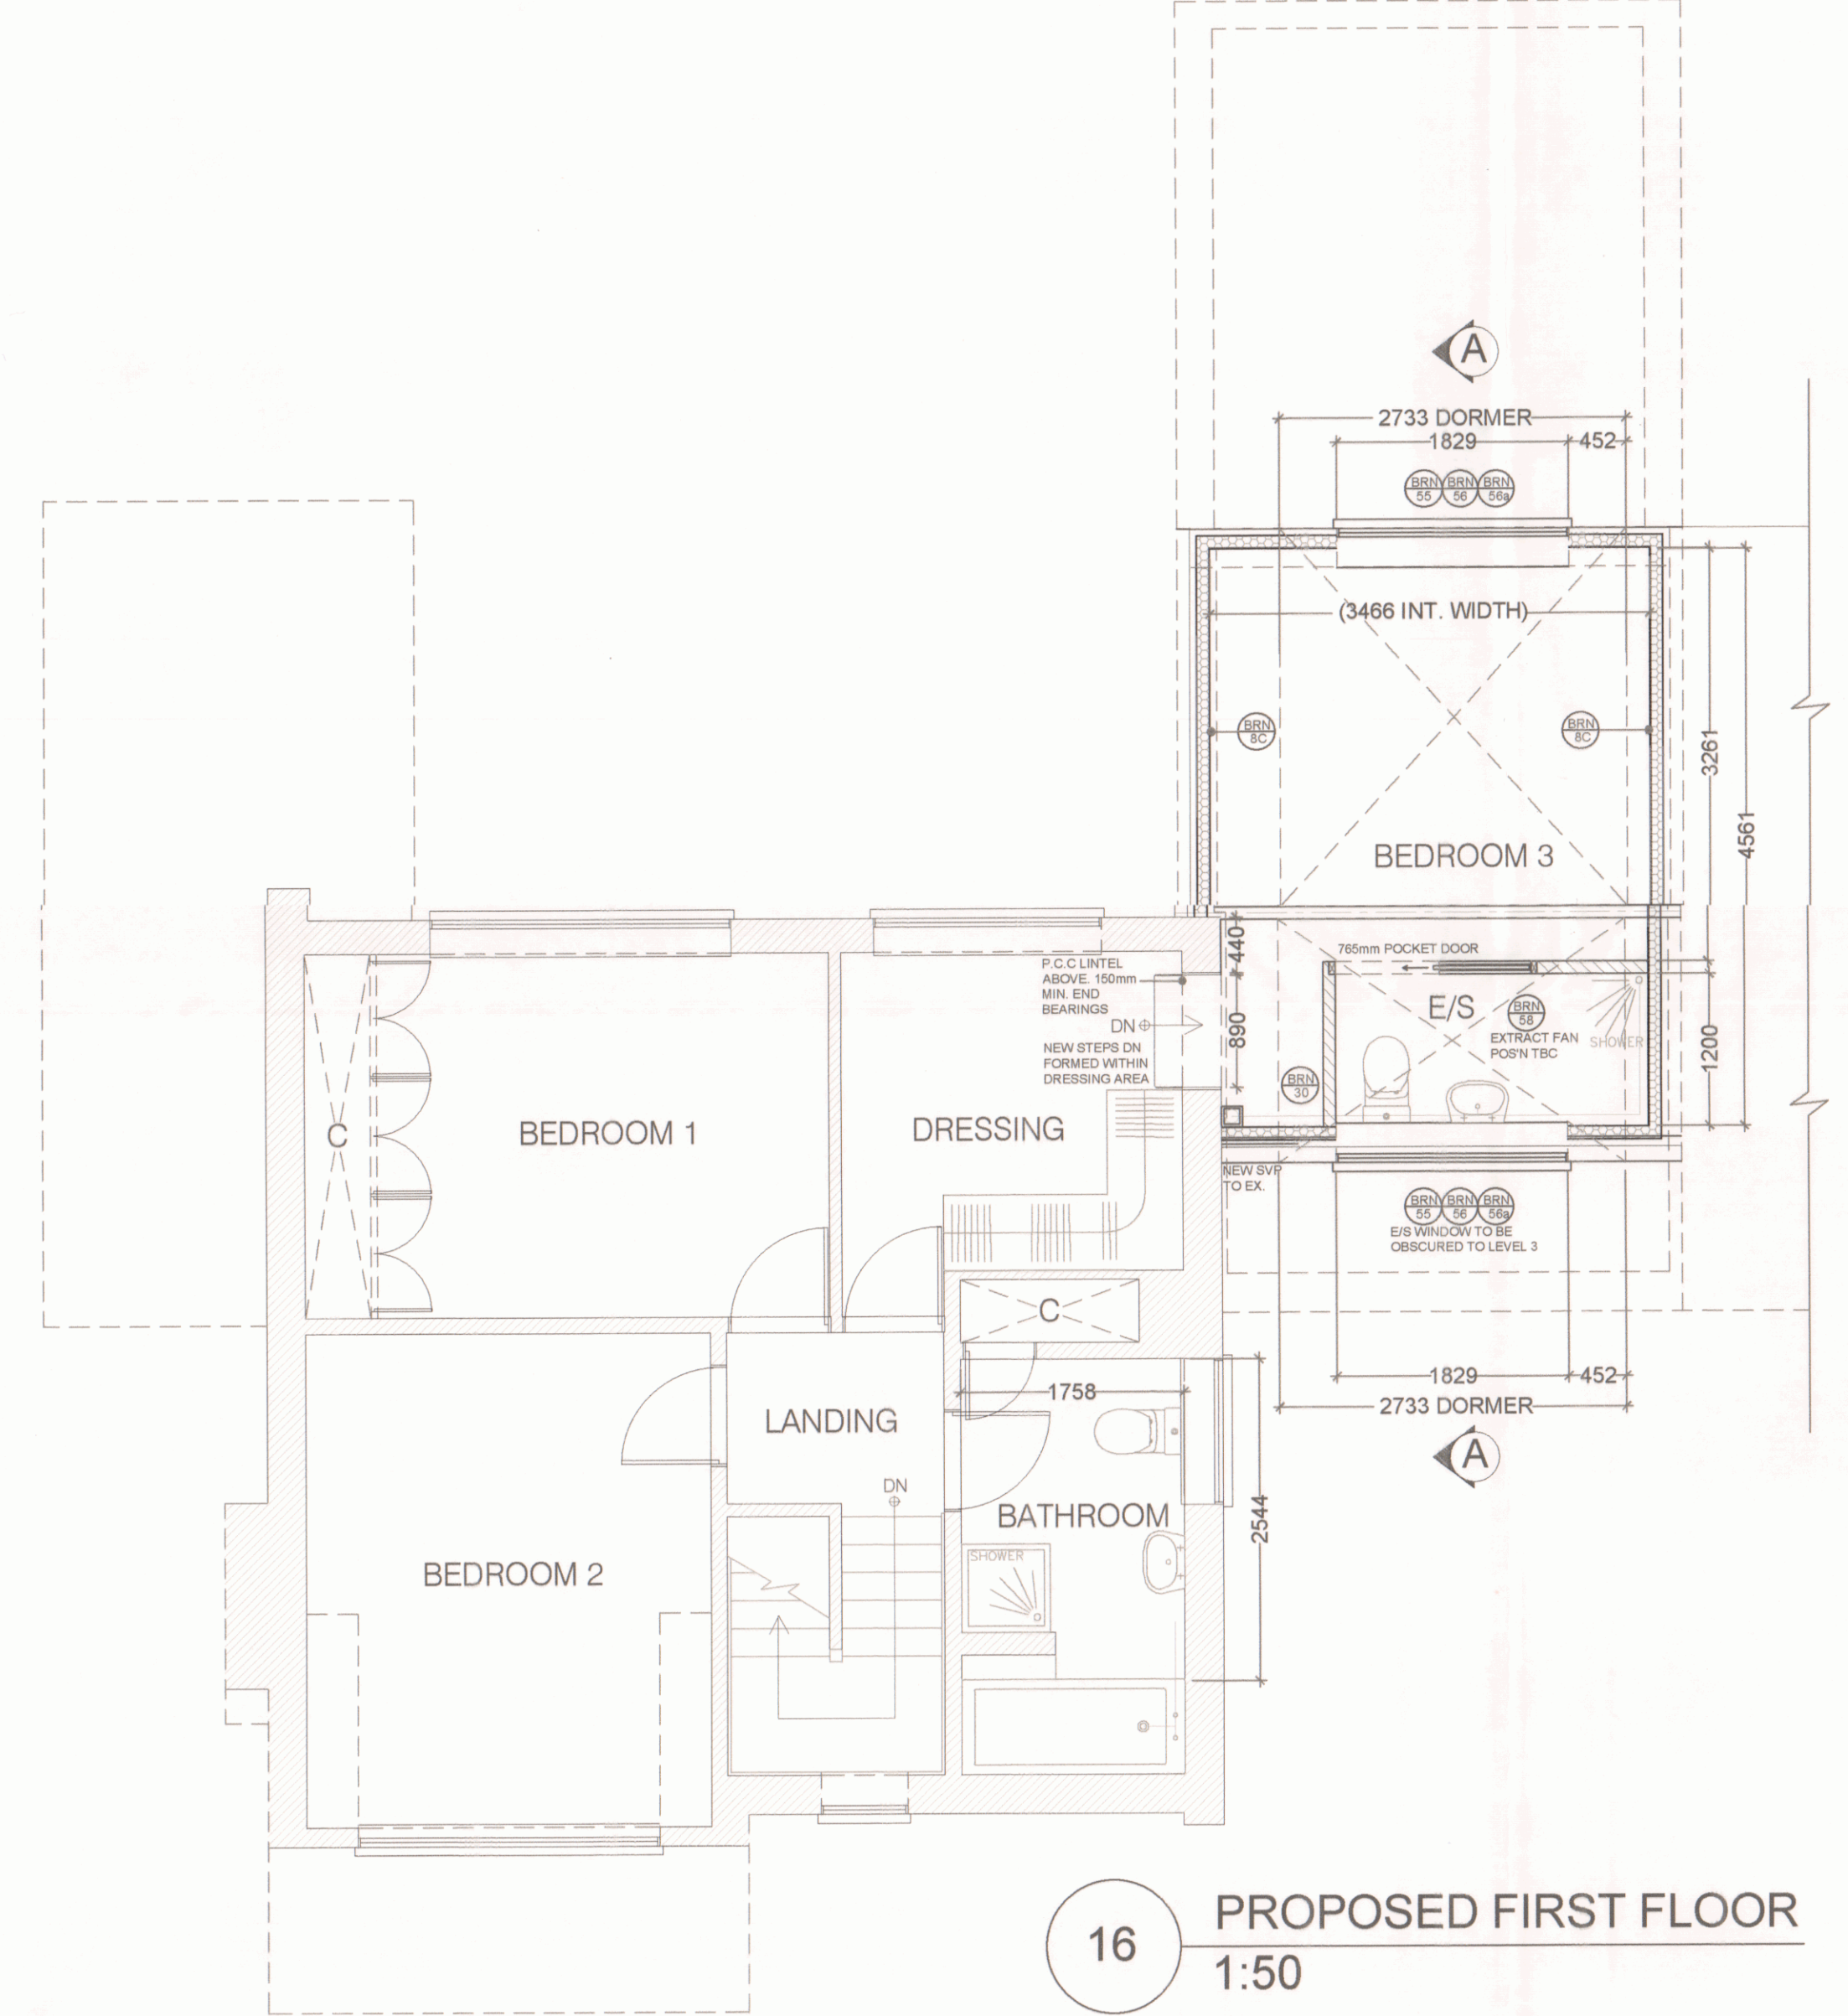


16 PROPOSED FIRST FLOOR
1:50

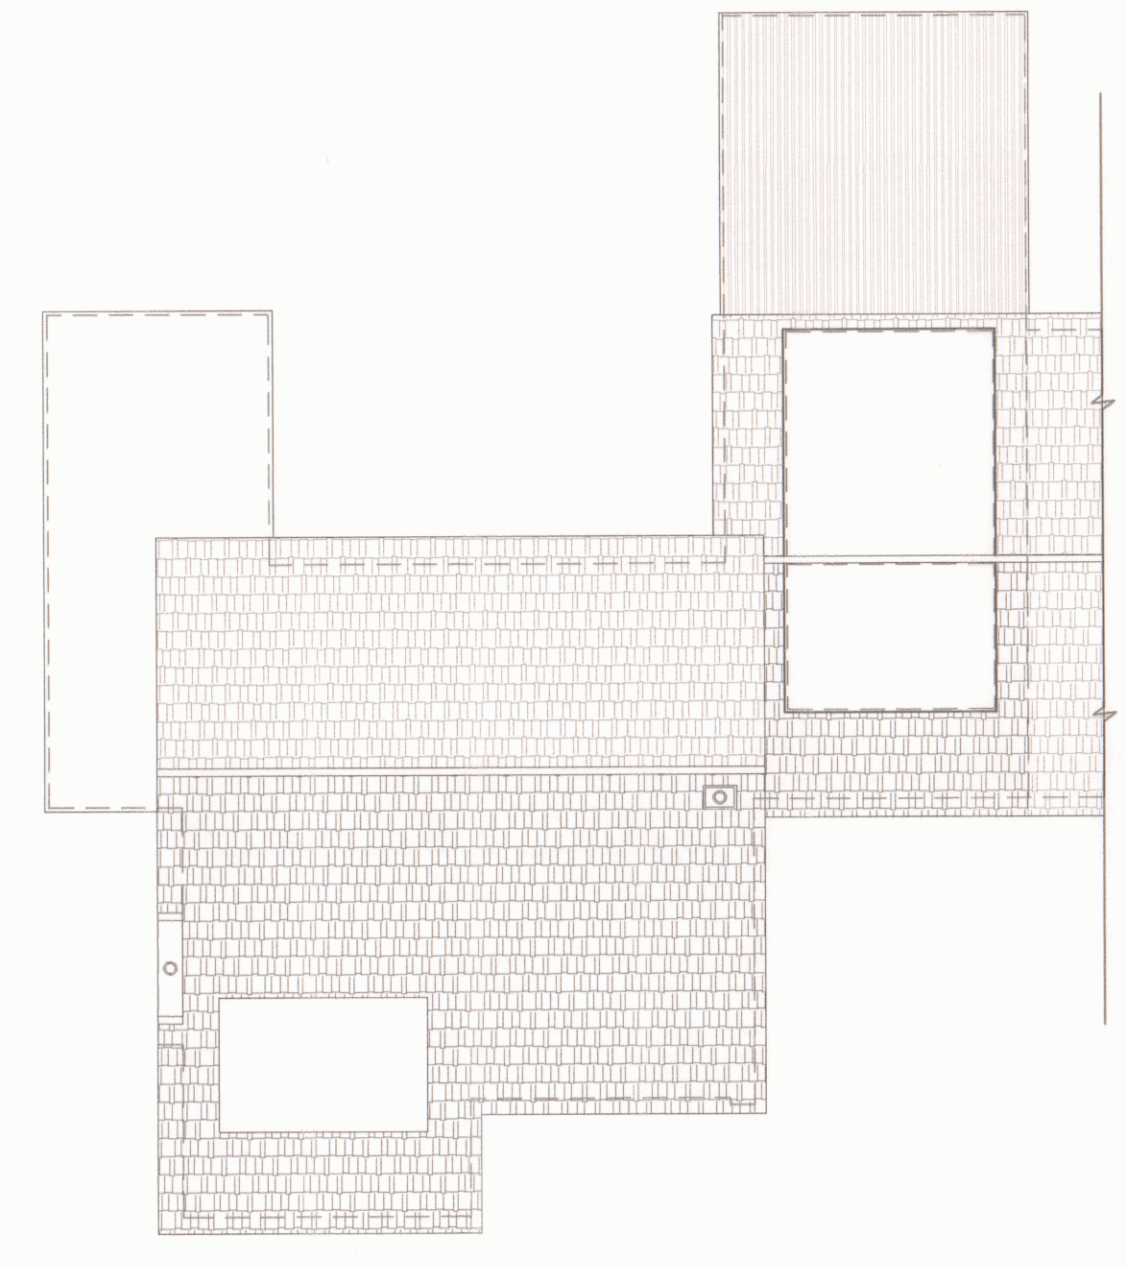


17 PROPOSED ROOF ELEVATION
1:100




13 PROPOSED ASHLAR WALL SECTION
1:20

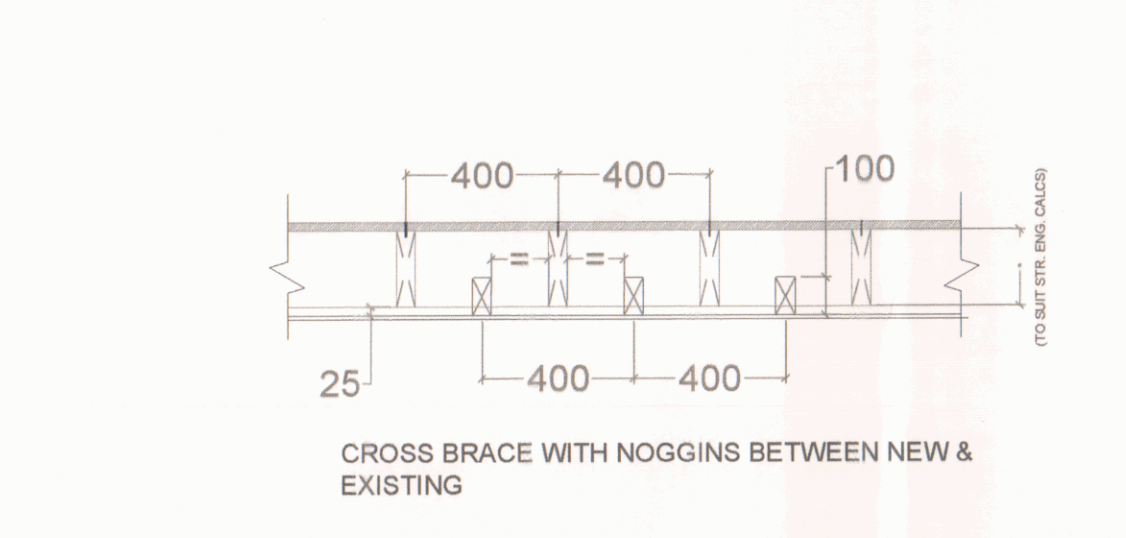


14 PROPOSED LOFT FLOOR SECTION
1:20

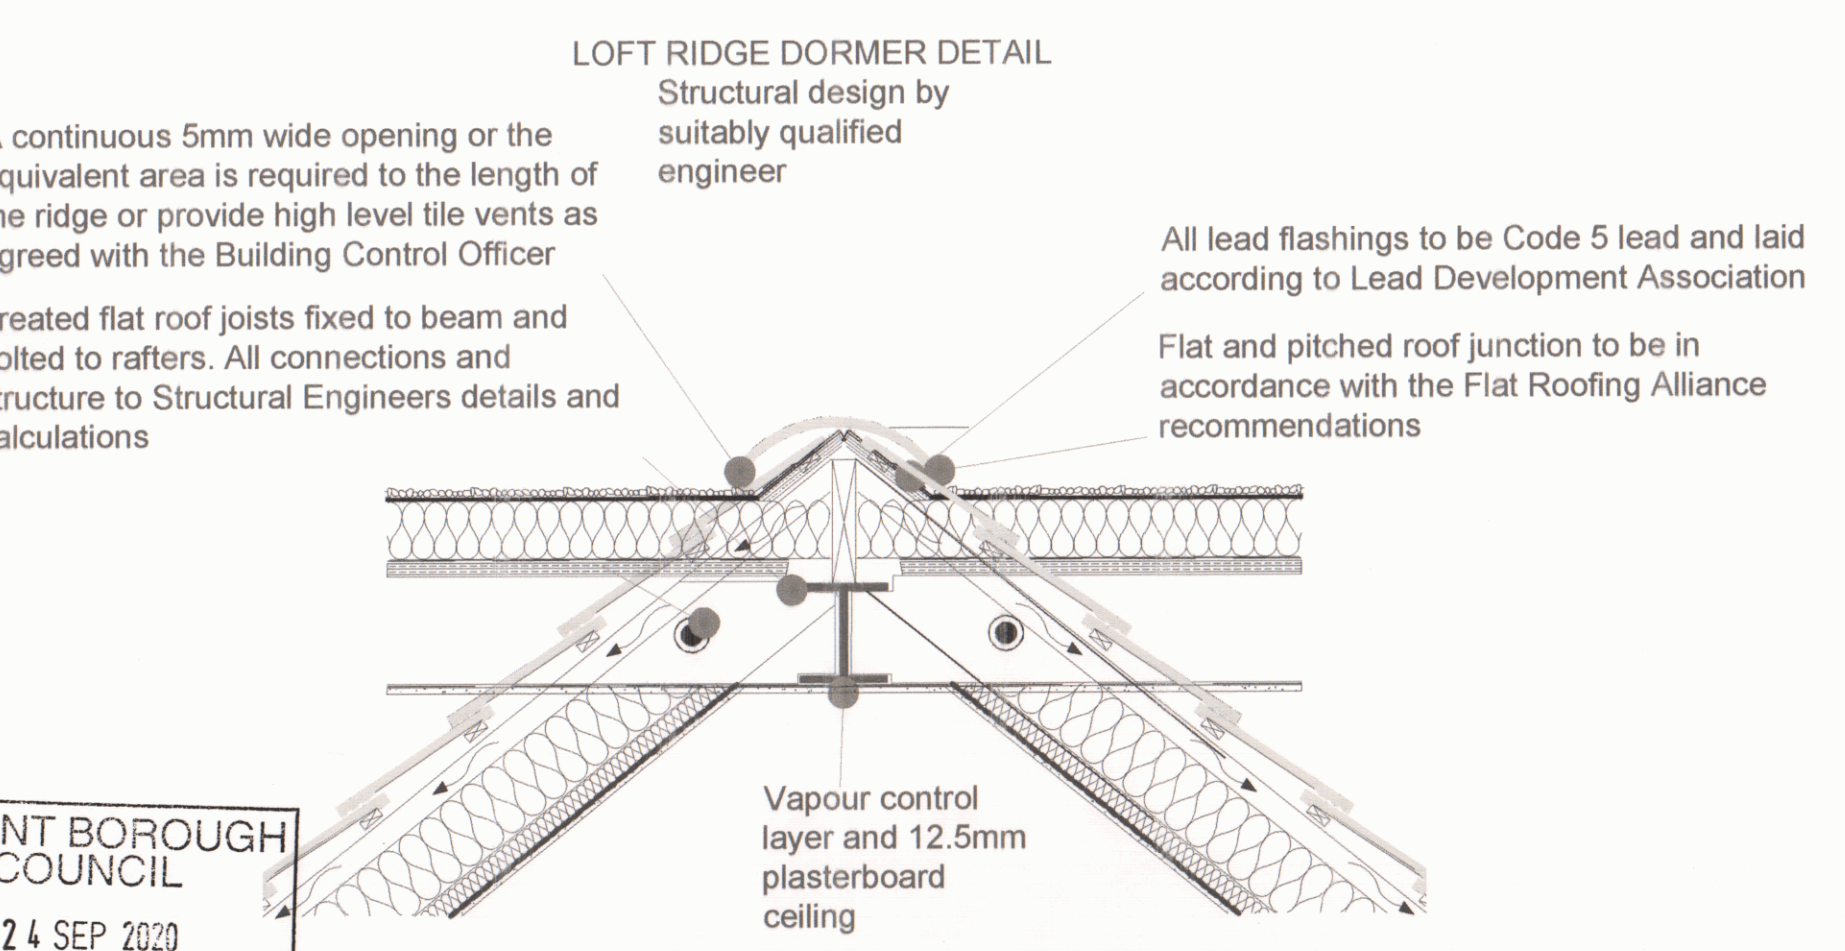


20 PROPOSED RIDGE BEAM DETAIL 'B'
1:16

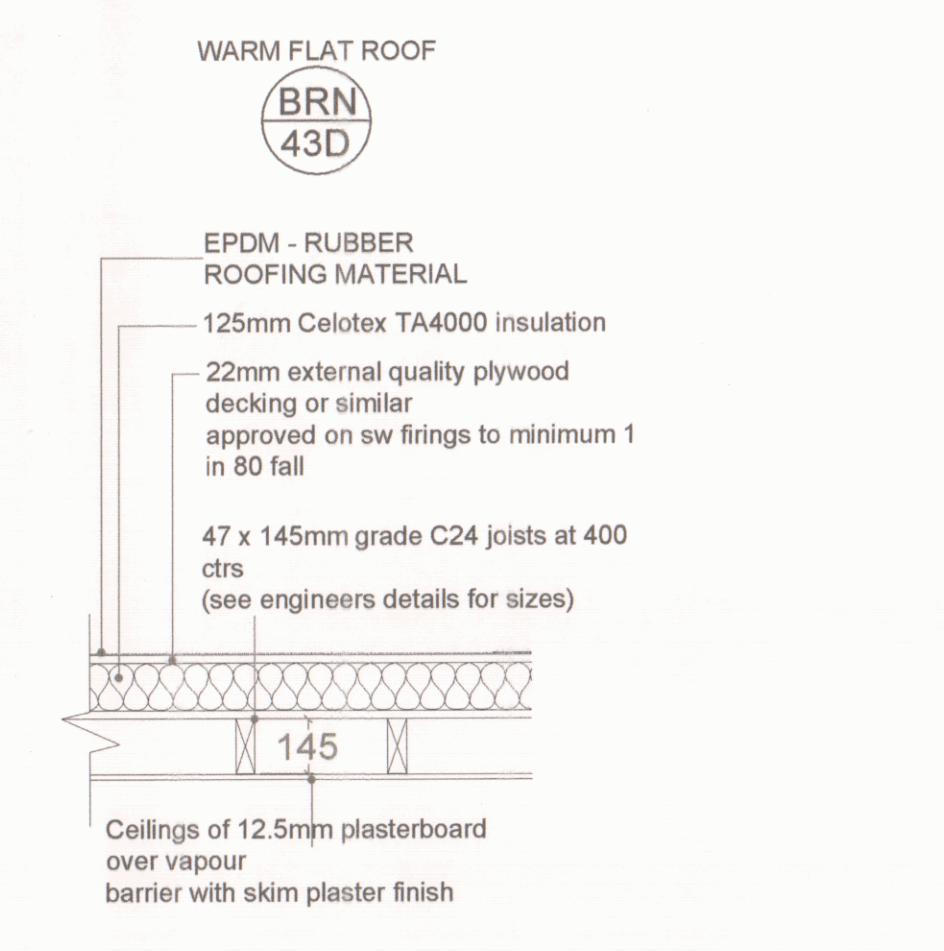


21 PROPOSED DORMER ROOF SECTION
1:20

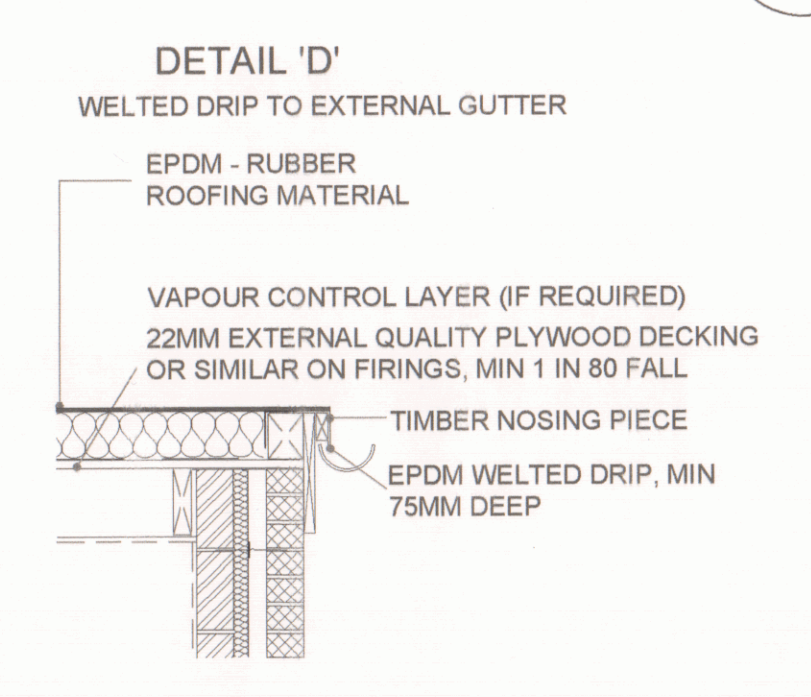


22 PROPOSED DETAIL 'D'
1:20

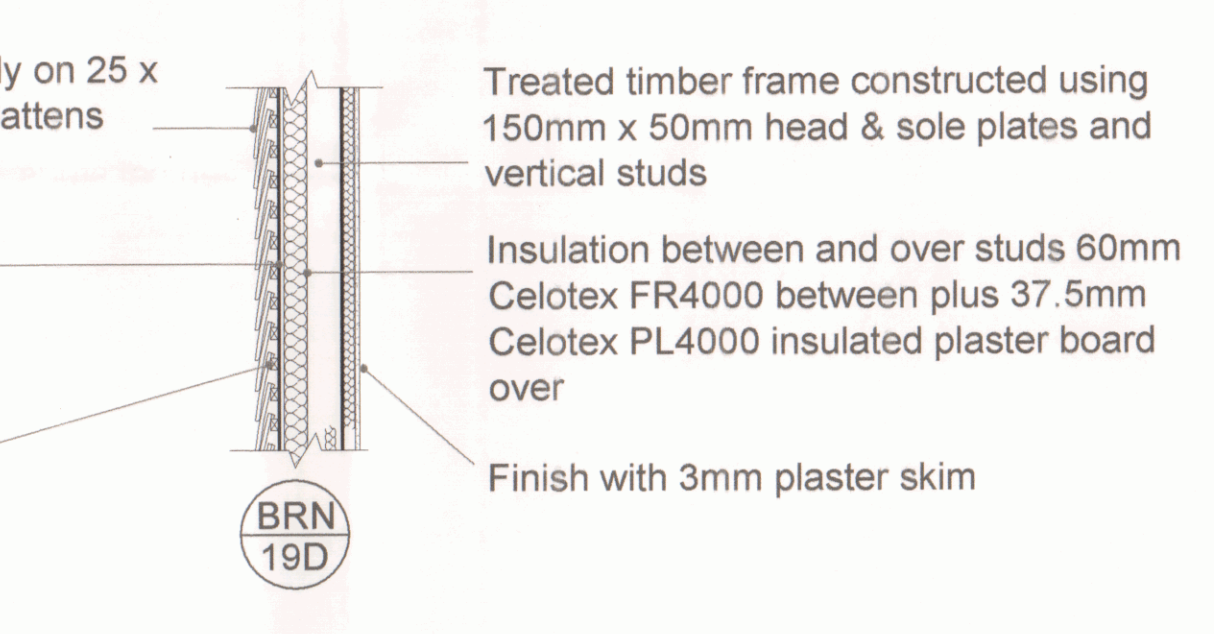


18 PROPOSED DORMER WALLS
1:20

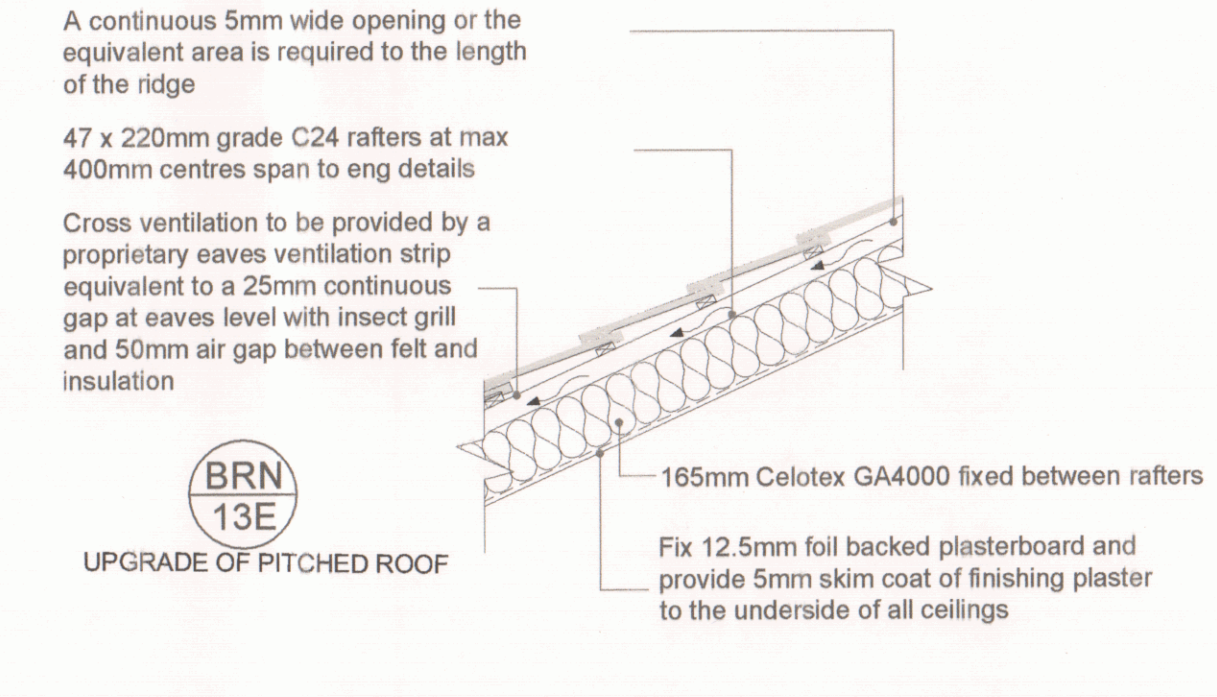


23 PROPOSED ROOF SECTION THRU'
1:20

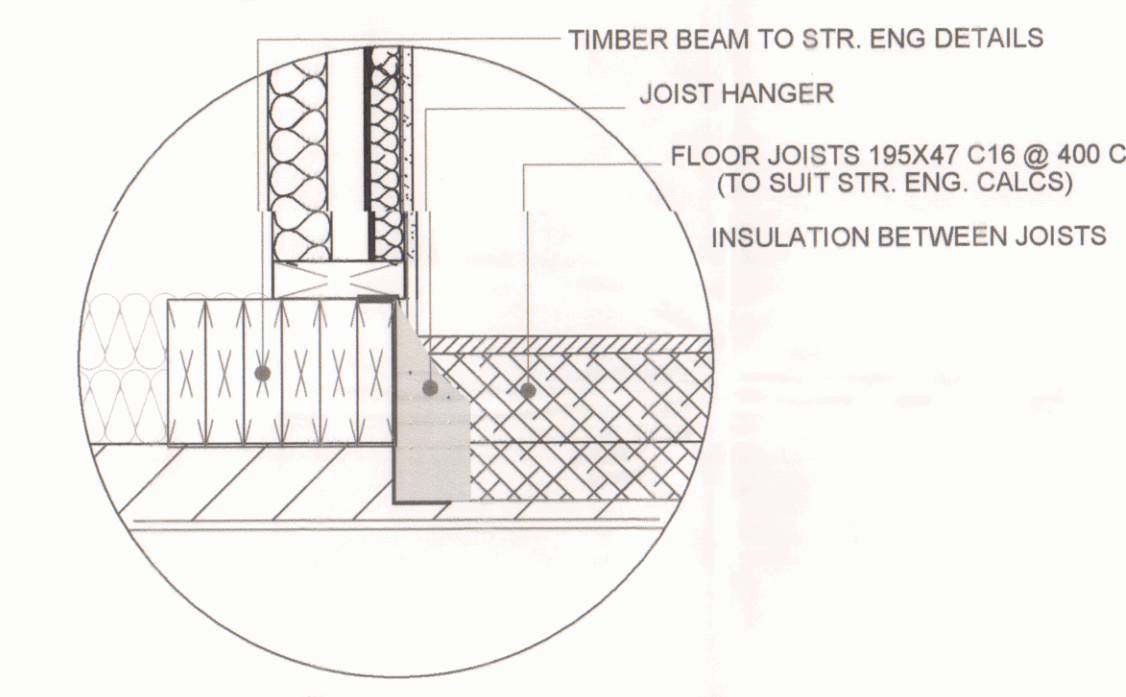

19 PROPOSED DETAIL 'C'
1:10

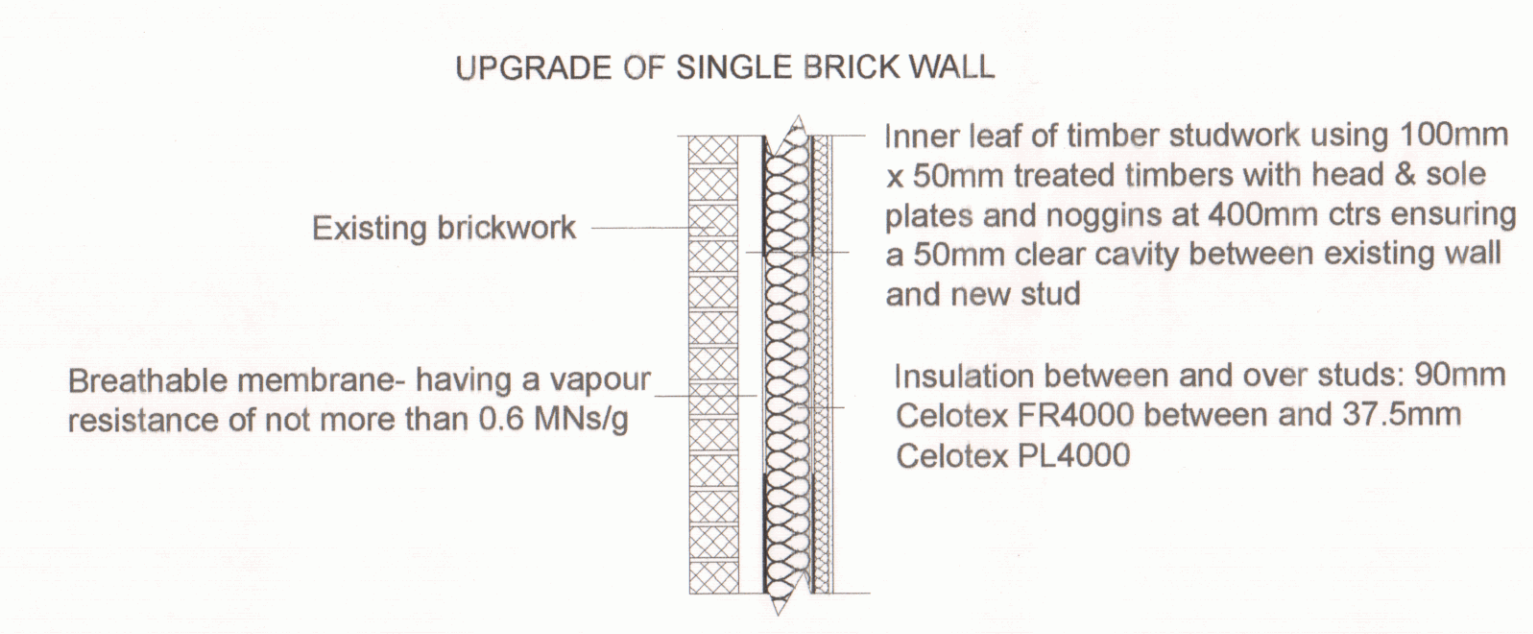

24 PROPOSED PARTY WALL UPGRADE
1:16

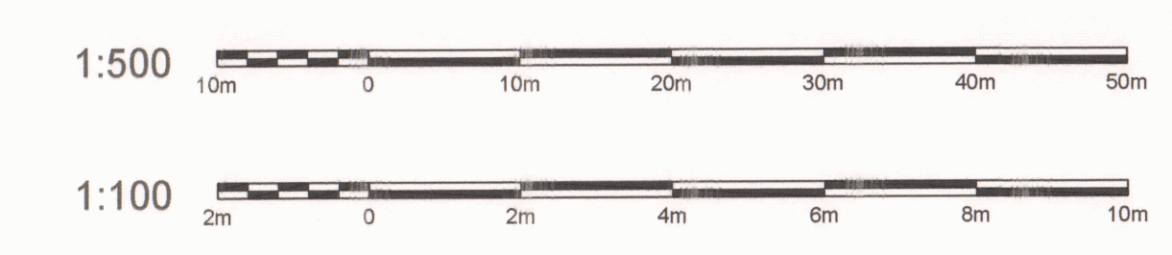

NOTE:
DRAWING:PARFITT_01A TO BE USED IN CONJUNCTION WITH ASSOCIATED BUILDING REGULATIONS NOTES PARFITT/BRN. DIRECTIONAL NORTH ARROW SHOWN ON BLOCK & LOCATION PLANS PARFITT/BLP.

DETAILS AND DIMENSIONS OF ALL LEVELS OF PROPOSED PLANS TO BE CHECKED ON SITE BY APPOINTED CONTRACTOR PRIOR TO ANY COMMENCEMENT/ORDERING OF MATERIALS OF WORK, ANY QUERIES, VARIATIONS OR DISCREPANCIES DIRECTED TO CLIENT - DM DESIGNS ACCEPTS NO RESPONSIBILITY IN ANY PART ON DRAWINGS UNLESS OTHERWISE AGREED PRIOR.

BRN 1 DENOTES ATTACHED BUILDING REGULATION NOTES
1 DENOTES ITEM No.

MODIFICATIONS		ISSUE:	
TITLE PROPOSED ROOFSpace CONVERSION TO FORM BEDROOM			
CUSTOMER		107 ROUNDWAY, WATERLOOVILLE, PO7 7QB	
DRAWN BY:		DRAWING NO: PARFITT 01A	1 OF 1
		SCALE:	VAR
		DATE:	25.09
		REVISION:	A

