


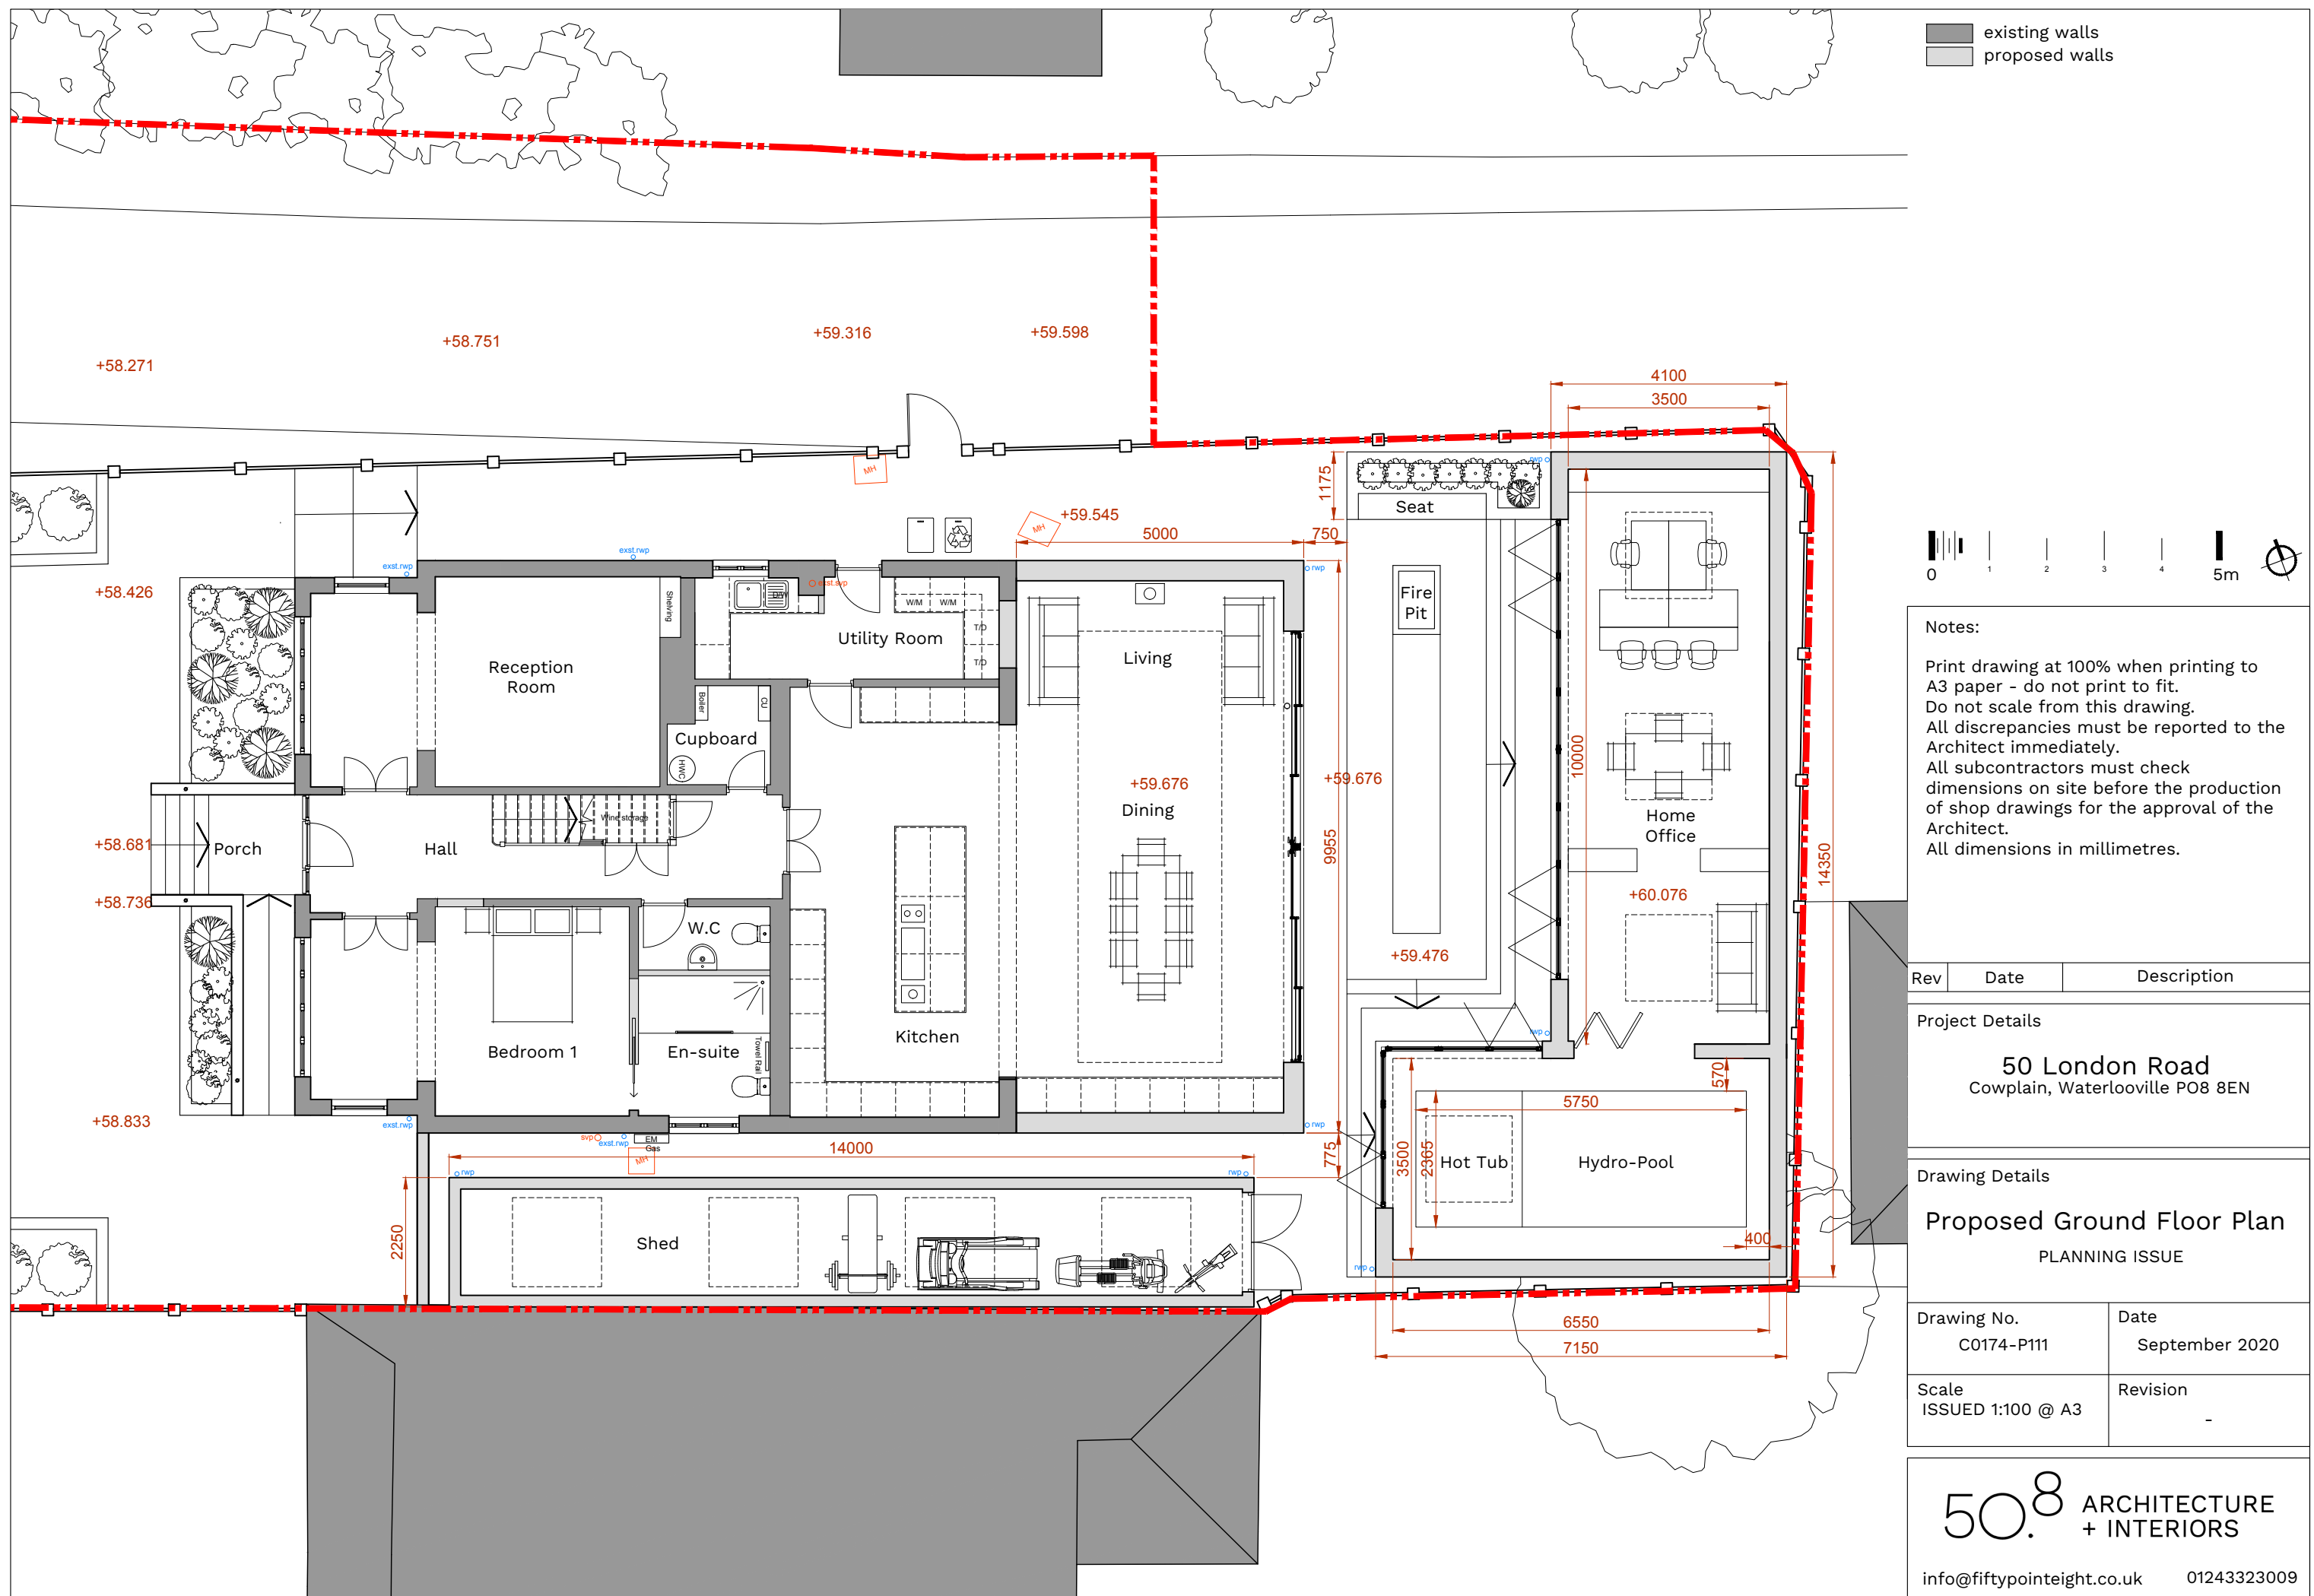

 existing walls
 proposed walls

Notes:

Print drawing at 100% when printing to A3 paper - do not print to fit.
Do not scale from this drawing.
All discrepancies must be reported to the Architect immediately.
All subcontractors must check dimensions on site before the production of shop drawings for the approval of the Architect.
All dimensions in millimetres.

Rev	Date	Description
Project Details 50 London Road Cowplain, Waterloooville PO8 8EN		
Drawing Details Proposed Ground Floor Plan PLANNING ISSUE		
Drawing No. C0174-P111	Date September 2020	
Scale ISSUED 1:100 @ A3	Revision -	

50.⁸ ARCHITECTURE
+ INTERIORS

info@fiftypointeight.co.uk	01243323009
----------------------------	-------------