



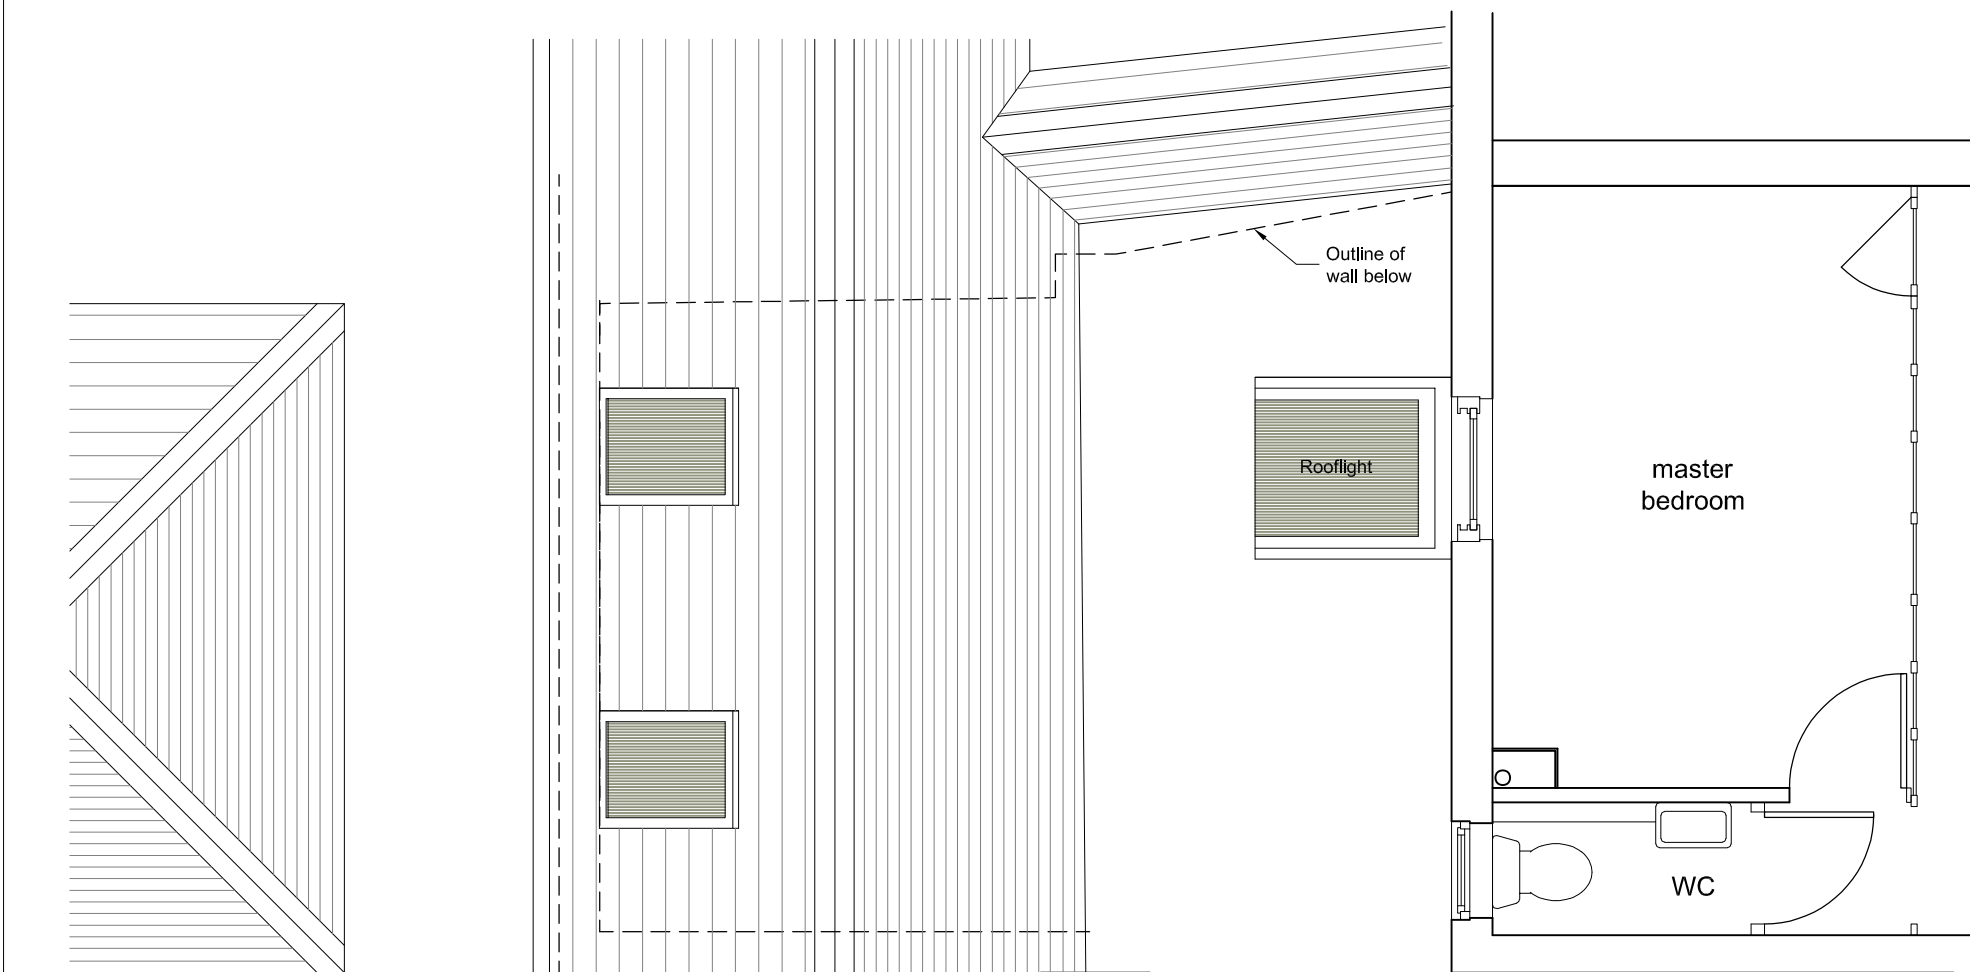

ISSUE: PLANNING

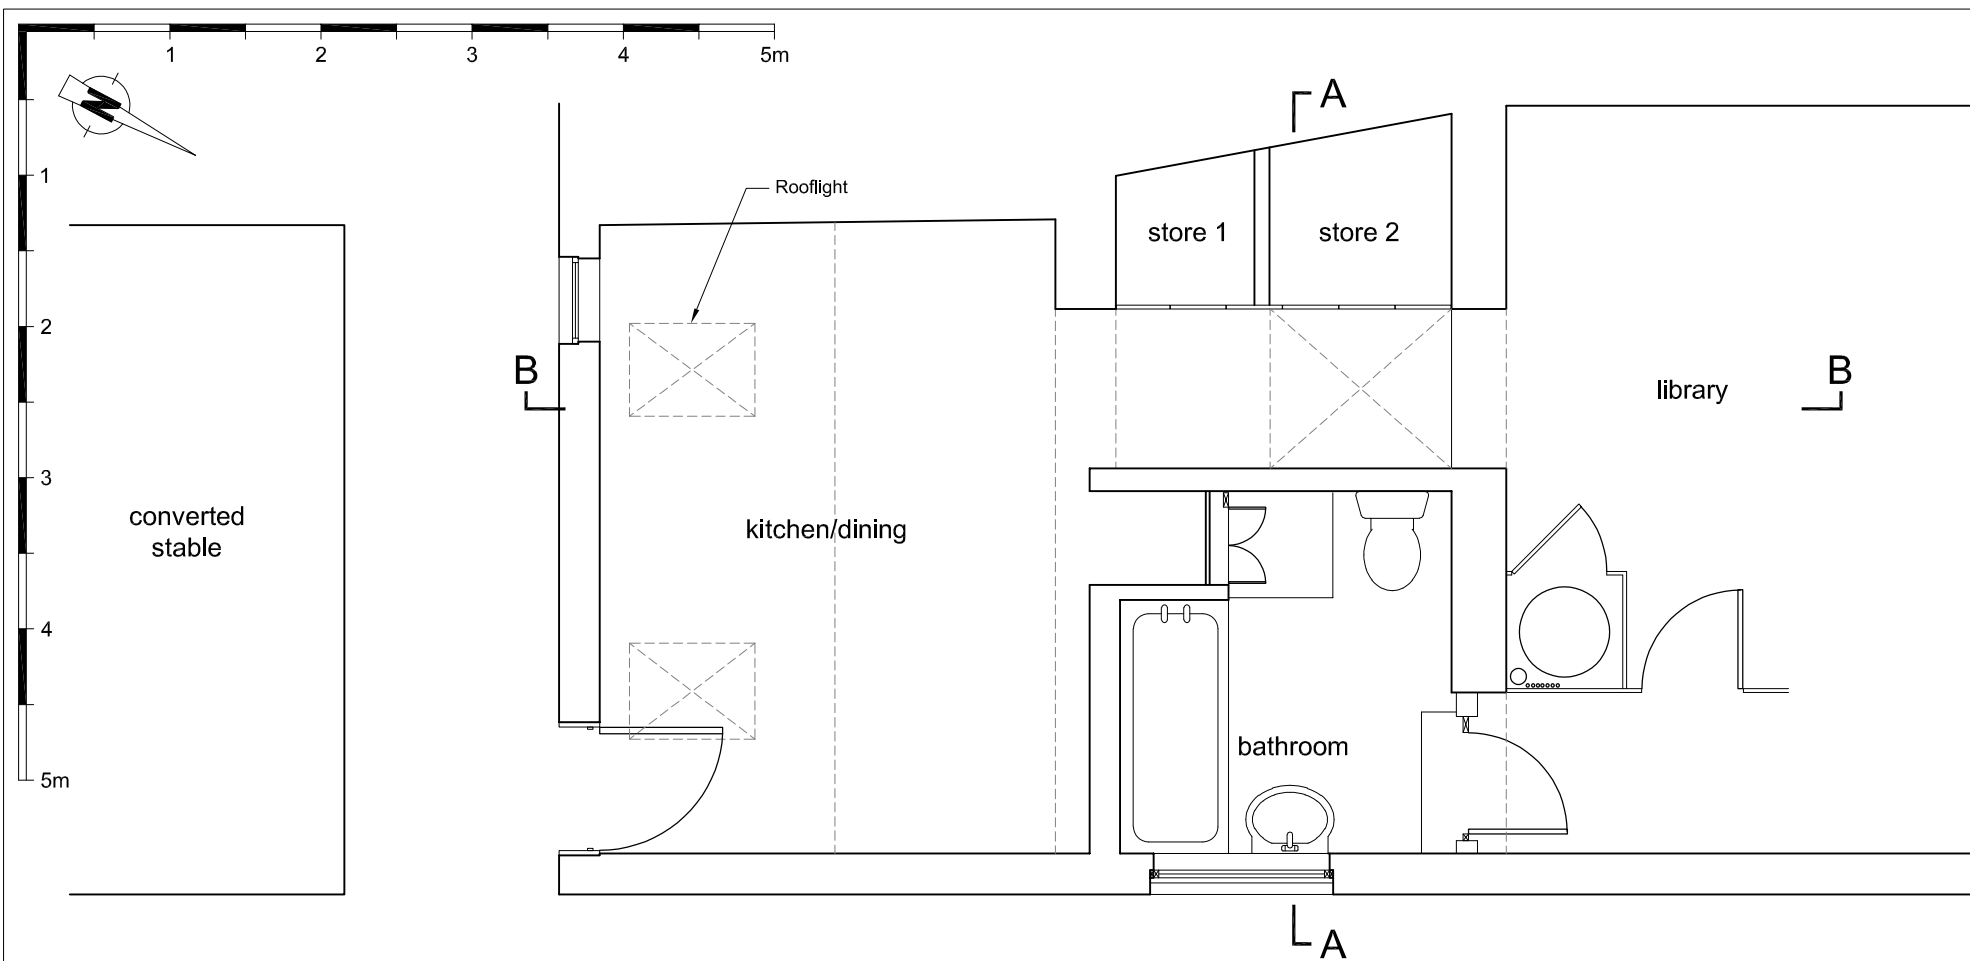

JIM GARLAND ARCHITECTS LTD  
ONE DOLPHIN QUAY  
EMSWORTH PO10 7BU  
01243 370502  
01243 378127  
email: info@garland.org.uk

|                                                          |                |                |            |
|----------------------------------------------------------|----------------|----------------|------------|
| Client: Drs S Gilroy & G Clarke                          |                |                |            |
| Job Title: 17 Queen Street, Emsworth PO10 7BJ            |                |                |            |
| Drawing Title: Ground floor and 1st floor plans existing |                |                |            |
| Scale: 1:50                                              | Date: 23/09/20 | Drawn: JAG     | Checked: - |
| Drawing Number: 0905/0100                                | Revision: P1   | Sheet Size: A3 |            |