



Proposed Ground Floor

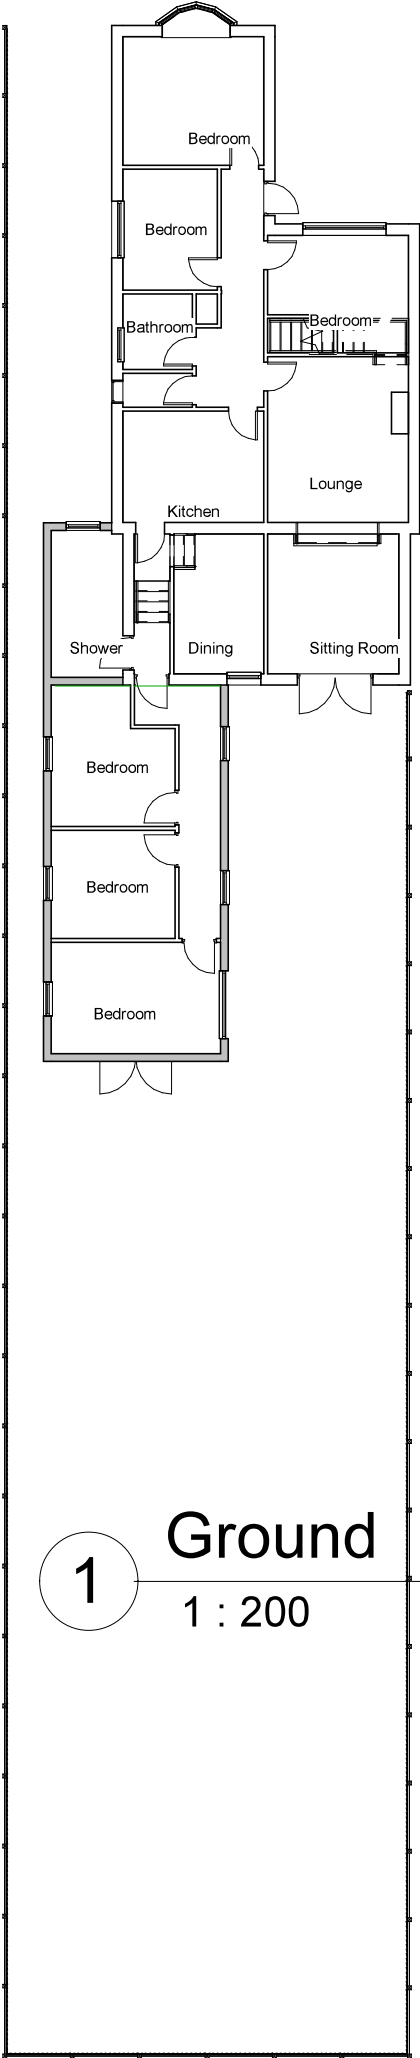

1 Ground
1 : 200

Proposed 1st Floor Plan - No Change

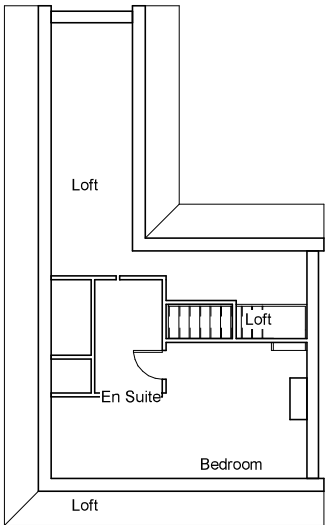


First


2

1 : 200

Existing 1st Floor Plan - No Change

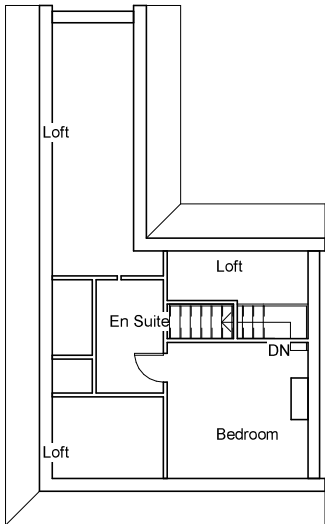

Existing Ground Floor Plan

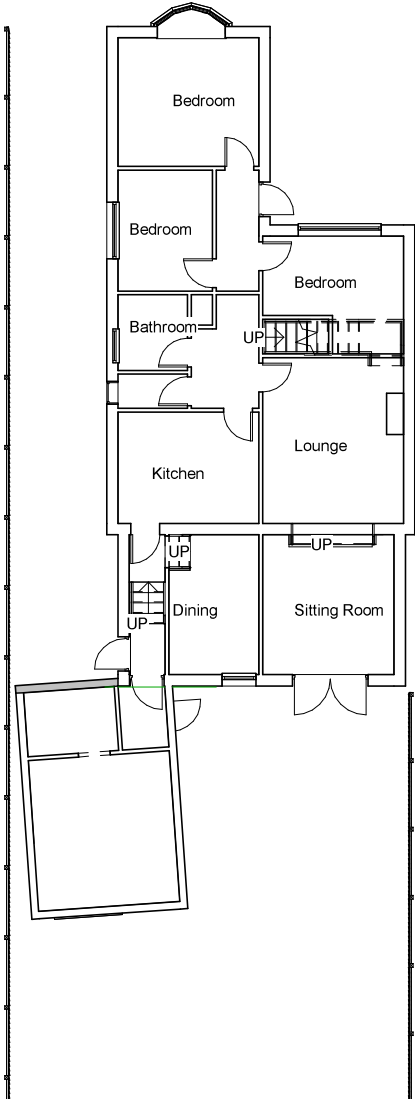

1:500										100
1:200										20
1:100										10
1:50										5



PROJECT	4 Bulls Copse PO8 9QX	CLIENT				G Slack	
		Date	Issue Date		Scale (@ A3)	1 : 200	
SHEET	Floor Plan	Drawn by	SW	DRAWING NUMBER			REV
		Checked by	SR	P101			