



1 WESTBOURNE CLOSE, EMSWORTH. PO10 7QY.


PROPOSED EXTENSIONS, ASSOCIATED INTERNAL ALTERATIONS AND NEW GARAGE/WORKSHOP.

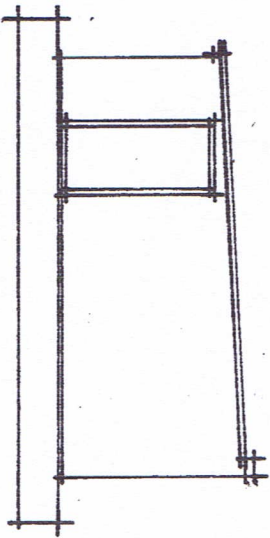


SIDE ELEVATION - WEST
SCALE 1:100 @ A3

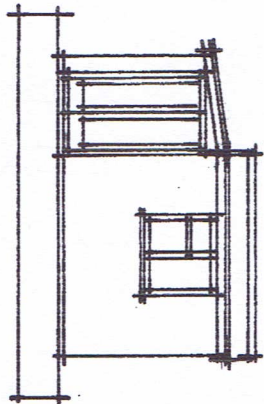


REAR ELEVATION - NORTH
SCALE 1:100 @ A3

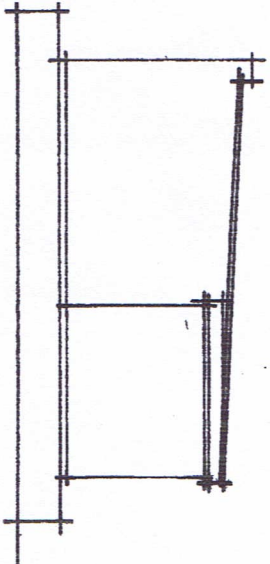


SIDE ELEVATION - EAST
SCALE 1:100 @ A3

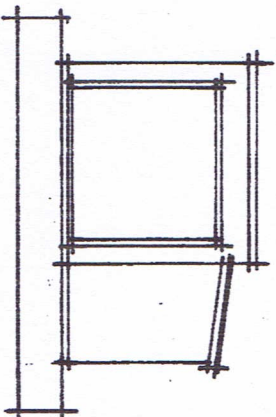


FRONT ELEVATION - SOUTH
SCALE 1:100 @ A3

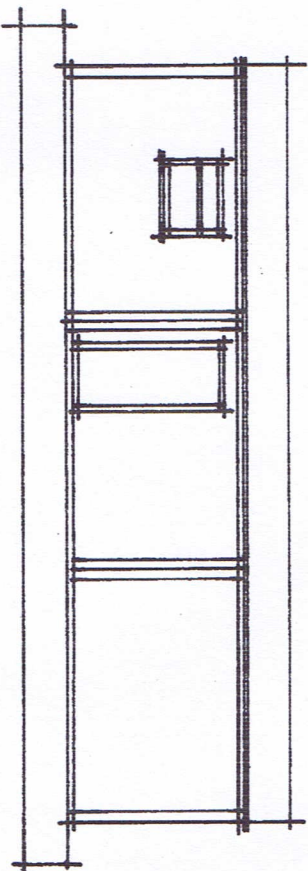


SIDE ELEVATION - WEST
SCALE 1:100 @ A3

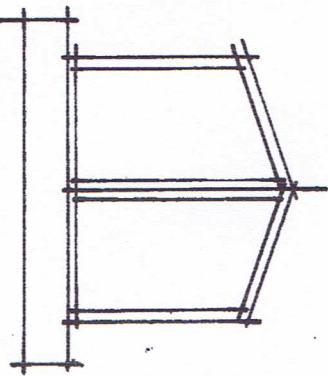

REAR ELE' - NORTH
SCALE 1:100 @ A3

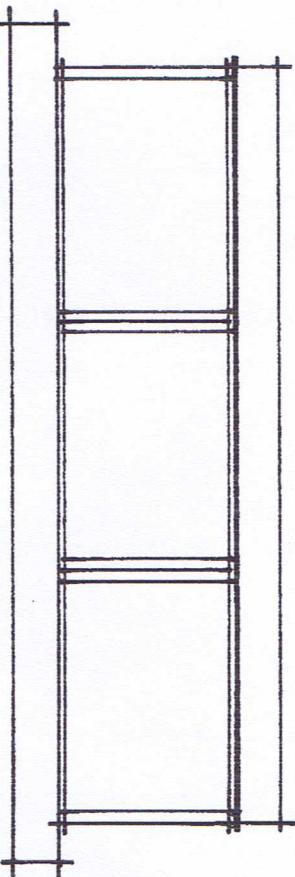

SIDE ELEVATION - EAST
SCALE 1:100 @ A3

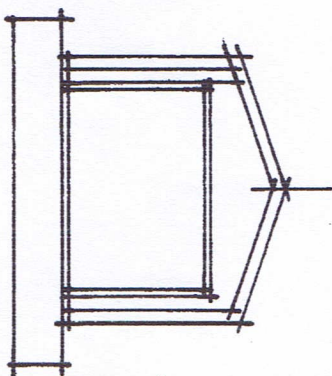

FRONT ELE' - NORTH
SCALE 1:100 @ A3

EXISTING GARAGE AND STORE.

PROPOSED GARAGE AND WORKSHOP.

EXISTING AND PROPOSED GARAGE ELEVATIONS

SCALE 1:100 @ A3

PROPOSED EXTENSIONS/ALTERATIONS TO: 1 WESTBOURNE CLOSE, EMSWORTH, PO10 7QY			REVISION		
EXISTING AND PROPOSED GARAGE ELEVATIONS			24 mm 1/4" SCALE AT 10 mm INTERVALS		
DATE NOV 2020	SCALE AS SHOWN @ A3	DRAWING NO ADP2003/P/07			

Austin Design Partnership
Architecture · Planning · Building Regulations

ADP, Fernwick 2, Pines Hill, Lyndhurst, Hampshire, SO43 7NG
T: 01380 282862 E: office@adustindp.co.uk W: www.adustindp.co.uk