




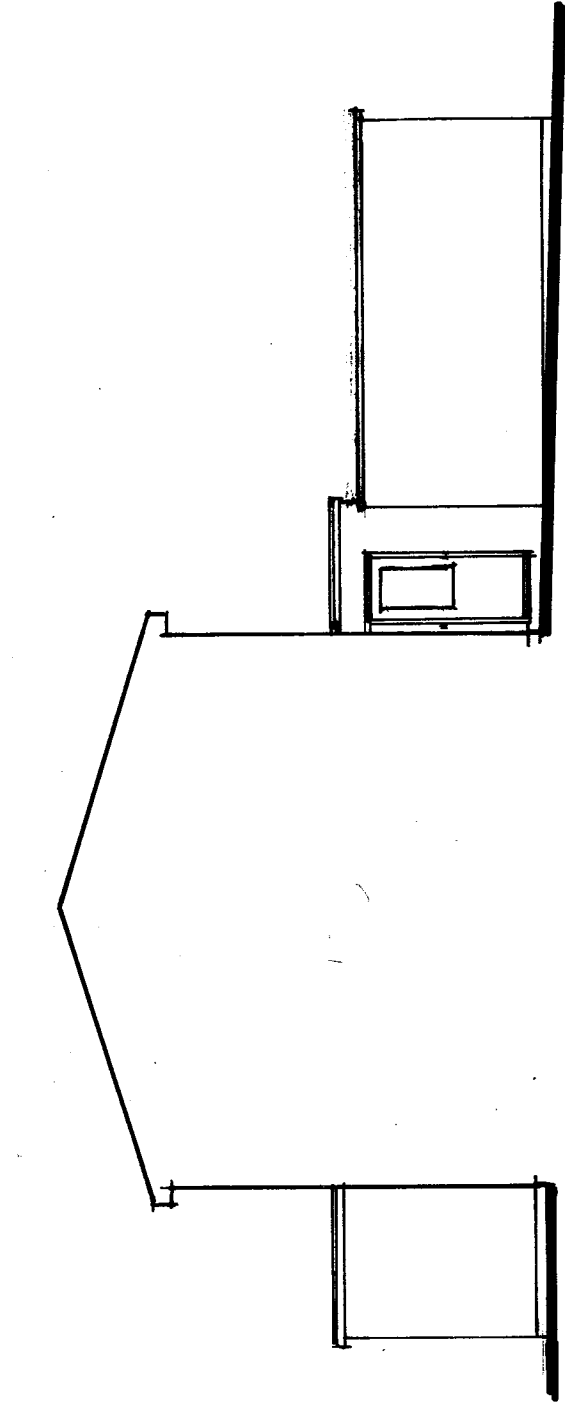


Existing North East Elevation..

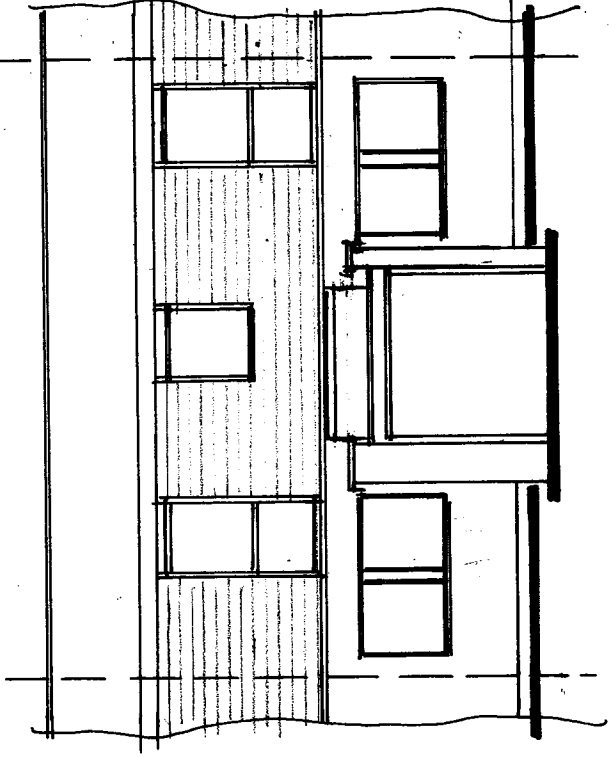


Existing North West Elevation..

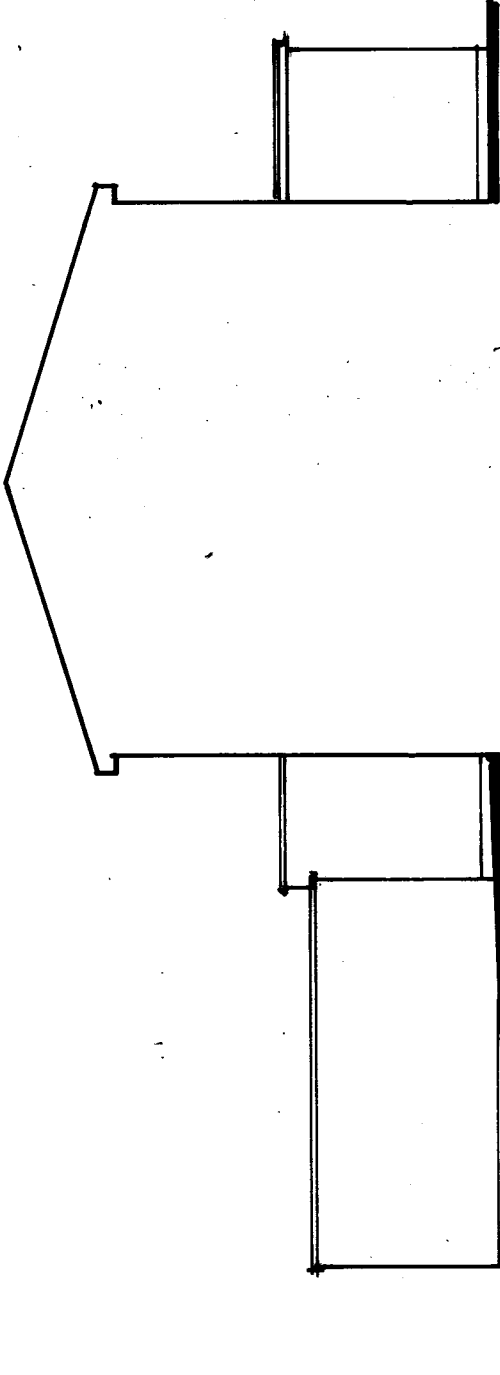

Existing South West Elevation.

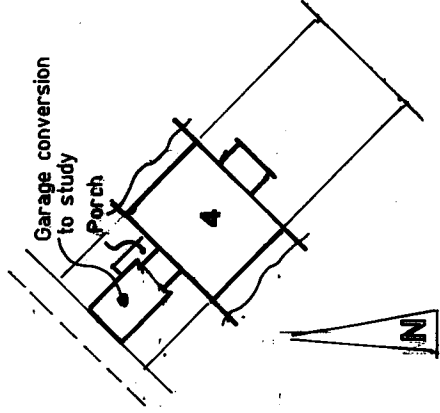

Site Plan 1:500

 

Proposed conversion of garage to
habitable use plus new porch at
4, Thrush Walk, Cowplain,
Waterlooville, Hants. PO8 8LU

Ms. L. Rouse

Scale. 1:50 1:100 Date. September. 2020.

A3 Drawing Number

2

Revision

A