



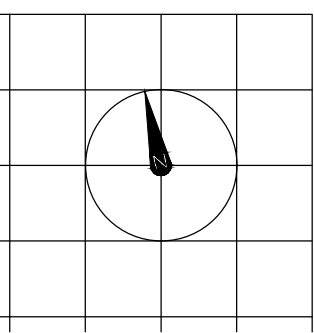

NOTE
• All levels in metres [m] to
Ordnance Survey Datum.
• All dimensions in millimeters [mm].

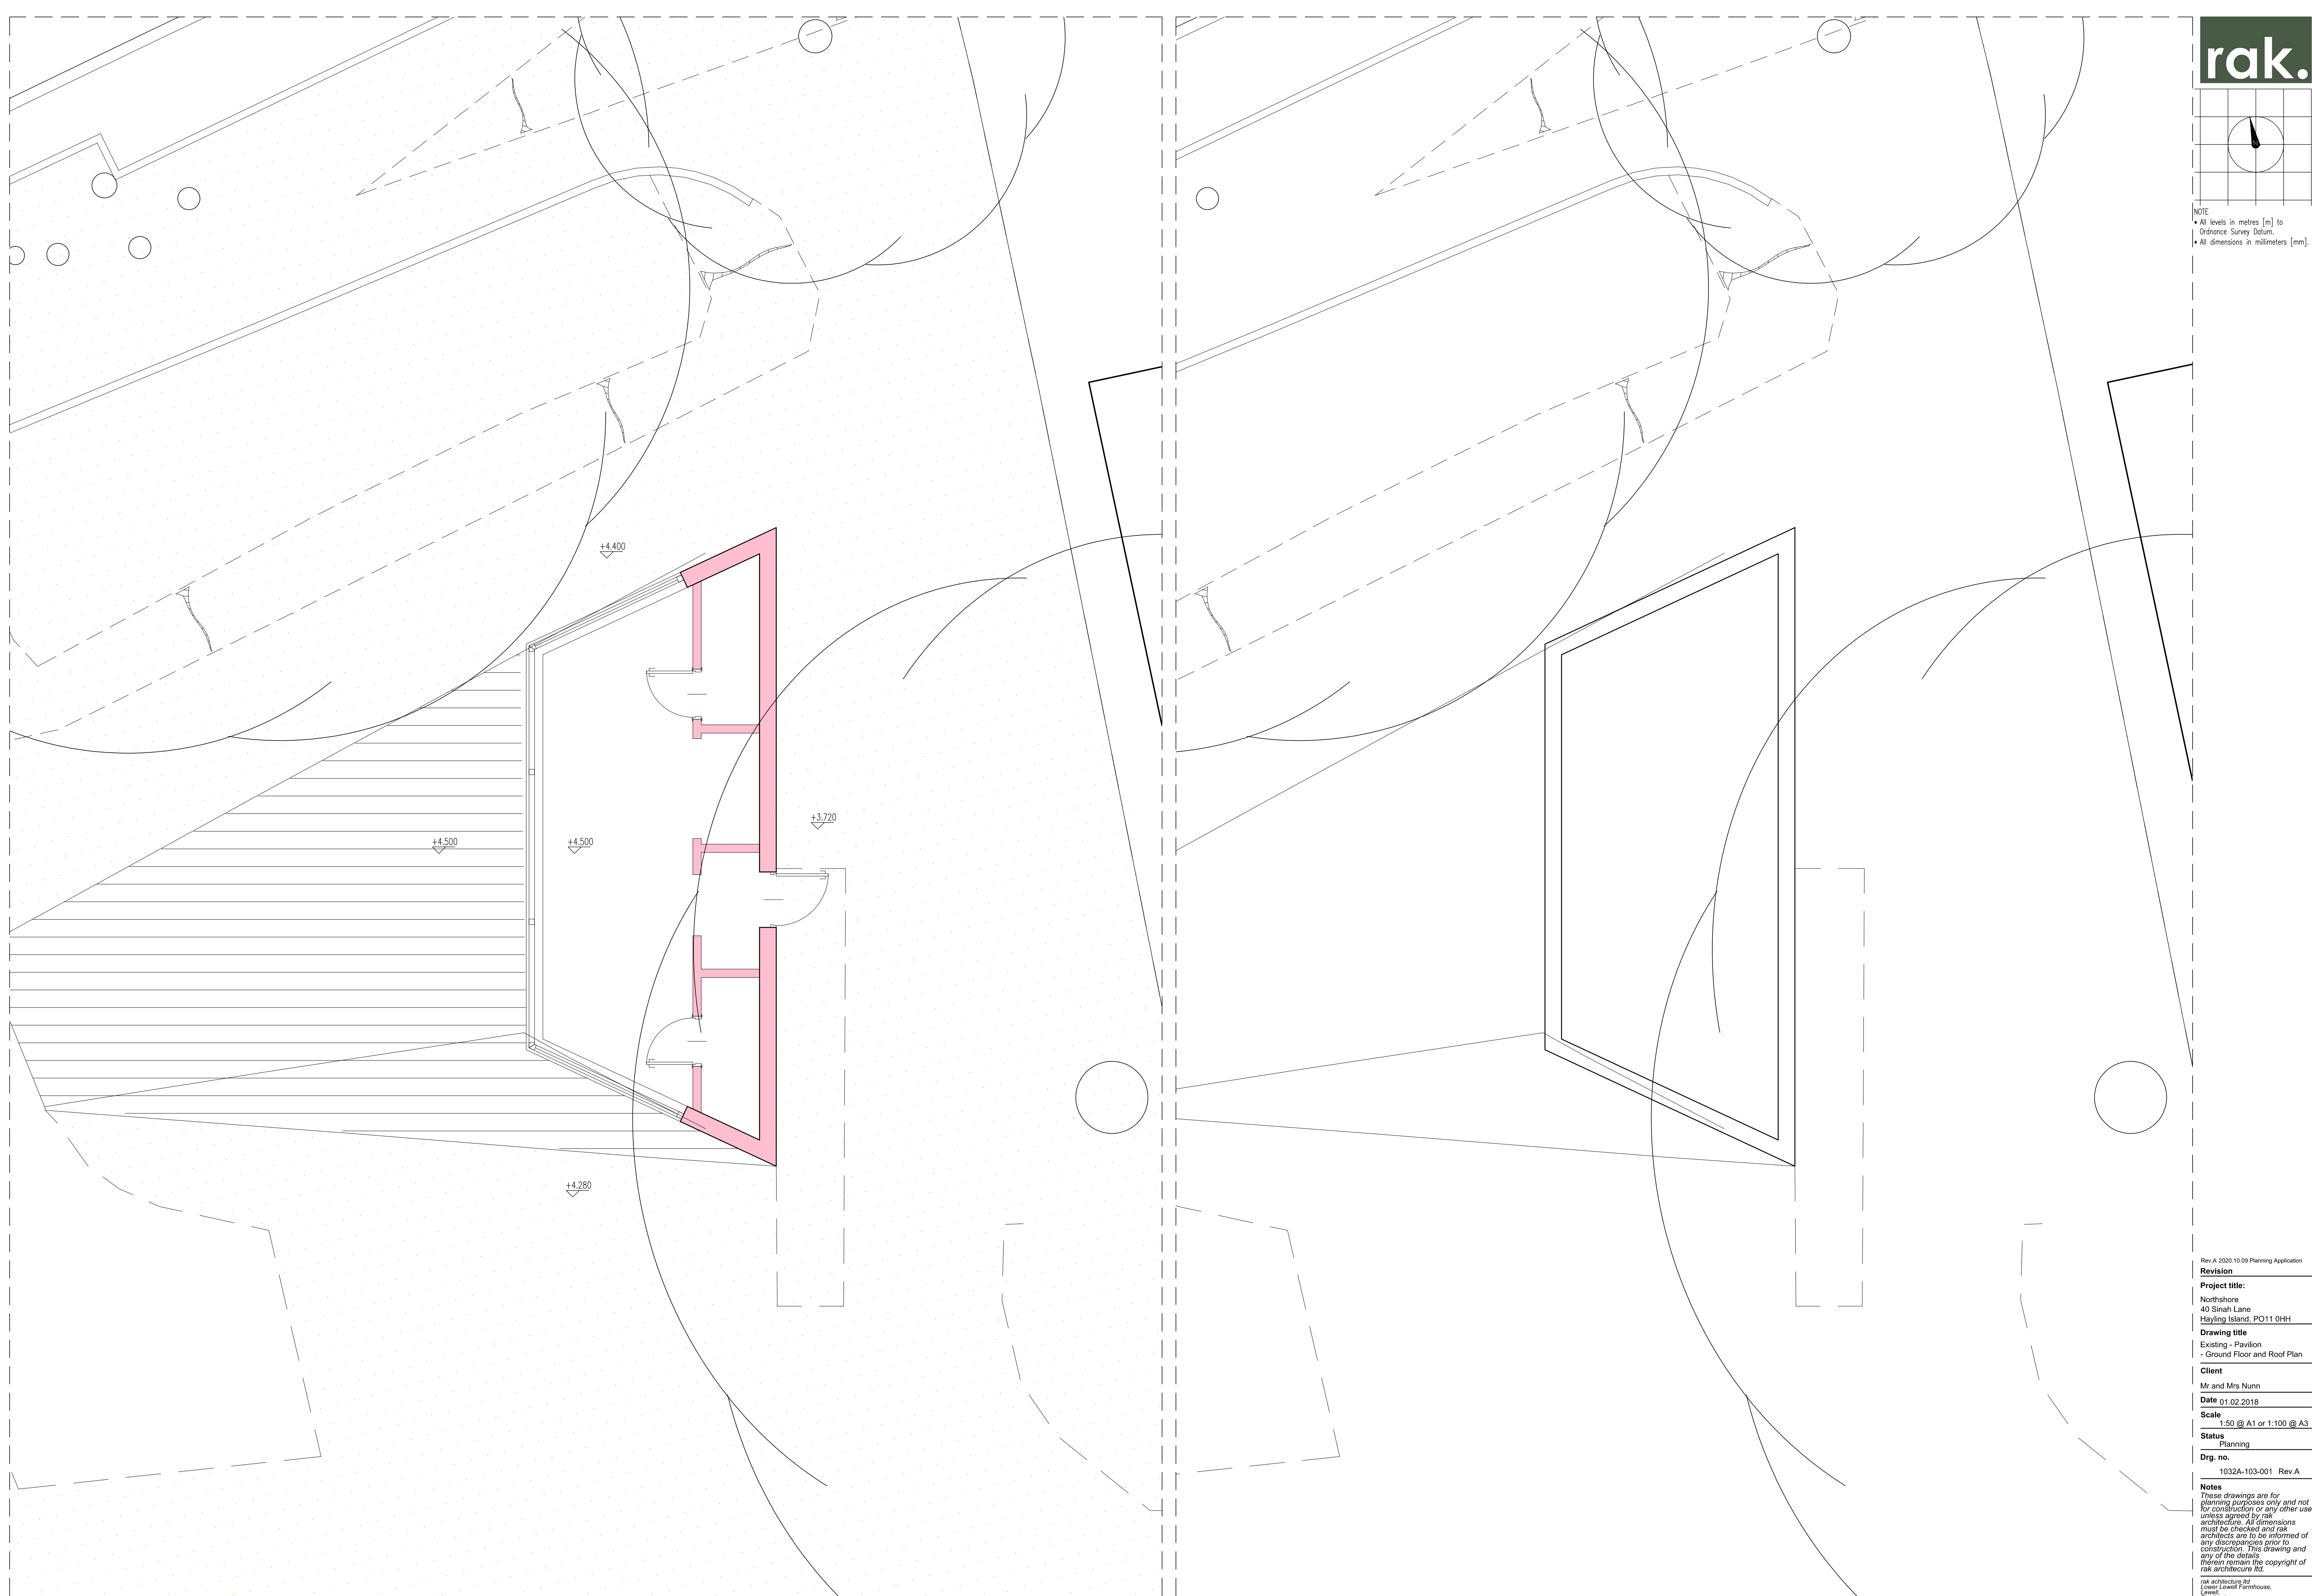

Ground Floor Plan

Roof Plan

Rev A 2020 10.09 Planning Application

Revision

Project title:
Northshore
40 Sinah Lane
Hayling Island, PO11 0HH

Drawing title
Existing - Pavilion
- Ground Floor and Roof Plan

Client

Mr and Mrs Numm

Date 01.02.2018

Scale
1:50 @ A1 or 1:100 @ A3

Status
Planning

Drg. no.
1032A-103-001 Rev A

Notes
*These drawings are for
planning purposes only and not
for construction or any other use
unless agreed by rak
architecture. All dimensions
must be checked and rak
architects are to be informed of
any discrepancies prior to
construction. This drawing and
any of the details
therein remain the copyright of
rak architecture ltd.*

rak architecture ltd
Lower Lewell Farmhouse,
Lewell,
Dorset,
DT28AP
Phone: +44 (0)1305 246741
www.rakarchitecture.co.uk

