


Dimensions to be checked on site before commencing work. Any discrepancies shall be reported to the architect immediately.

Do not scale from these drawings except for planning purposes. Use figured dimensions only.


Where applicable this drawing is to be read in conjunction with other consultants' drawings.

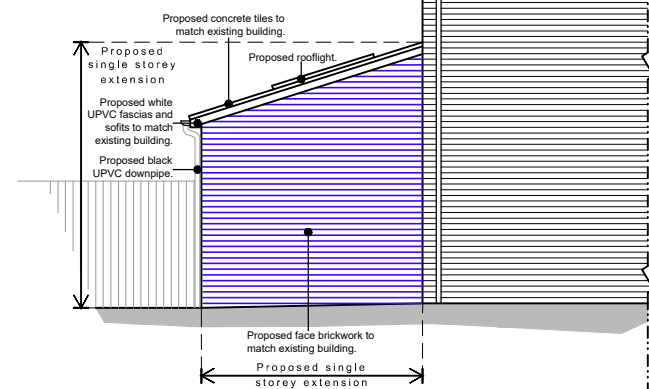


East elevation scale 1:100




South elevation scale 1:100

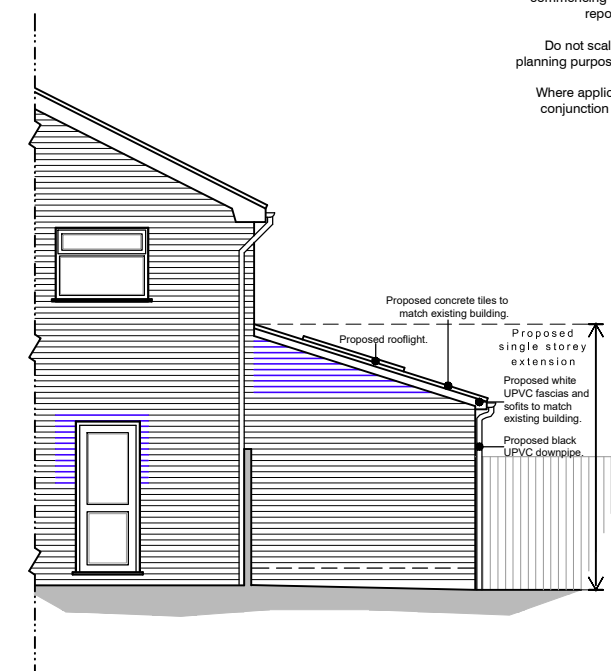


West elevation scale 1:100

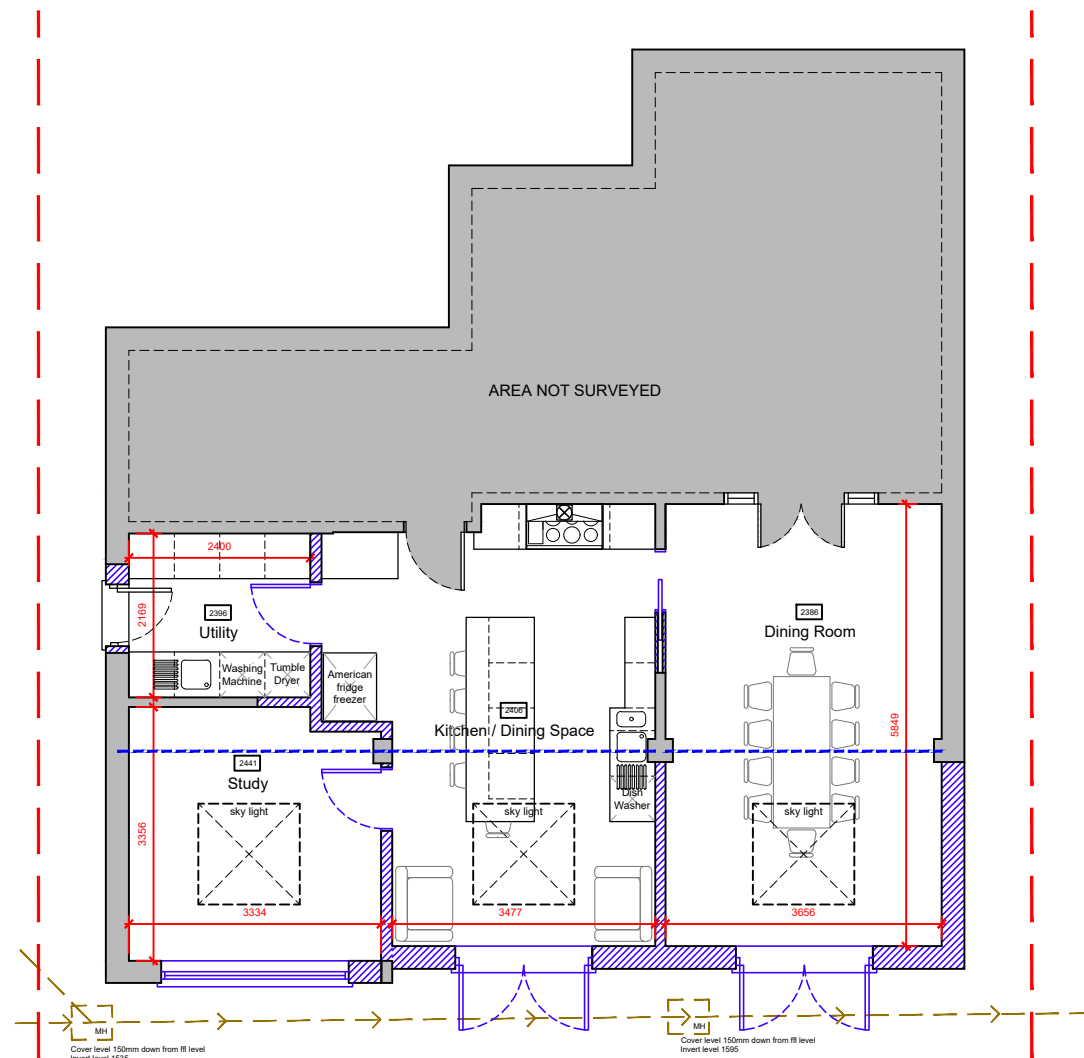

Ground floor plan scale 1:100

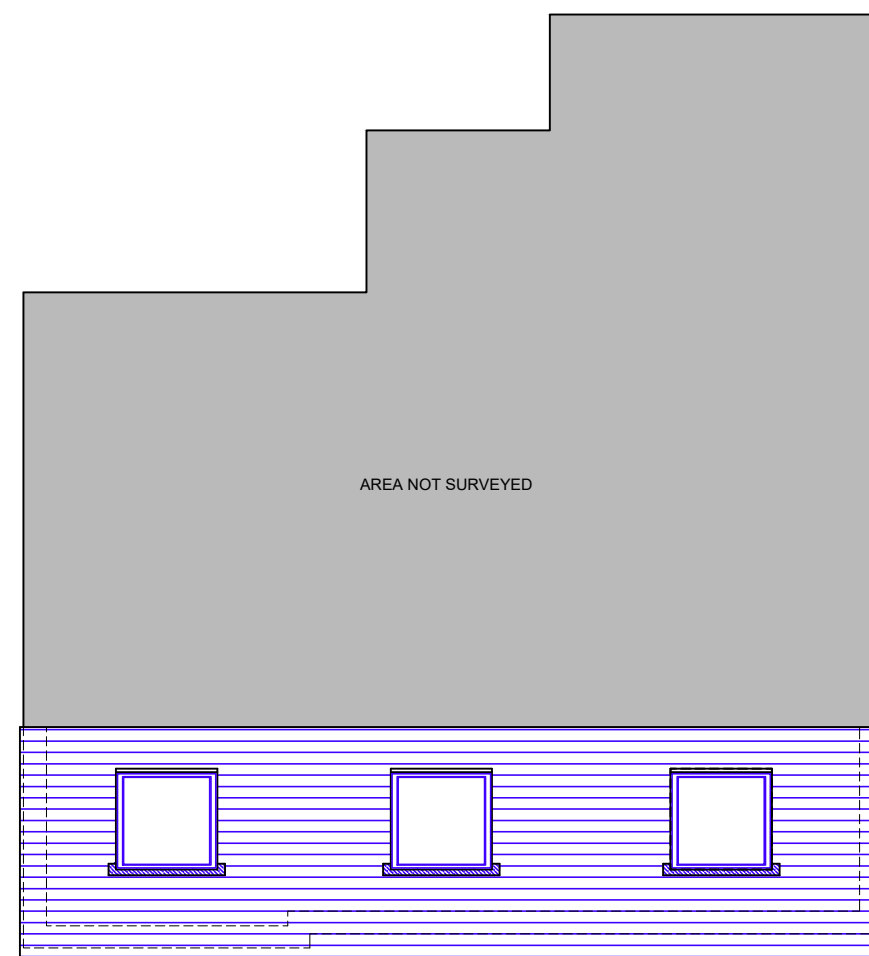

Roof plan scale 1:100

 

Existing walls Proposed walls Proposed structure

For
MR & MRS HADFIELD

Project
**PROPOSED EXTENSION
AT 6 HIGHFIELD AVENUE,
WATERLOOVILLE, HAMPSHIRE,
PO7 7PX**

Title
Plans & Elevations

Date NOV 2020	Drawn SR	Scale as noted @ A3	Checked -
Job Number PL395.20	Drawing Number -03	Revision B	

Office Tel:
01243 933732

Email:
admin@jb-architecturedesign.com

Web:
www.jb-architecturedesign.com

