


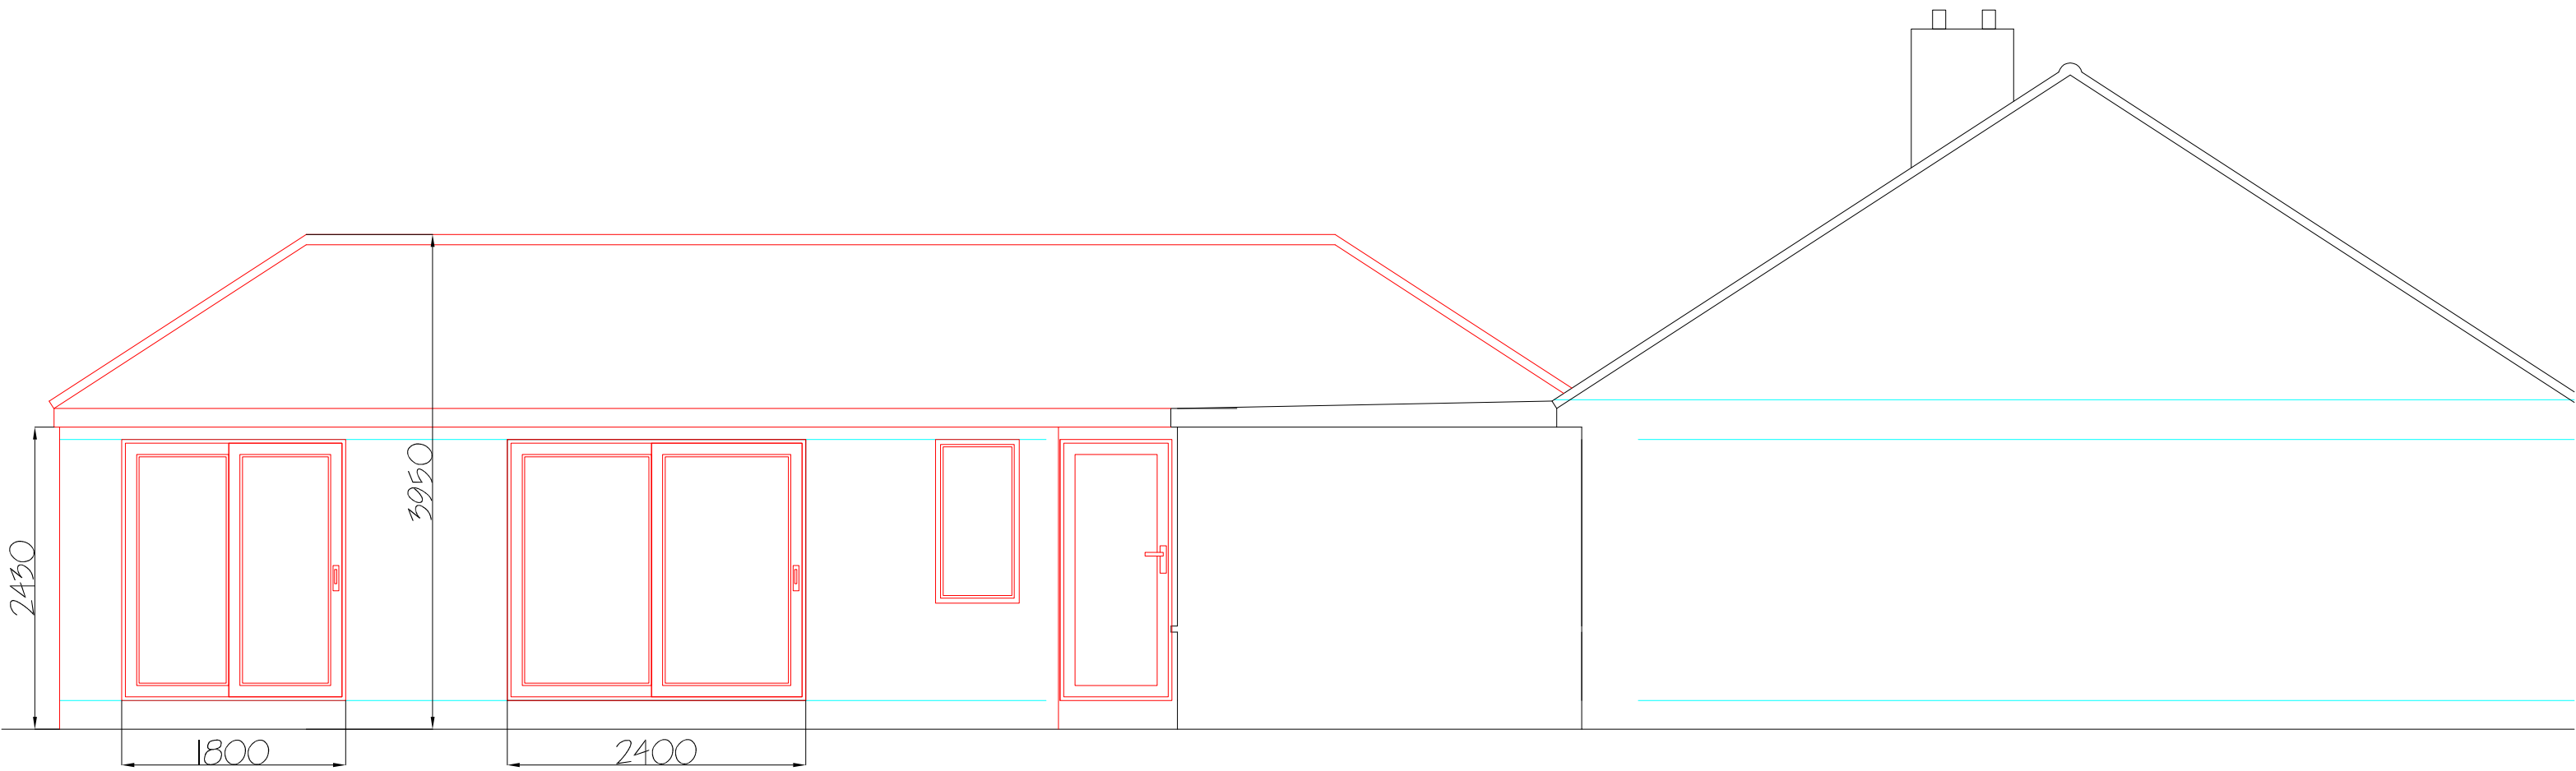

SECTION THROUGH SOUTH ELEVATION
scale 1:50

