


1 WESTBOURNE CLOSE, EMSWORTH. PO10 7QY.
PROPOSED EXTENSIONS, ASSOCIATED INTERNAL ALTERATIONS AND NEW GARAGE/WORKSHOP.




This Plan includes the following Licensed Data: OS MasterMap Block and White
PDF Location Plan by the Ordnance Survey/National Geographic Database and
incorporating surveyed revision available at the date of production.
Reproduction in whole or in part is prohibited without the prior permission of
Ordnance Survey. The representation of a road, track or path is no evidence of
a right of way. The representation of features, as lines is no evidence of a
property boundary. © Crown copyright and database rights. 2020. Ordnance
Survey 0100031673

Scale: 1:1250, paper size: A4

SITE IDENTIFICATION PLAN. SCALE 1:1250 @ A3

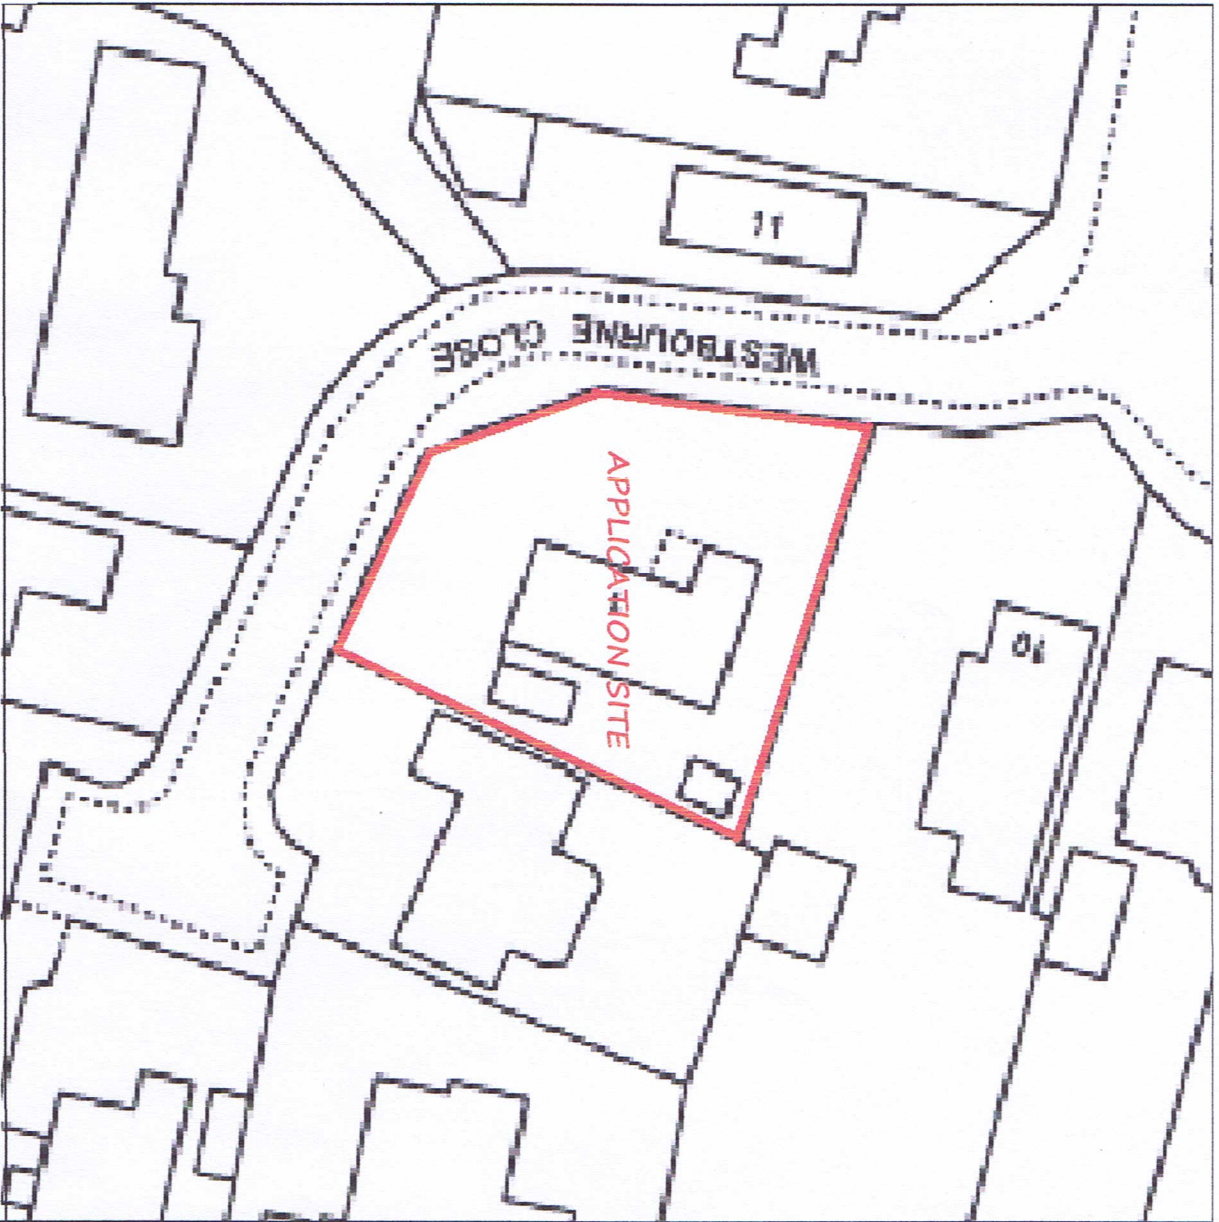

SITE BLOCK PLAN. SCALE 1:500 @ A3

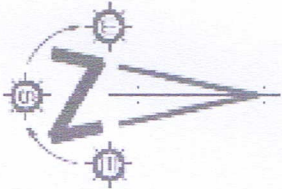

SITE IDENTIFICATION AND BLOCK PLANS
SCALE AS SHOWN @ A3

PROJECT			50 mm THAT SCALE AT 10 mm INTERVALS
PROPOSED EXTENSIONS/ALTERATIONS TO:			
1. WESTBOURNE CLOSE, EMSWORTH, PO10 7QY			
DETAIL			
SITE IDENTIFICATION AND SITE PLAN			
DATE:	SCALE:	DRAWING NO.	
NOV 2020	AS SHOWN @ A3	ADP2006/P/01	

Austin Design Partnership
Architecture, Planning, Building Regulations
ADP, Fenwick 2, Pikes Hill, Lyndhurst, Hampshire, SO43 7NS
T: 02380 282862 E: office@austindp.co.uk W: www.austindp.co.uk

ADP