




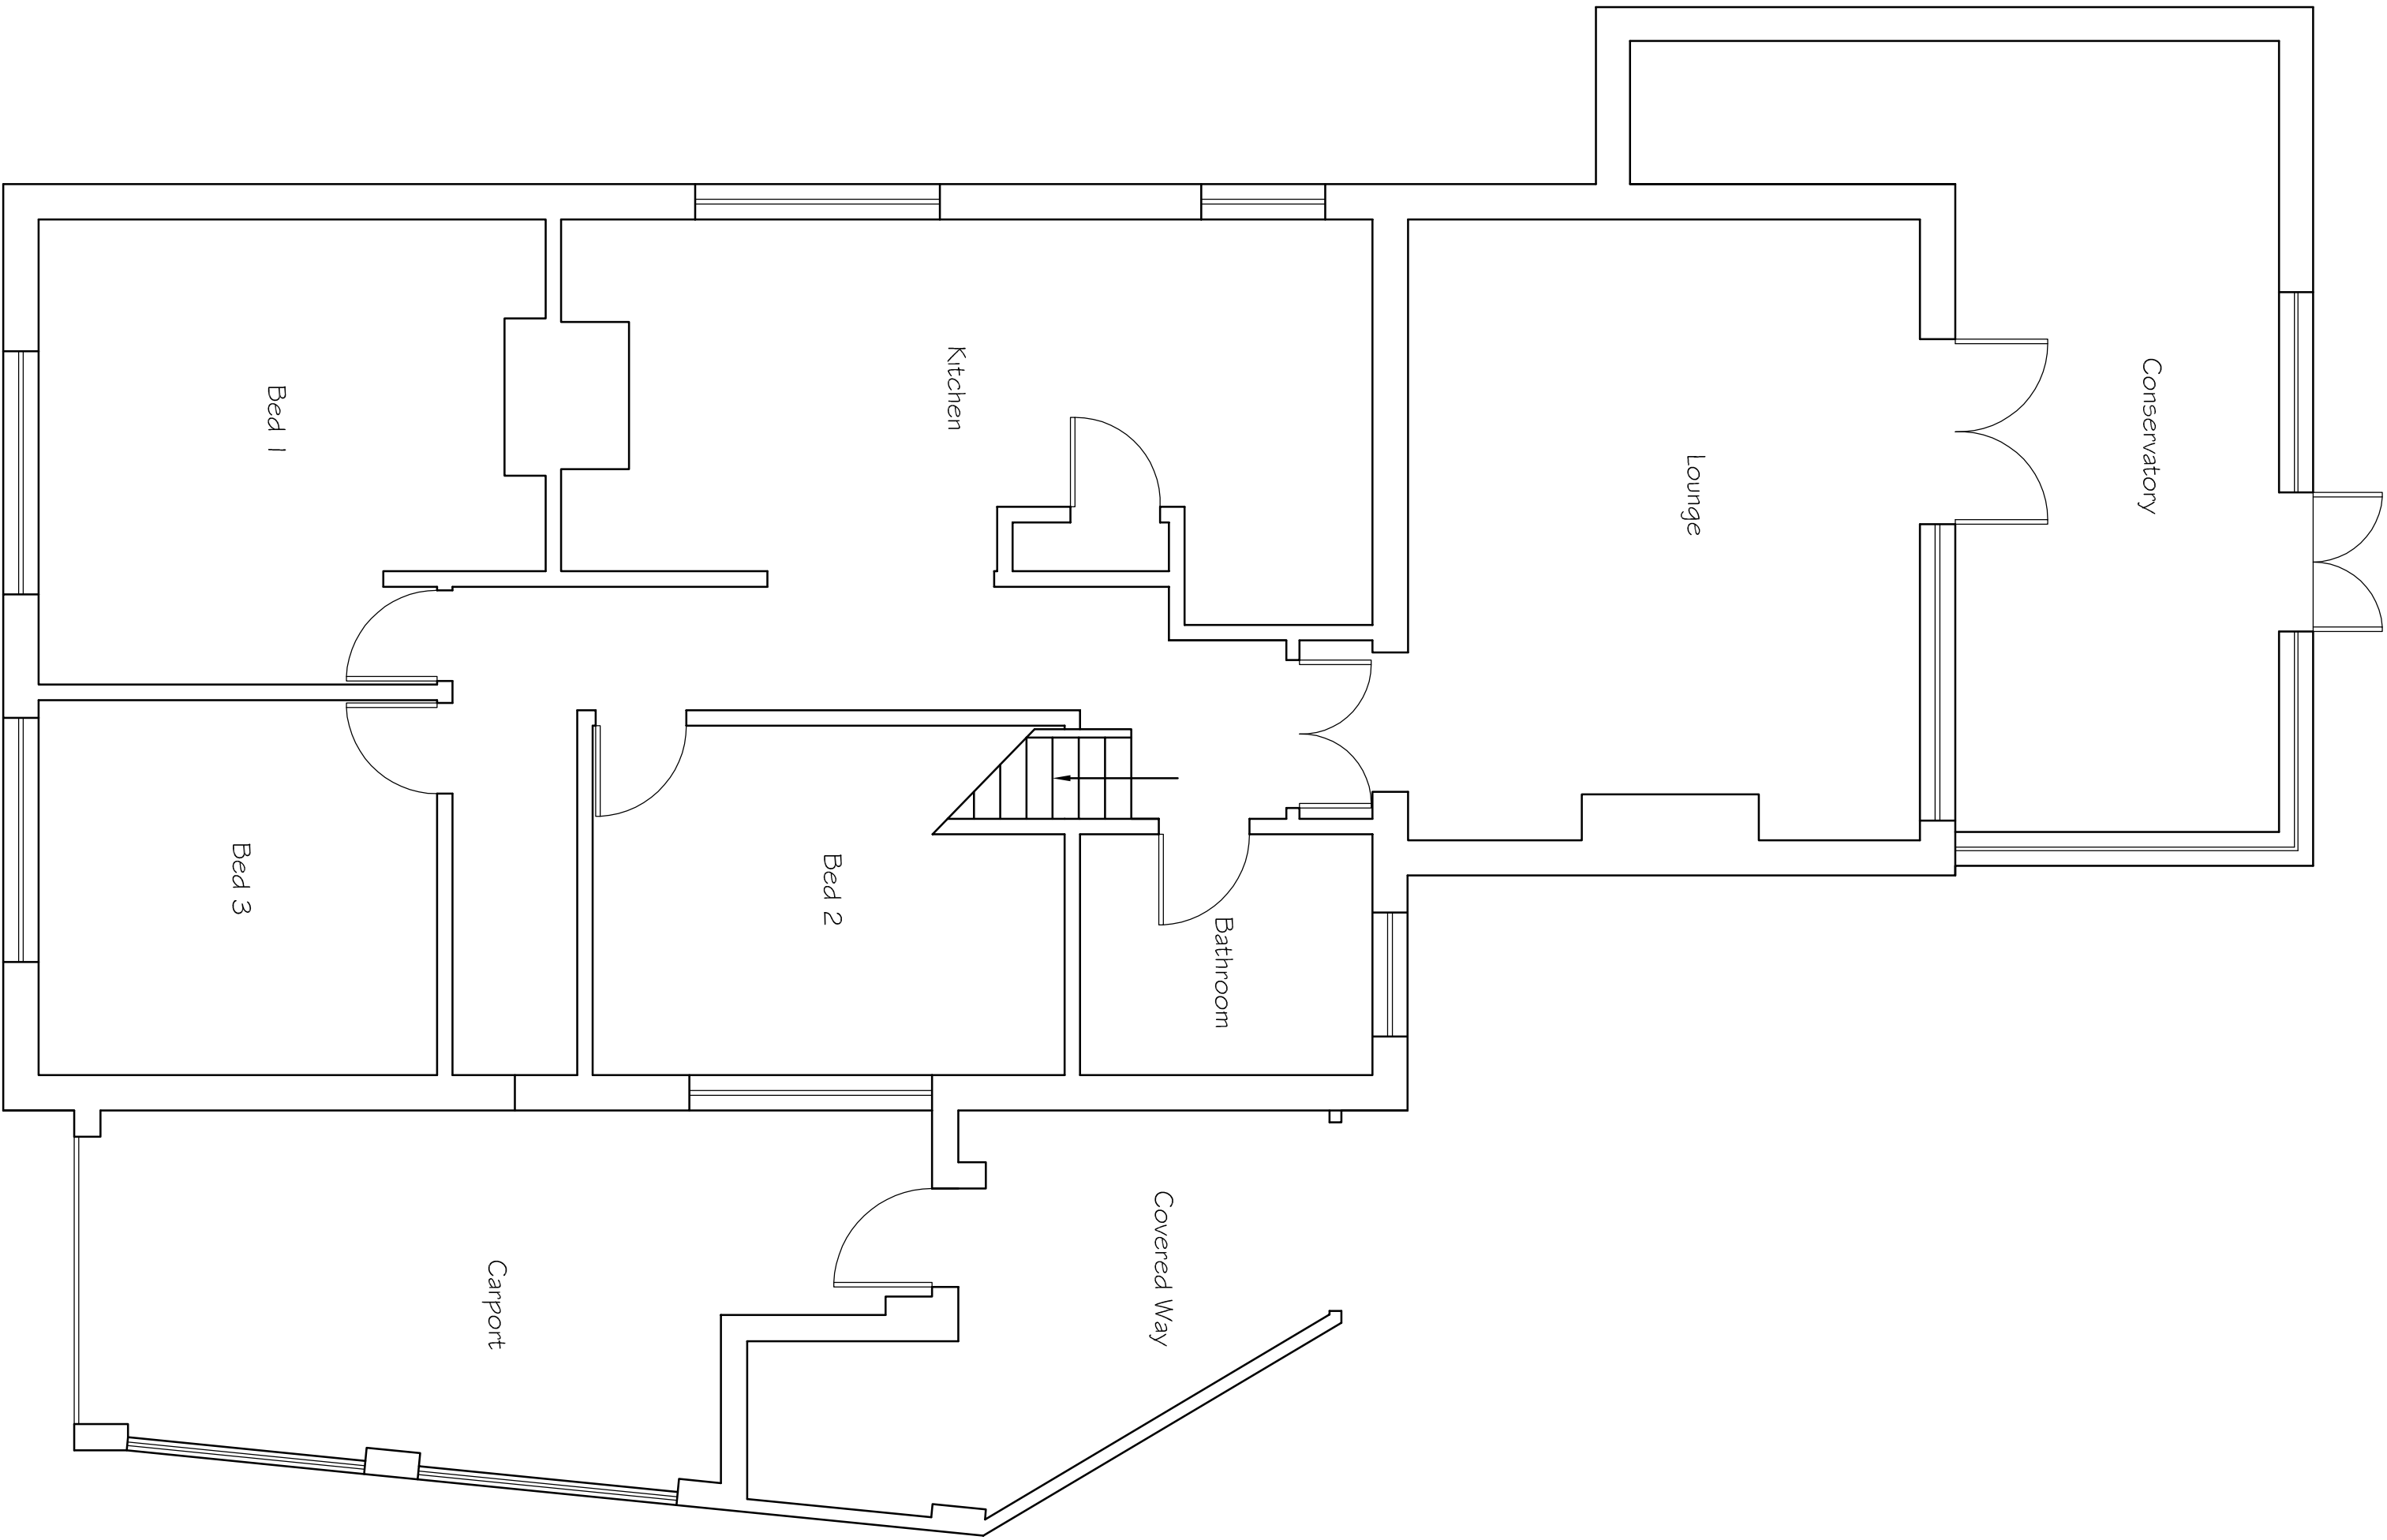


Existing Ground Floor Plan

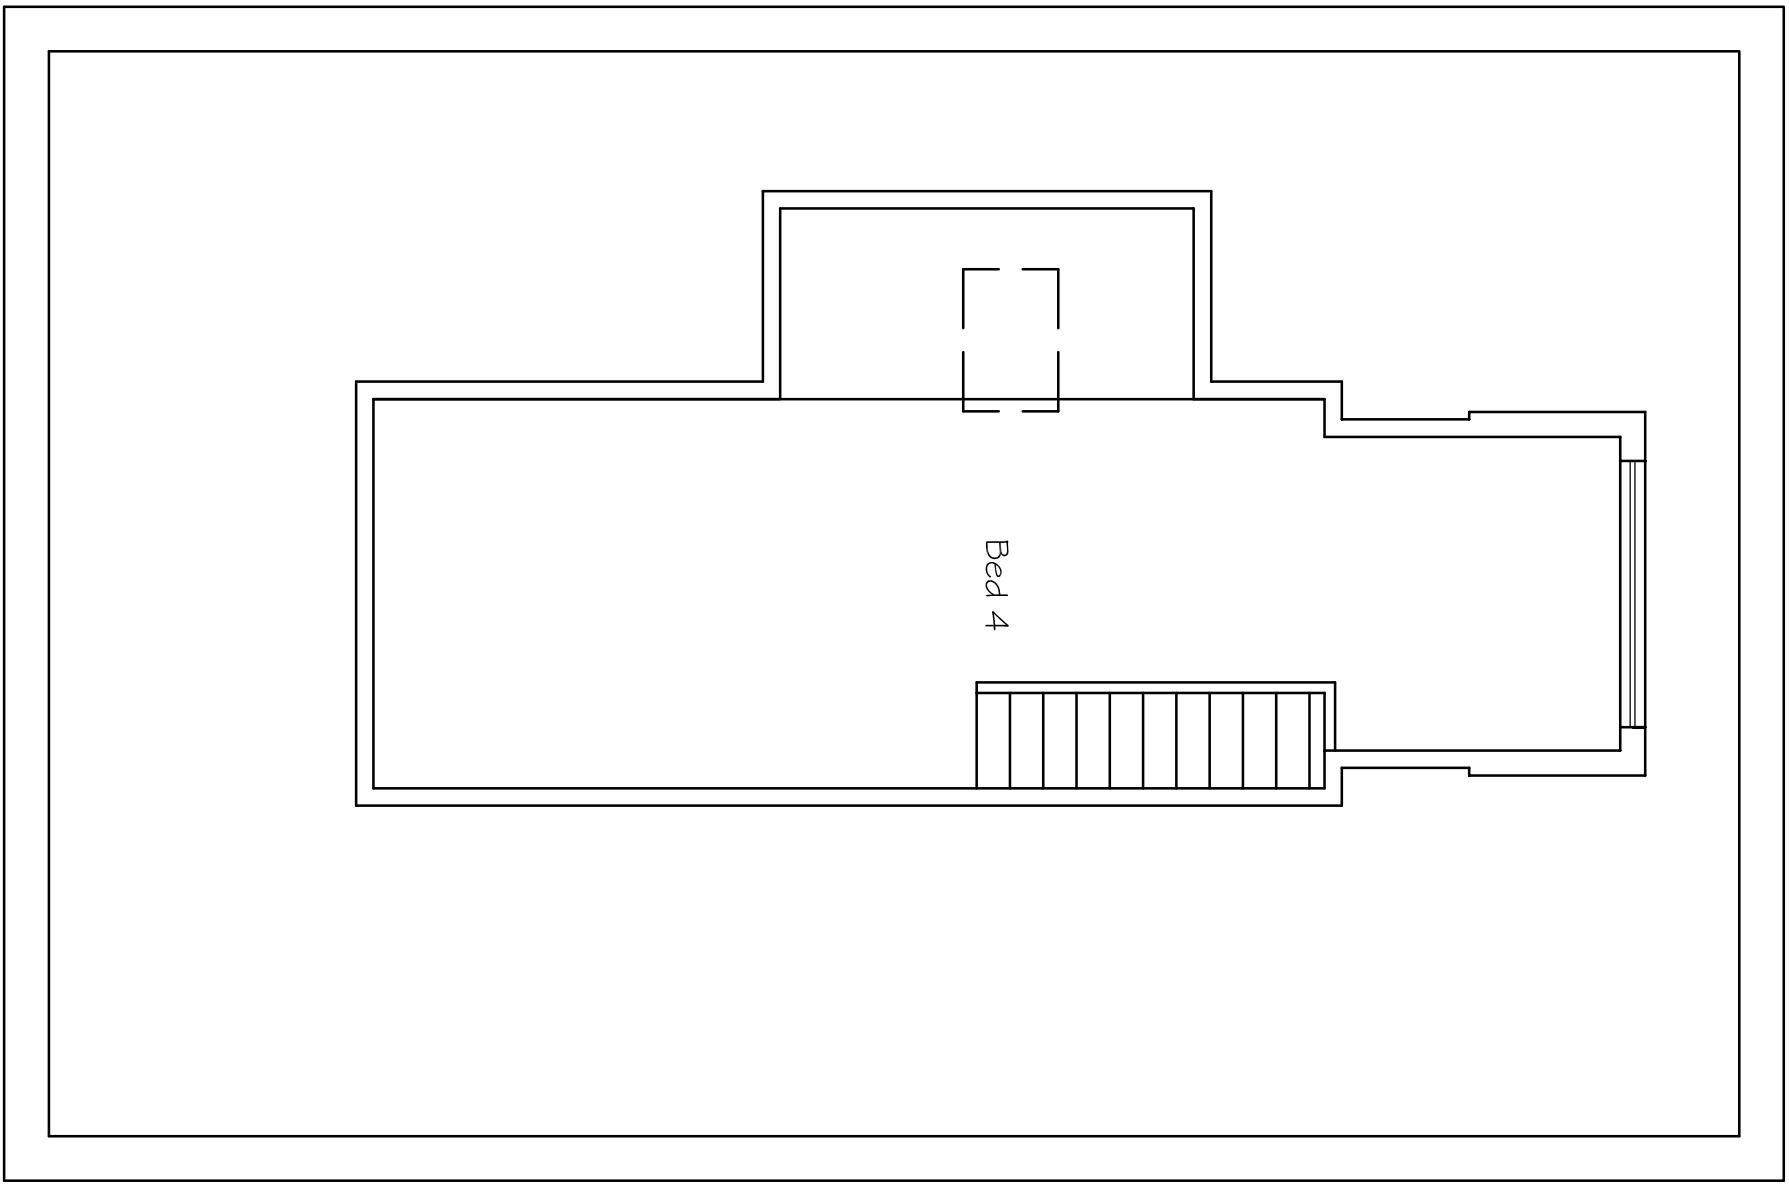

Existing First Floor Plan

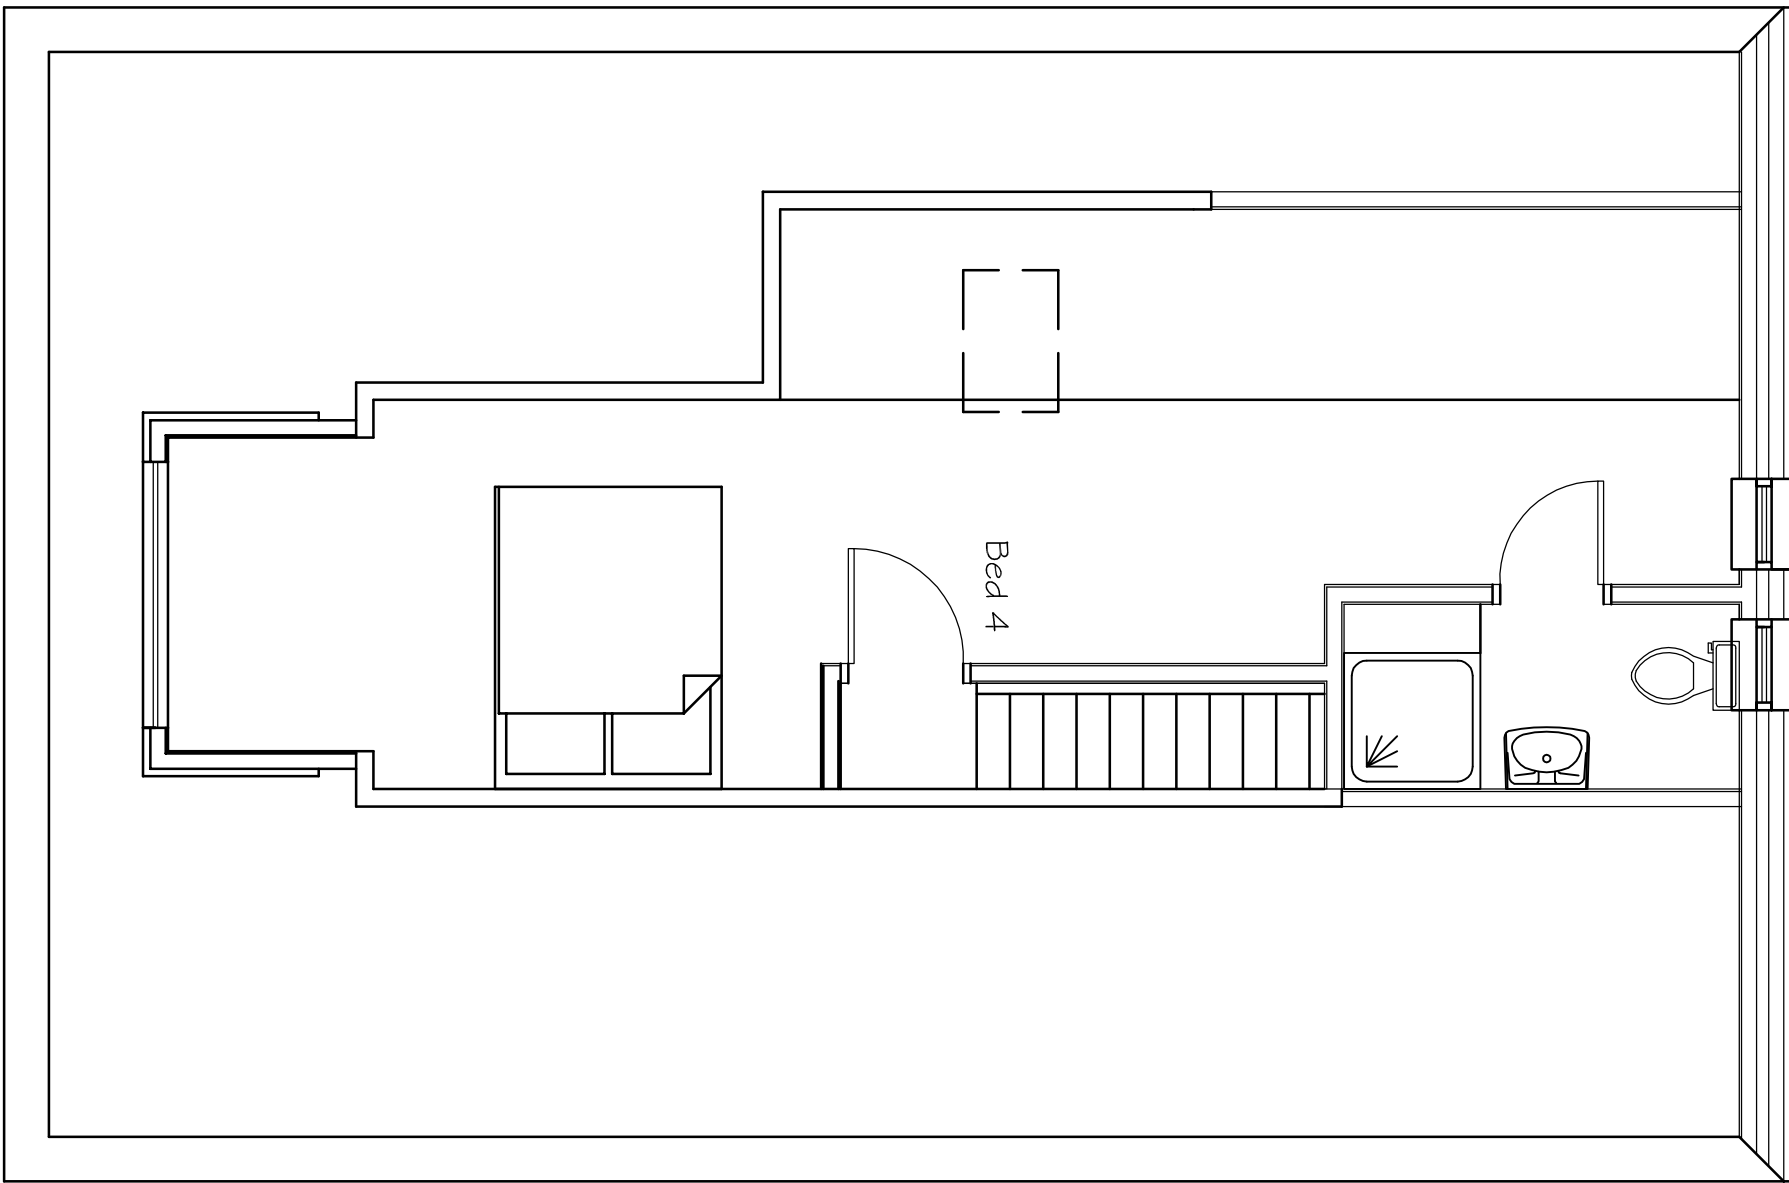

Proposed First Floor Plan

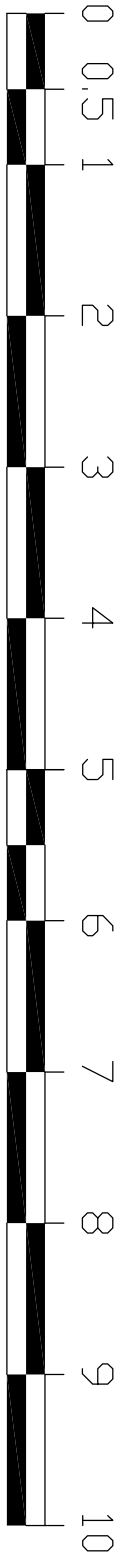

|   |                       |
|---|-----------------------|
| <b>Tony Rogers</b><br><b>Building Consultants</b><br>Address: 40 Dawn Crescent, Upper Beeding<br>West Sussex, BN44 3WH<br>Telephone: 01903 815225 Fax: 01903 815225 |                       |
| Rev:   | Revision Description: |
| Date:   |                       |
|   |                       |
|   |                       |
|   |                       |
| Client: Mr & Mrs D Hart   |                       |
| Address: 12a Victoria Road   |                       |
| Emsworth   |                       |
| Hampshire   |                       |
| PO10 7NH   |                       |
| Project: Proposed alteration to   |                       |
| existing room in roof with   |                       |
| rear hip to gable and front   |                       |
| dormer   |                       |
| Scale:   | 1:50                  |
| Paper Size   | A1                    |
| Date: October 2020   |                       |
| Drawing No: 20/1454/01   |                       |
| Drawn By: AWR   | Revision:             |