



NOTE : THIS DRAWING IS NOT A SPECIFCATION OF WORK AND IS ONLY FOR THE PURPOSE OF GAINING TOWN PLANNING AND BUILDING REGULATION APPROVALS. ALL DETAILS/DIMENSIONS MUST BE CHECKED ON SITE BEFORE COMMENCEMENT OF WORK BY CONTRACTOR

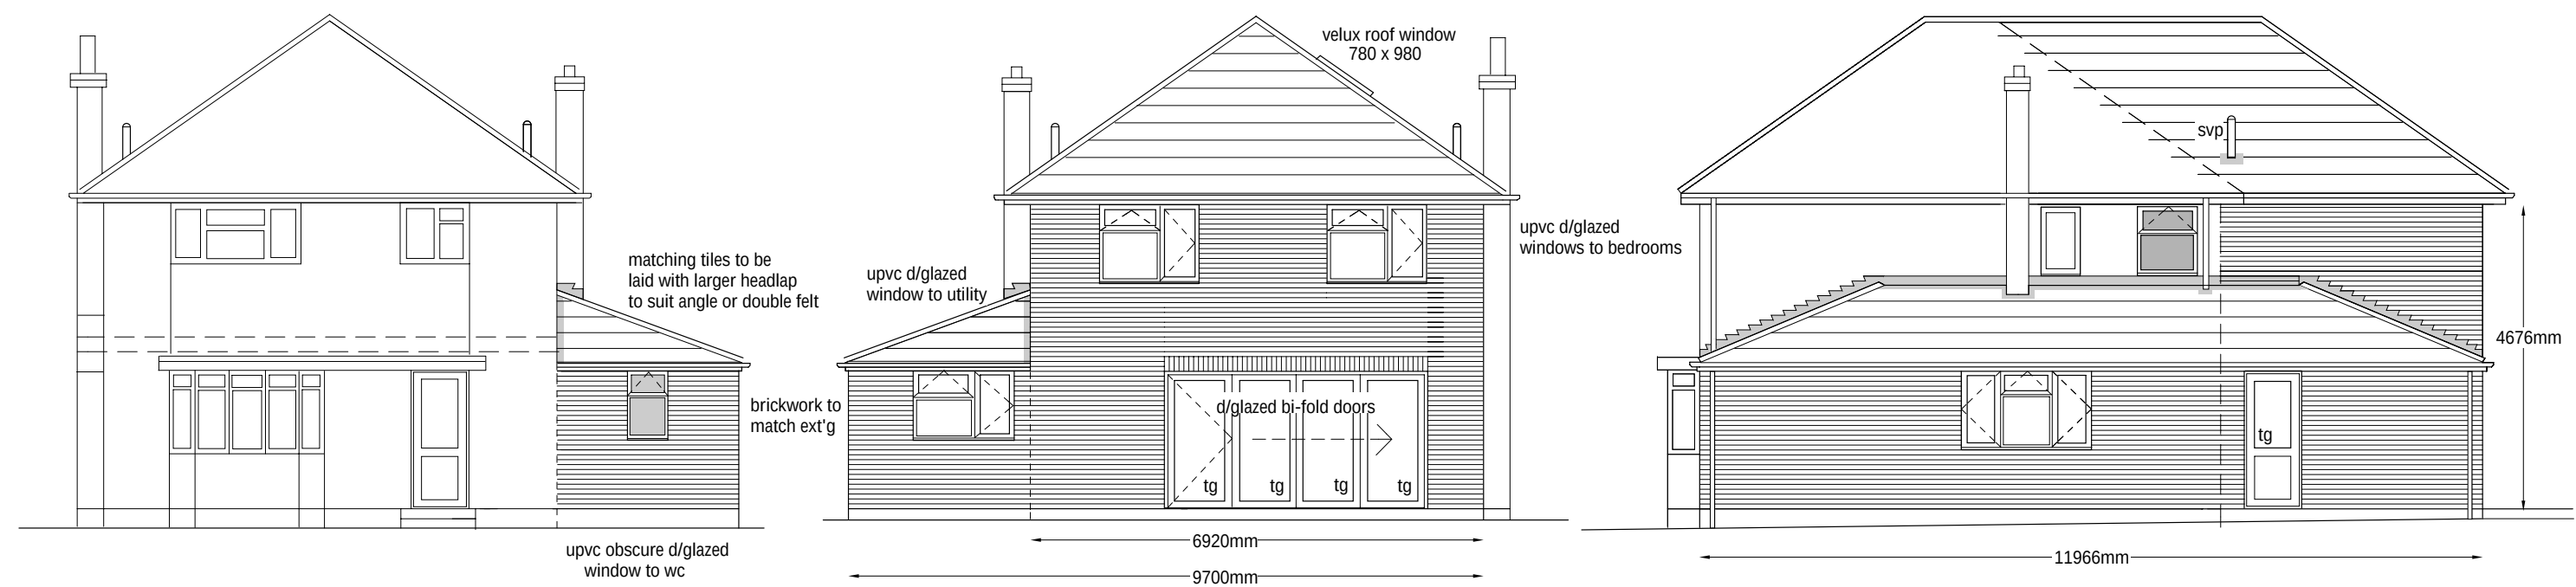

Proposed Front Elevation

Proposed Rear Elevation

Proposed Side Elevation

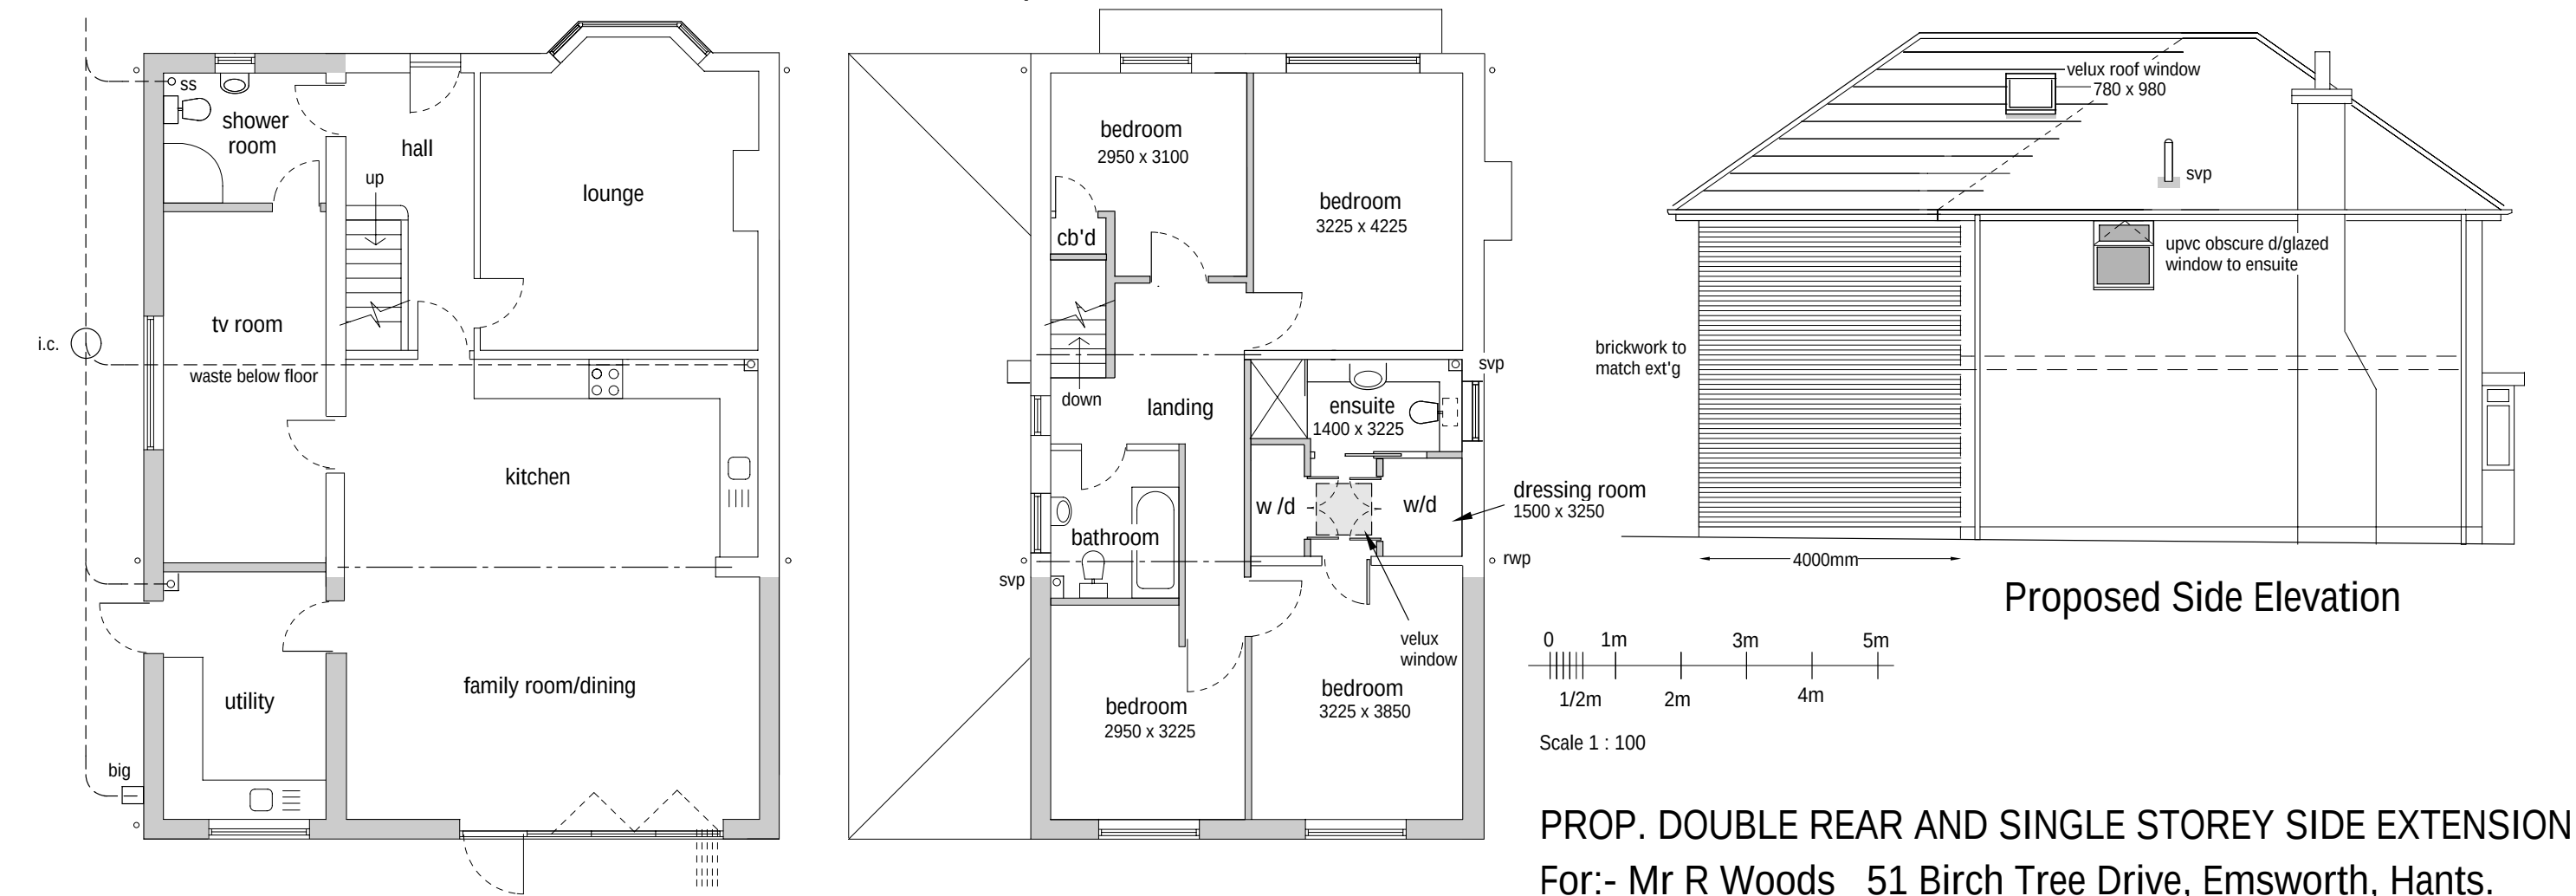

Proposed Ground Floor Plan

Proposed First Floor Plan

Proposed Side Elevation

PROP. DOUBLE REAR AND SINGLE STOREY SIDE EXTENSION
For:- Mr R Woods 51 Birch Tree Drive, Emsworth, Hants.
Proposed Floor Plans and Elevations
Scale 1 : 100 @ A3
Dwg. No.070820PL2