




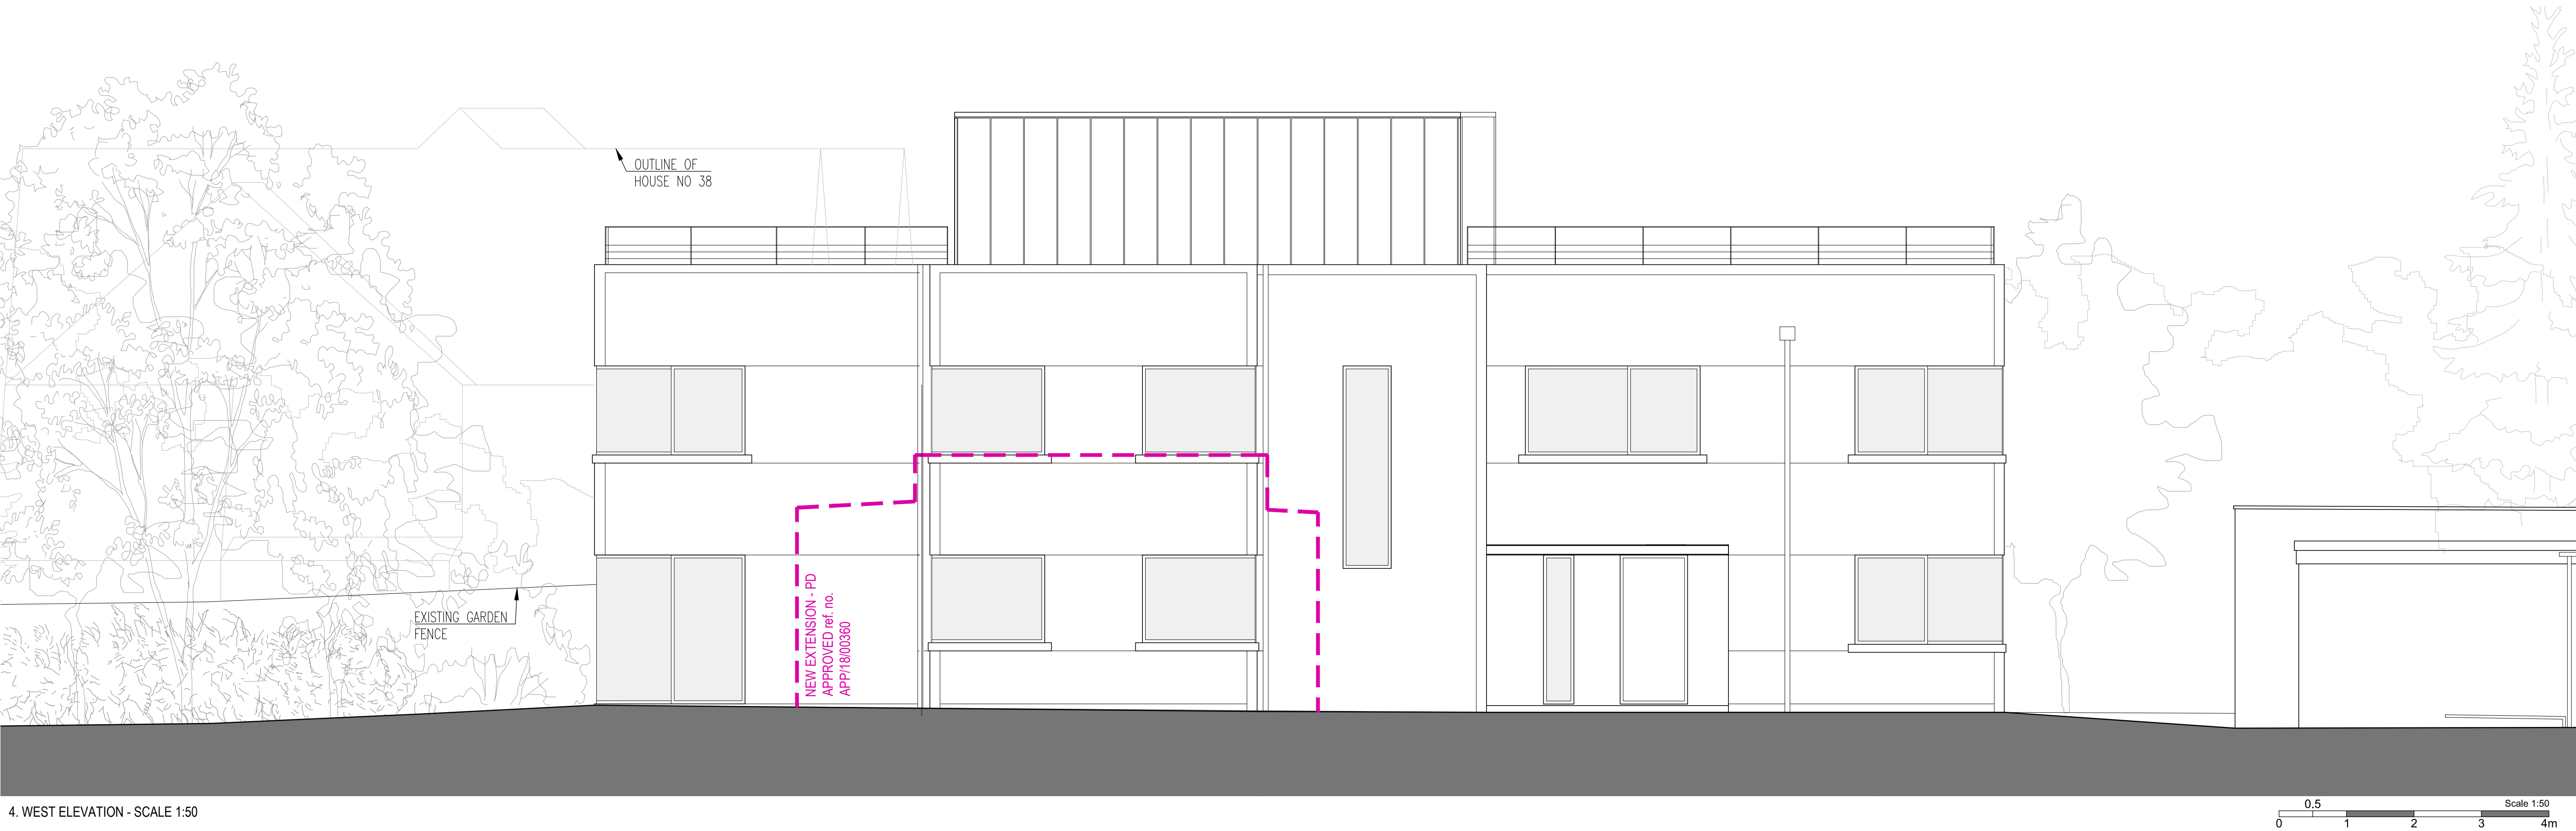

4. WEST ELEVATION - SCALE 1:50

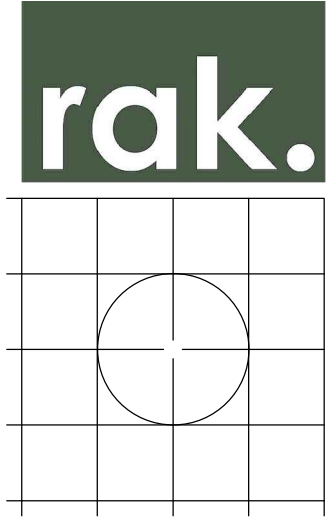

4. WEST ELEVATION - LONG CONTEXT ELEVATION, SCALE 1:250

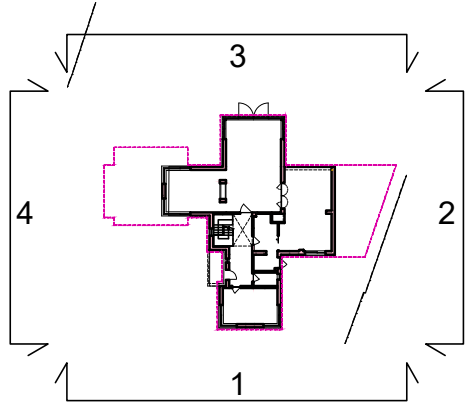

NOTE

- All levels in metres [m] to Ordnance Survey Datum.
- All dimensions in millimeters [mm].

Rev A 2020 10.08 Planning Application

Revision
Project title: Northshore 40 Sinah Lane Hayling Island, PO11 0HH
Drawing title Existing - House - Elevation 4 [West]
Client Mr and Mrs Nunn
Date 01.02.2018
Scale 1:50, 1:250 @ A1 or 1:100, 1:500 @ A3
Status Planning
Drg. no. 1032A-101-008 Rev A

Notes

These drawings are for planning purposes only and not for construction or any other use unless agreed by rak architecture. All dimensions must be checked and rak architects are to be informed of any discrepancies prior to construction. This drawing and any of the details therein remain the copyright of rak architecture ltd.

rak architecture ltd
Lower Lewish Farmhouse,
Lewish,
Dorchester,
DT28AP
Phone: +44 (0)1305 246741
www.rakarchitecture.co.uk