


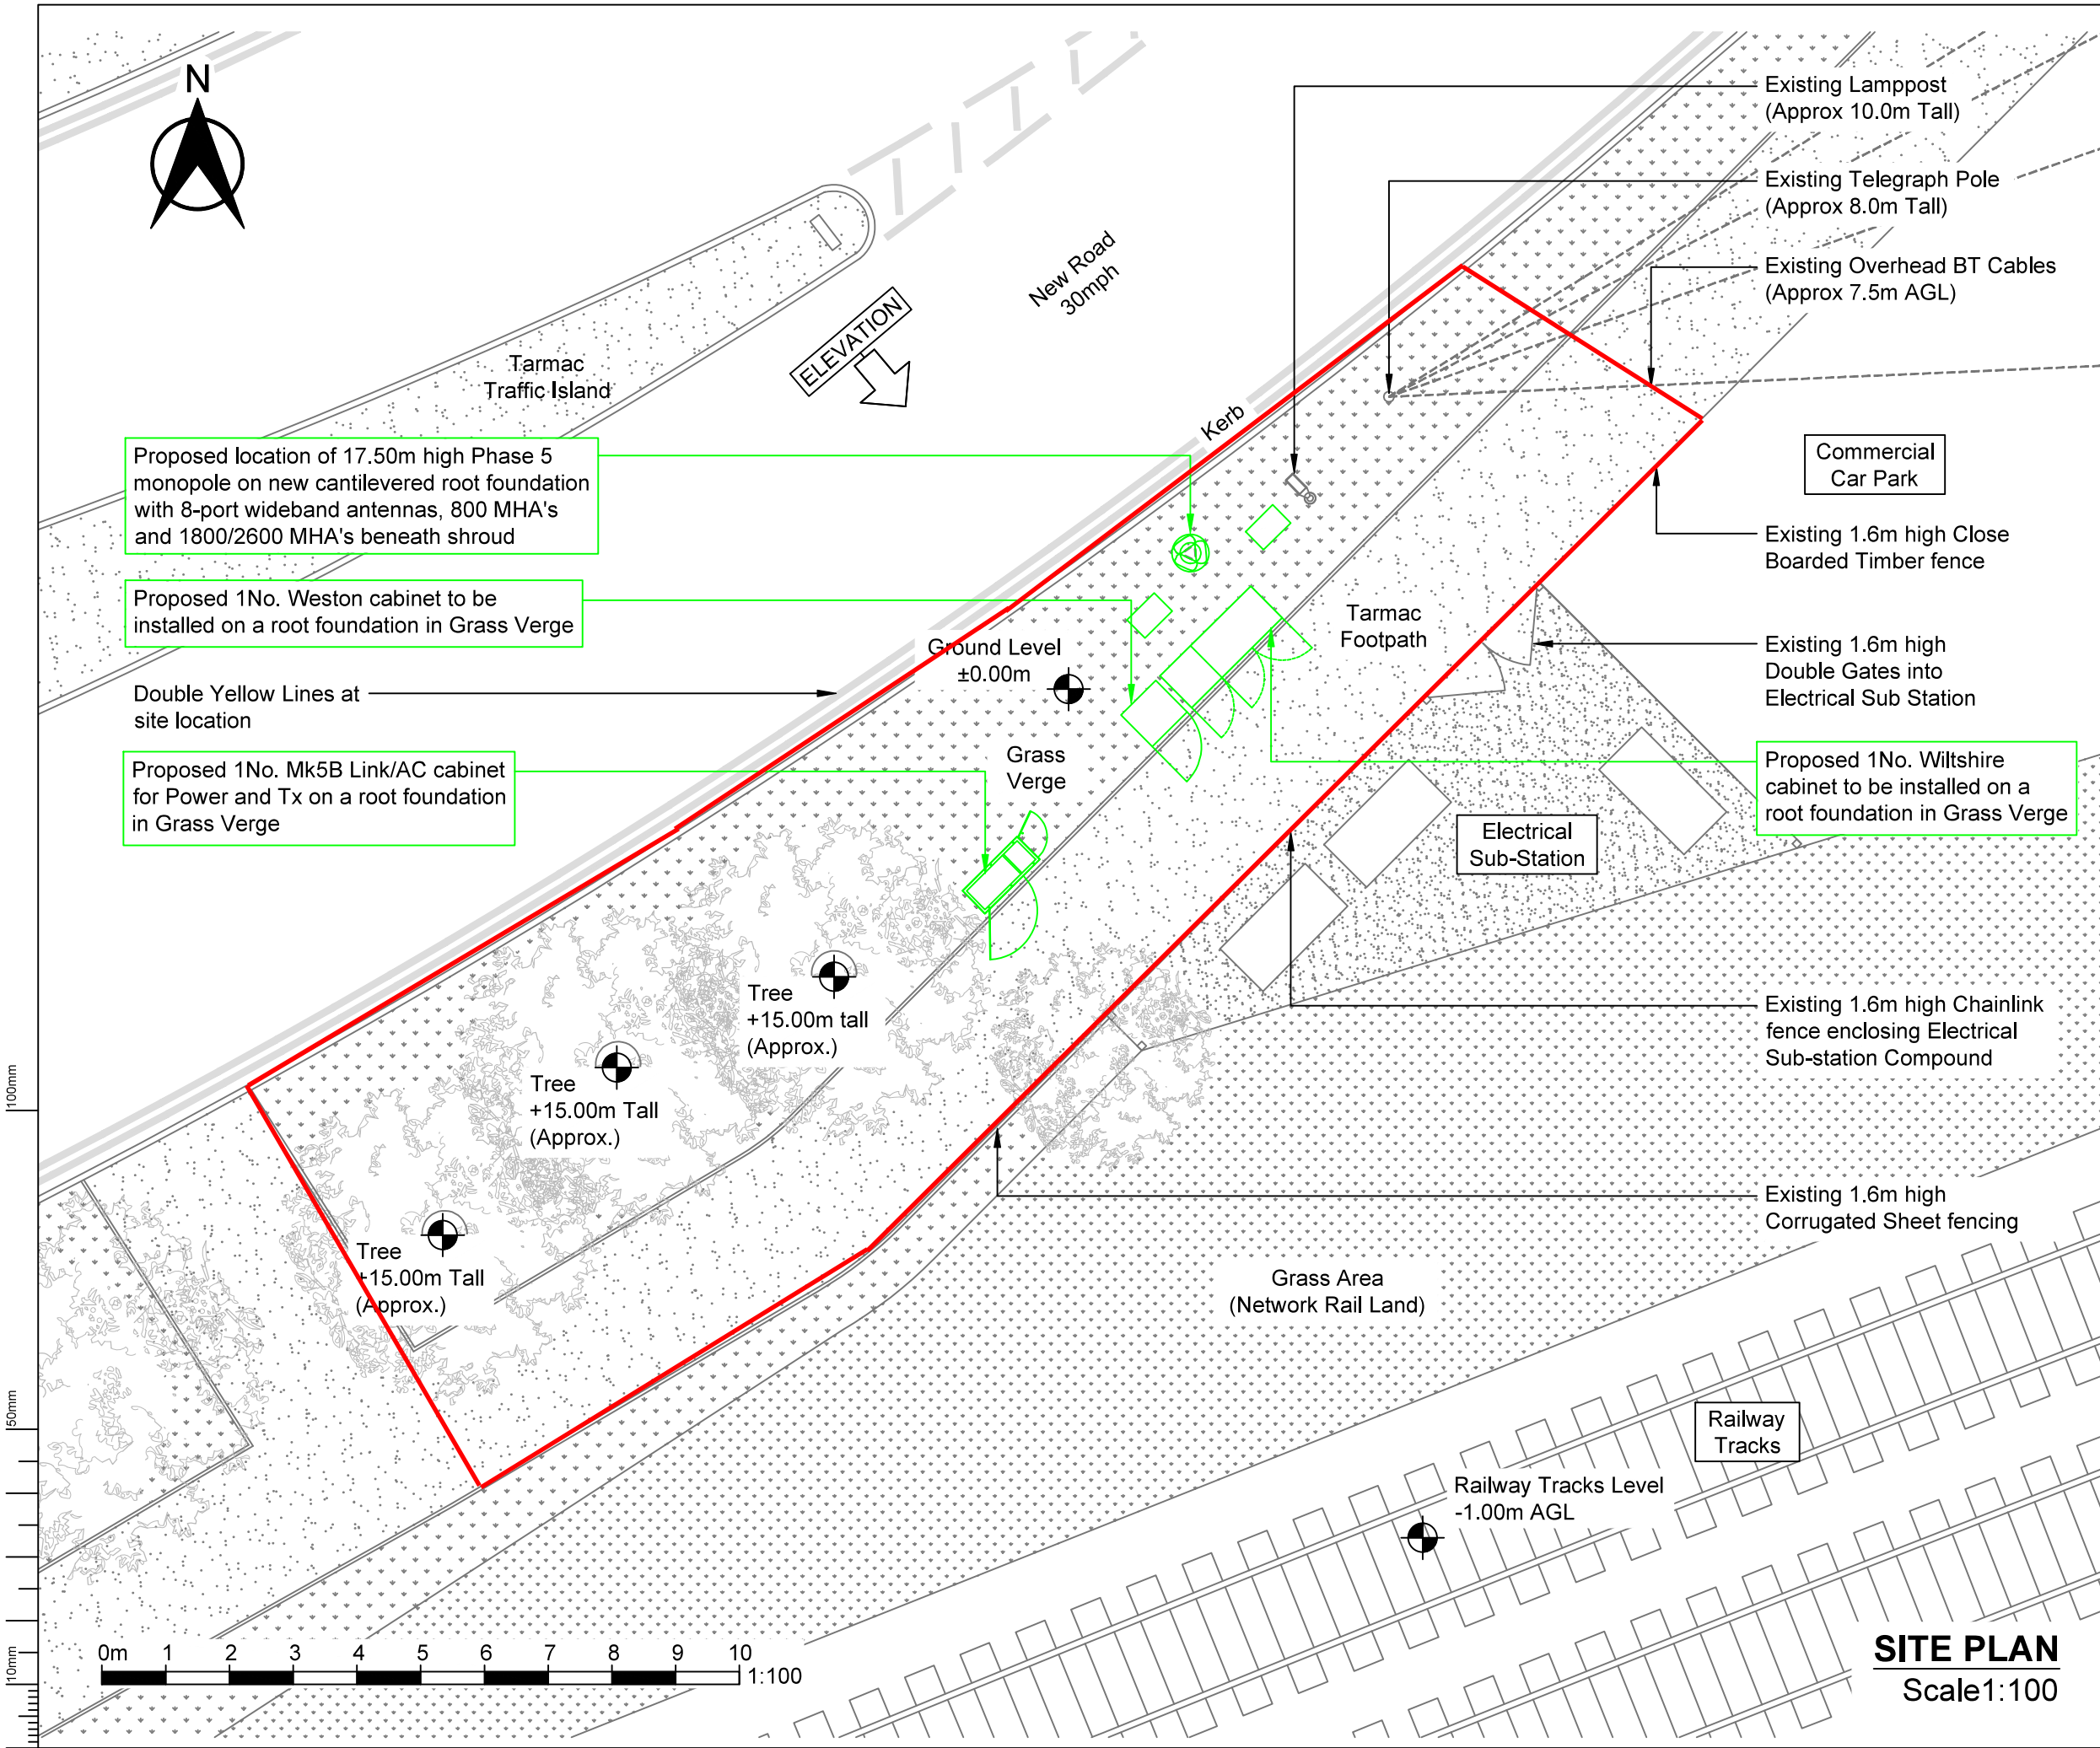

NOTES:

- DRAWING TO BE READ IN CONJUNCTION WITH ALL RELEVANT DRAWINGS AND SPECIFICATIONS
- ALL DIMENSIONS ARE IN MILLIMETRES UNLESS OTHERWISE STATED
- DO NOT SCALE DRAWINGS, ALL DIMENSION TO BE CHECKED ON SITE
- DUCT ROUTES ARE SHOWN INDICATIVELY, ACTUAL ROUTES TO BE DETERMINED ON SITE
- ALL DISCREPANCIES TO BE REPORTED TO THE DESIGN ENGINEER

KEY

INDICATES PROPOSED EE EQUIPMENT

A2	SURROUNDING TREE HEIGHTS CORRECTED	20.10.20	PN	RC
A1	FIRST ISSUE	14.10.20	PN	RC
Issue	Comment	Date	Drawn	Approved

UNIT E3 PITTS CLEAVE INDUSTRIAL ESTATE, TAVISTOCK, DEVON, PL19 0PW
sales@beaconcomms.co.uk Tel: +44 (0)1822 610610

Site Name & Address:

New Road SW
Havant
Hampshire
PO9 1LL

Title:

PROPOSED
SITE LAYOUT

Purpose of Issue:

NEW SITE DESIGN

Drawing No:

75026_NEW ROAD SW_003

Host Cell ID:

75026

Issue:	Scale at A3:	Checked:	Date:
A2	AS SHOWN	SB	14.10.20
Drawn:	Date:	Approved:	Date:
PN	14.10.20	RC	14.10.20

XXXX
Beacon ref:

SITE PLAN
Scale 1:100