




44 South Street, Emsworth, PO10 7EH.
EXISTING

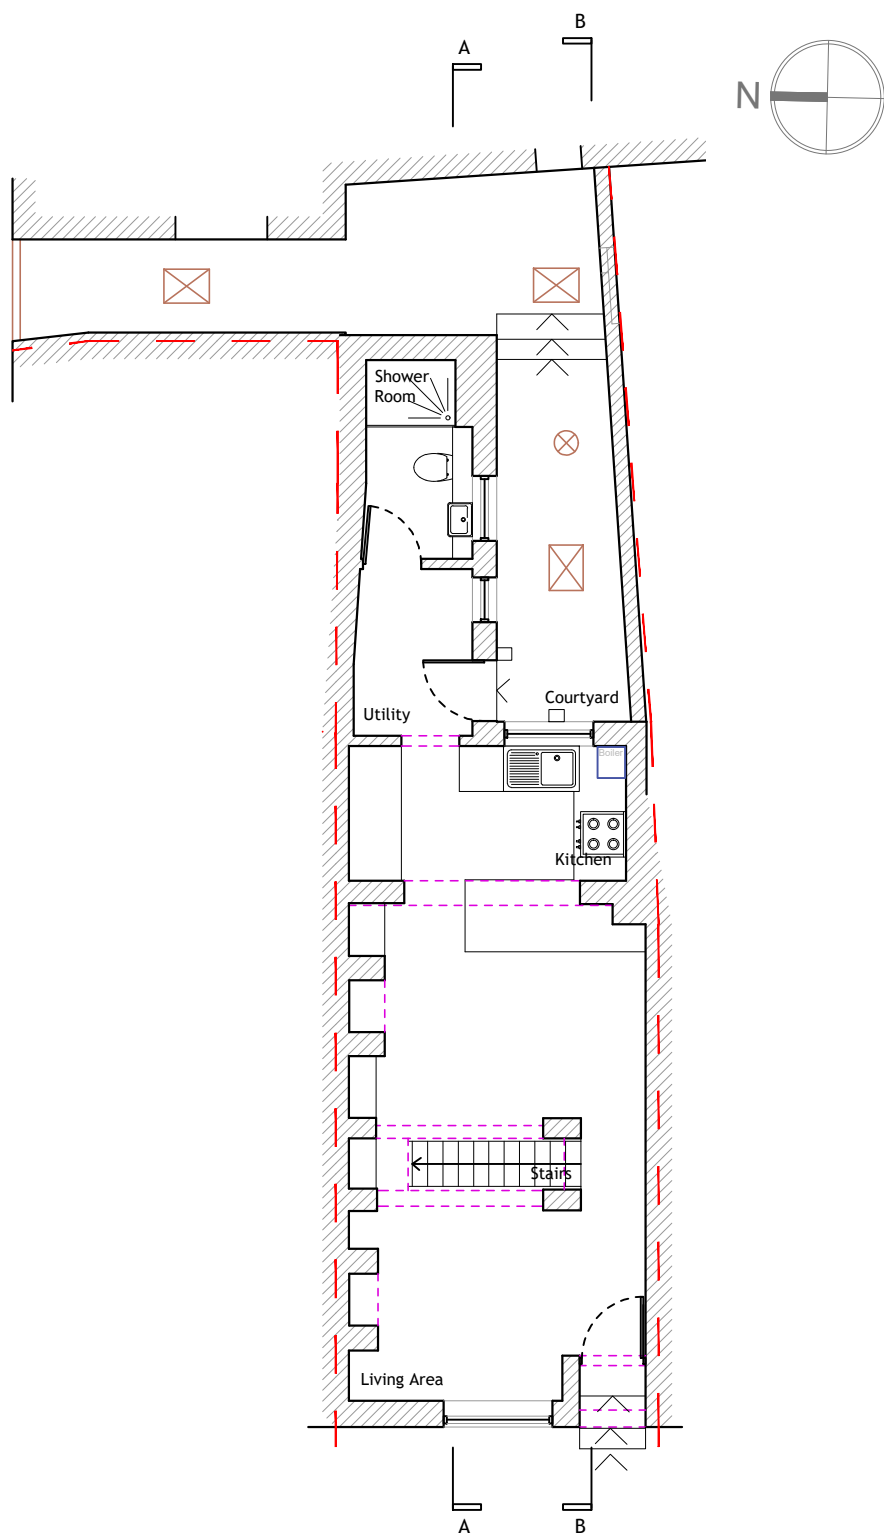


GROUND FLOOR PLAN
1:100

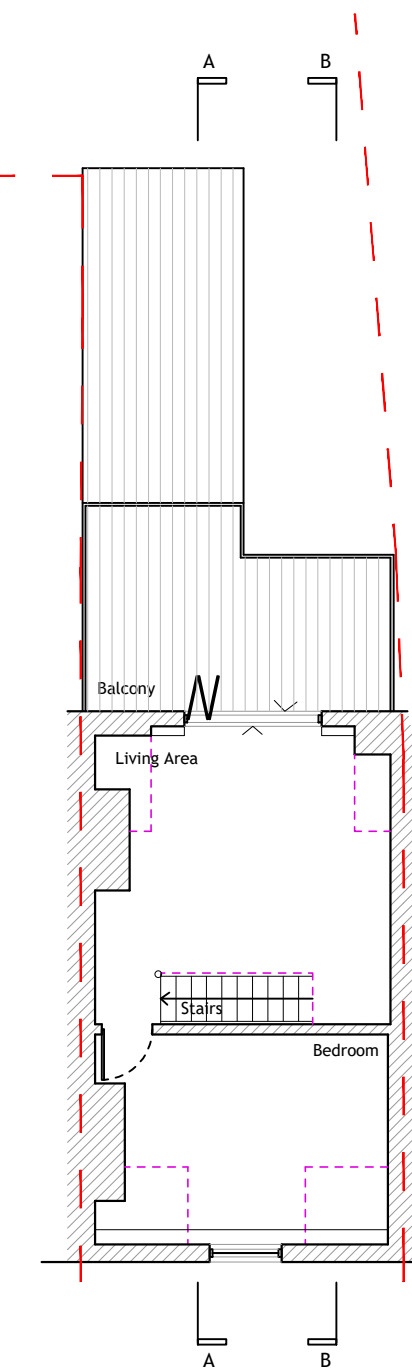

FIRST FLOOR PLAN
1:100

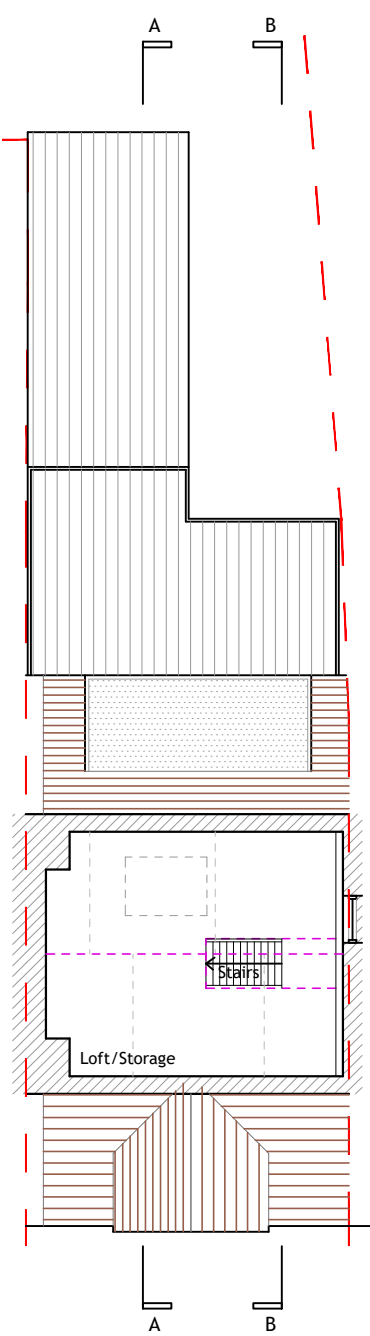


SECOND FLOOR PLAN
1:100

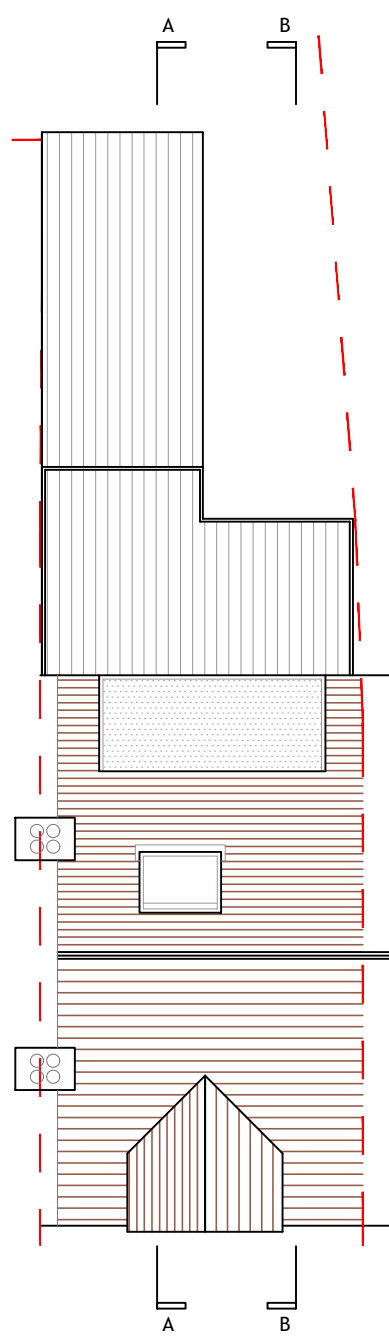


ROOF PLAN
1:100




FRONT ELEVATION
[west] 1:100

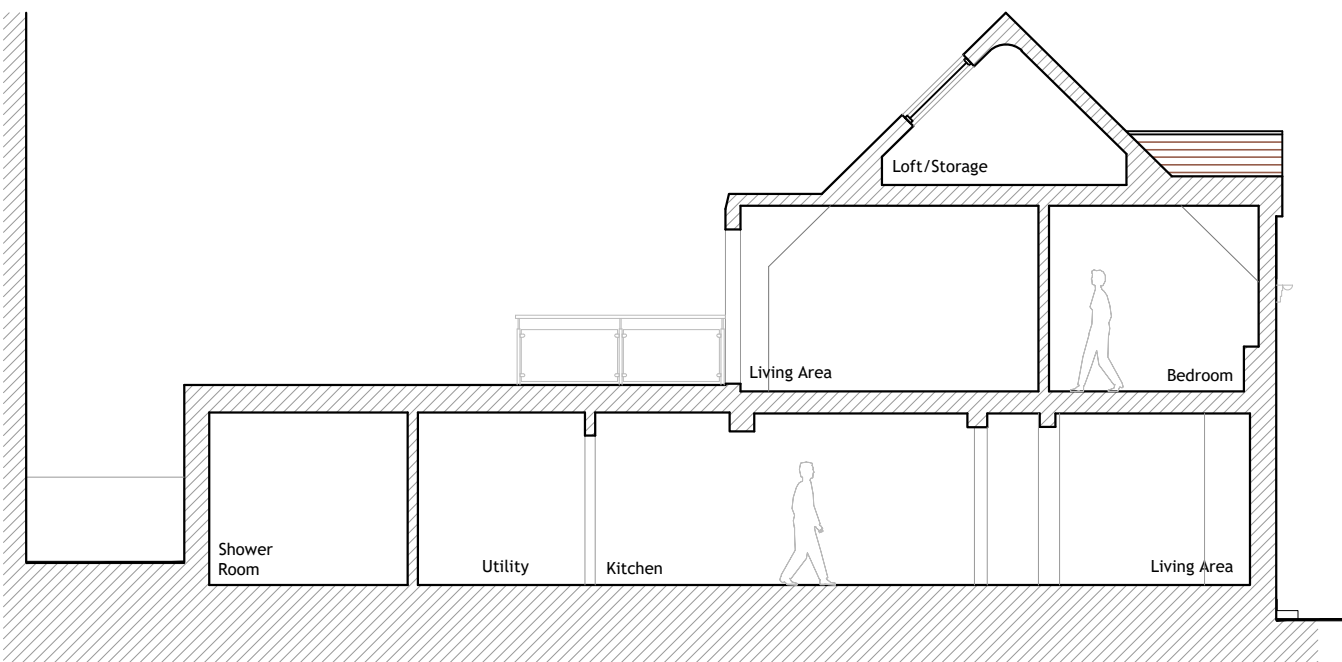

SIDE SECTION A
1:100

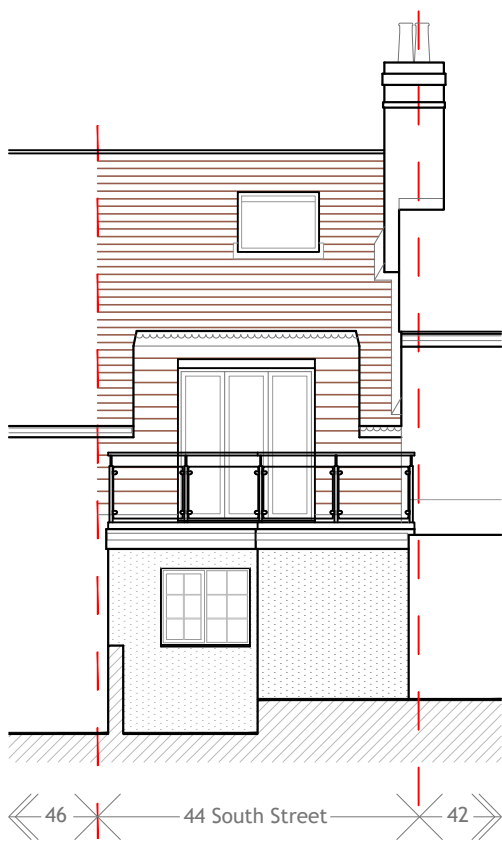


REAR ELEVATION
[east] 1:100

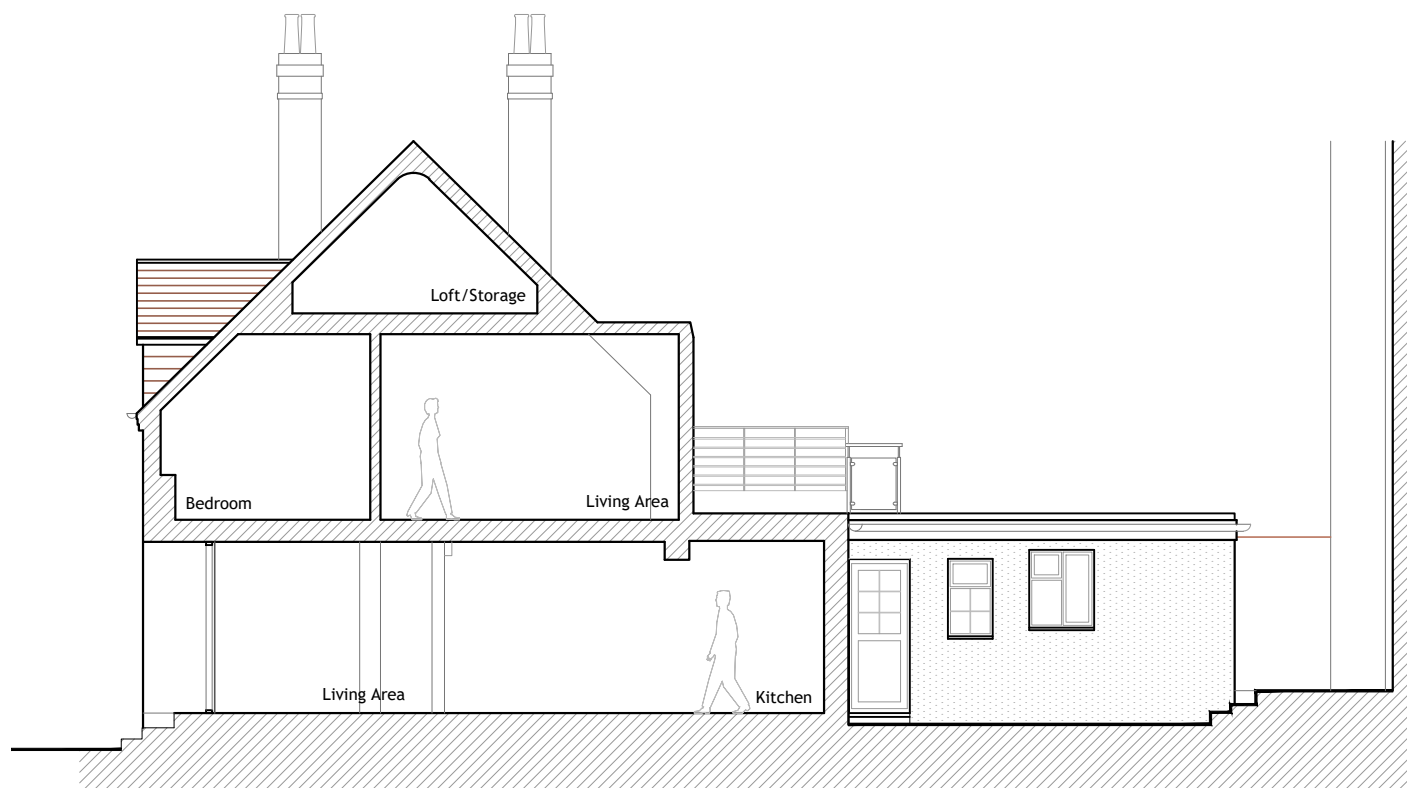



SIDE SECTION B
1:100

NOTES:
Dimensions to be checked on site before commencing work.
Any discrepancies shall be reported to the architect immediately.
Do not scale from these drawings except for planning purposes.
Use figured dimensions only.
Where applicable this drawing is to be read in conjunction with other consultants' drawings.
All drawings to be read in conjunction with specification and all other drawings including structural engineer and mechanical and electrical drawings / specification

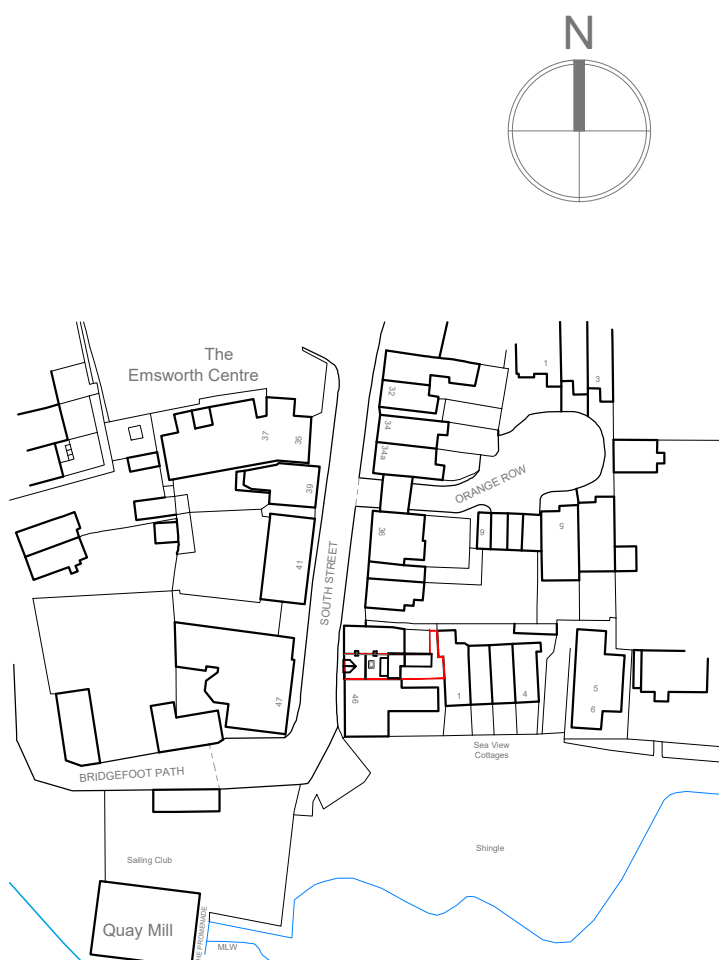


SITE LOCATION PLAN

1:1250
Ordnance Survey (c) Crown Copyright 2020.
All rights reserved. Licence number 100022432

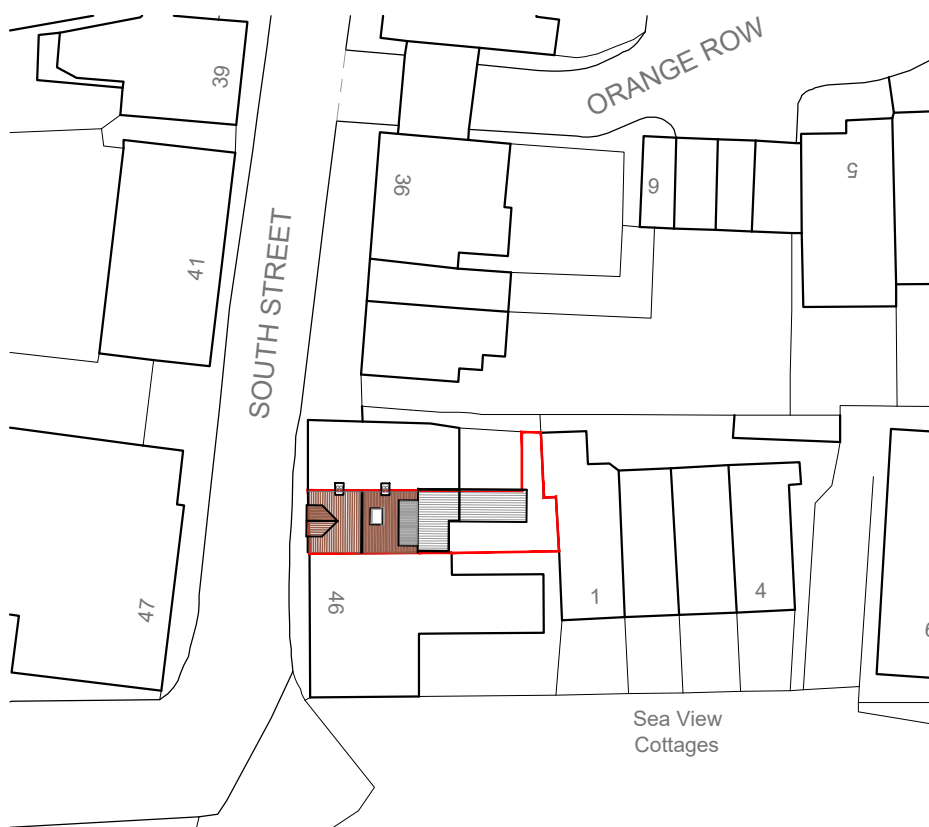 

SITE BLOCK PLAN

1:500
Ordnance Survey (c) Crown Copyright 2020.
All rights reserved. Licence number 100022432

 

REV	DATE	AMENDMENT	DRAWN

hd
architects

Helyer Davies Architects Ltd
1 The Old Flour Mill,
Emsworth, PO10 7BT
01243 370 715

www.hdarchitects.co.uk mail@hdarchitects.co.uk

PROJECT
44 South Street
EMSWORTH
PO10 7EH

DRAWING
Plans
Elevations
Sections

SCALE
as noted @ A1

DATE July 2020
DRAWING NUMBER 20091-01

DRAWN EK
REVISION *

