



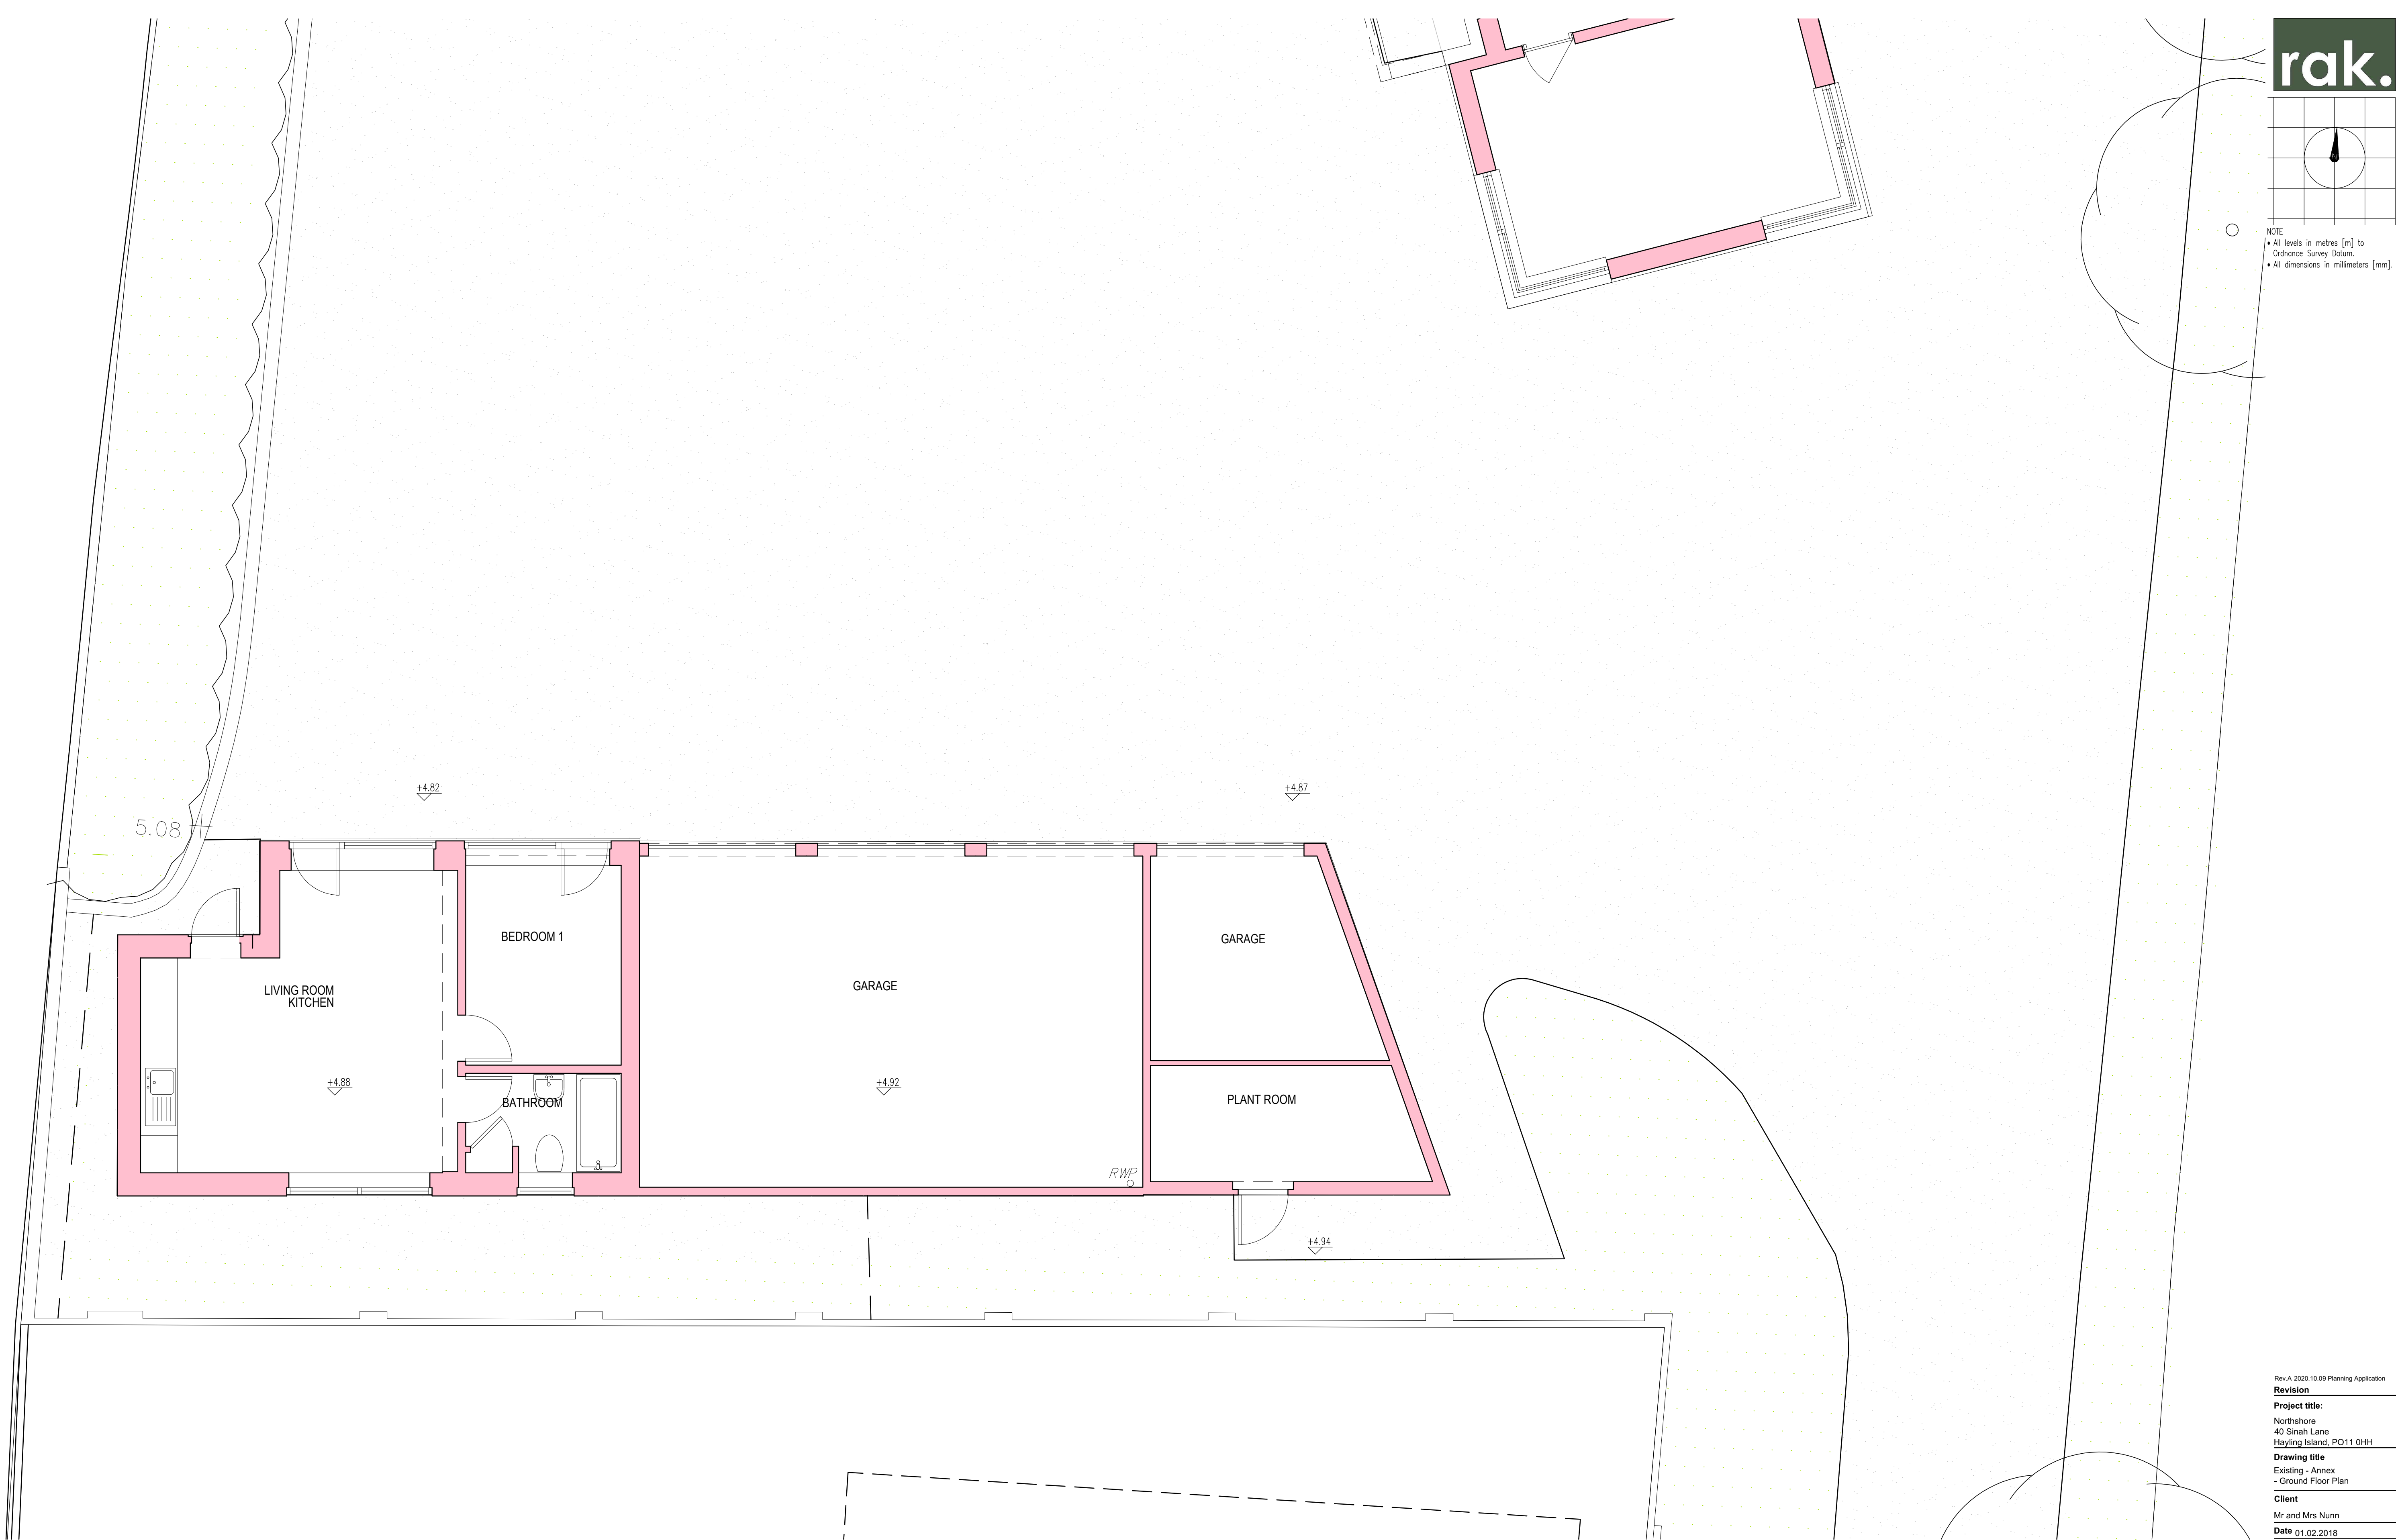

rak.

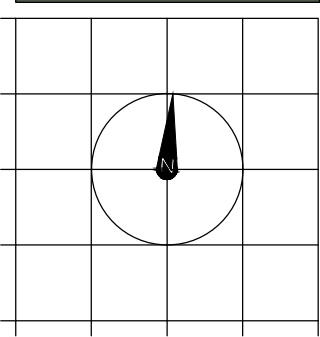

NOTE

- All levels in metres [m] to Ordnance Survey Datum.
- All dimensions in millimeters [mm].

Rev A 2020 10.09 Planning Application

Revision

Project title:
Northshore
40 Sinah Lane
Hayling Island, PO11 0HH

Drawing title
Existing - Annex
- Ground Floor Plan

Client
Mr and Mrs Numm

Date 01.02.2018

Scale 1:50 @ A1 or 1:100 @ A3

Status Planning

Drg. no. 1032A-102-001 Rev A

Notes
These drawings are for planning purposes only and not for construction or any other use unless agreed by rak architecture. All dimensions must be checked and rak architects are to be informed of any discrepancies prior to construction. This drawing and any of the details therein remain the copyright of rak architecture ltd.

rak architecture ltd
Lower Lewish Farmhouse,
Lewish,
Dorchester,
DT28 3AP
Phone: +44 (0)1305 246741
www.rakarchitecture.co.uk