


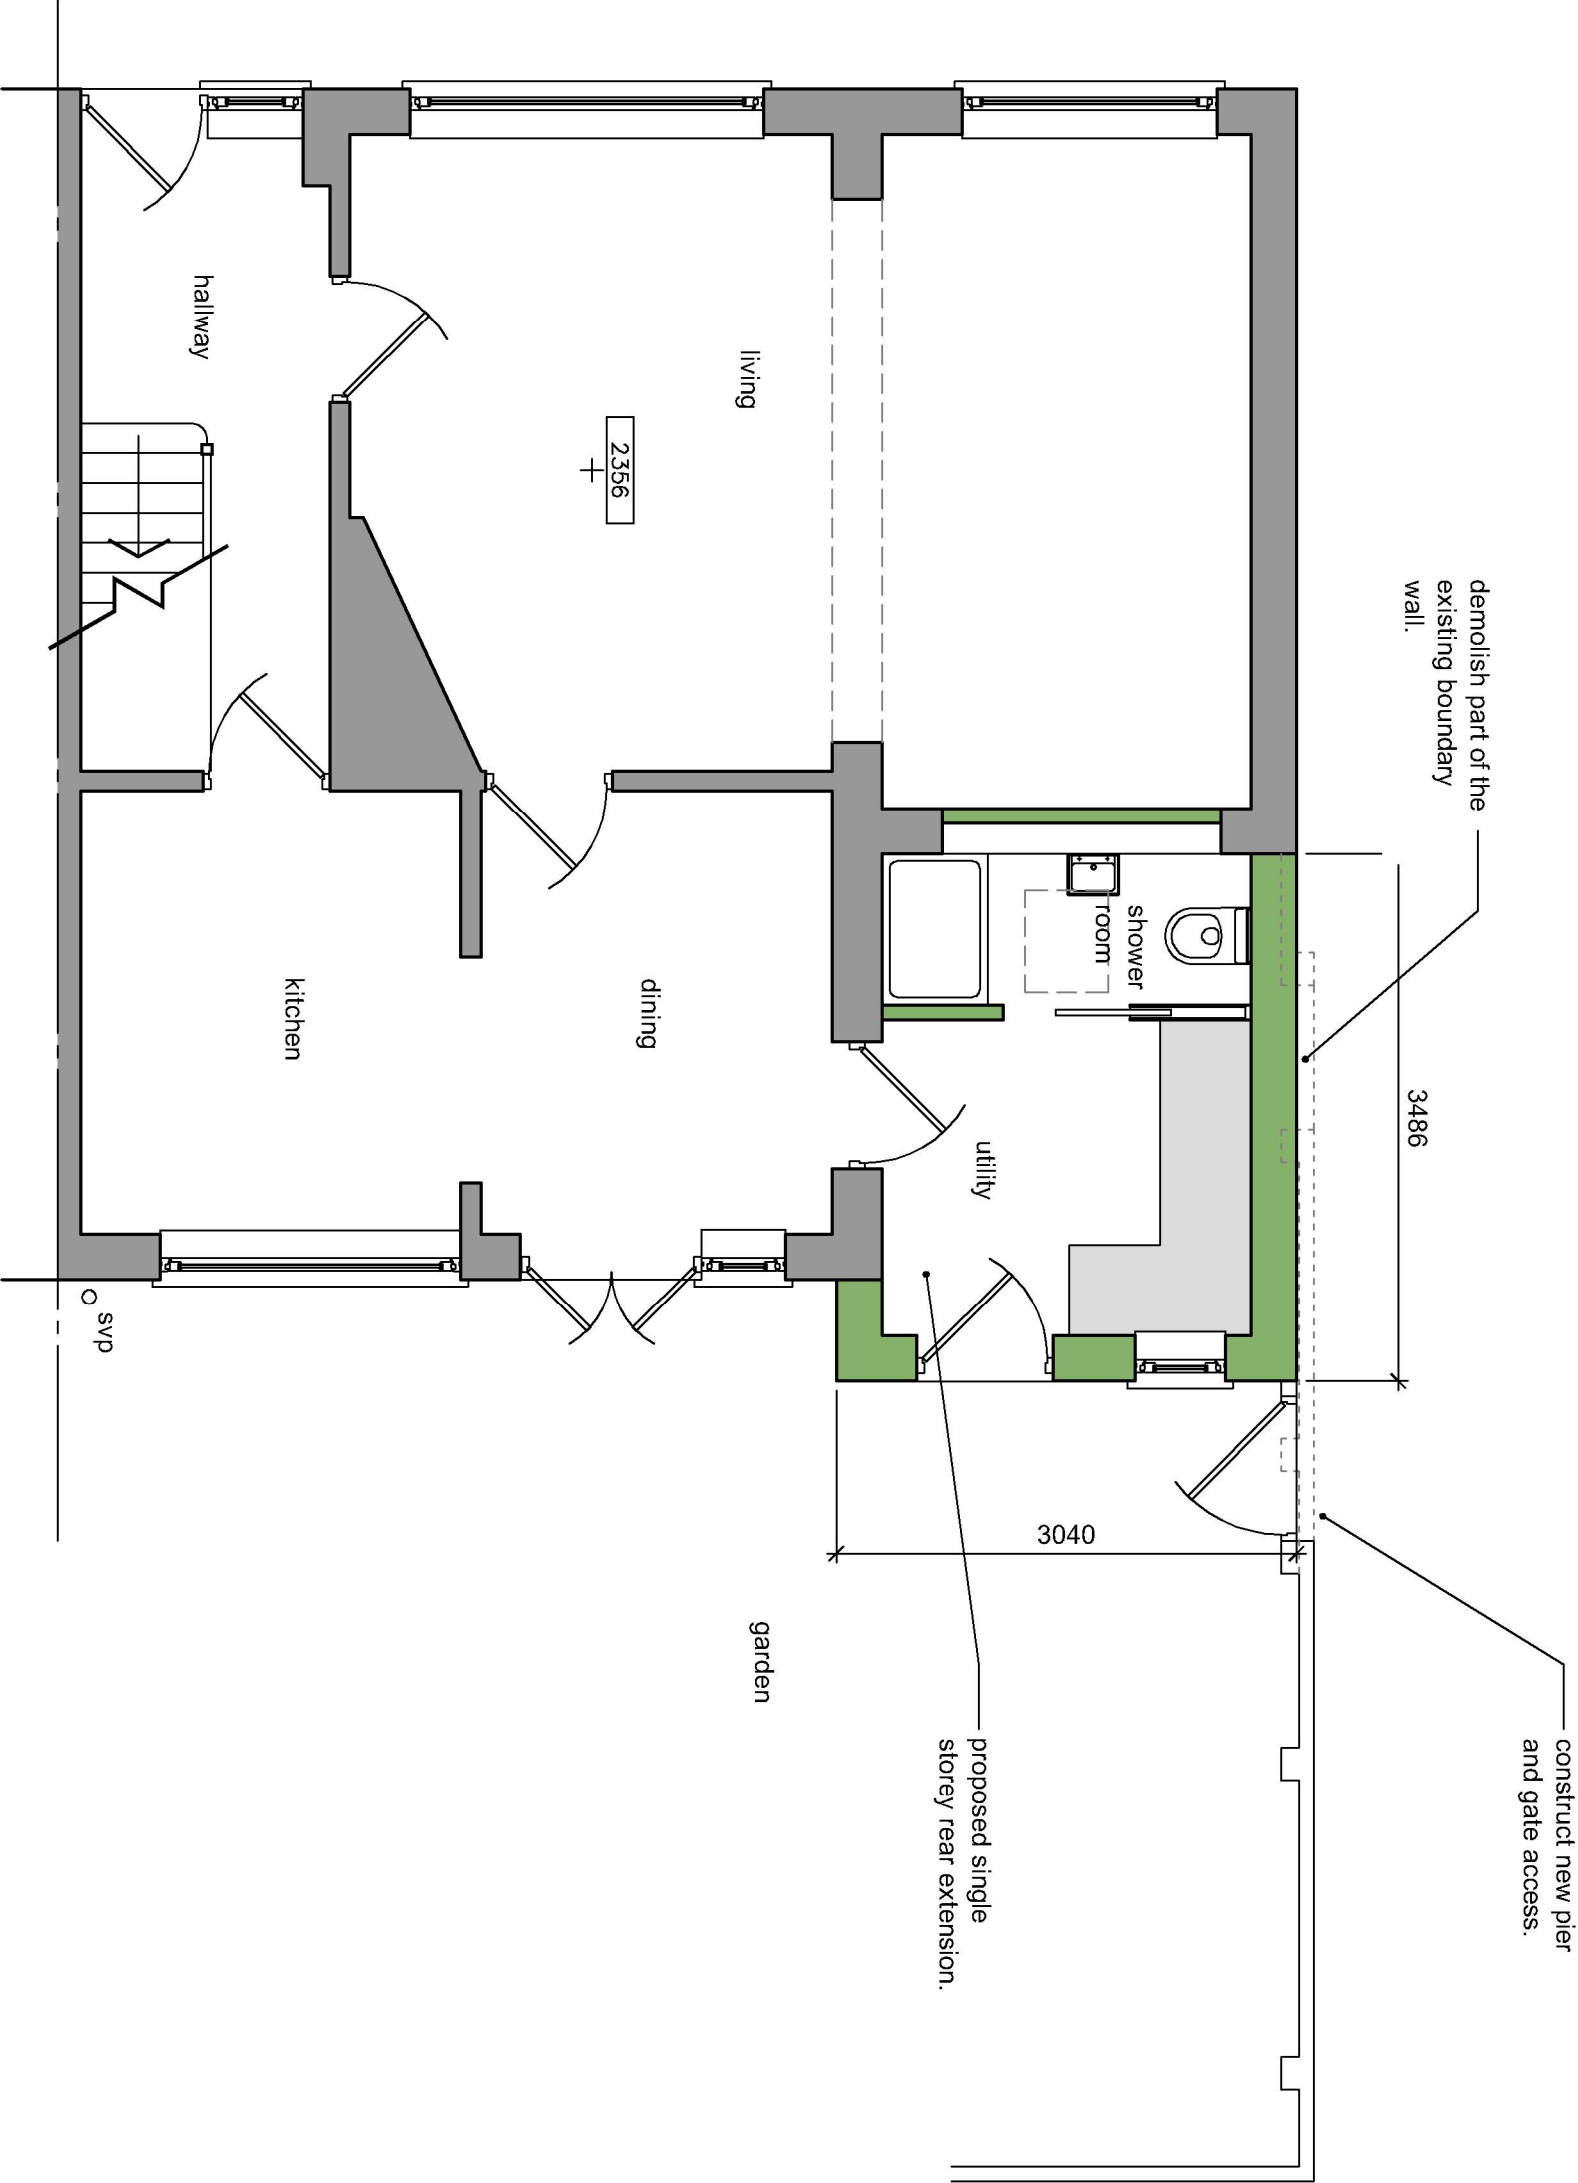

PROPOSED GROUND FLOOR PLAN - OPTION 3
SCALE 1:50

