


Existing East Elevation


Proposed East Elevation

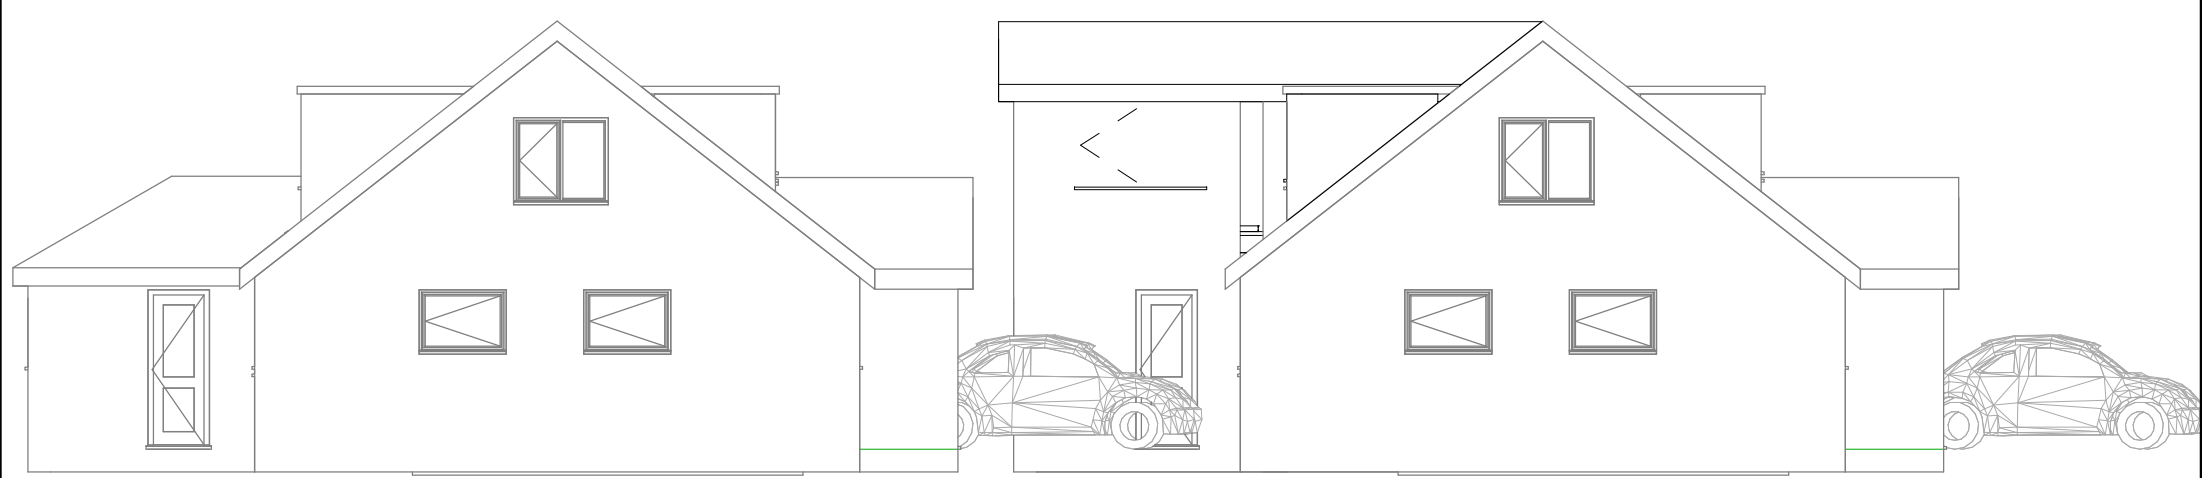

1 East
1 : 100

Proposed West Elevation

Existing West Elevation

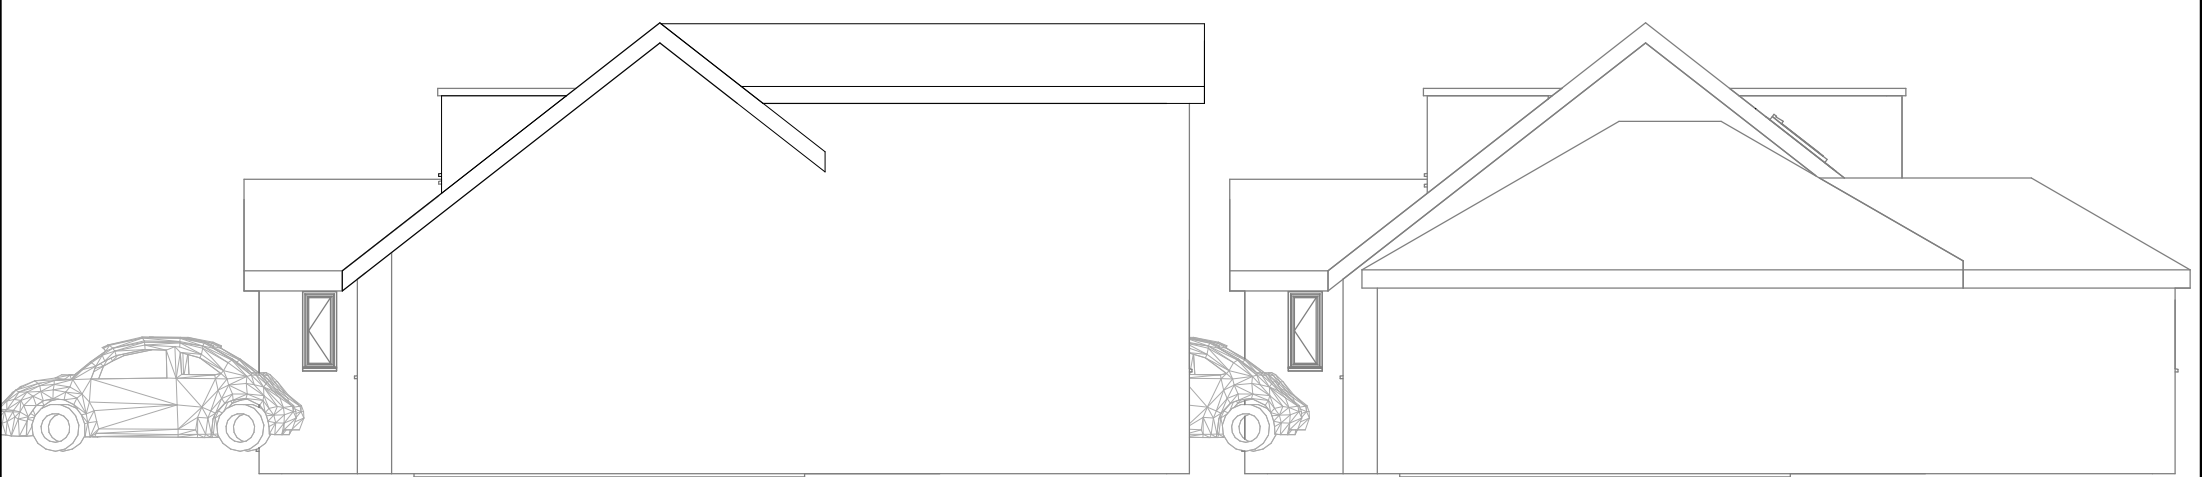

2 West
1 : 100

1:500										100
1:200										20
1:100										10
1:50										5



PROJECT 6a Oak Tree Drive PO10 7UJ	CLIENT B Collins			
	Date	Issue Date	Scale (@ A3)	1 : 100
	SHEET E&W Elevations	Drawn by SW	DRAWING NUMBER P104	REV
	Checked by SR			