



- Materials:**
- Roof: Clay Plain tiles.
 - Walls: Blended Red Multi-stock brickwork.
 - Windows: Painted s/w casement double-glazed windows.
 - Dormer Windows: Clay plain tiles to domer cheek and roof.
 - Patio Doors: Powder-coated Al. sliding-patio doors with double-glazed sealed glazing units.
 - Front doors: Painted h/w t&g timber doors.
 - Driveway: Marshall's stone paving (or similar).

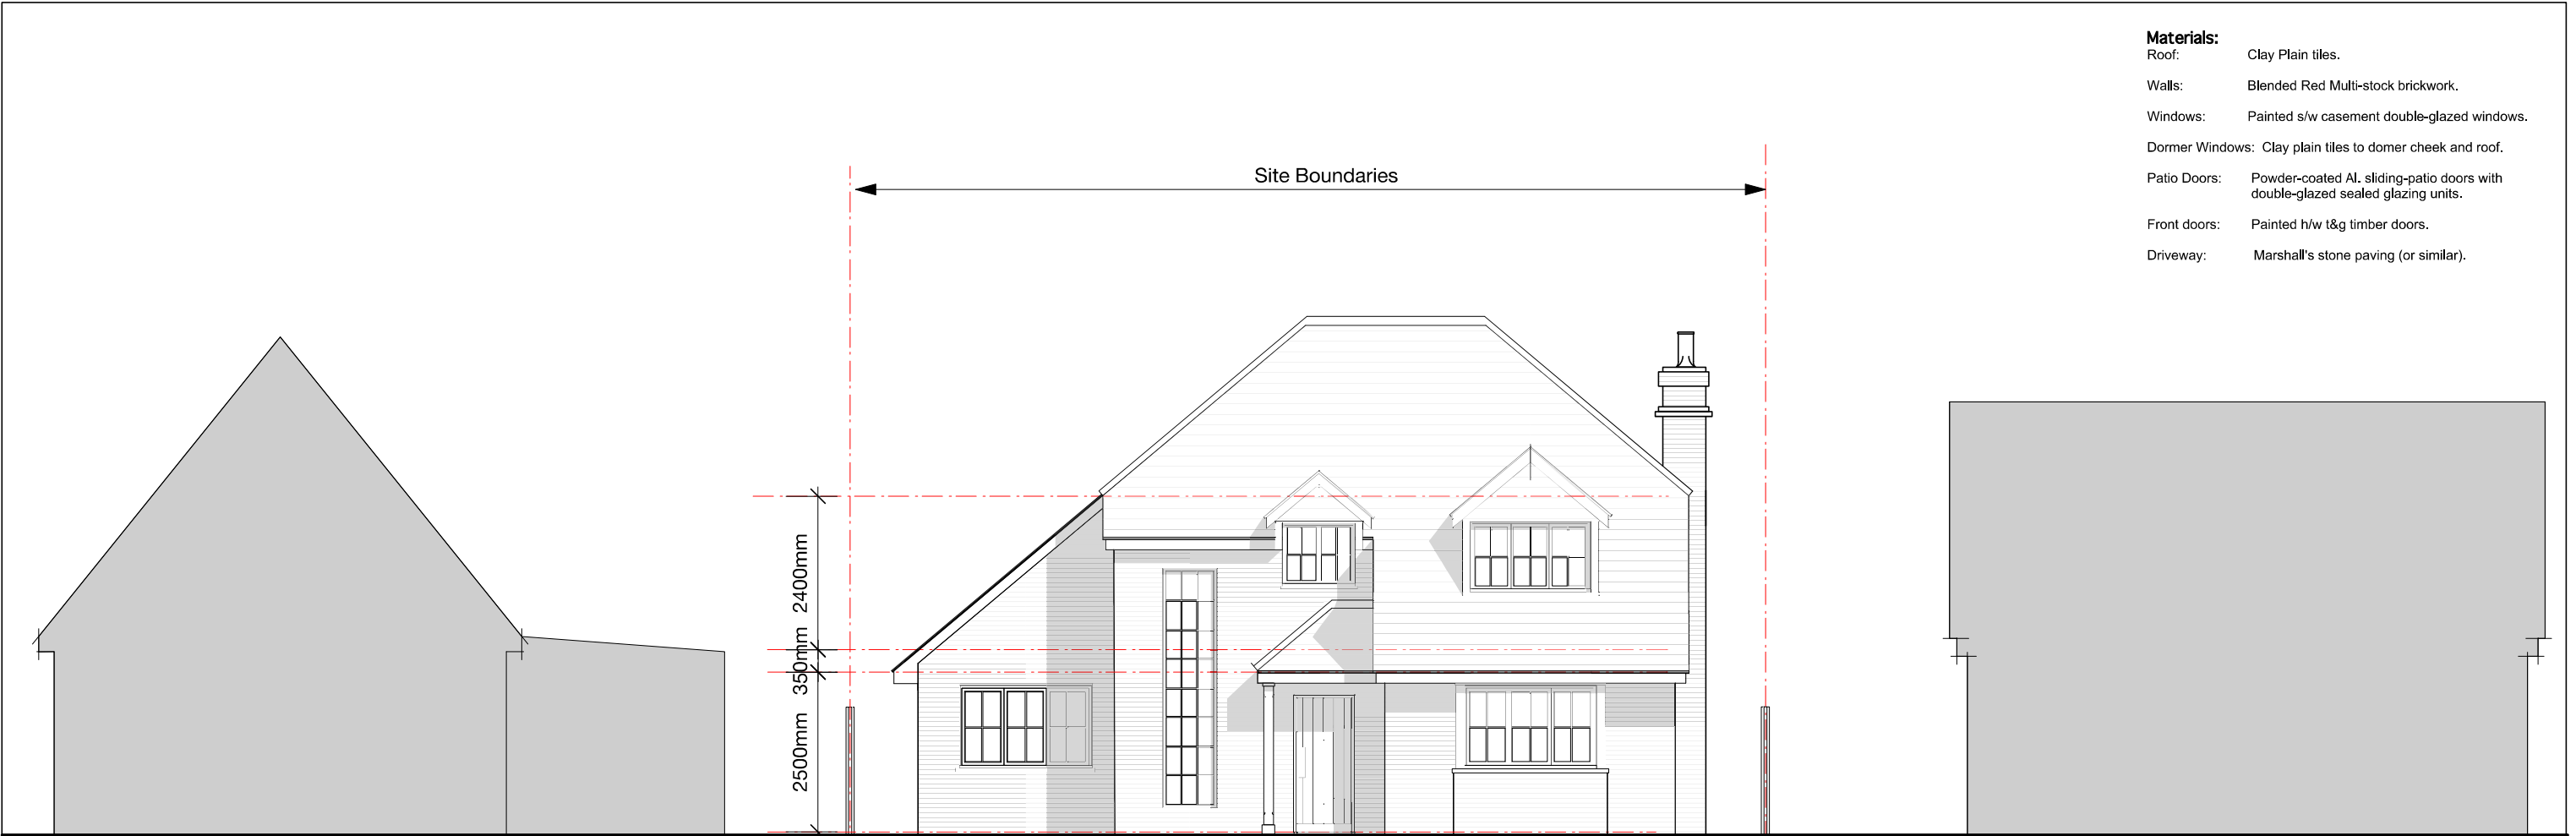

Elevation to Street.

Site Boundary

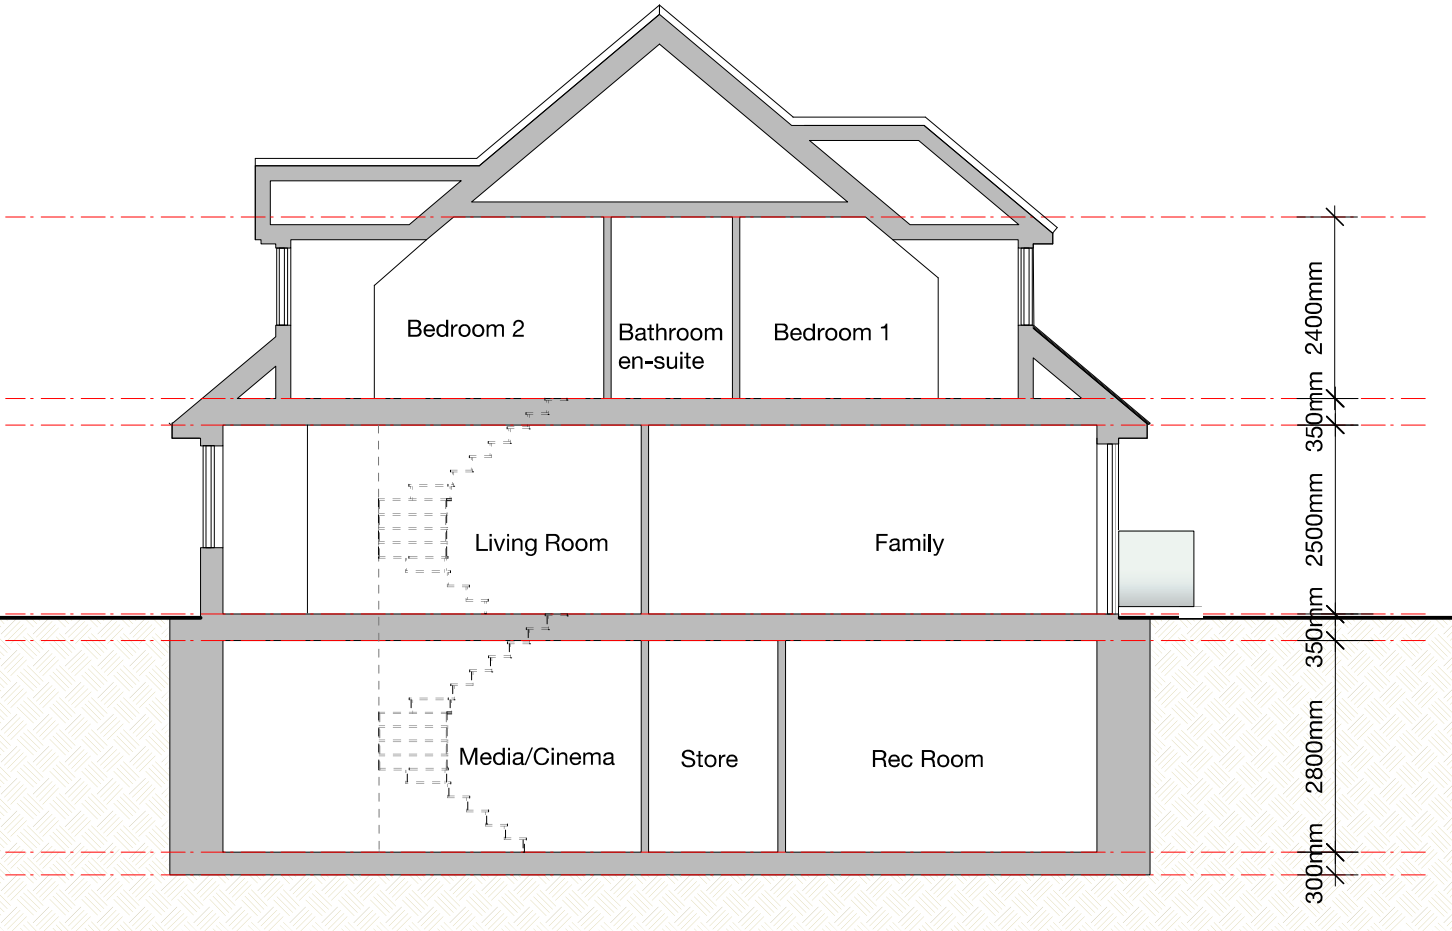

Section A-A.

REV	DATE	
REVISIONS		
DRAWINGS NOT TO BE SCALED. FIGURED DIMENSIONS ONLY DRAWINGS NOT TO BE USED FOR LAND TRANSFER PURPOSES DRAWINGS TO BE READ IN CONJUNCTION WITH RELEVANT DRAWINGS AND SPECIFICATIONS		
© FAITHFULL ARCHITECTS		
		
☎ +44 (0)20 7228 0888		
CLIENT		
Sam Upton		
PROJECT		
19 St. Peter's Avenue, Hayling Is.		
DRAWING TITLE		
Front Elevation to St. Peter's Ave. & Section A-A.		
SCALE		DATE
1:100@A3		August 2020
DRAWN		DRAWING No.
CHECKED		1018/12
		REV