




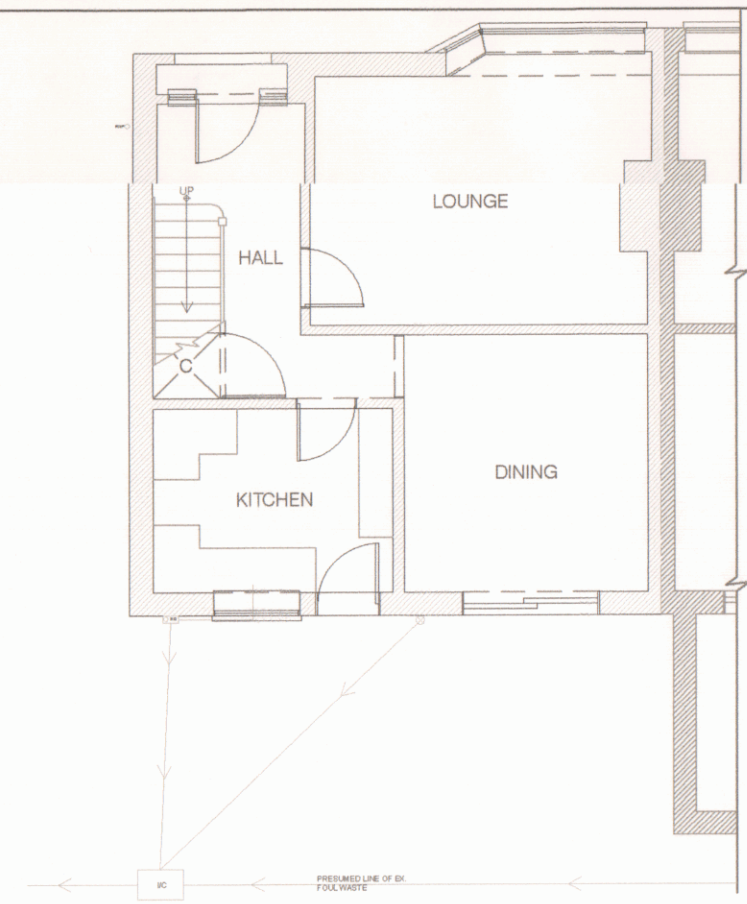

1 EXISTING GROUND FLOOR PLAN
1:100

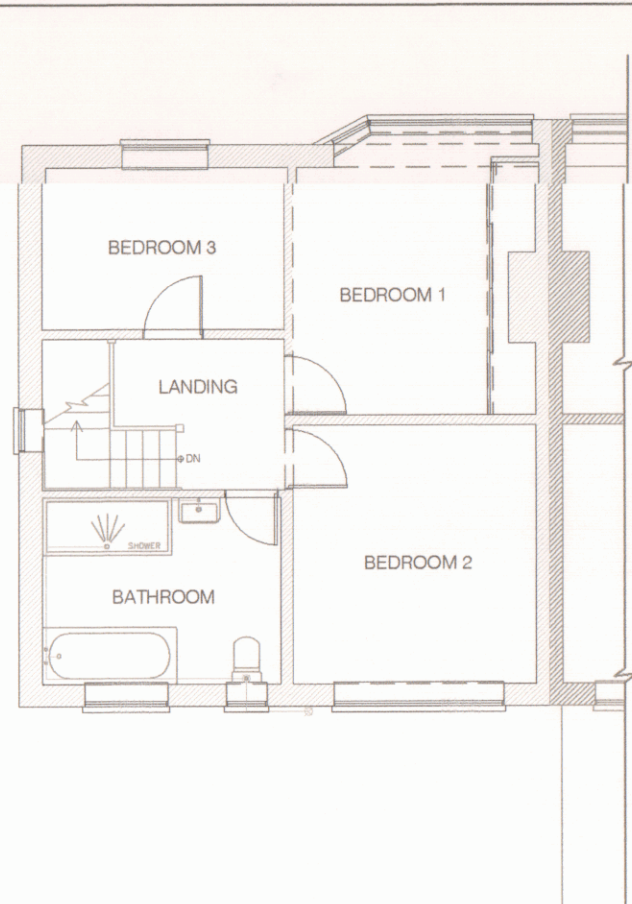


2 EXISTING FIRST FLOOR PLAN
1:100

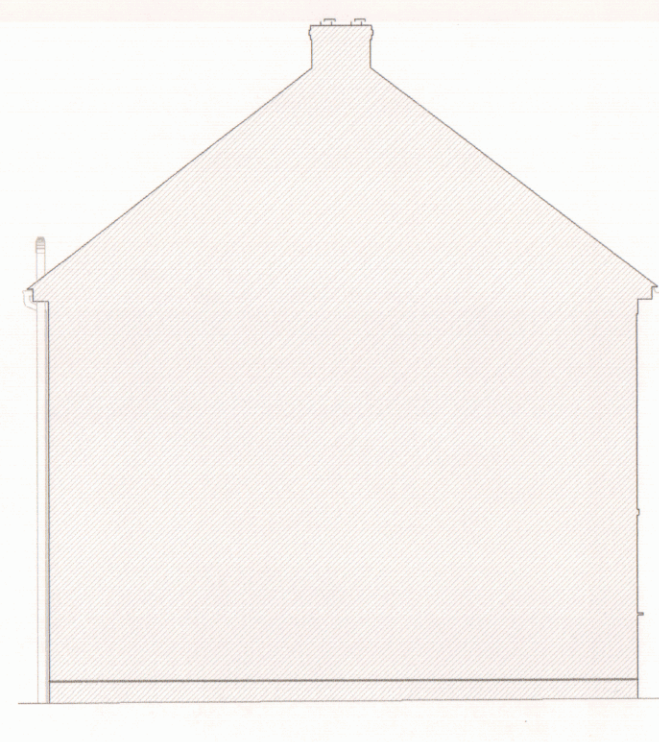

3 EXISTING SIDE ELEVATION
1:100




4 EXISTING FRONT ELEVATION
1:100

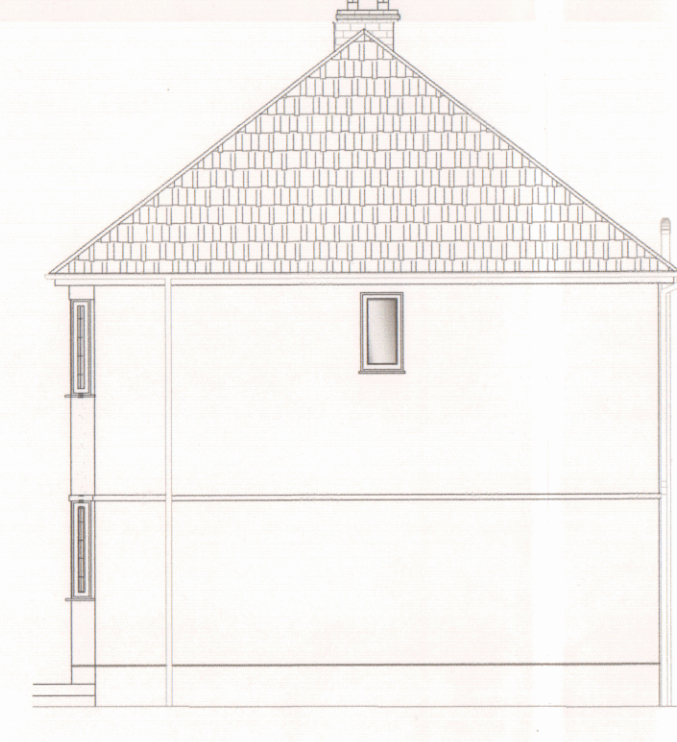


5 EXISTING SIDE ELEVATION
1:100




6 EXISTING REAR ELEVATION
1:100

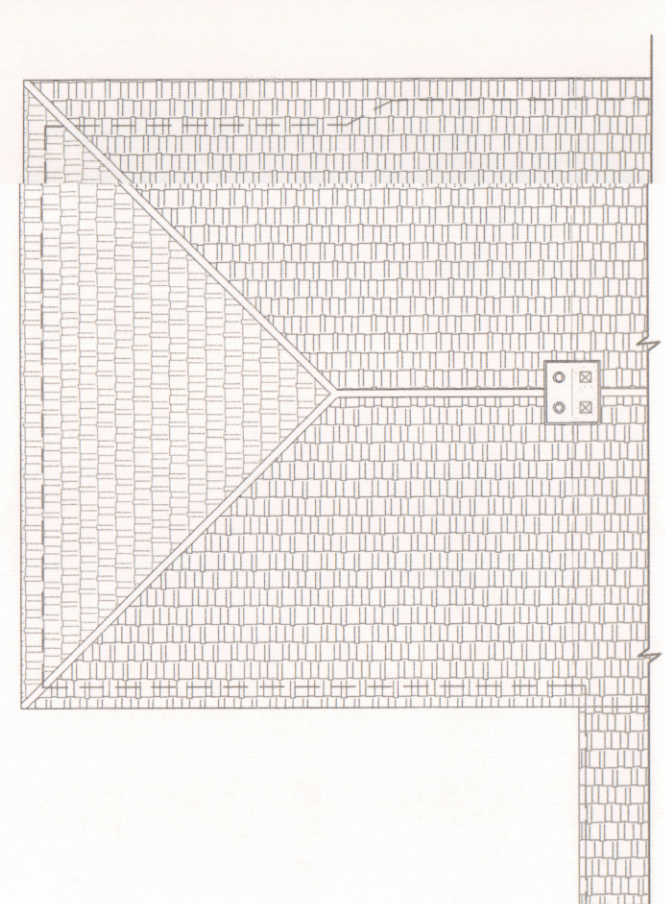


7 EXISTING ROOF PLAN
1:100

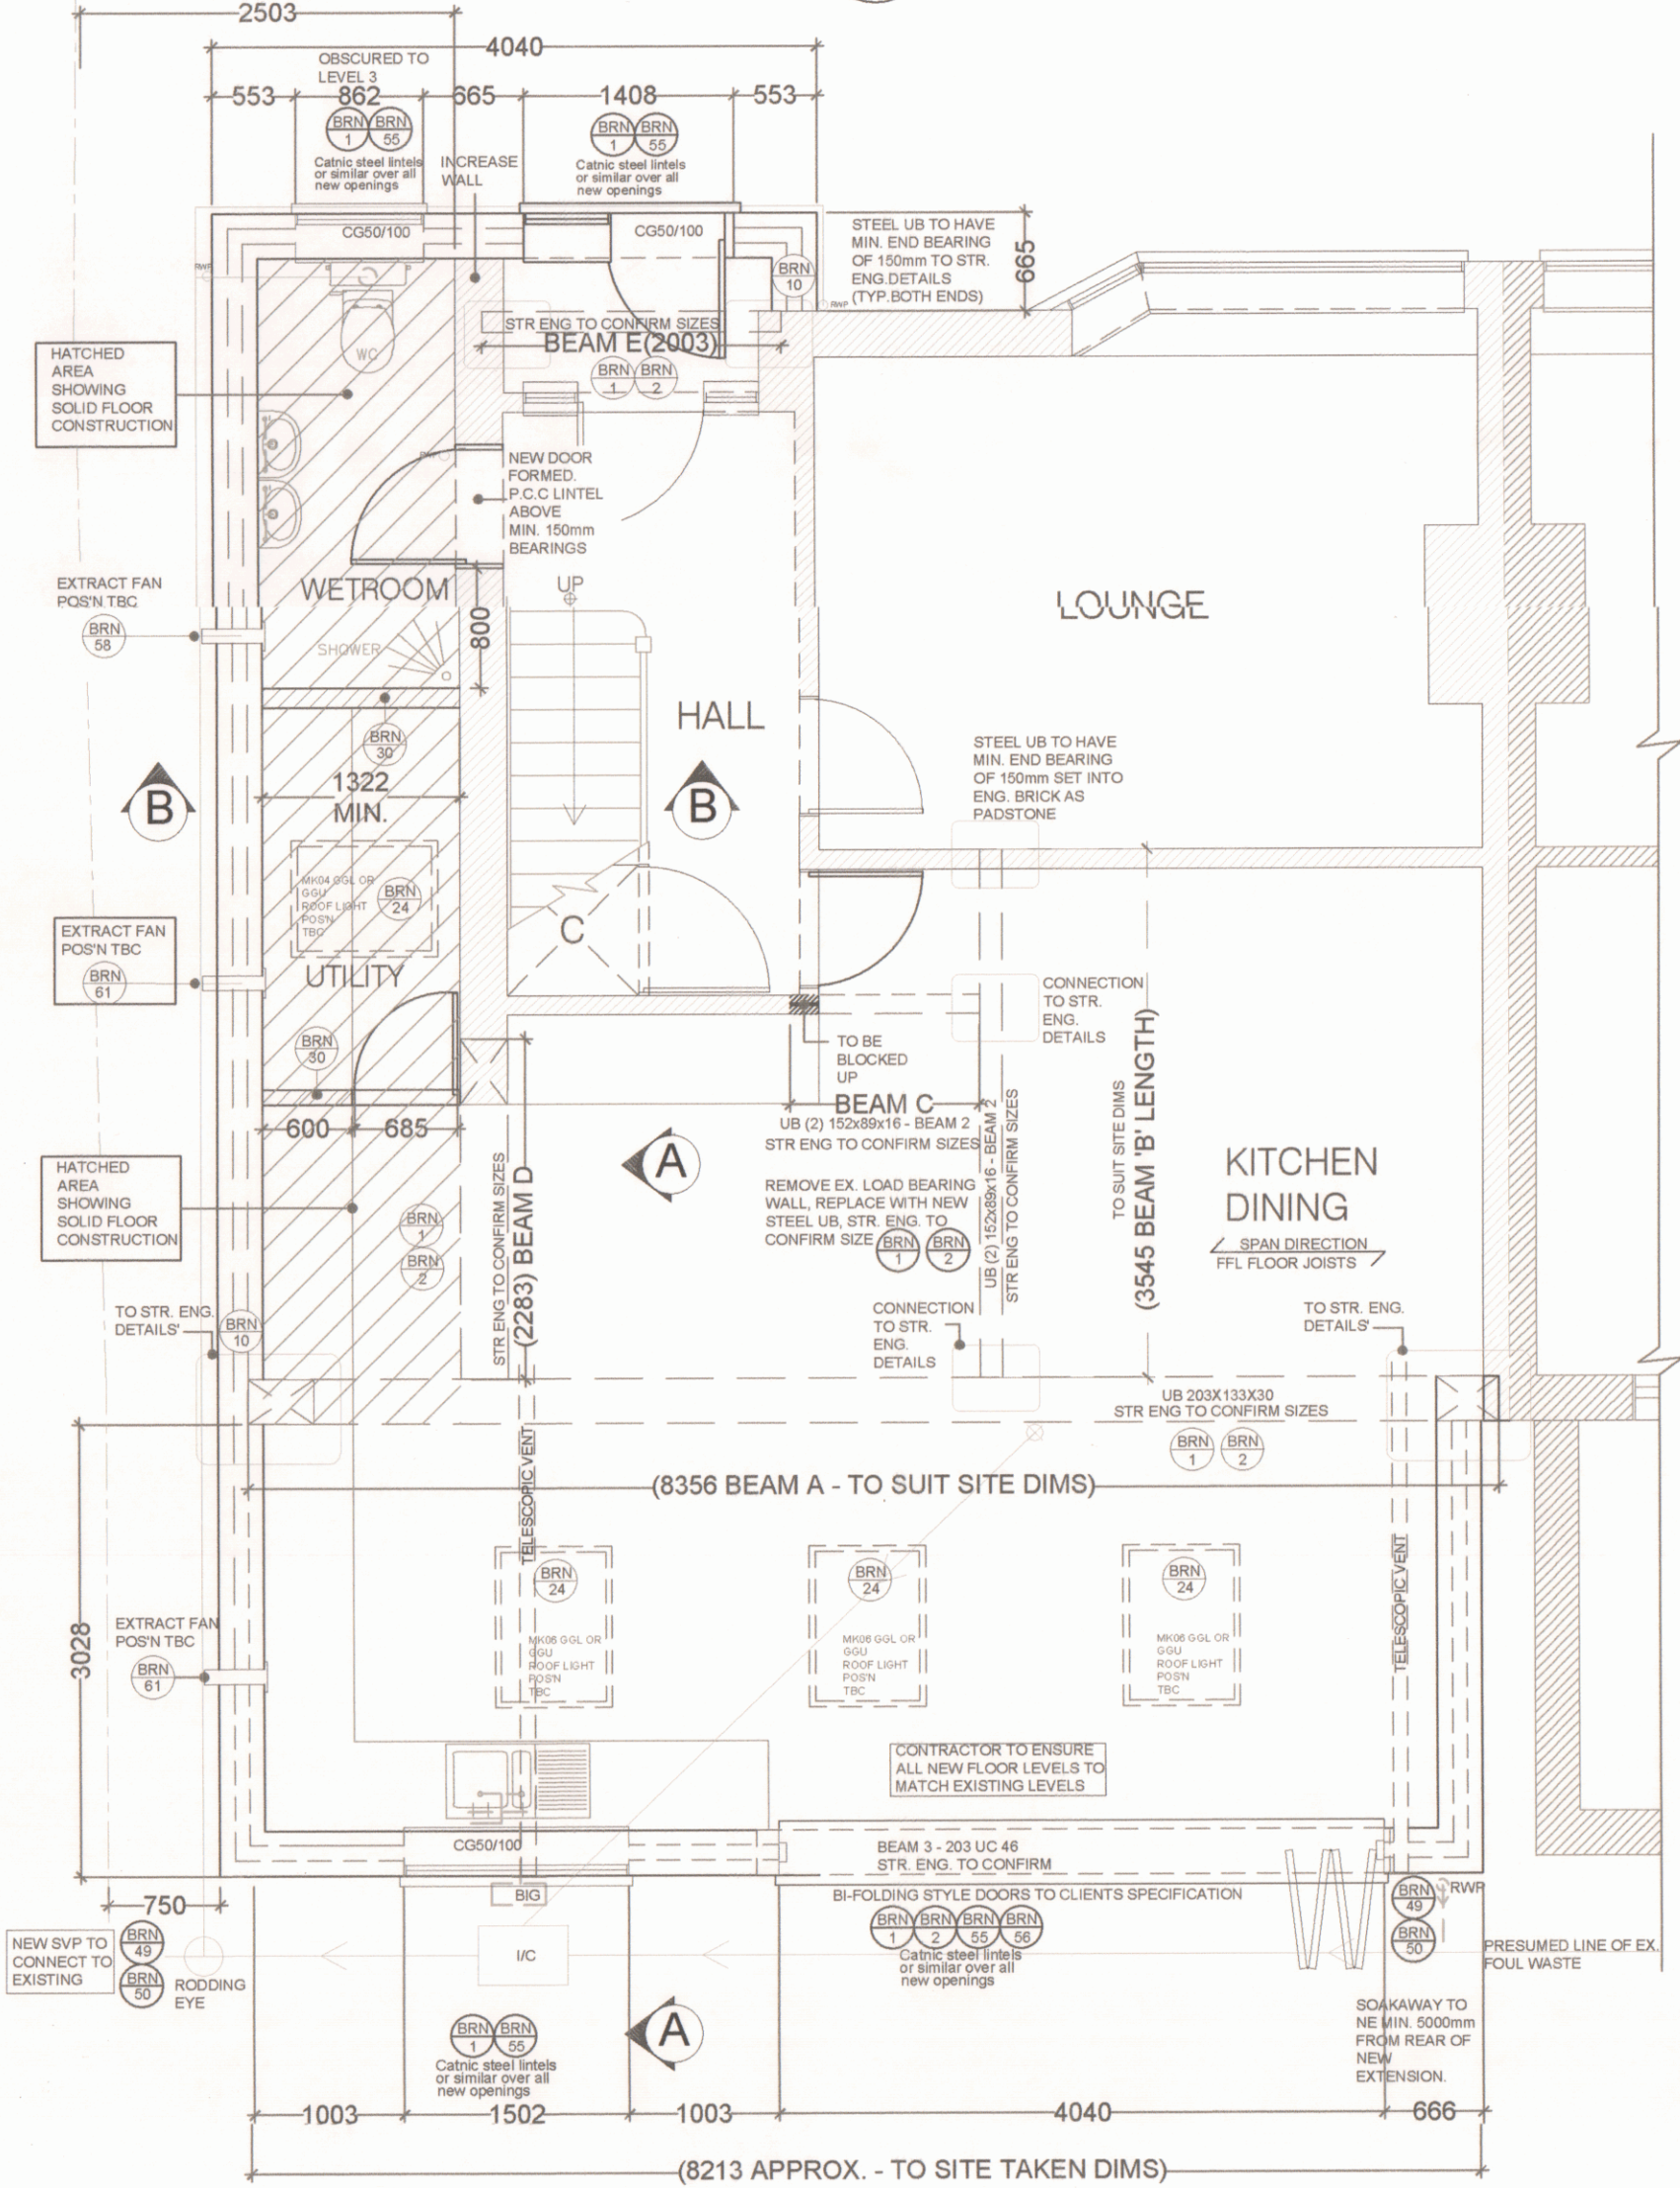


8 PROPOSED GROUND FLOOR PLAN
1:50

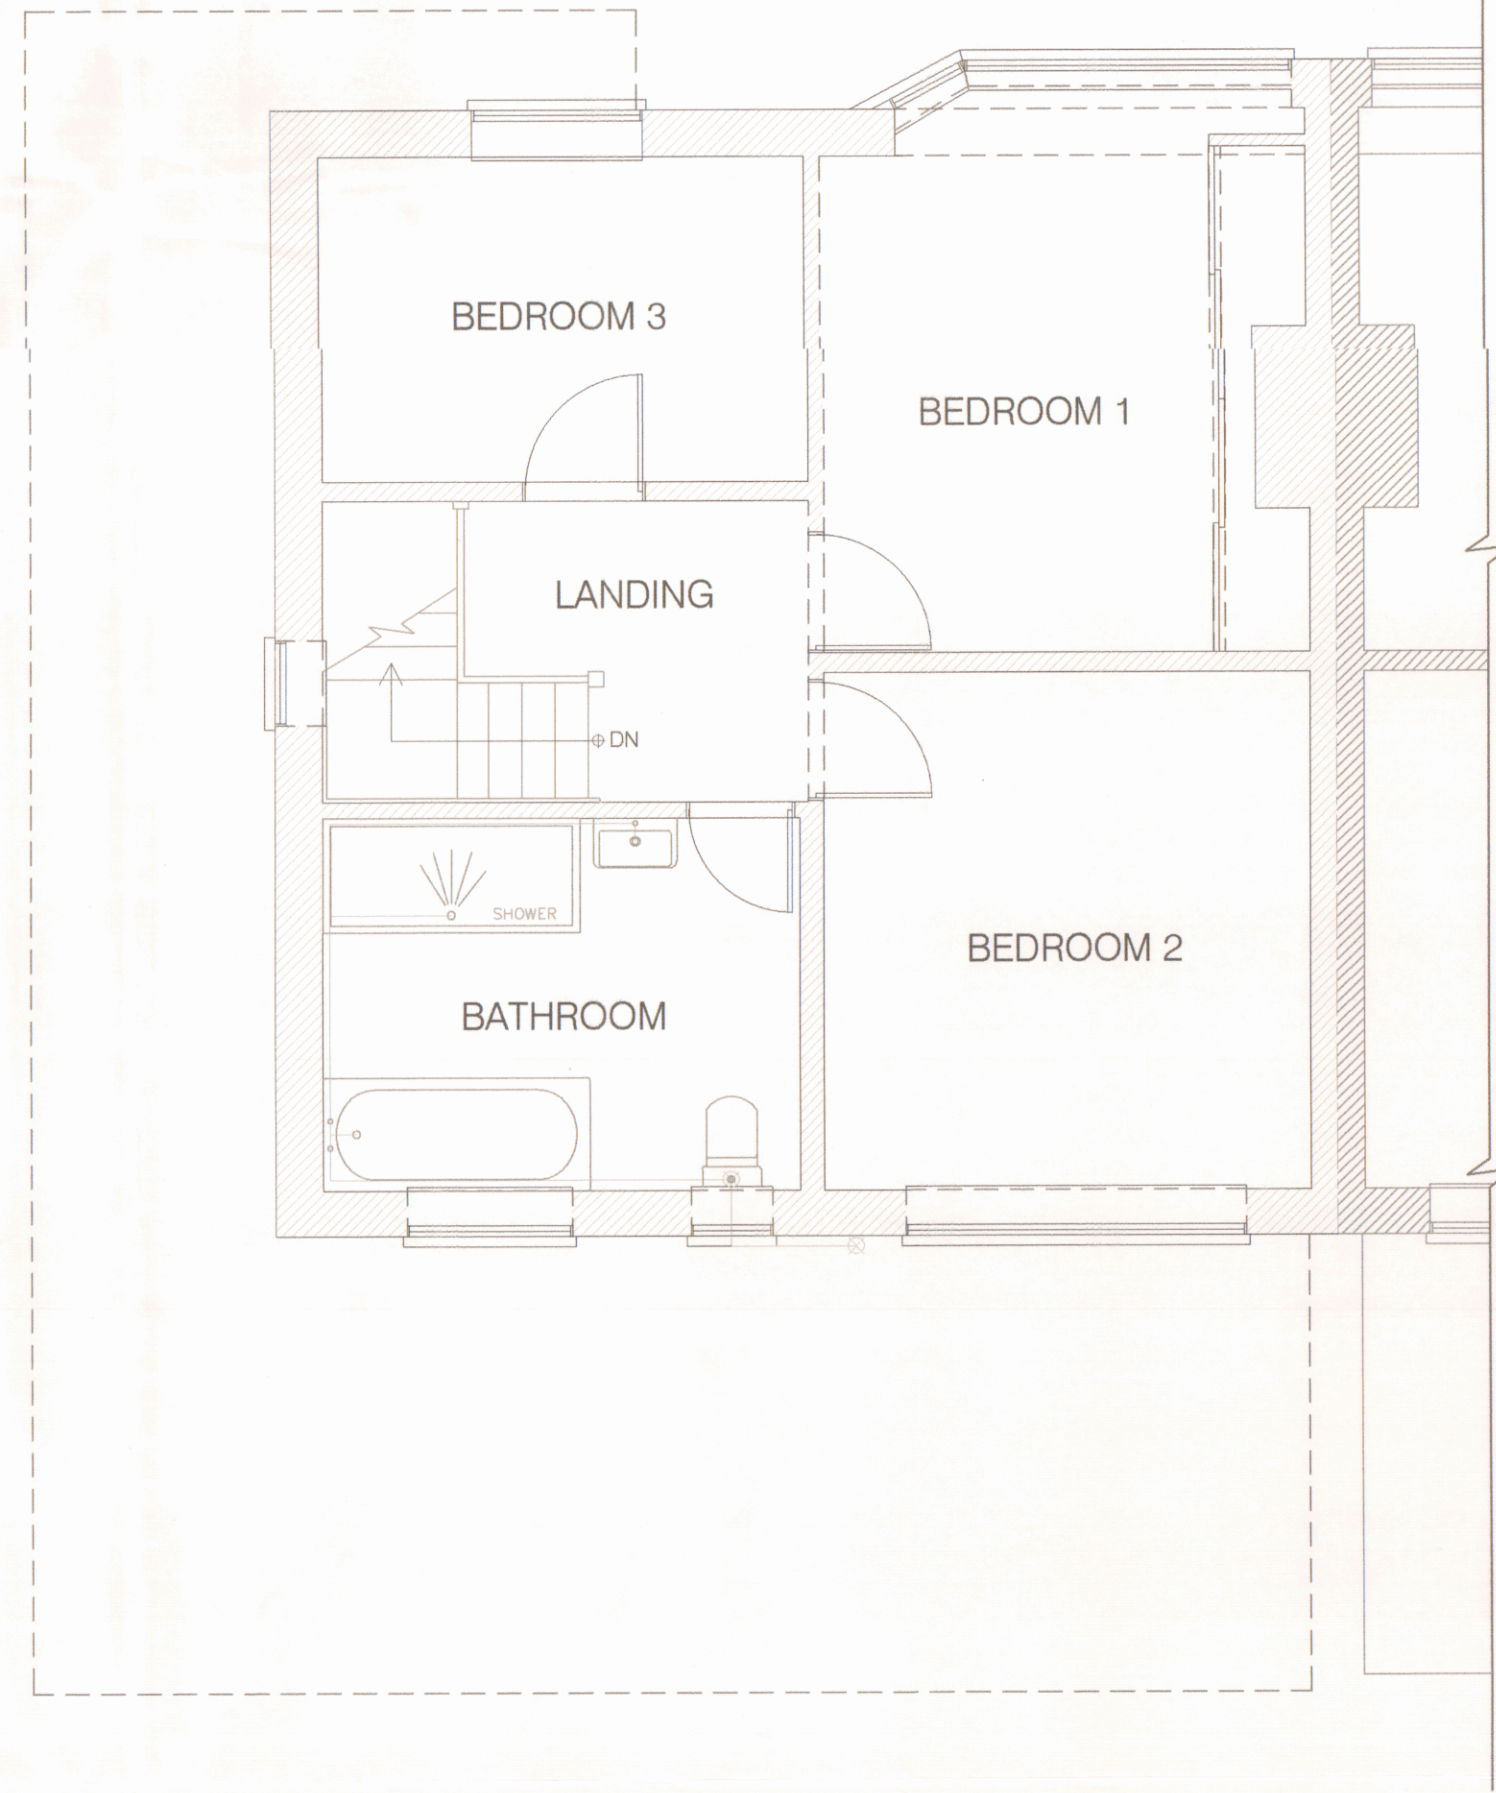


9 PROPOSED FIRST FLOOR PLAN
1:50

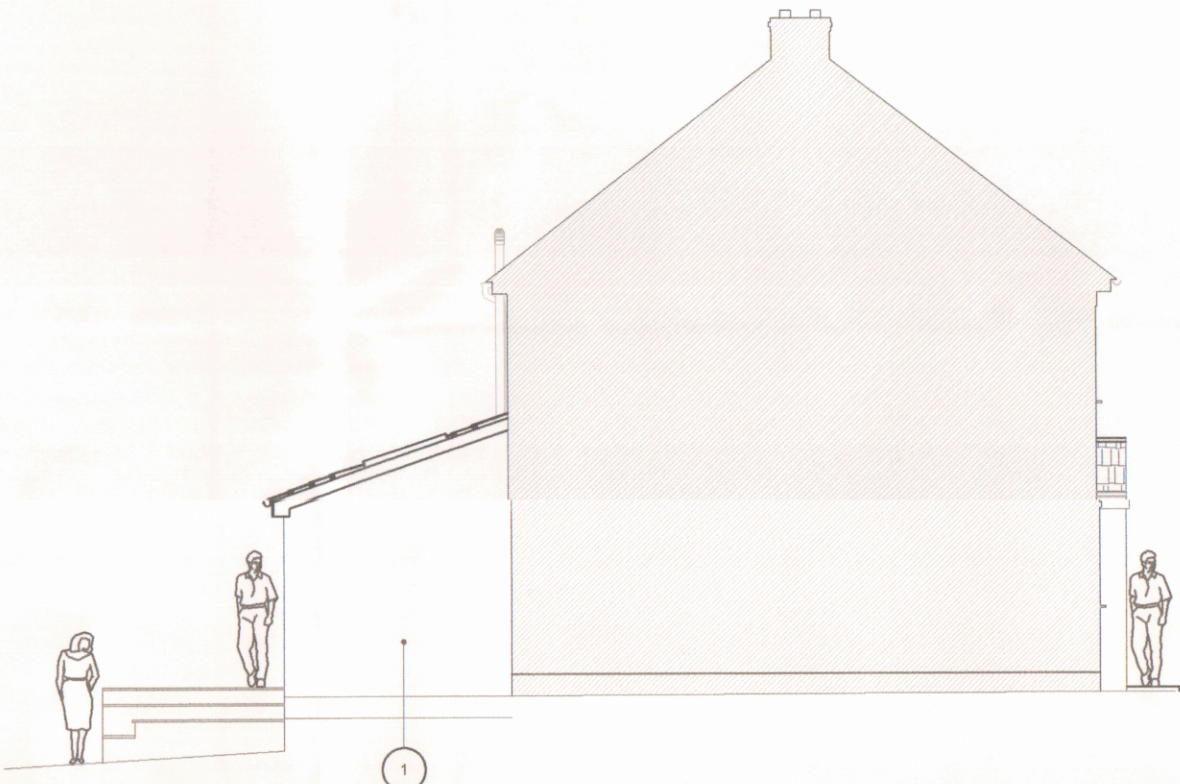


10 PROPOSED SIDE ELEVATION
1:100

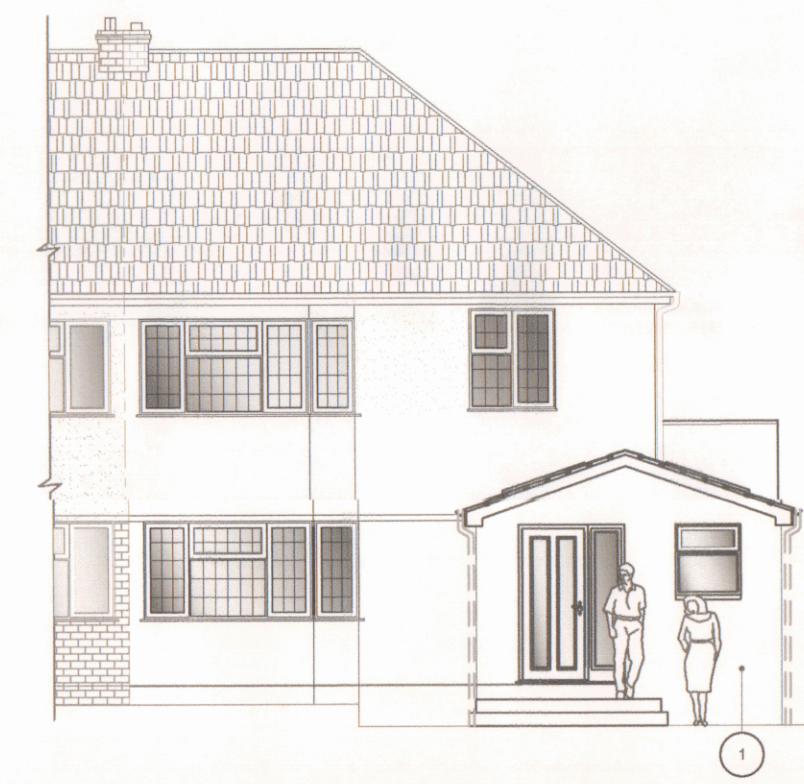


11 PROPOSED FRONT ELEVATION
1:100

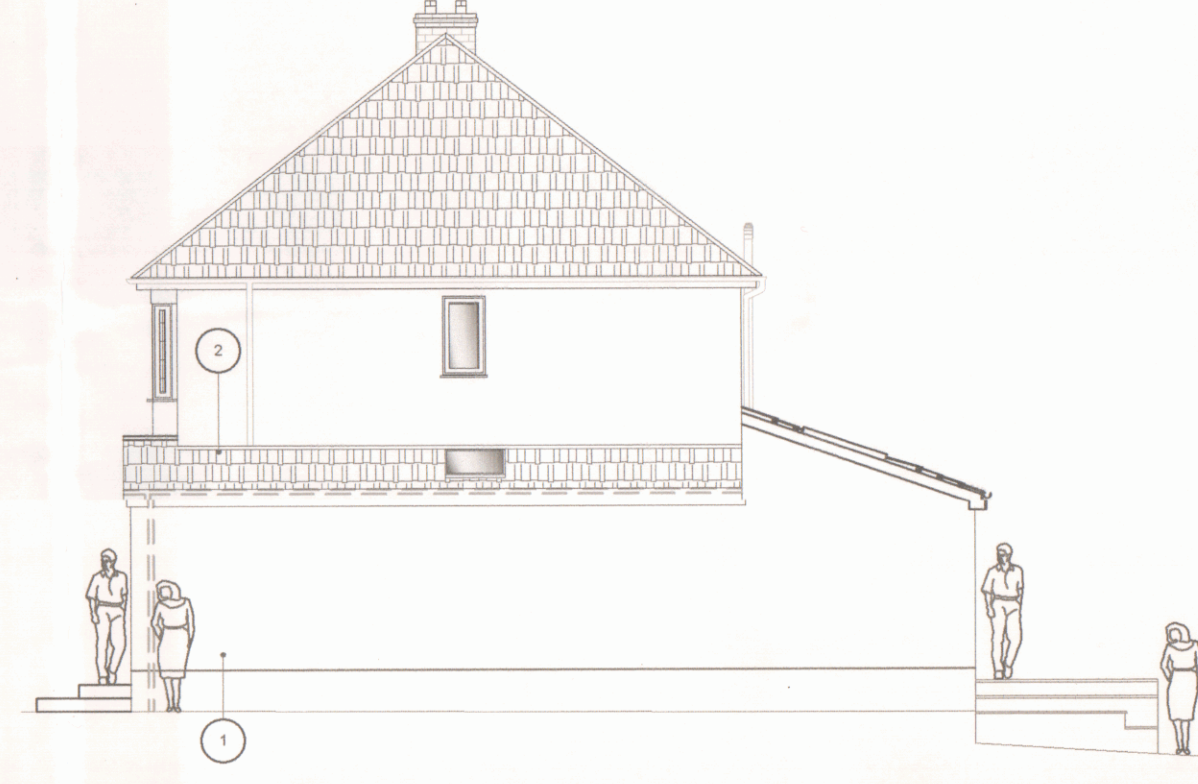


12 PROPOSED SIDE ELEVATION
1:100

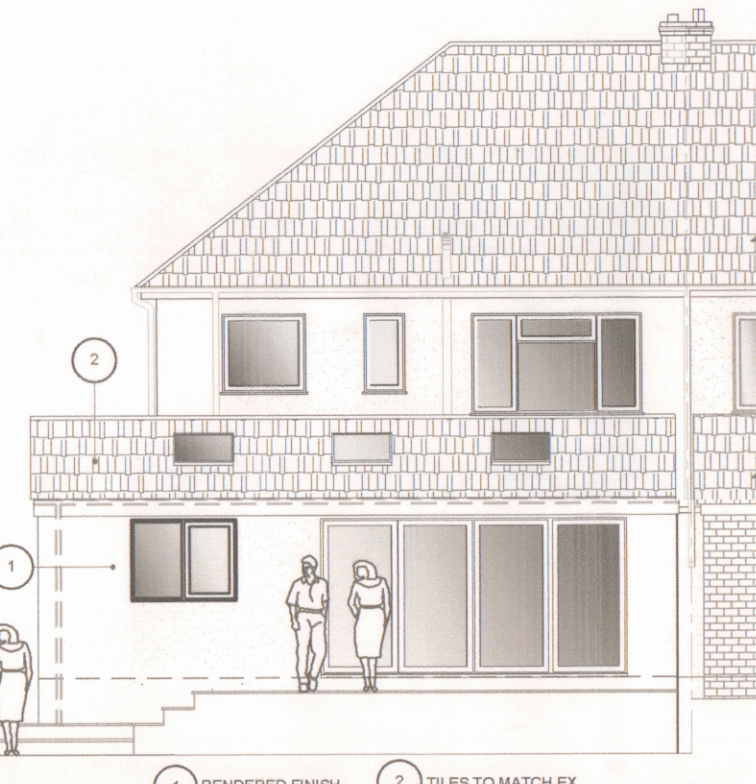


13 PROPOSED REAR ELEVATION
1:100

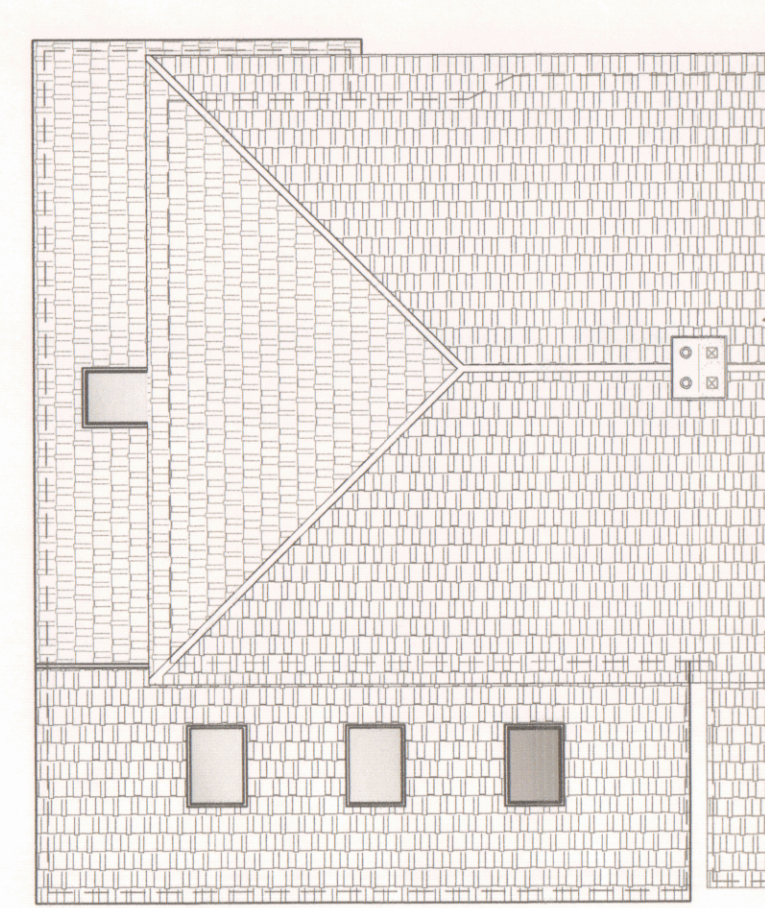


14 PROPOSED ROOF PLAN
1:100

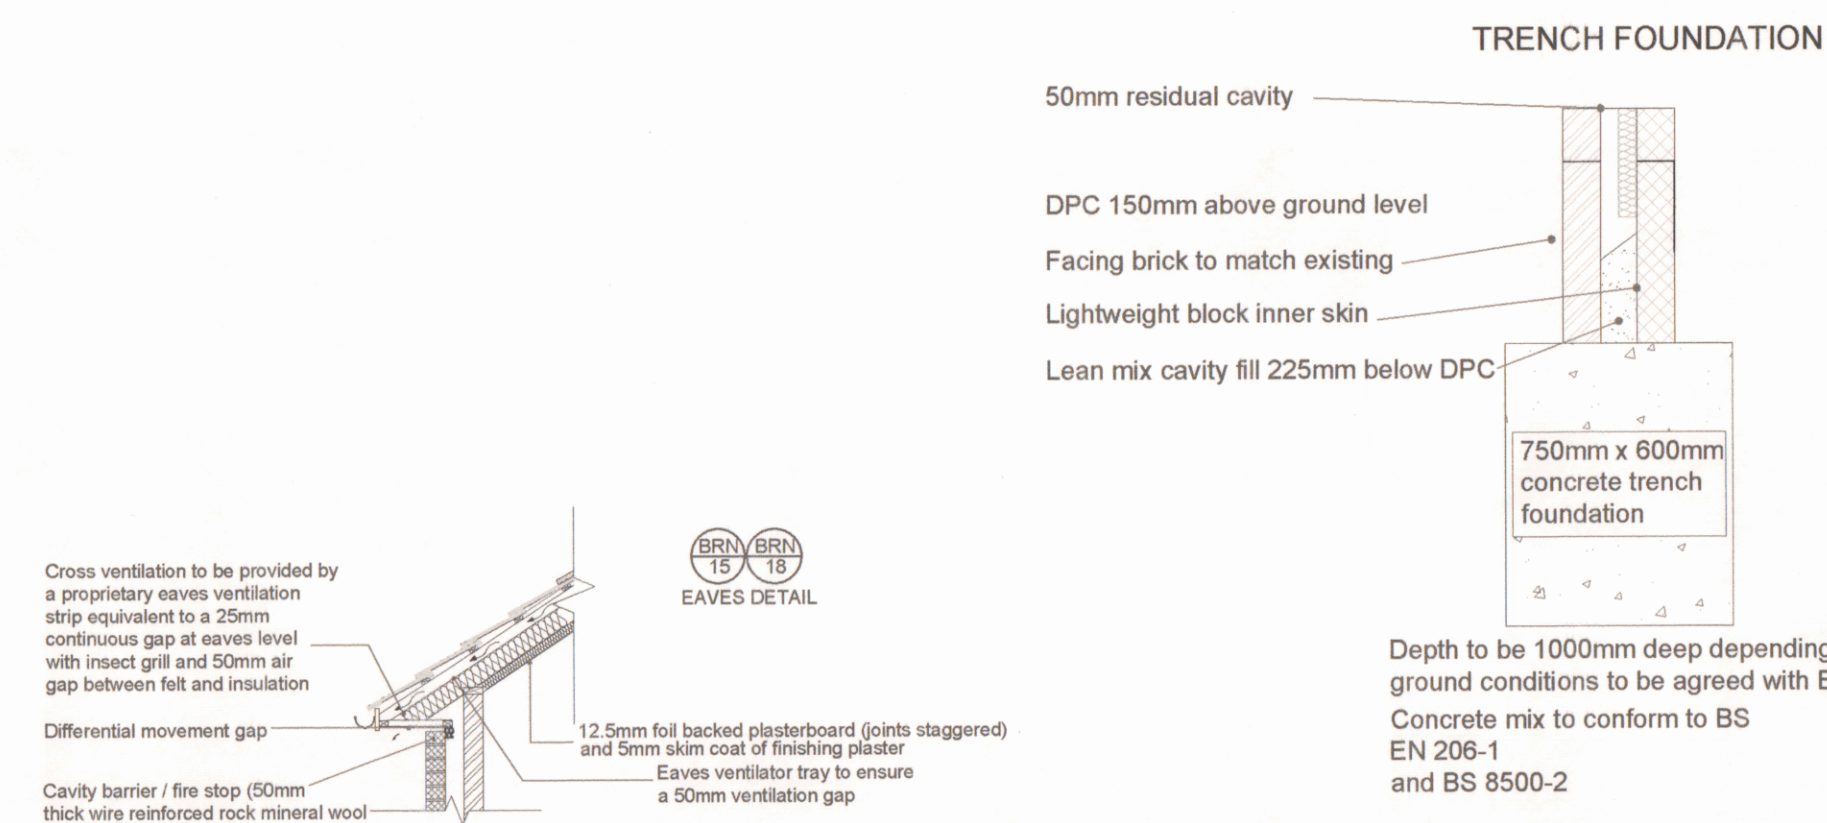


15 PROPOSED EAVES DETAIL
1:20

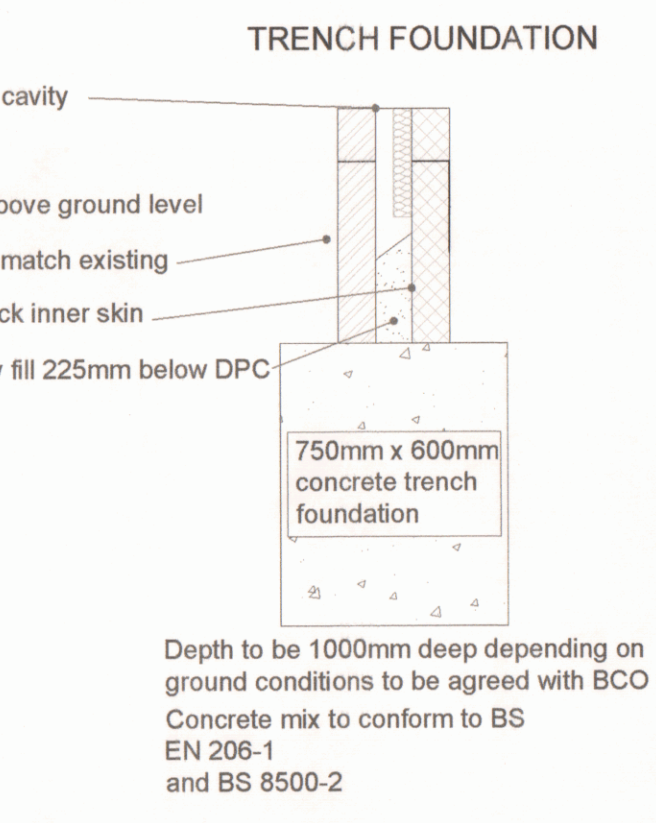


16 PROPOSED FOUNDATION DETAIL
1:20

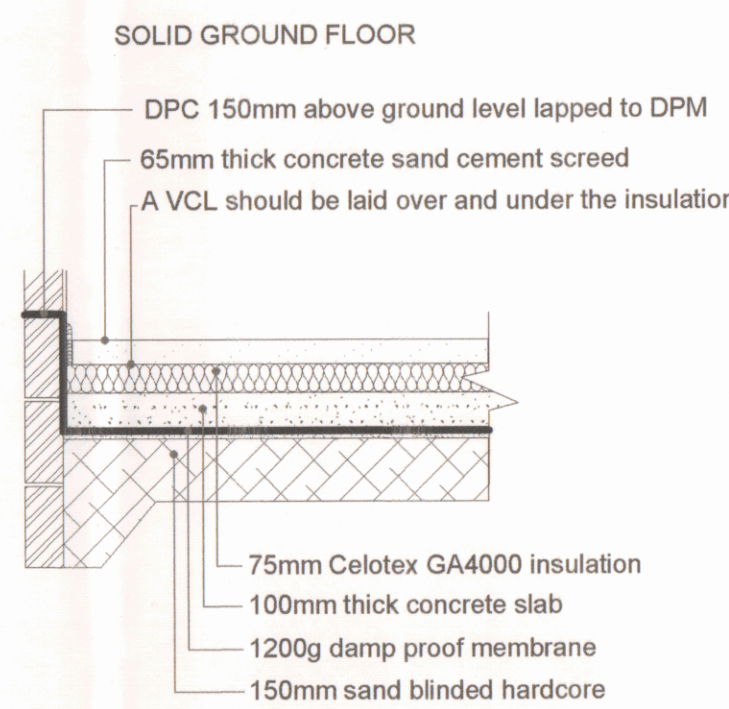


17 PROPOSED SIDE FLOOR SECTION
1:20

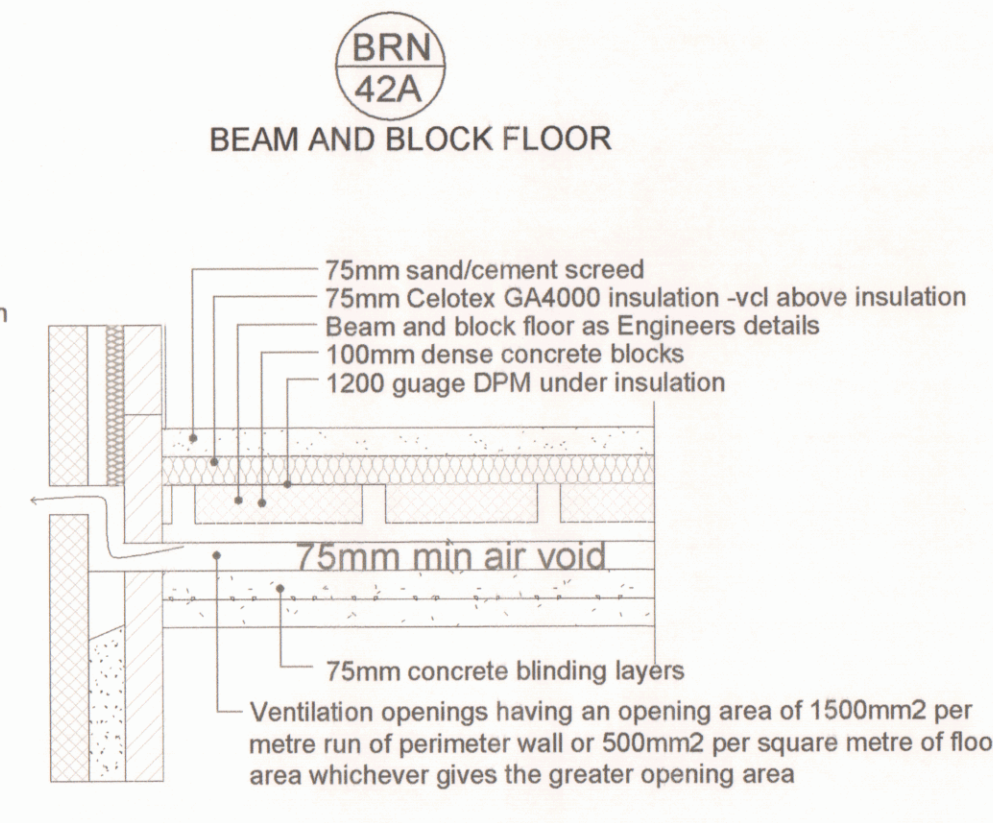


18 PROPOSED REAR FLOOR SECTION
1:20

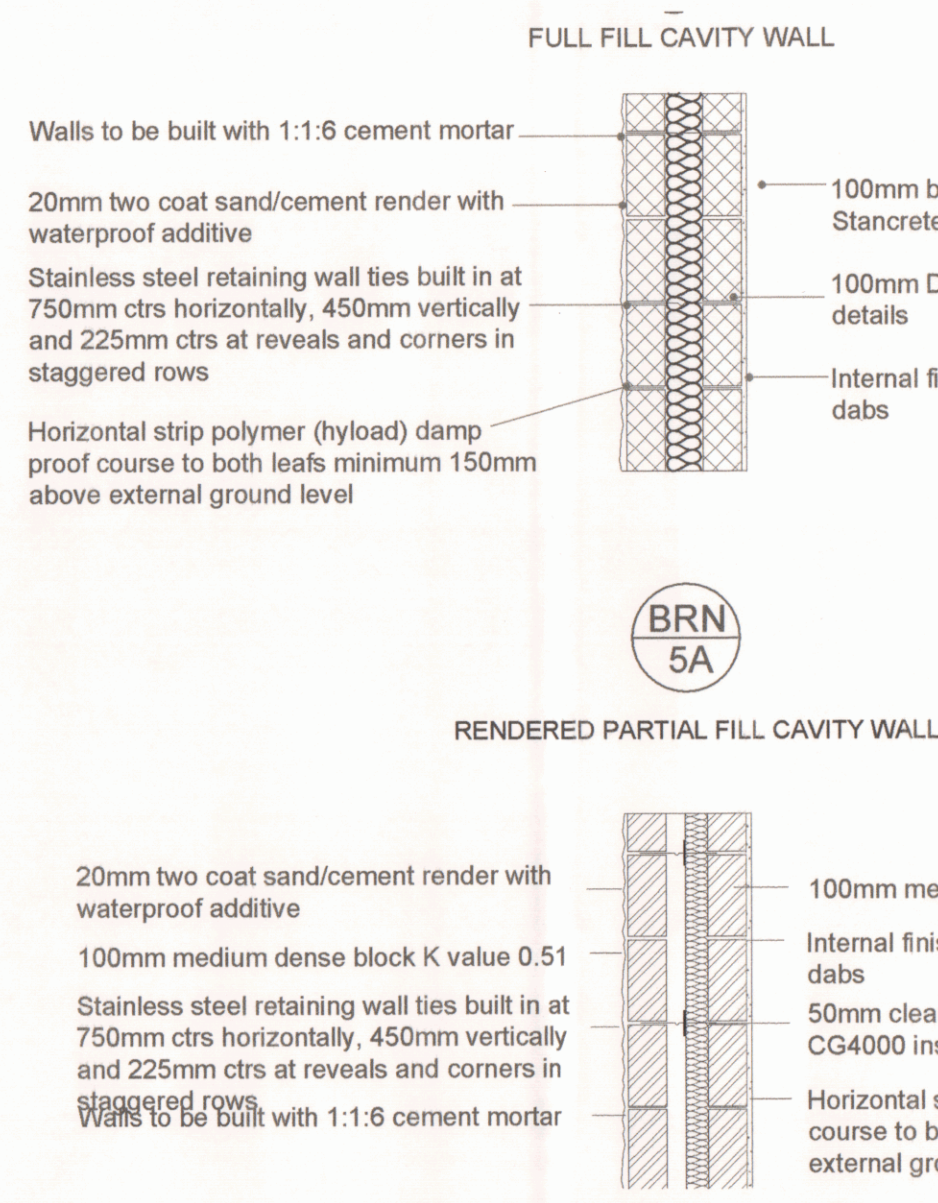


19 PROPOSED WALL SECTION THRU'
1:20

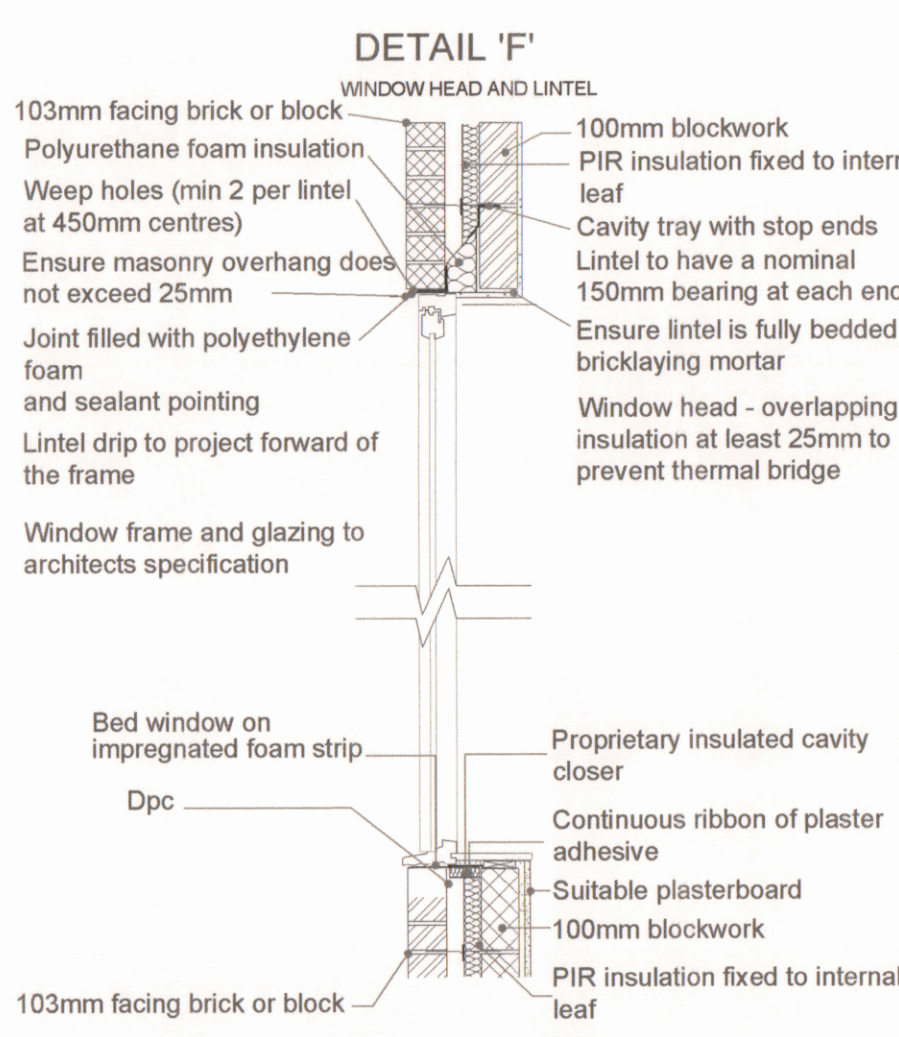


20 PROPOSED DETAIL 'F'
1:20

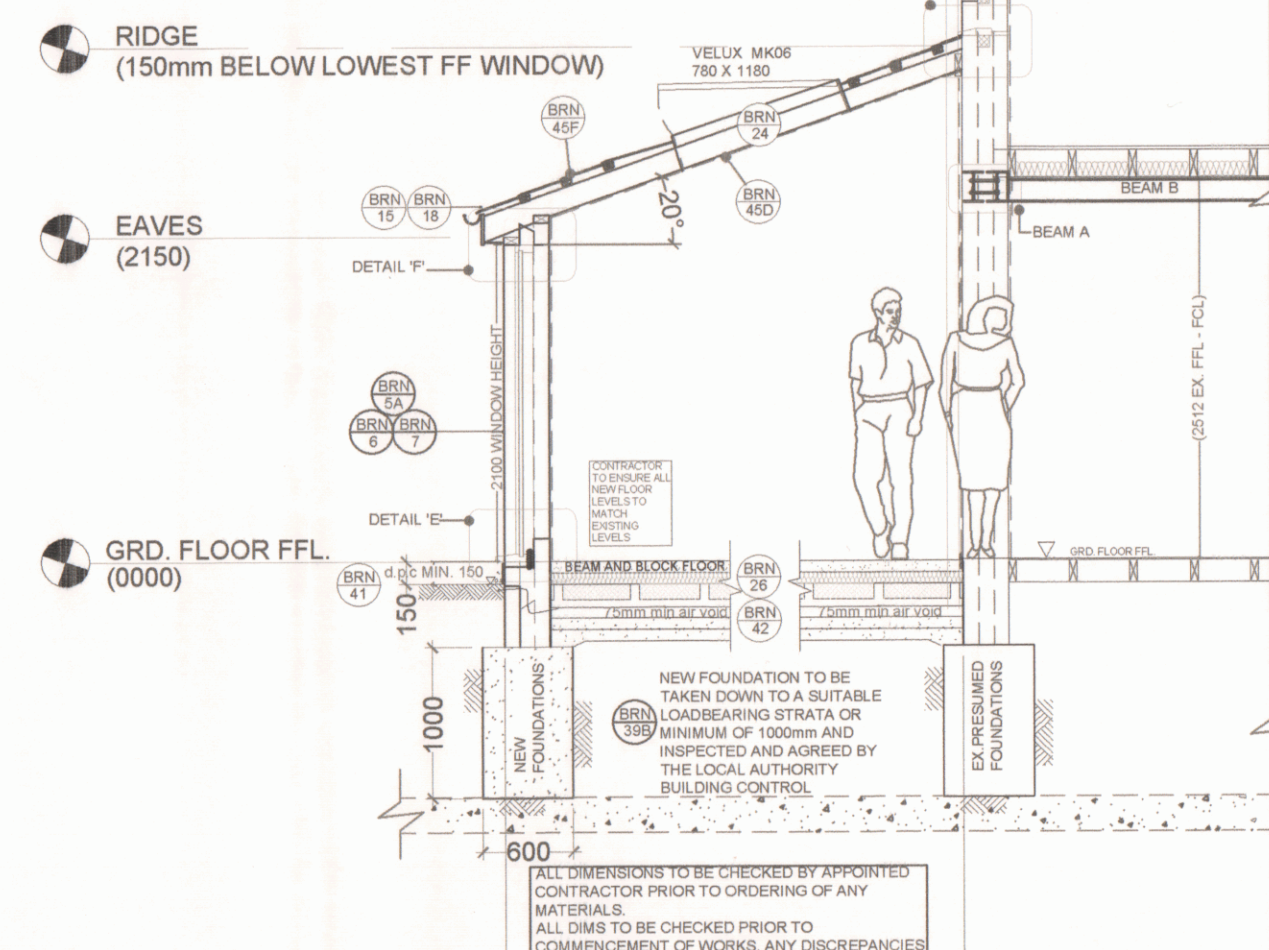


21 PROPOSED SECTION A-A
1:50

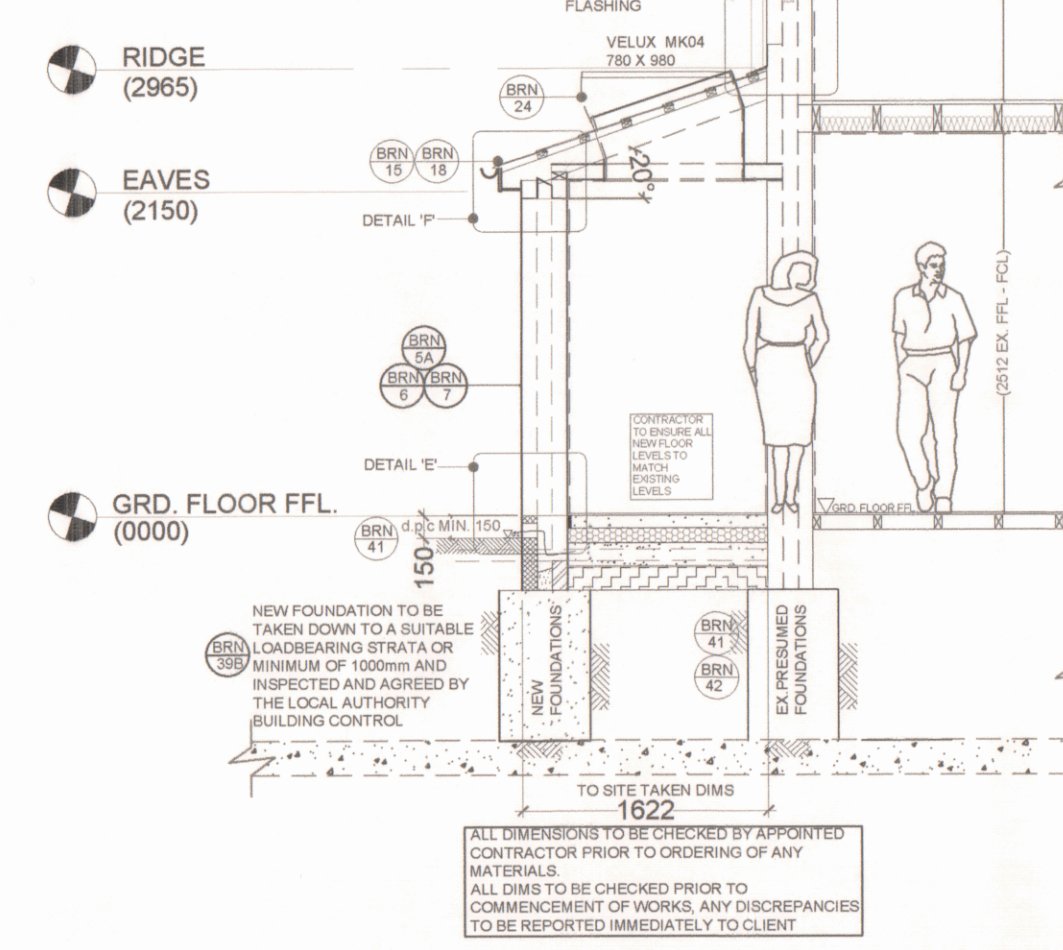


22 PROPOSED SECTION B-B
1:50

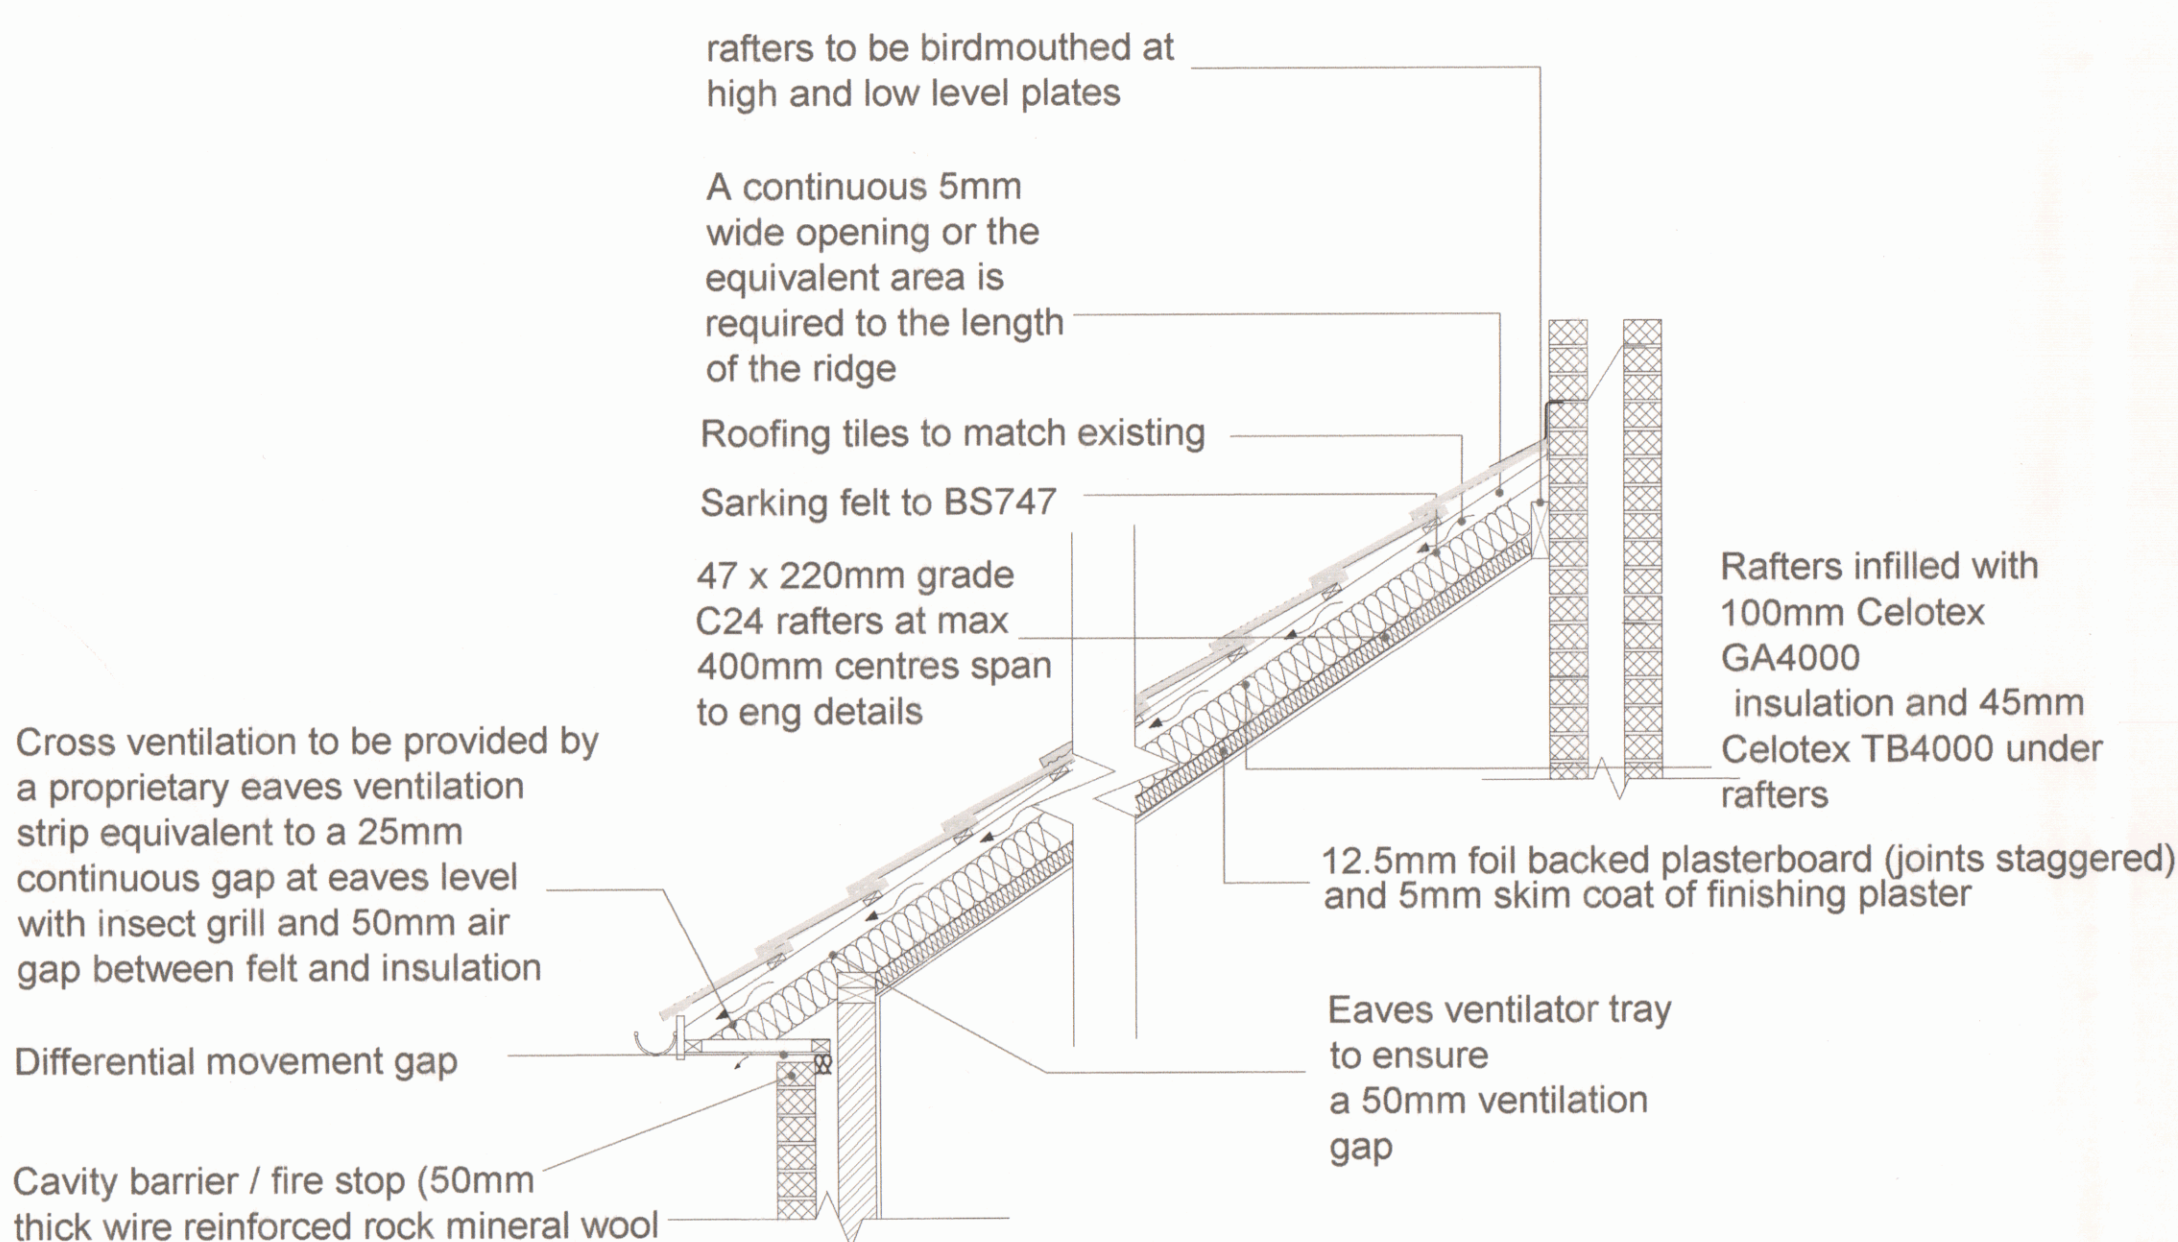


23 PROPOSED ROOF SECTION
1:20

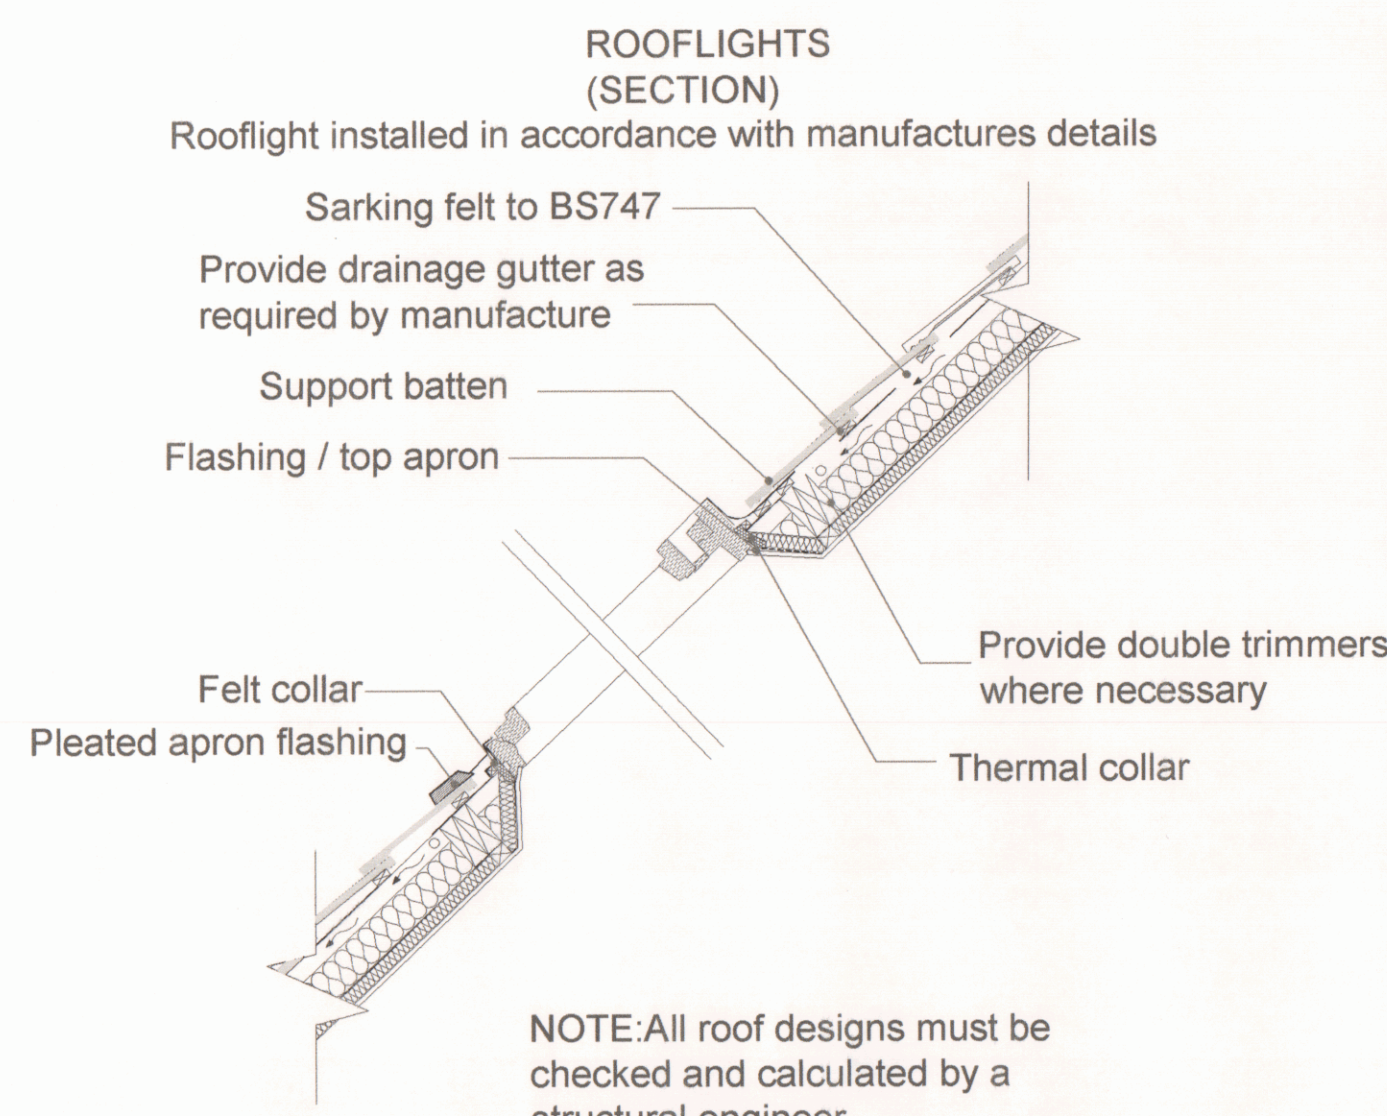


24 PROPOSED SECTION THRU' ROOFLIGHT
1:20

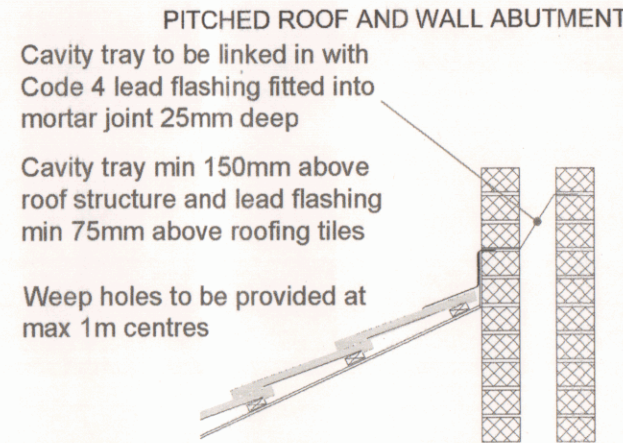


26 PROPOSED DETAIL 'G'
1:20

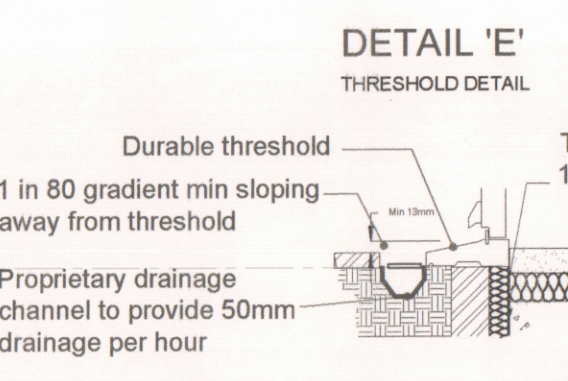

25 PROPOSED DETAIL 'E'
1:20

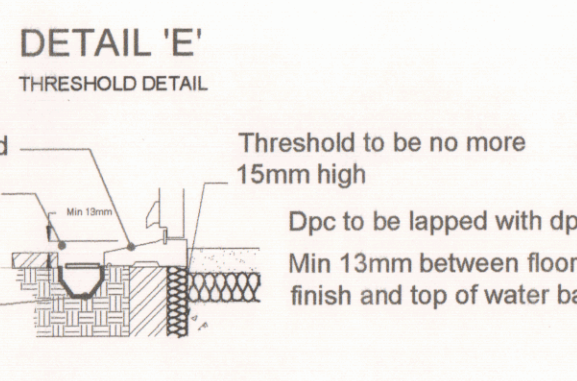

25 PROPOSED DETAIL 'E'
1:20

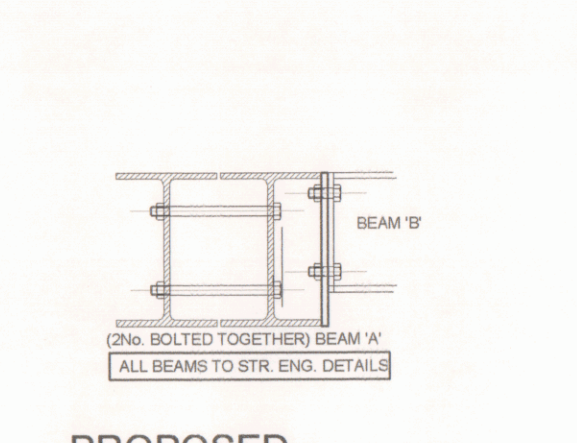

27 PROPOSED BEAM CONNECTION
1:10

NOTE:
DRAWING:GAULTY_01A TO BE USED
IN CONJUNCTION WITH ASSOCIATED
BUILDING REGULATIONS NOTES
GAULTY/BRN.
DIRECTIONAL NORTH ARROW
SHOWN ON BLOCK & LOCATION
PLANS GAULTY/BLP.

DETAILS AND DIMENSIONS OF ALL LEVELS OF
PROPOSED
PLANS TO BE CHECKED ON SITE BY
APPOINTED CONTRACTOR PRIOR TO ANY
COMMENCEMENT/ORDERING OF MATERIALS
OR WORK. ANY QUERIES, VARIATIONS OR
DISCREPANCIES DIRECTED TO CLIENT - DM
DESIGNS ACCEPTS NO RESPONSIBILITY IN
ANY PART ON DRAWINGS UNLESS OTHERWISE
AGREED PRIOR.

BRN 1 DENOTES ATTACHED BUILDING REGULATION NOTES
DENOTES ITEM NO.

MODIFICATIONS	ISSUE:
TITLE SINGLE STOREY REAR & SIDE EXTENSION PORCH CREATION TO FRONT ELEVATION	

CUSTOMER
20 PARK ROAD,
PURBROOK,
WATERLOOVILLE,
PO7 5ES



DRAWING NO: 1 OF 1
GAULTY_01A
SCALE: VARIES:
DATE: 10.11.2020
REVISION: A A0