


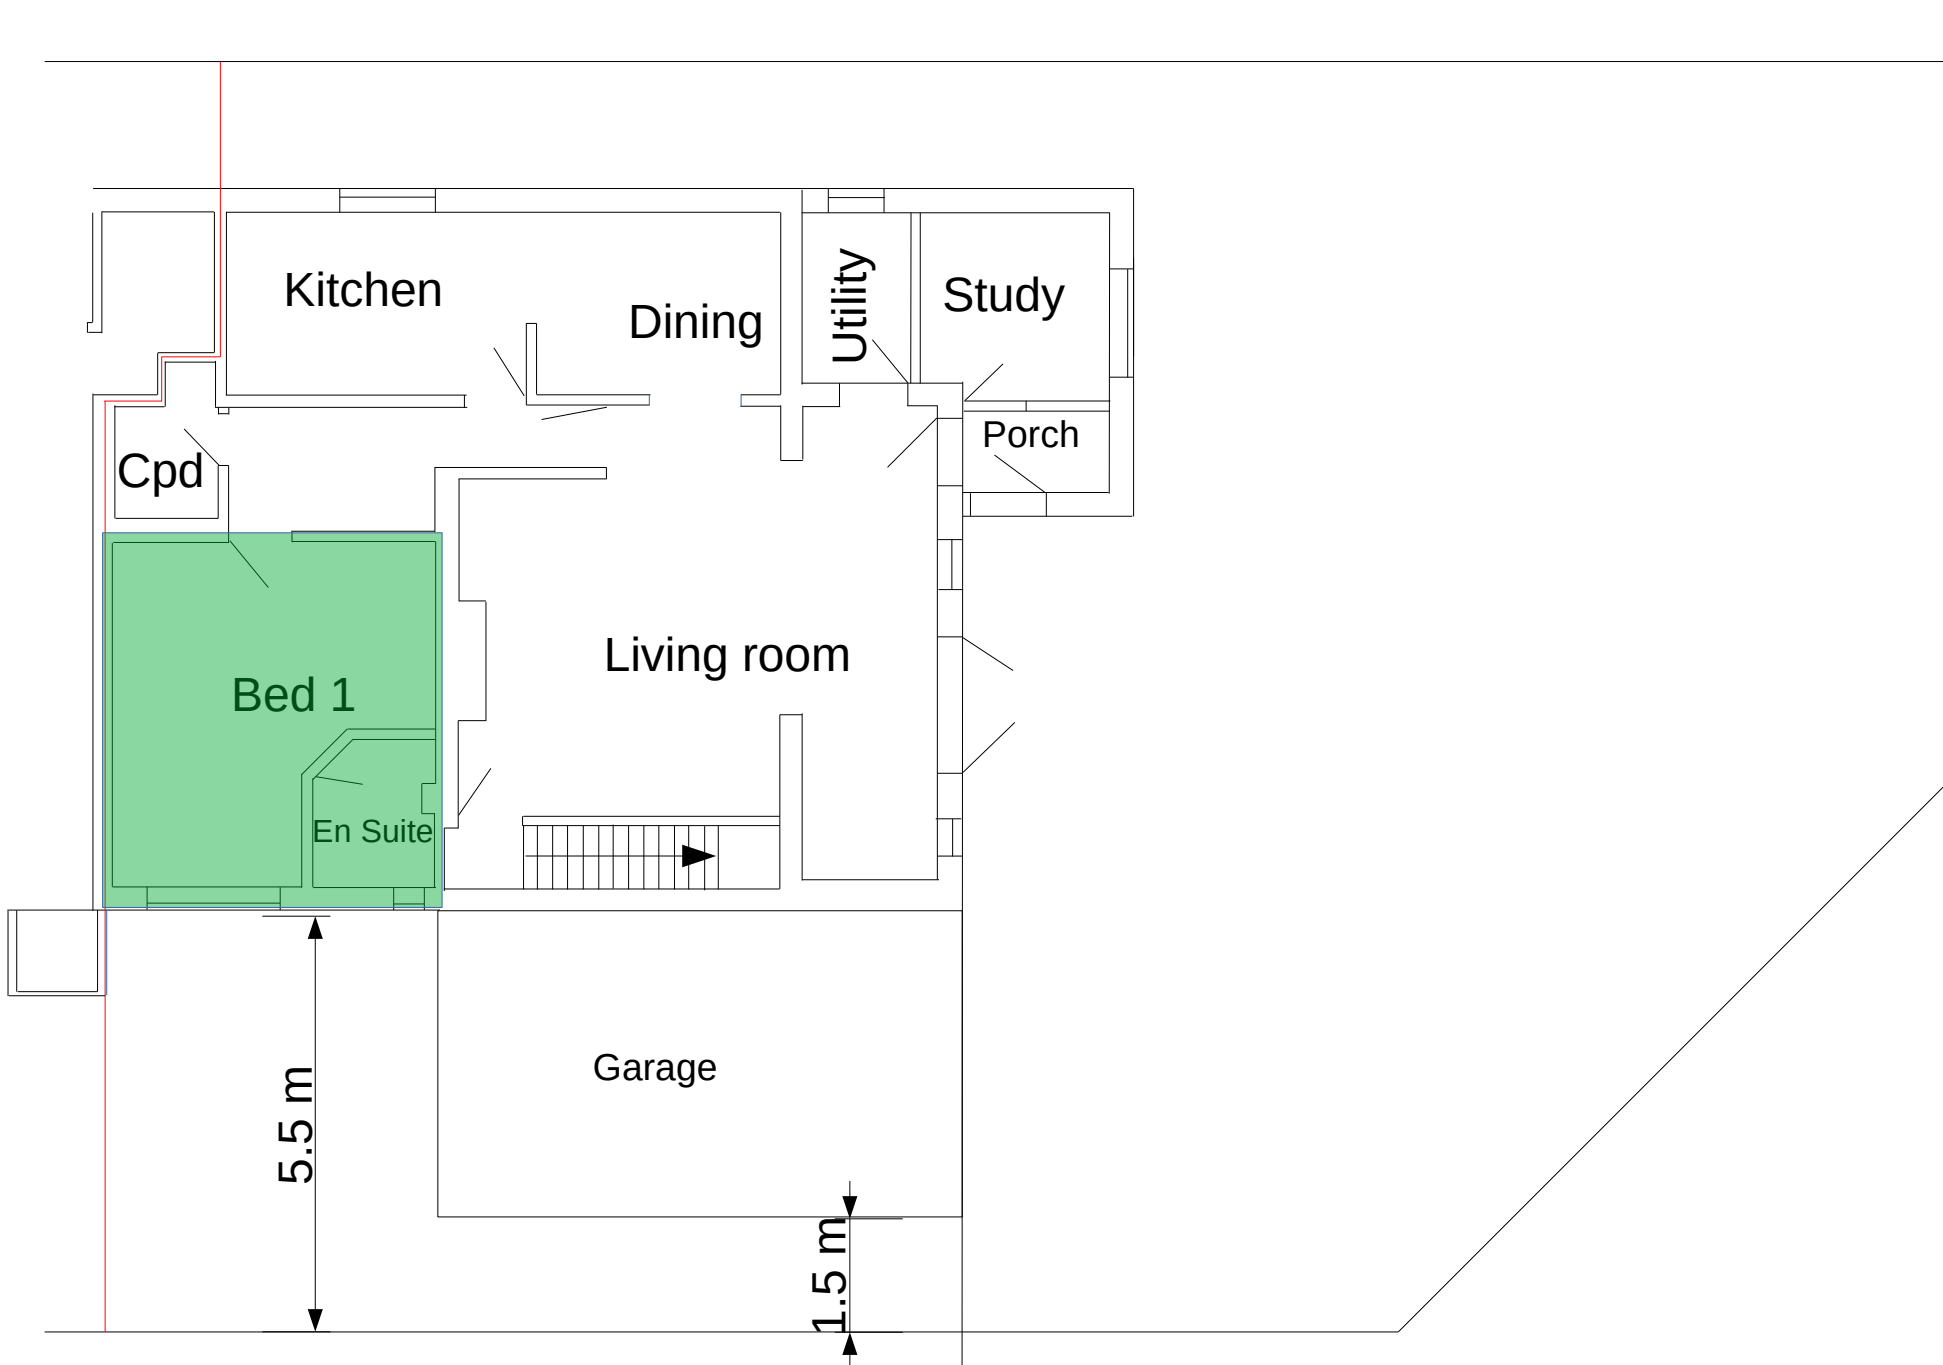

2 Eastoke Avenue, Hayling Island – Proposed Ground Floor Plan
showing extension over

Scale: 1:100 @ A4