




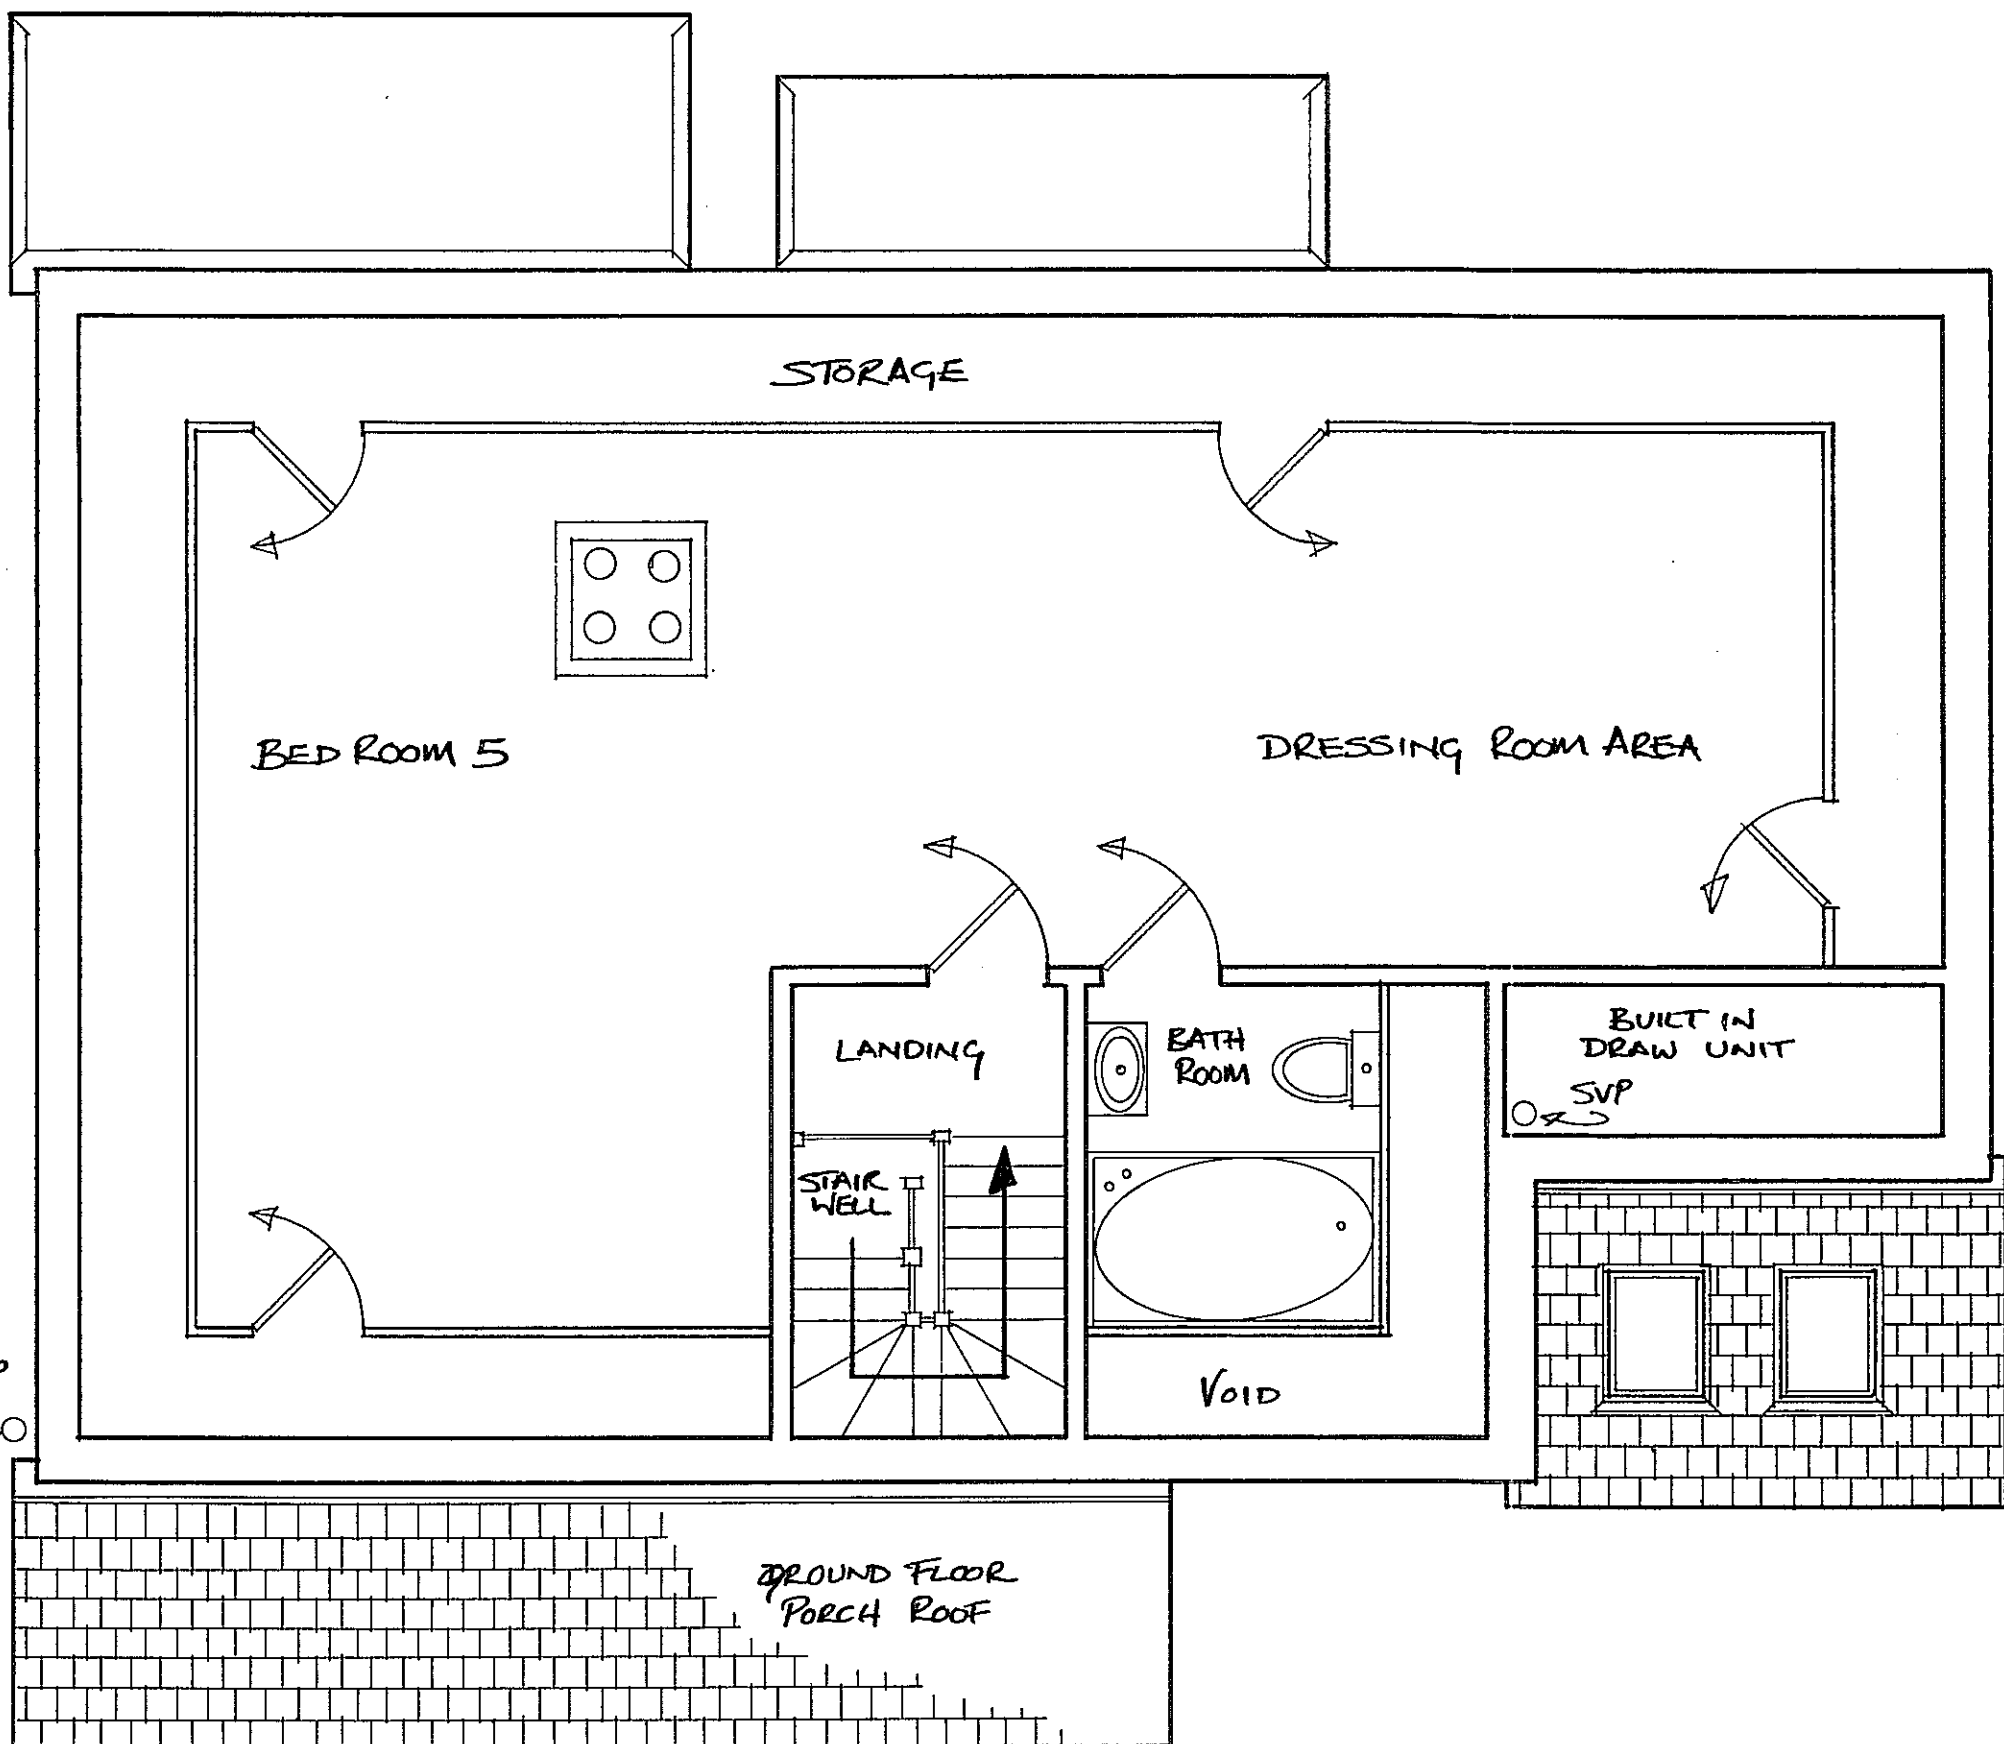


EXISTING LOFT FLOOR PLAN

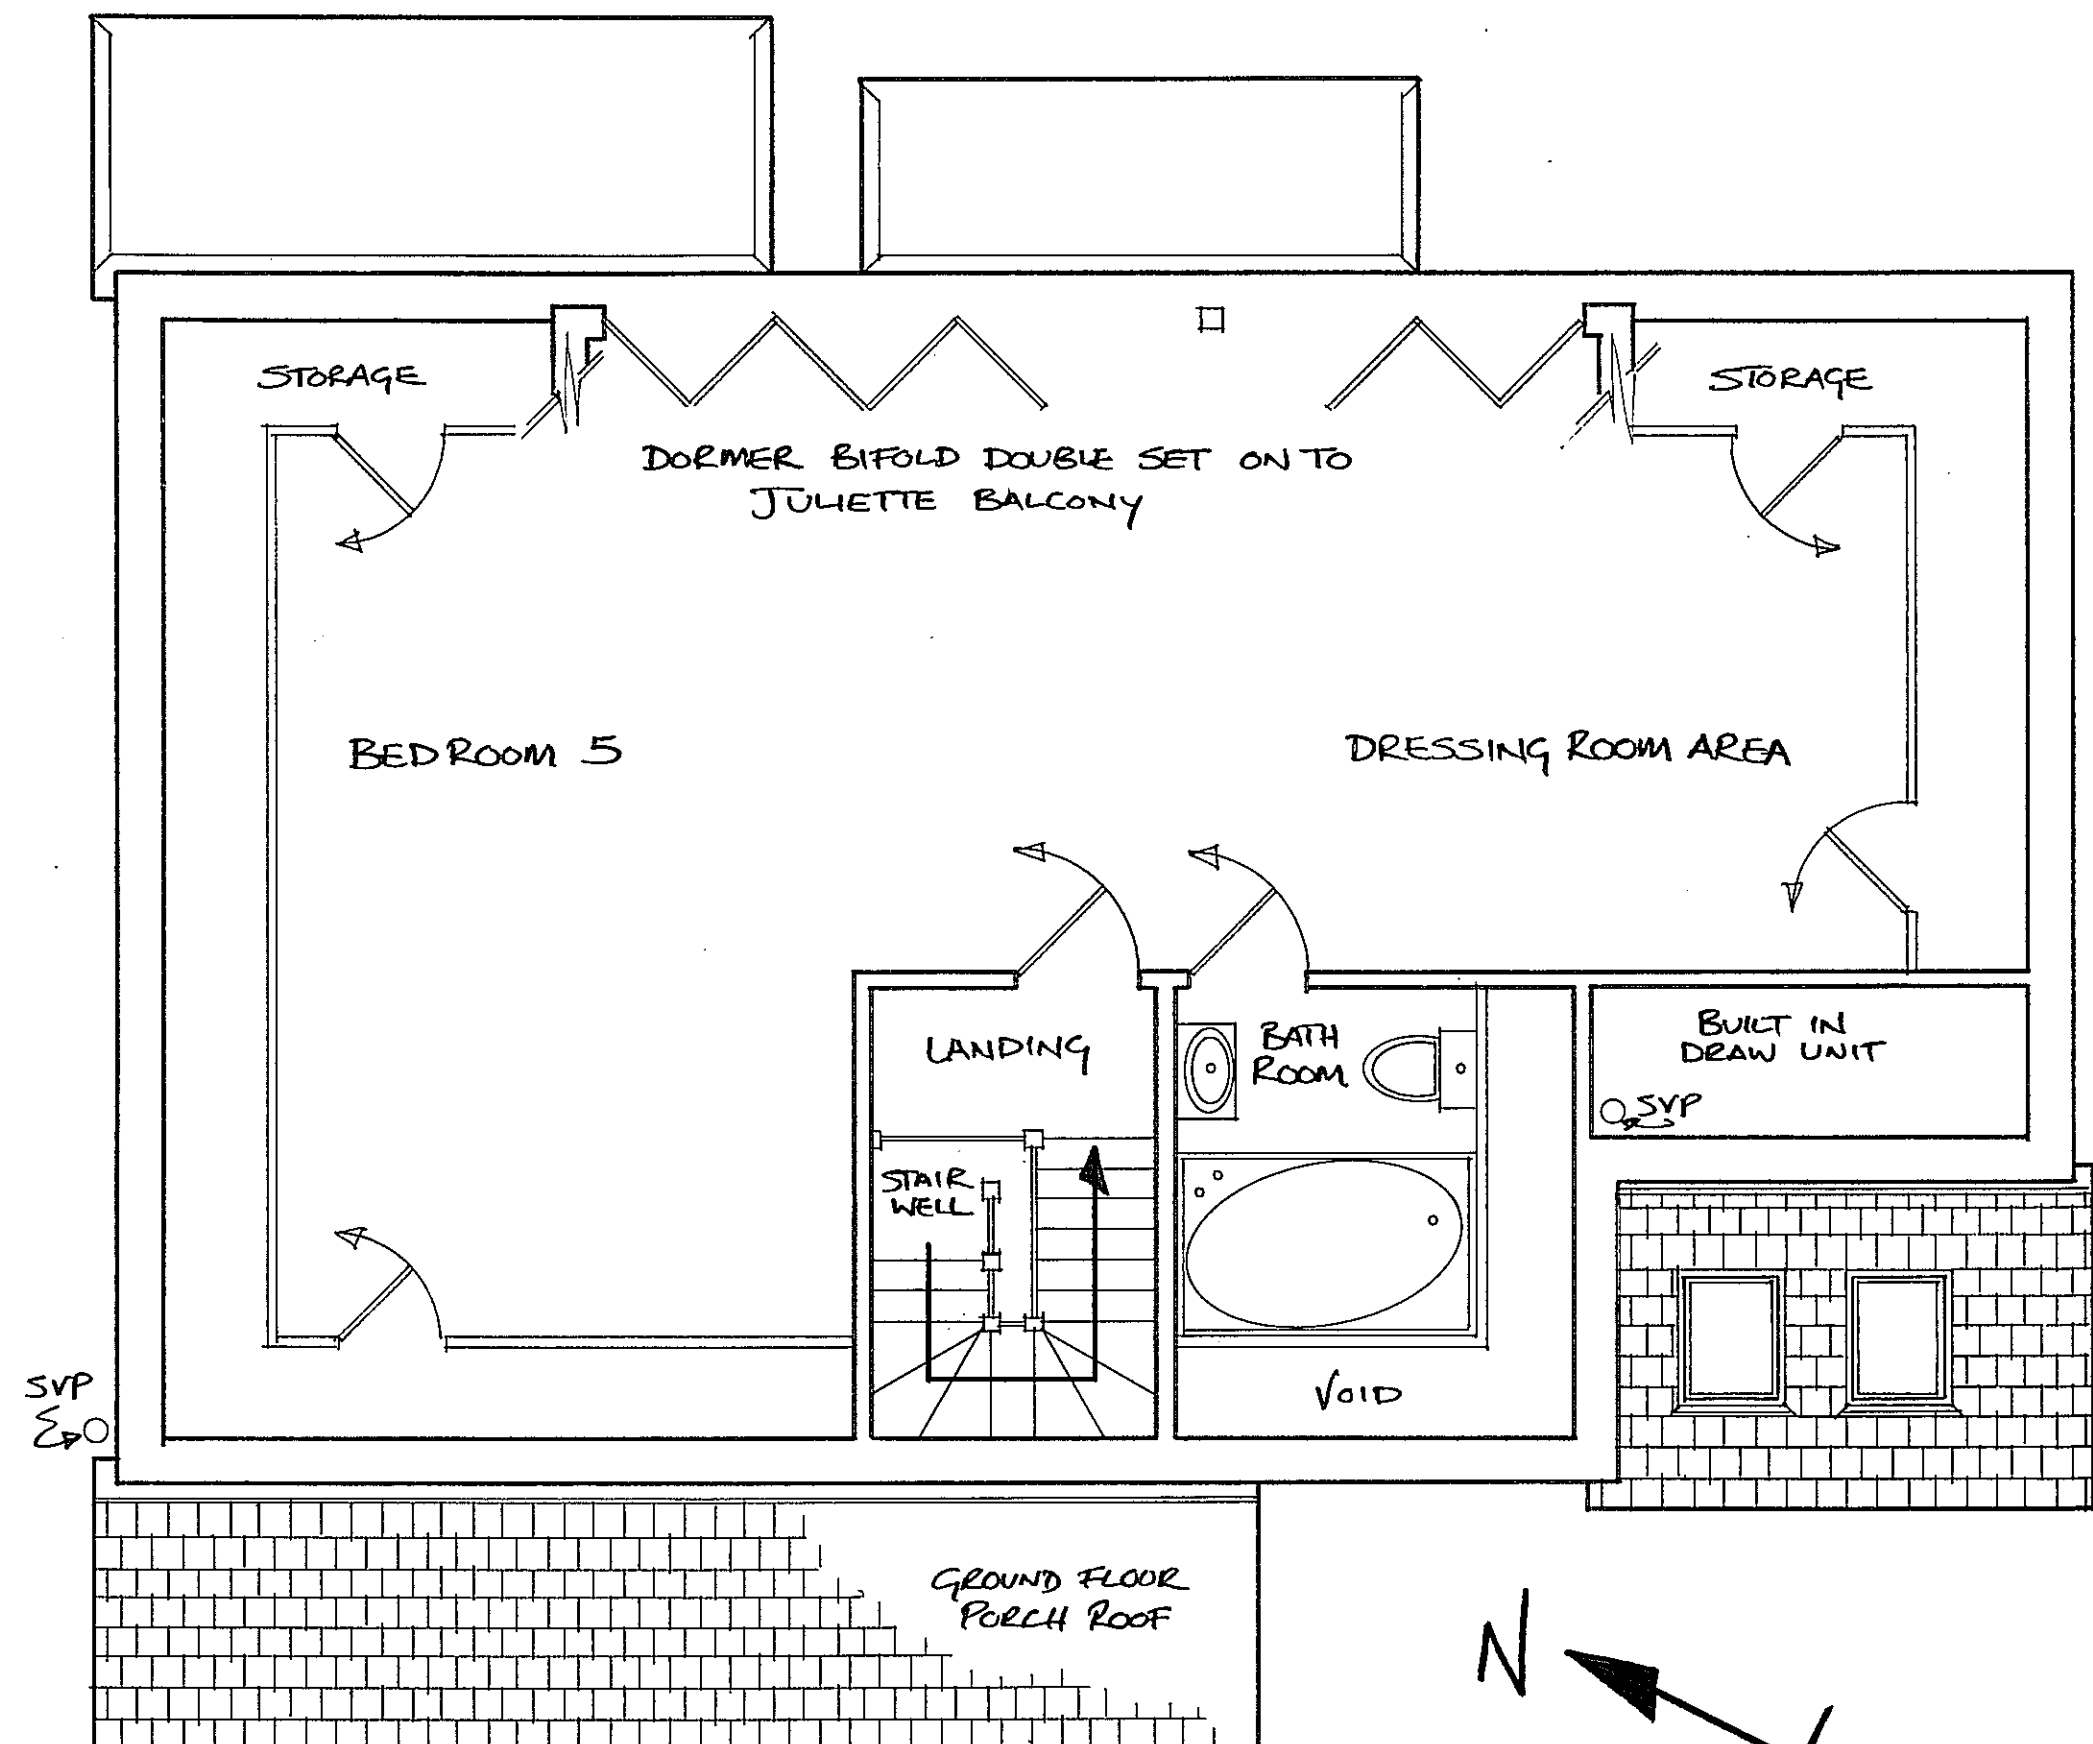


PROPOSED LOFT FLOOR PLAN

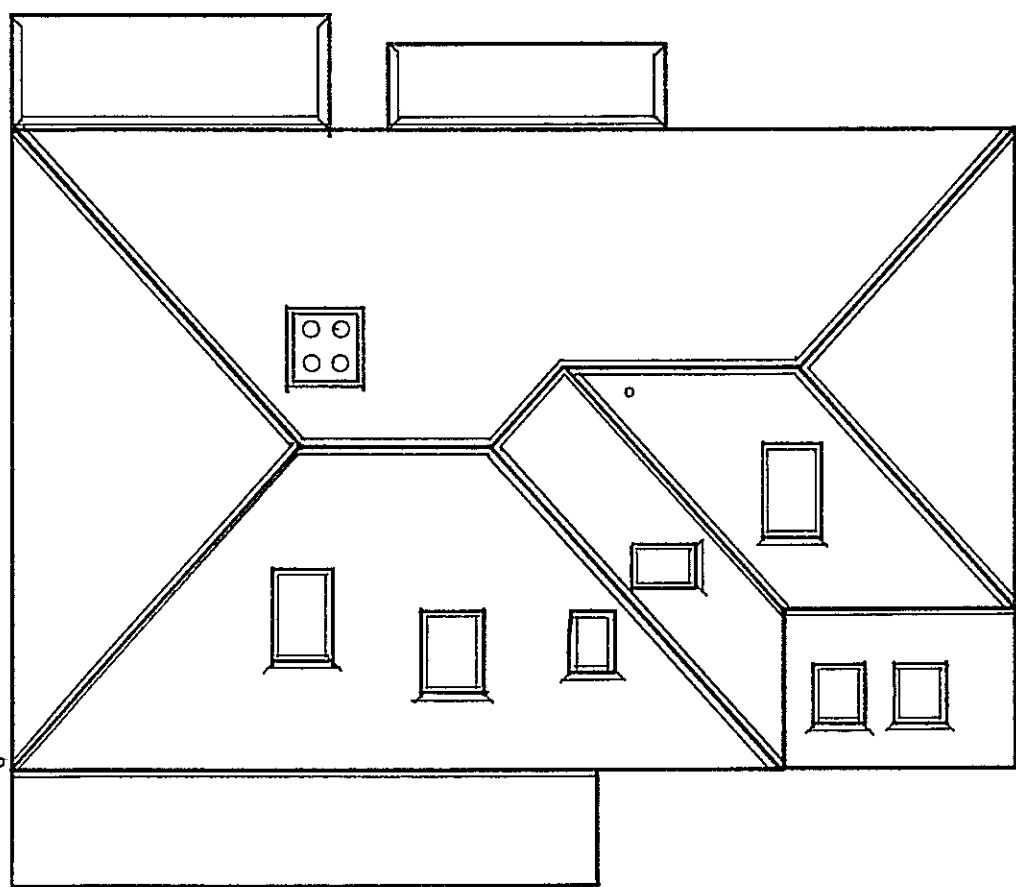

EXISTING ROOF OVER VIEW

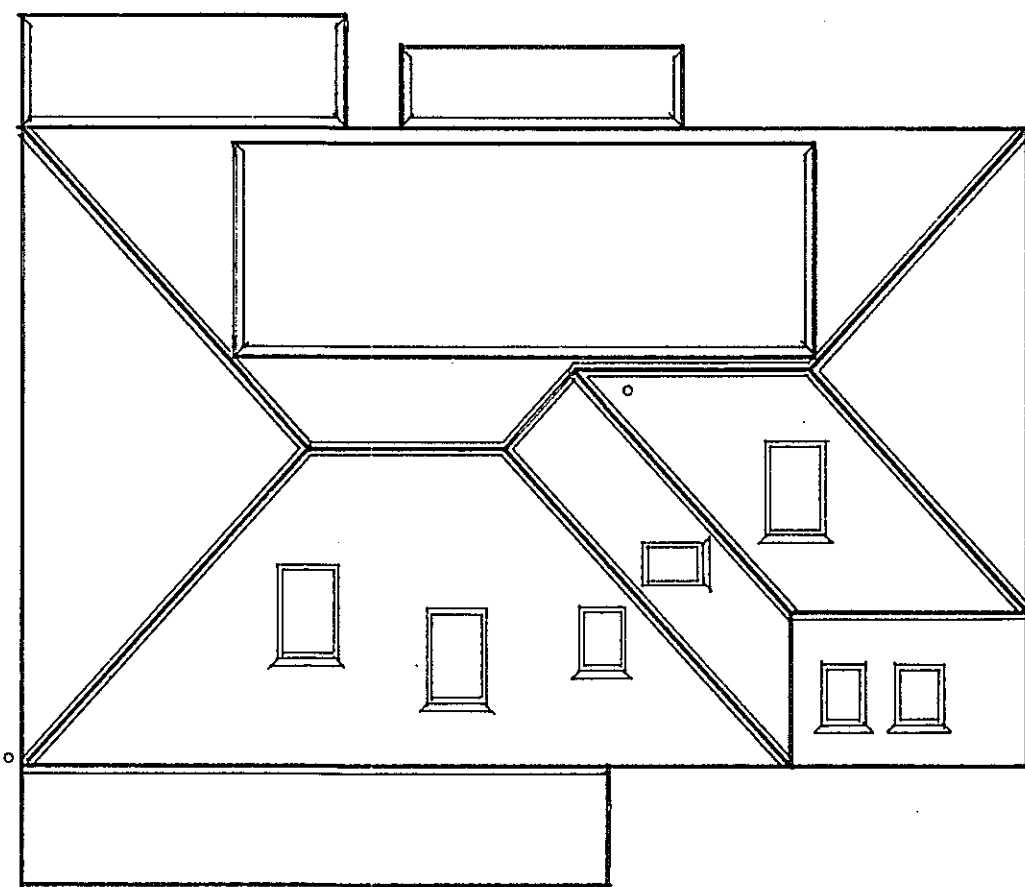

PROPOSED ROOF OVERVIEW

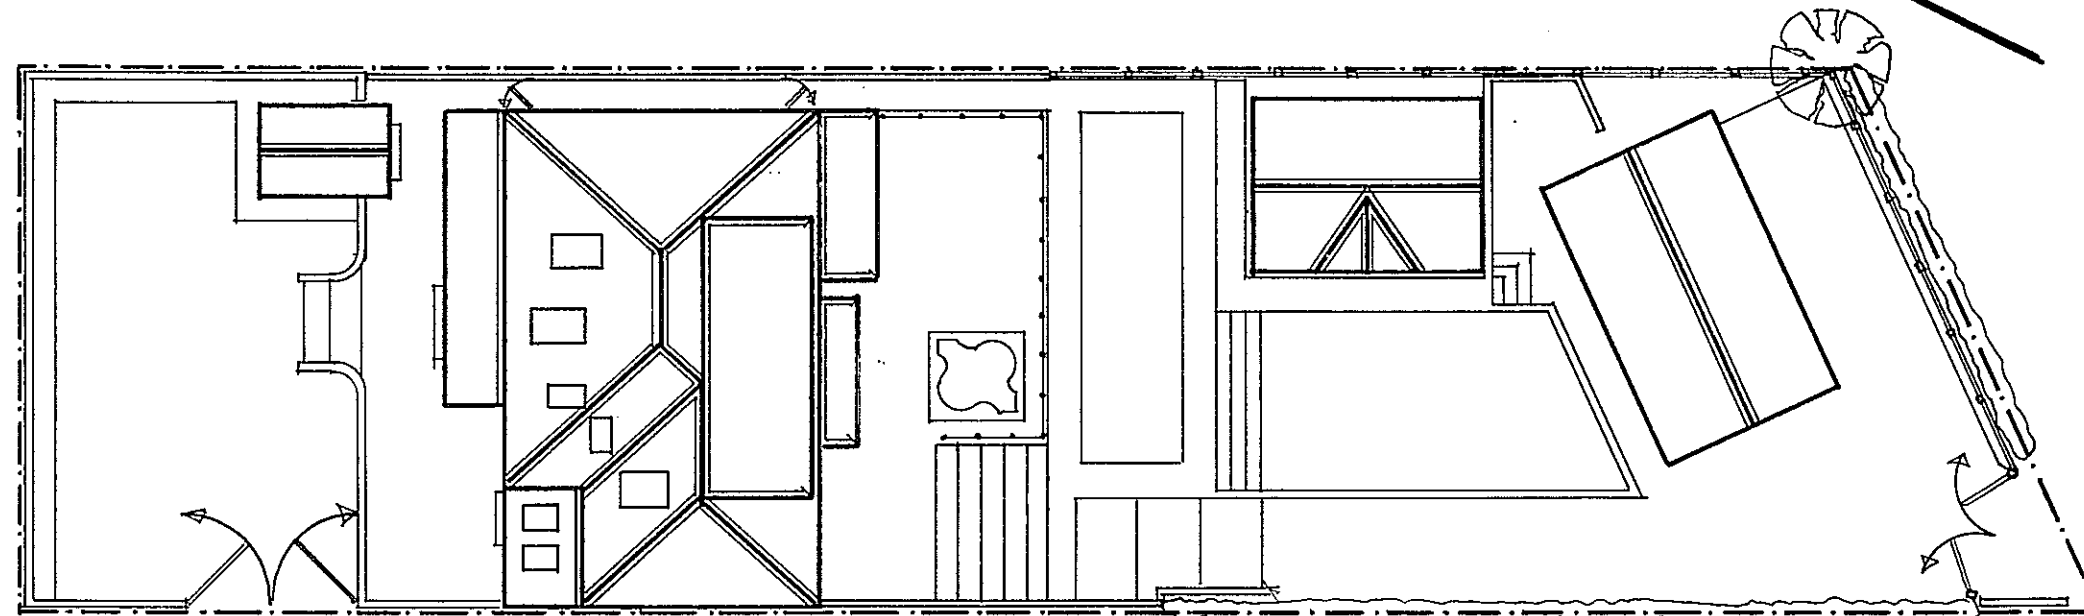

SITE LAY OUT/BOUNDARY

PROJECT - DORMER WINDOW/JULIETTE BALCONY.
 CLIENT - MR + MRS MARIO SAMMUT.
 SITE ADDRESS - 60 BEDHAMPTON HILL, HAVANT, PO9 3JP.
 DRAWING'S - EXISTING AND PROPOSED LOFT FLOOR PLAN
 EXISTING AND PROPOSED ROOF OVER VIEW
 SITE LAYOUT DRAWING

DRAWING N° - DRAWING NUMBER 3JP 019
 DATE - AUGUST 2020
 SCALE - FLOOR PLANS 1:50 @ A2. ROOF OVER VIEW 1:100 @ A2. SITE LAYOUT 1:200 @ A2
 DRAWN BY - TRISTAN DONALDSON
 CARPENTRY AND CONSTRUCTION