


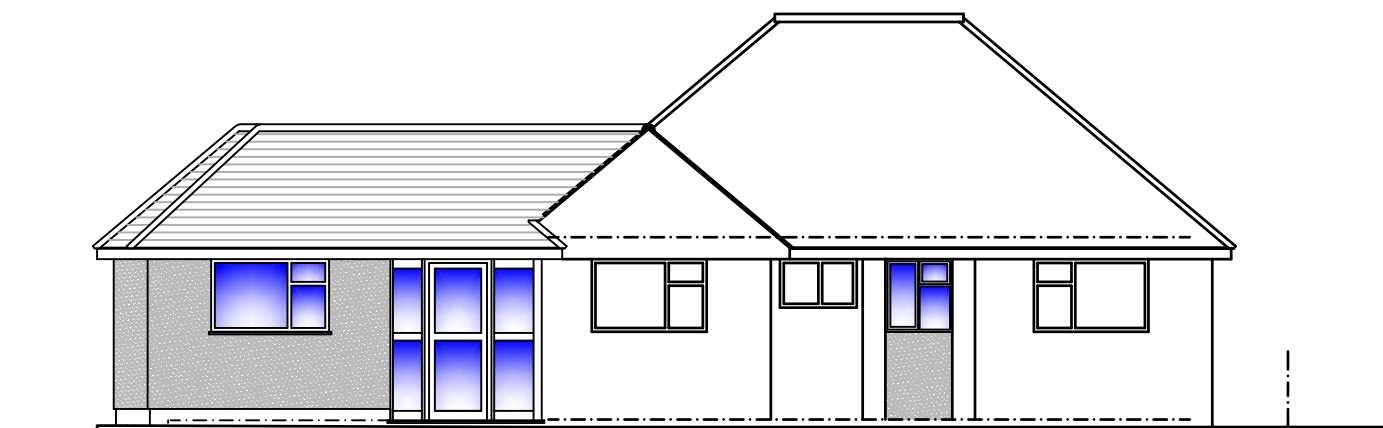


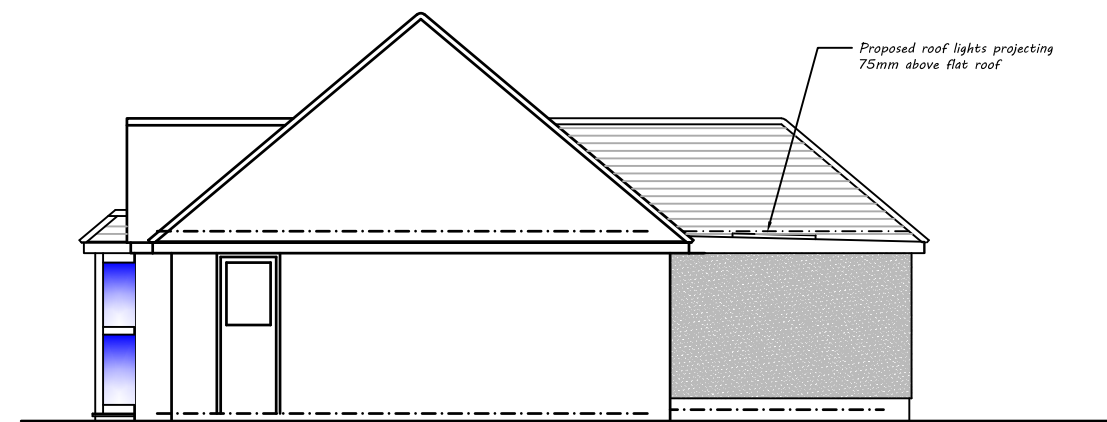


Front Elevation

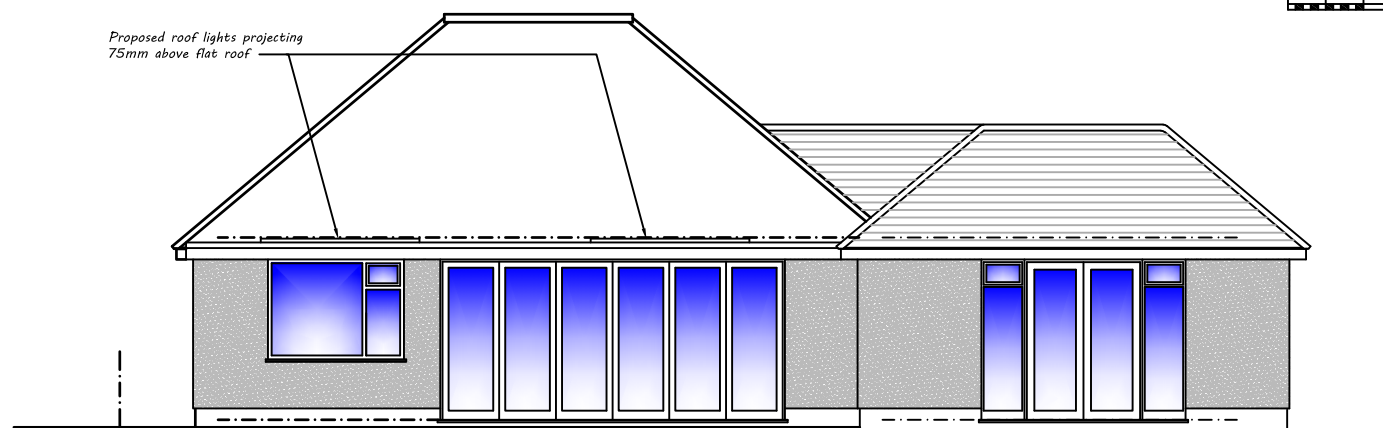

Side Elevation

 

Rear Elevation

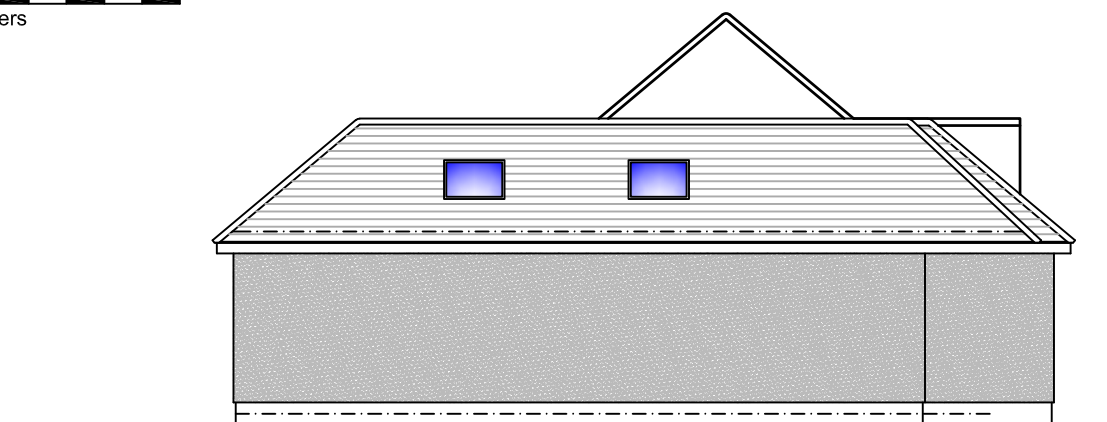

Side Elevation



Architectural & Civil Engineering Design
143 Station Road, Liss, Hants. GU33 7AJ
Tel 01730 894988
e-mail: enquiries@acedesigns-ltd.co.uk
www.ace-designs.co.uk

Job Title
**Proposed extensions and alterations
at 51 West Lane, Hayling Island**

Drawing Title
Elevations as proposed

Client
Mrs S Davey

Scale 1:100 @ A3	Date Sept 20	Designed GG
Drawn EV	Checked GG	Approved
Job No 200901	Drawing No 200901 / 05	Rev C