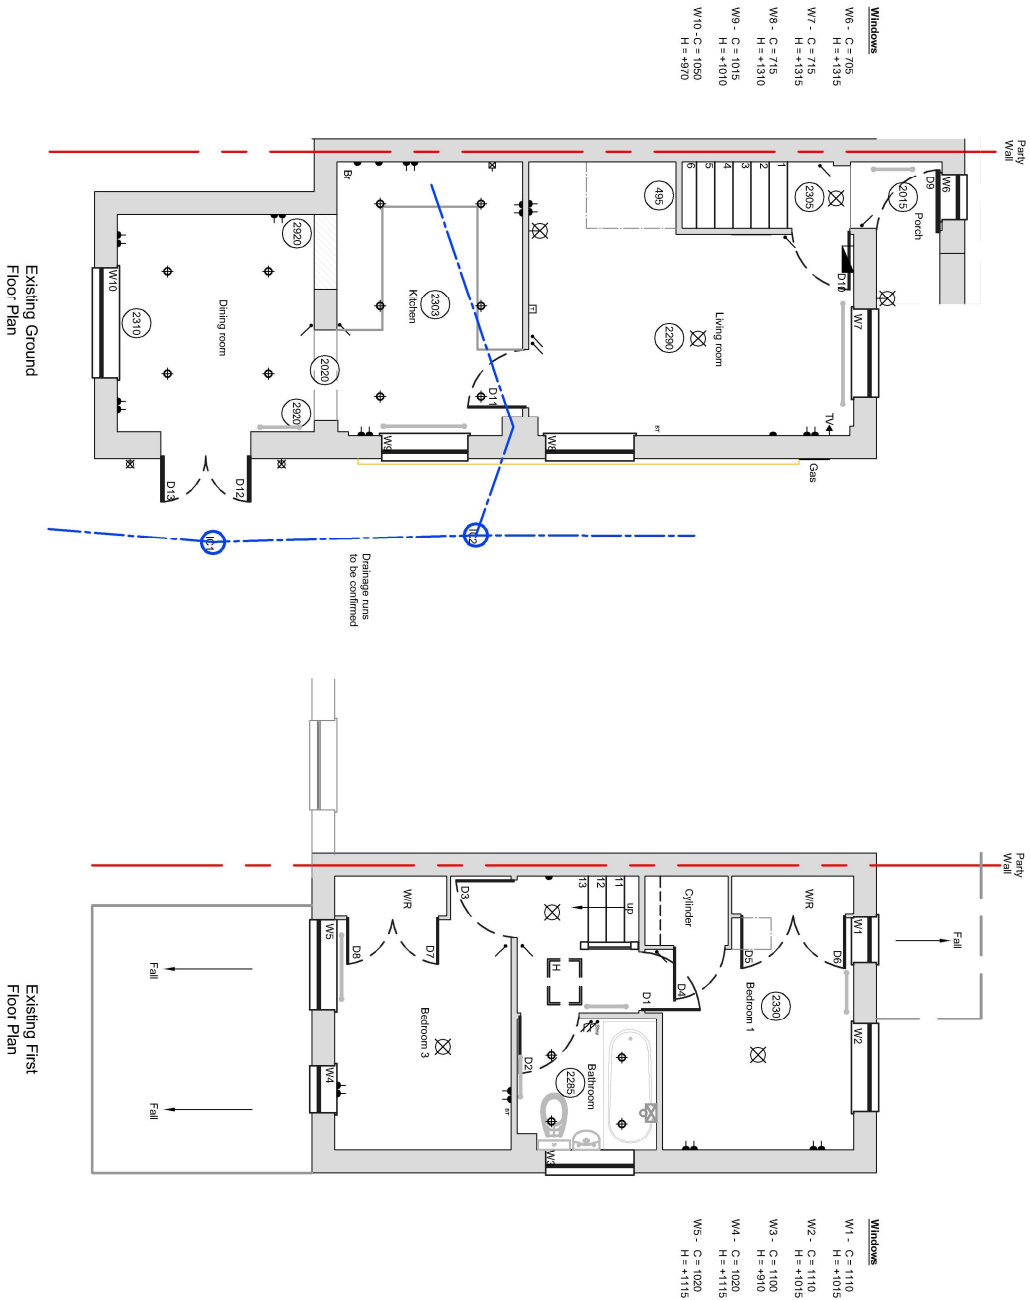
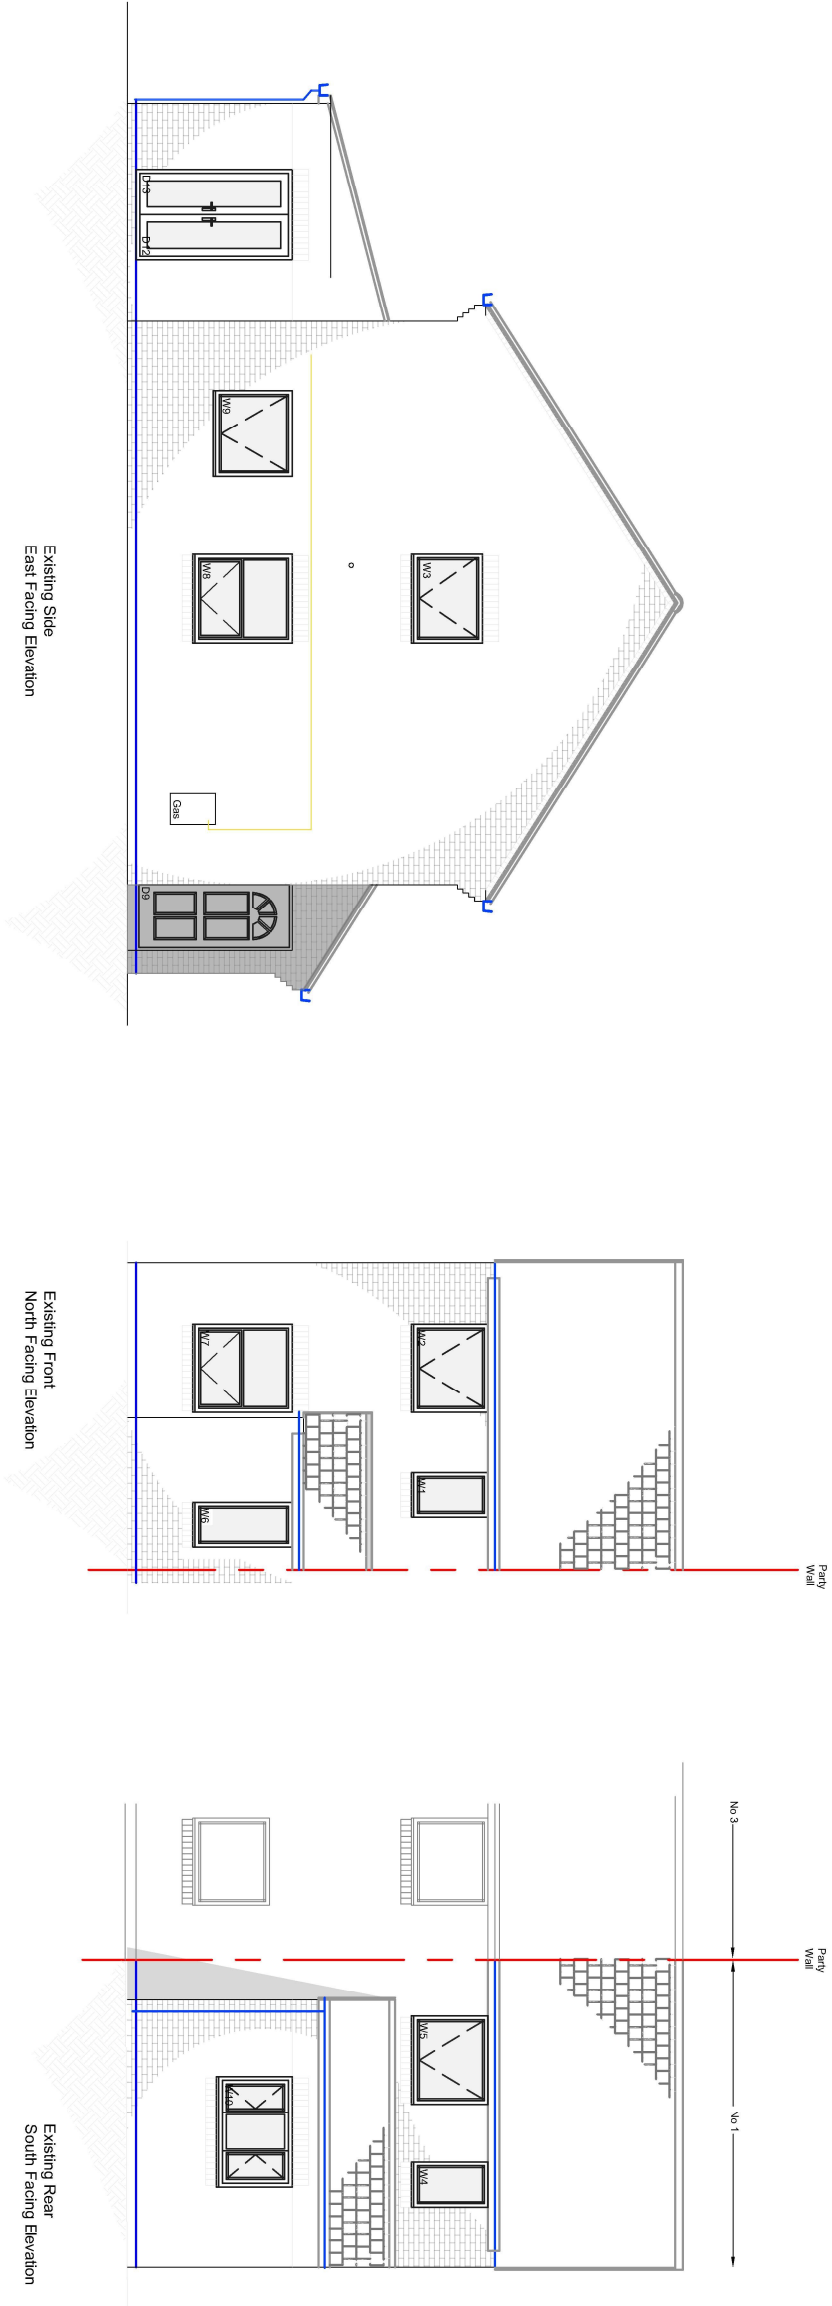


Rev	Date	Notes	By
LEYSON BUILDING CONSULTANCY			
Client:		Mr Dave Dougan	
Project:		1 Holst Way Waterlooville Hampshire PO7 5SJ	
		Rear and Side Extension	
Title:		Existing Floor Plans, Elevations and 45° for Neighbours	
Drawing No.		1199.E.01.02	Rev: .
Scale:		1:100 @ A3	Date: 01.10.20
Drawn By:		TC	Checked By: LBC
Issue:		Planning Application	