



Landscape proposals :

For details relating to hard and soft landscaping please refer to details produced by **Alex Bell Garden Design**

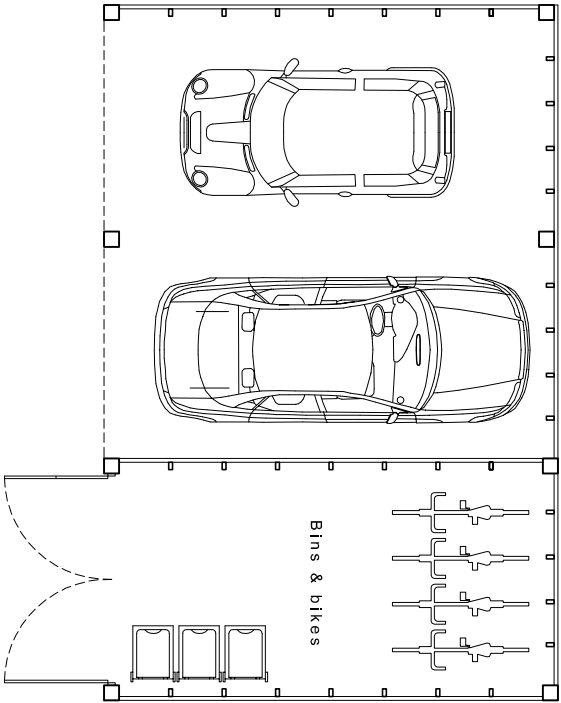

Garage floor plan

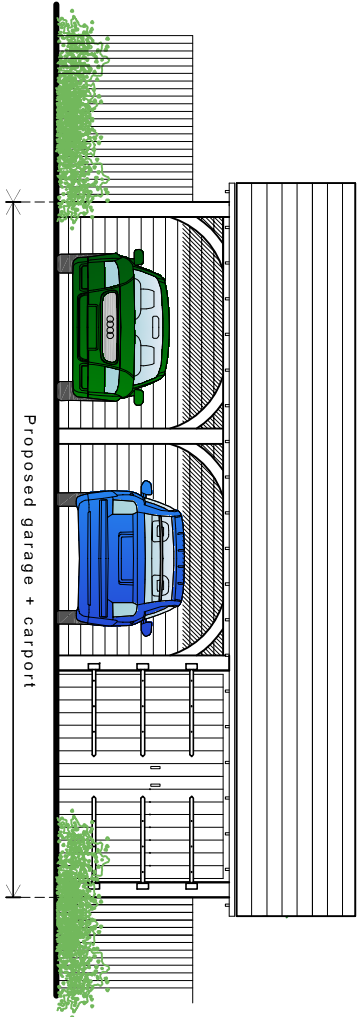


East (front) elevation

Proposed schedule of materials:


- 1 Clay roof tiles to match main house
- 2 Timber cladding
- 3 Oak beams

PROPOSED CARPORT

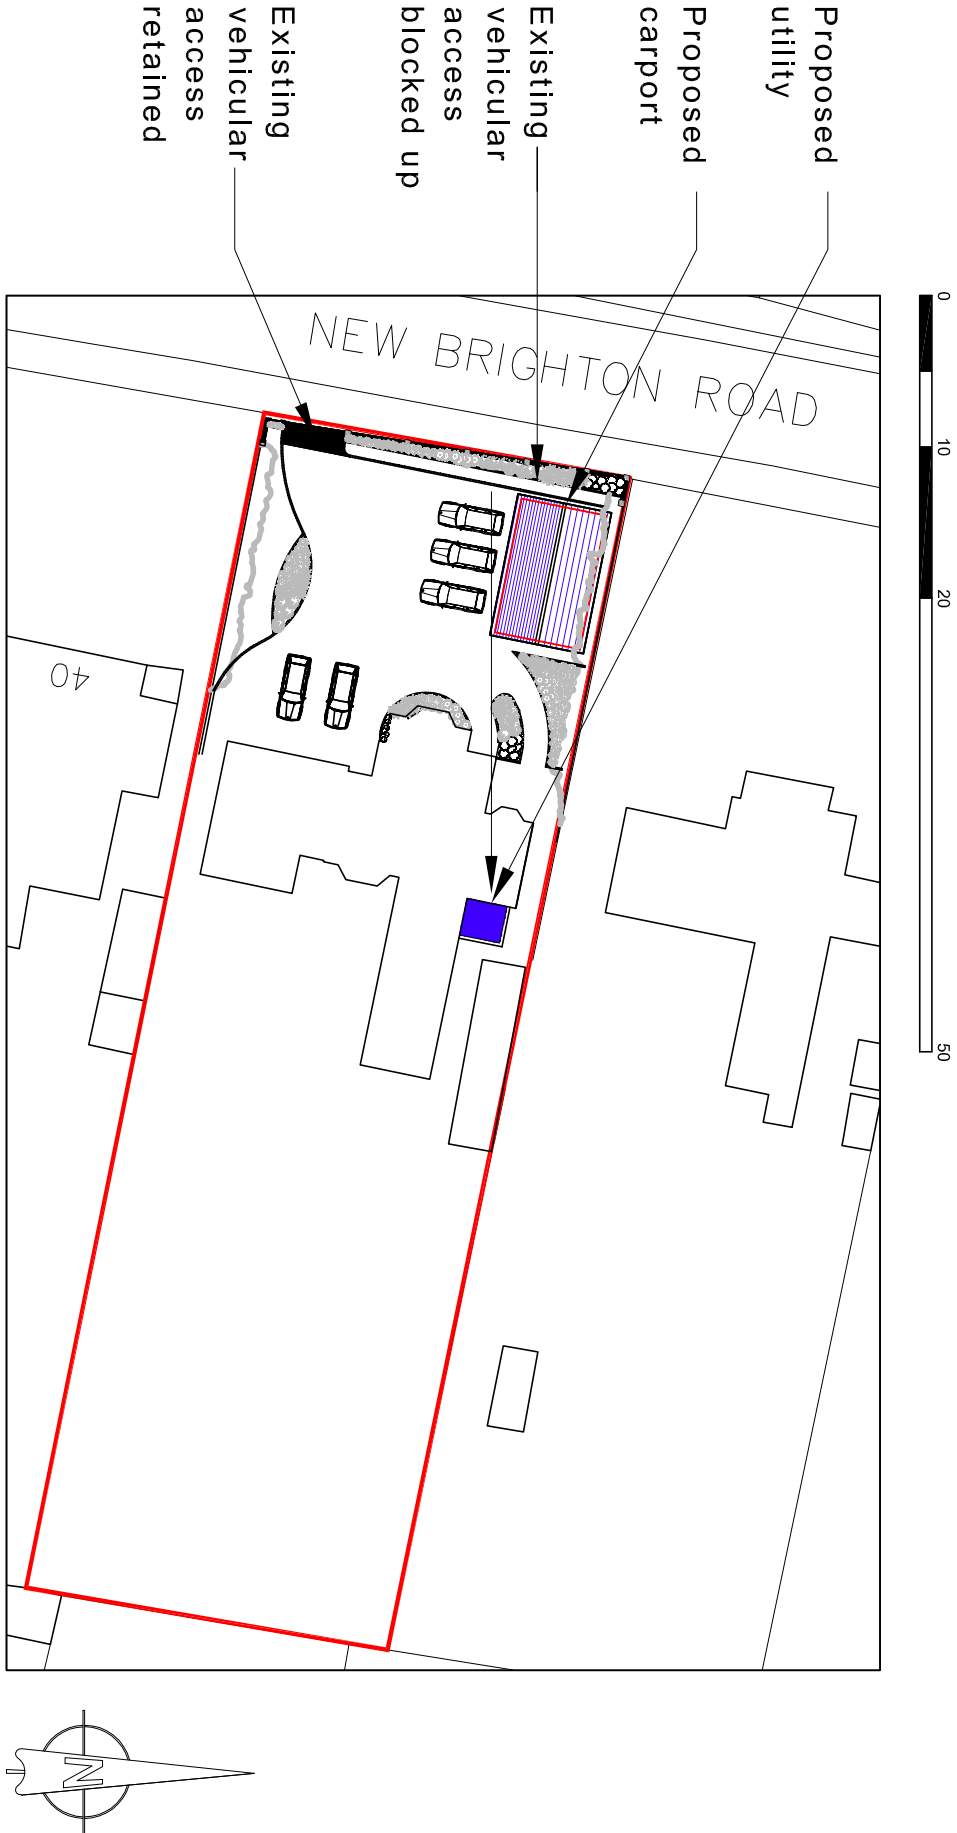

Location plan

scale 1:500

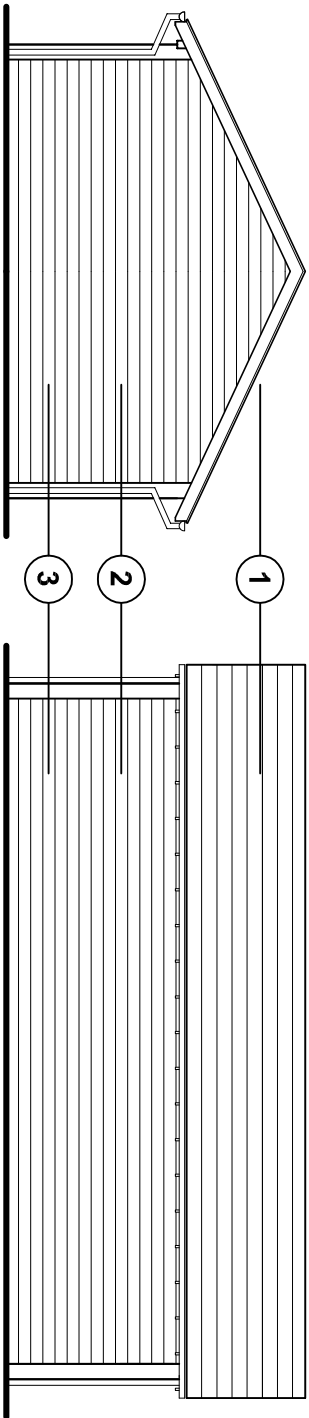

North & south (side) elevations

West (rear) elevation

NOTES:
Dimensions to be checked on site before commencing work. Any discrepancies shall be reported to the architect immediately.
Do not scale from these drawings except for planning purposes. Use figured dimensions only.
Where applicable this drawing is to be read in conjunction with other consultants' drawings.

For MR & MRS LIU		Title PROPOSED CAR PORT FLOOR PLANS & SITE PLAN		Office Tel: 01243 933732	
Project PROPOSED EXTENSION AT 42 NEW BRIGHTON ROAD, EMSWORTH, PO10 7QR		Date SEPT 2020	Drawn JB	Scale As shown @ A3	Checked .
Job Number PL383.20		Drawing Number -01		Revision	
		Email: admin@jb-architecturedesign.com		Web: www.jb-architecturedesign.com	

