



Existing Ground Floor Plan

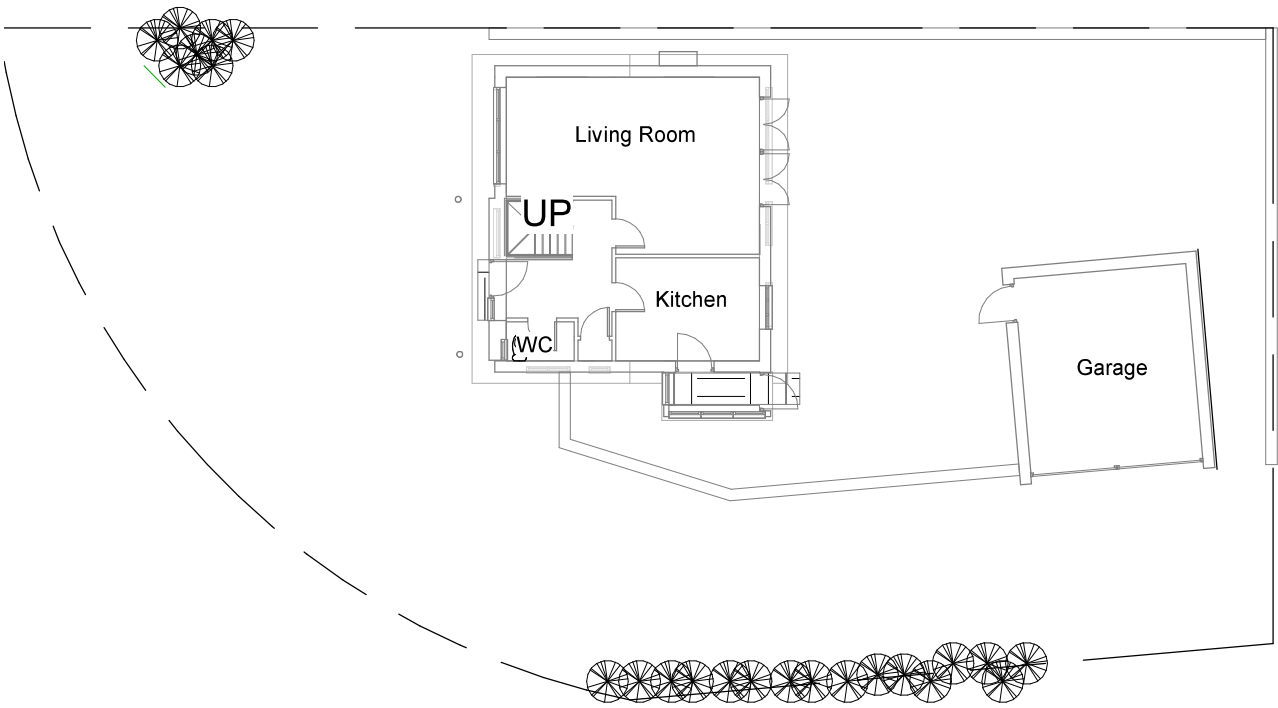

Proposed Ground Floor Plan

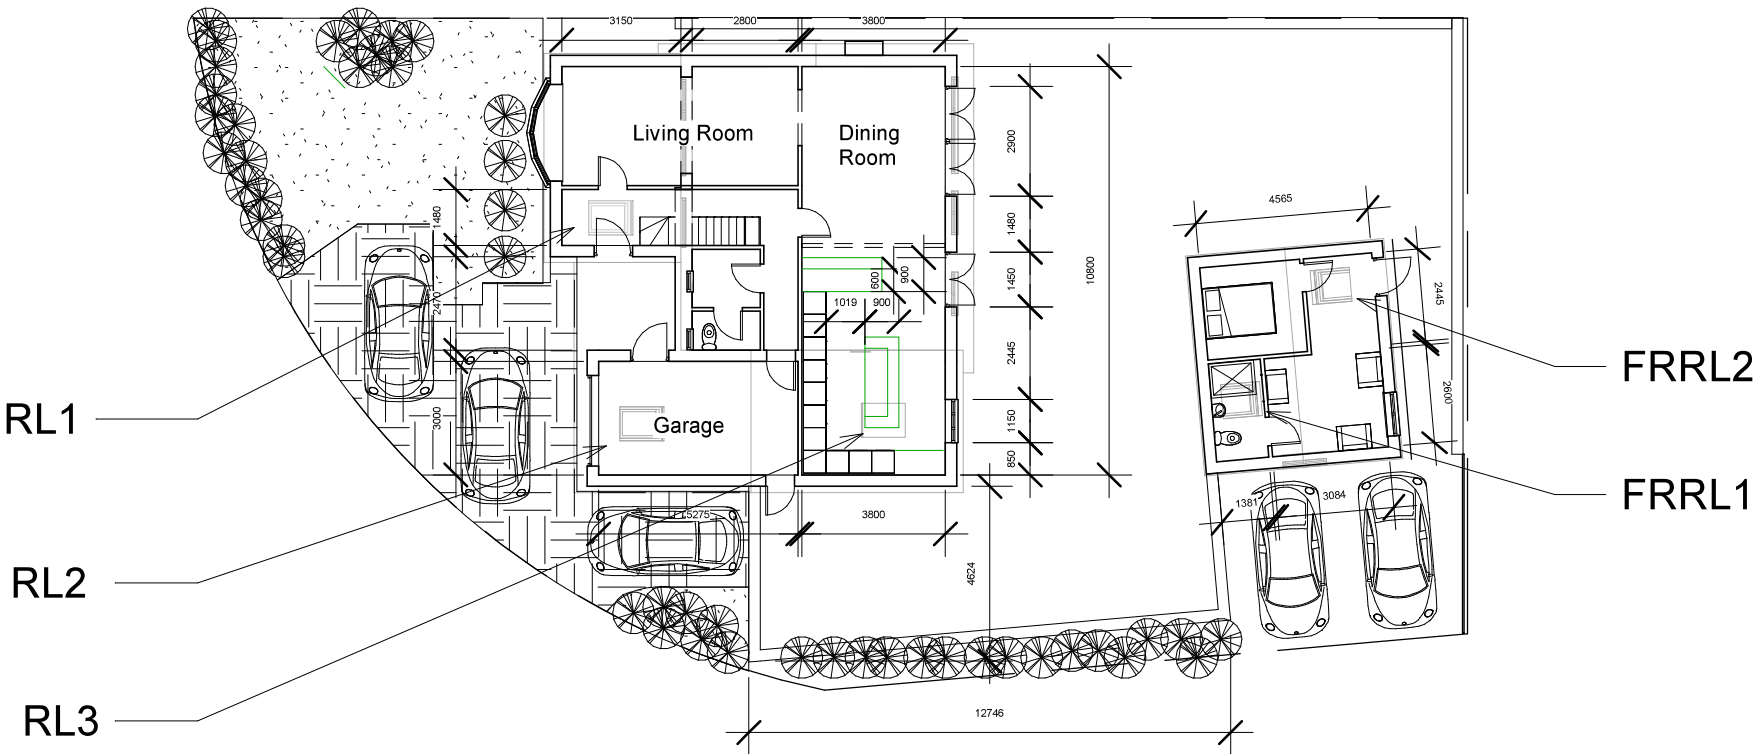

G Ground
1 : 200

1:500										100
1:200										20
1:100										10
1:50										5



(C) Copyright of Parkers Design (Southern) Limited. Any reproduction of these drawings will require written authority from the copyright owner.
Parkers Design Limited - The Studio @ 90, PO9 2PR
www.pexd.co.uk - info@pexd.co.uk - 07776 008822

PROJECT **65 Southbrook Road**
SHEET **Ground Floor**

CLIENT Cole			
Date	Issue Date	Scale (@ A3)	1 : 200
Drawn by	SW	DRAWING NUMBER	REV
Checked by	SR	P101	