



THIS DRAWING IS THE PROPERTY OF STEPHEN BROMLEY ASSOCIATES
AND MUST NOT BE REPRODUCED IN PART OR IN WHOLE OR USED FOR
THE CONSTRUCTION OF ANY BUILDING WITHOUT THE WRITTEN PERMISSION OF STEPHEN BROMLEY ASSOCIATES
NOTED OF ANY DISCREPANCIES



EXISTING

 


FRONT ELEVATION
EAST ELEVATION

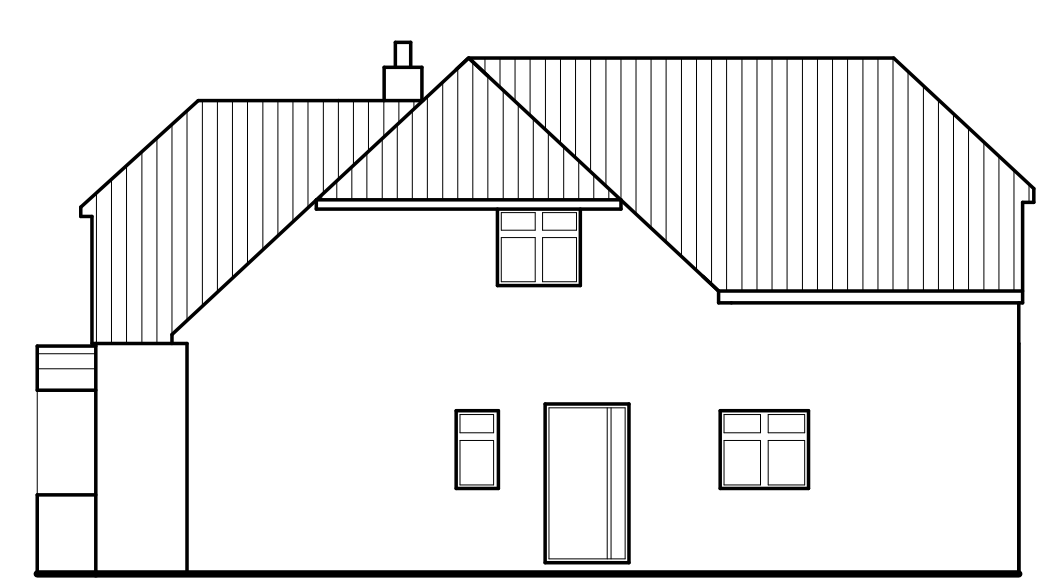

SIDE ELEVATION
NORTH ELEVATION







REAR ELEVATION
WEST ELEVATION


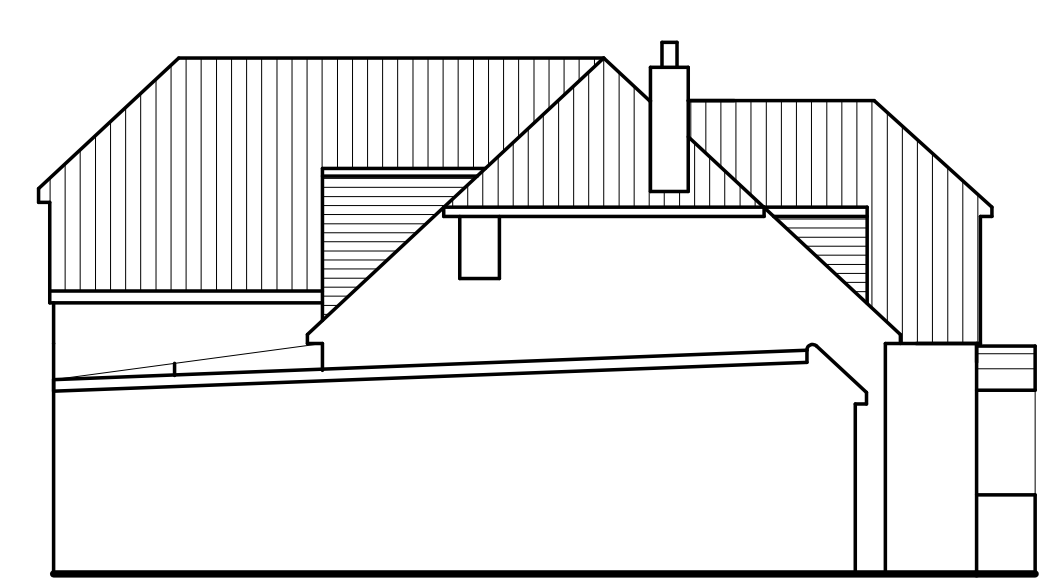


SIDE ELEVATION
SOUTH ELEVATION


PROPOSED

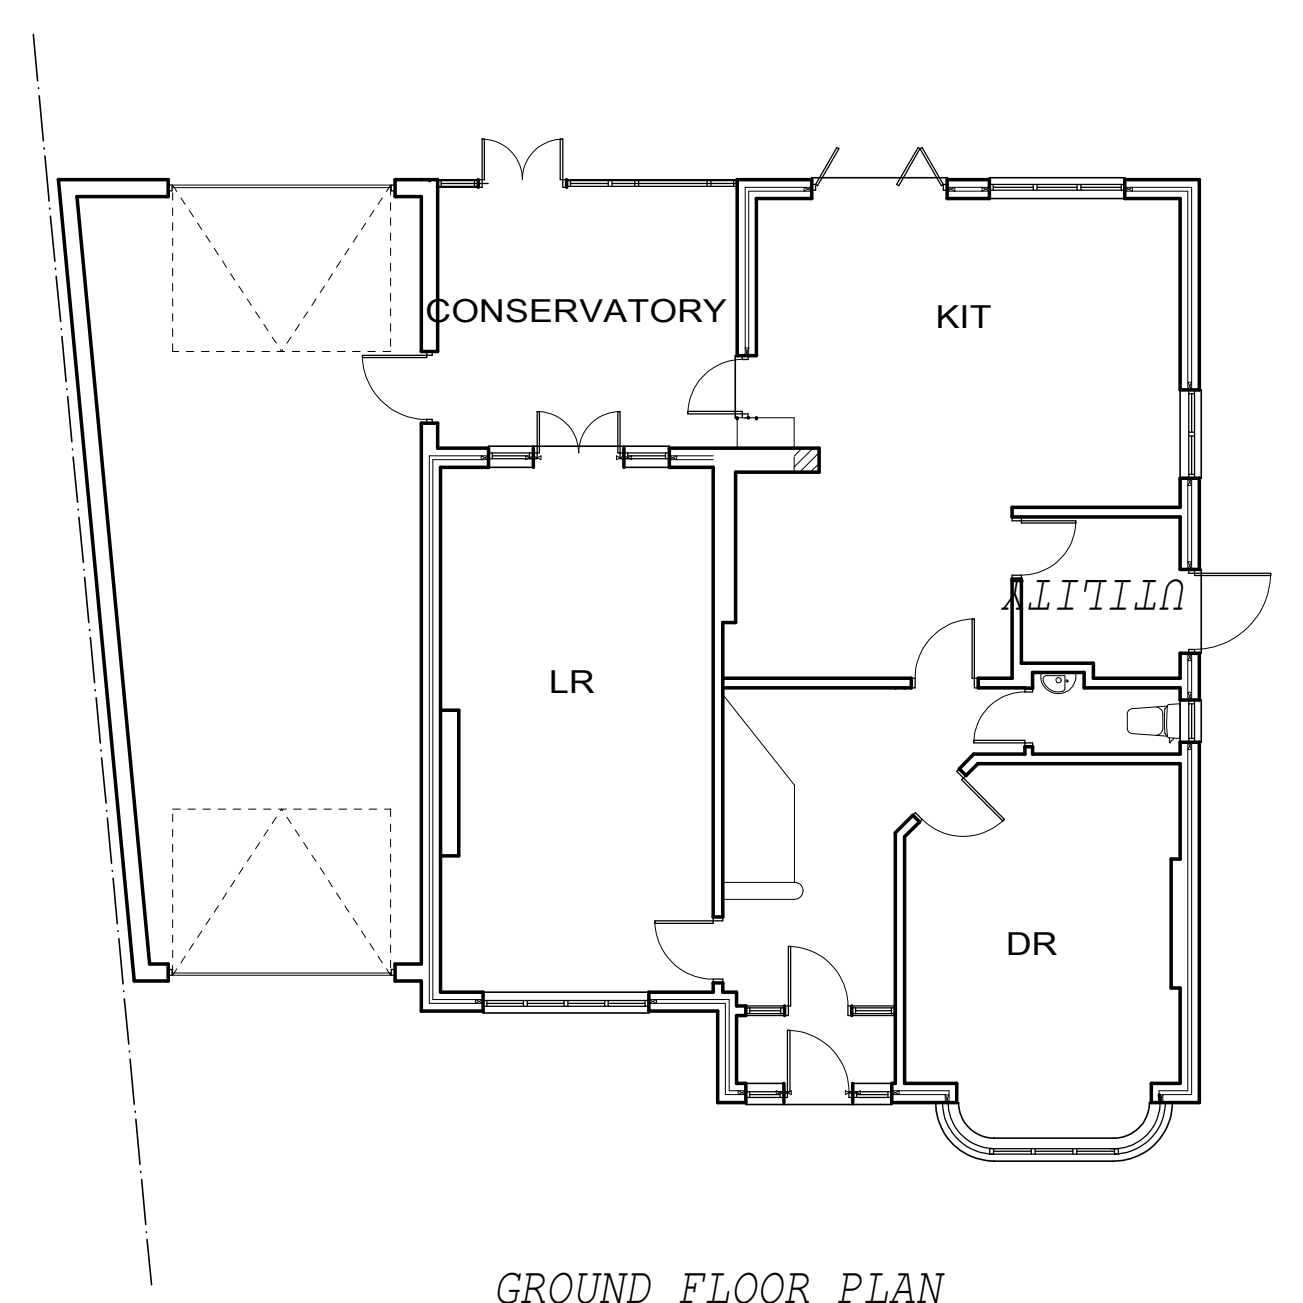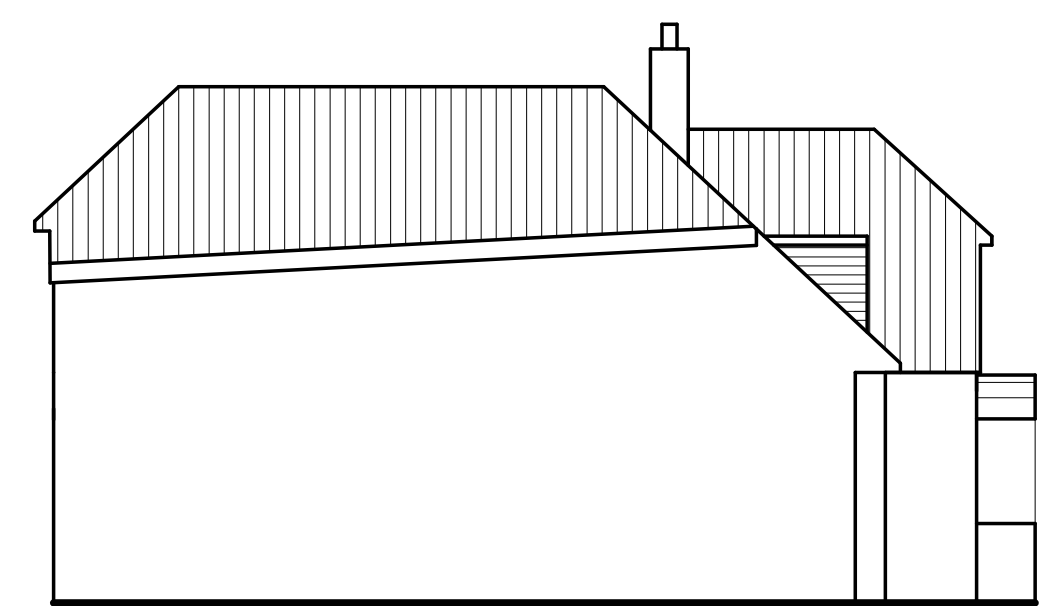 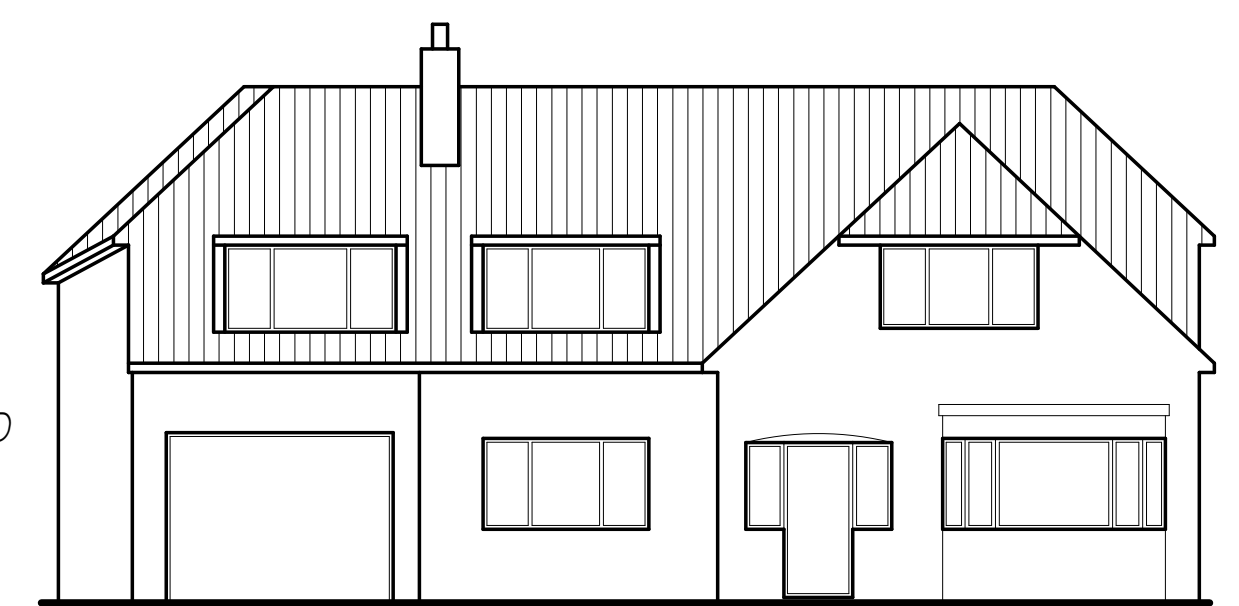


GROUND FLOOR PLAN
EXISTING

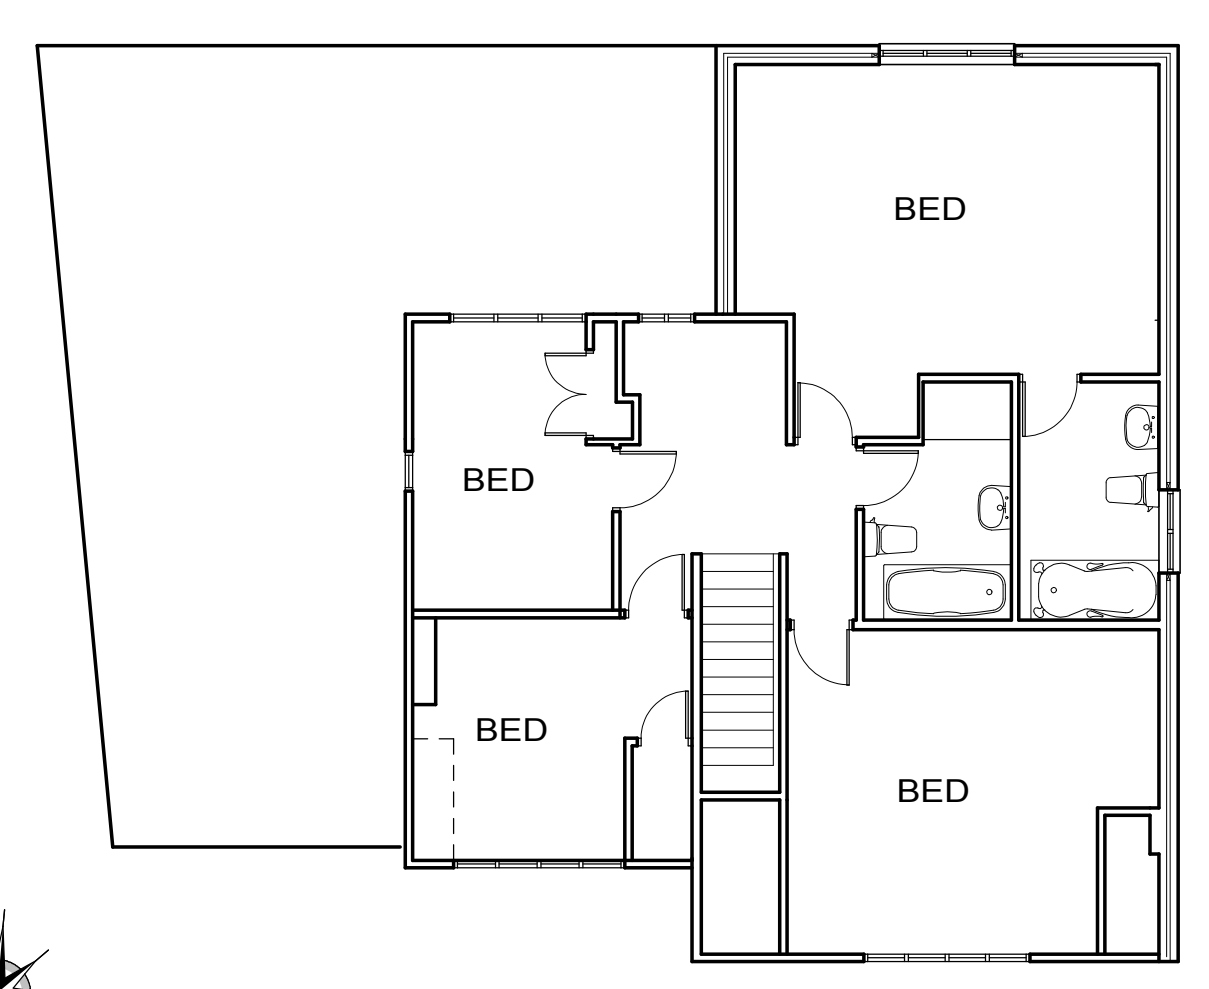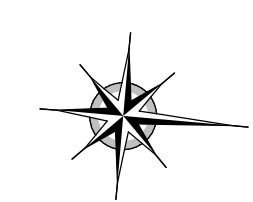


FIRST FLOOR PLAN
EXISTING

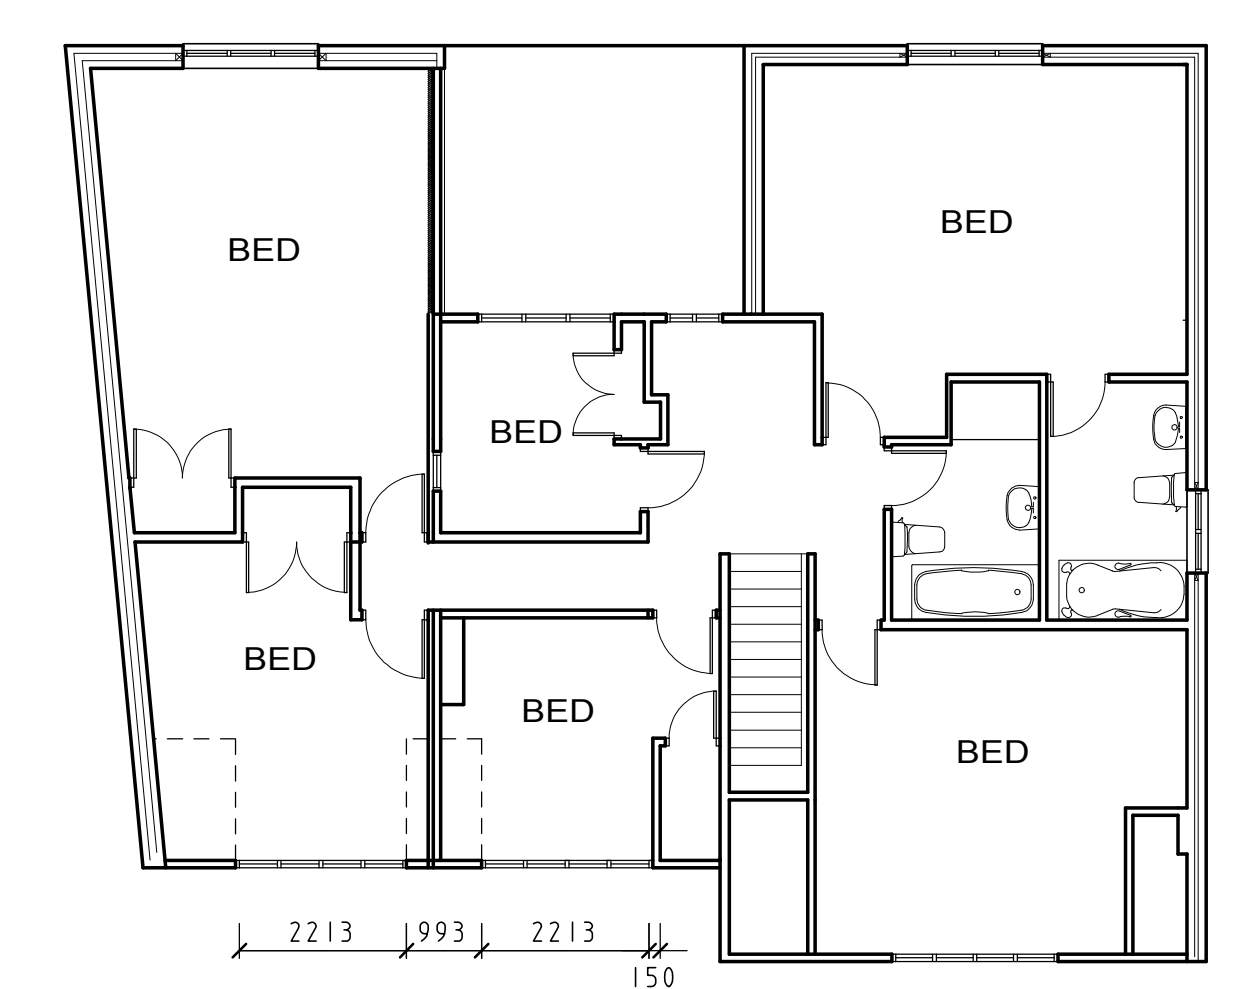

FIRST FLOOR PLAN
PROPOSED

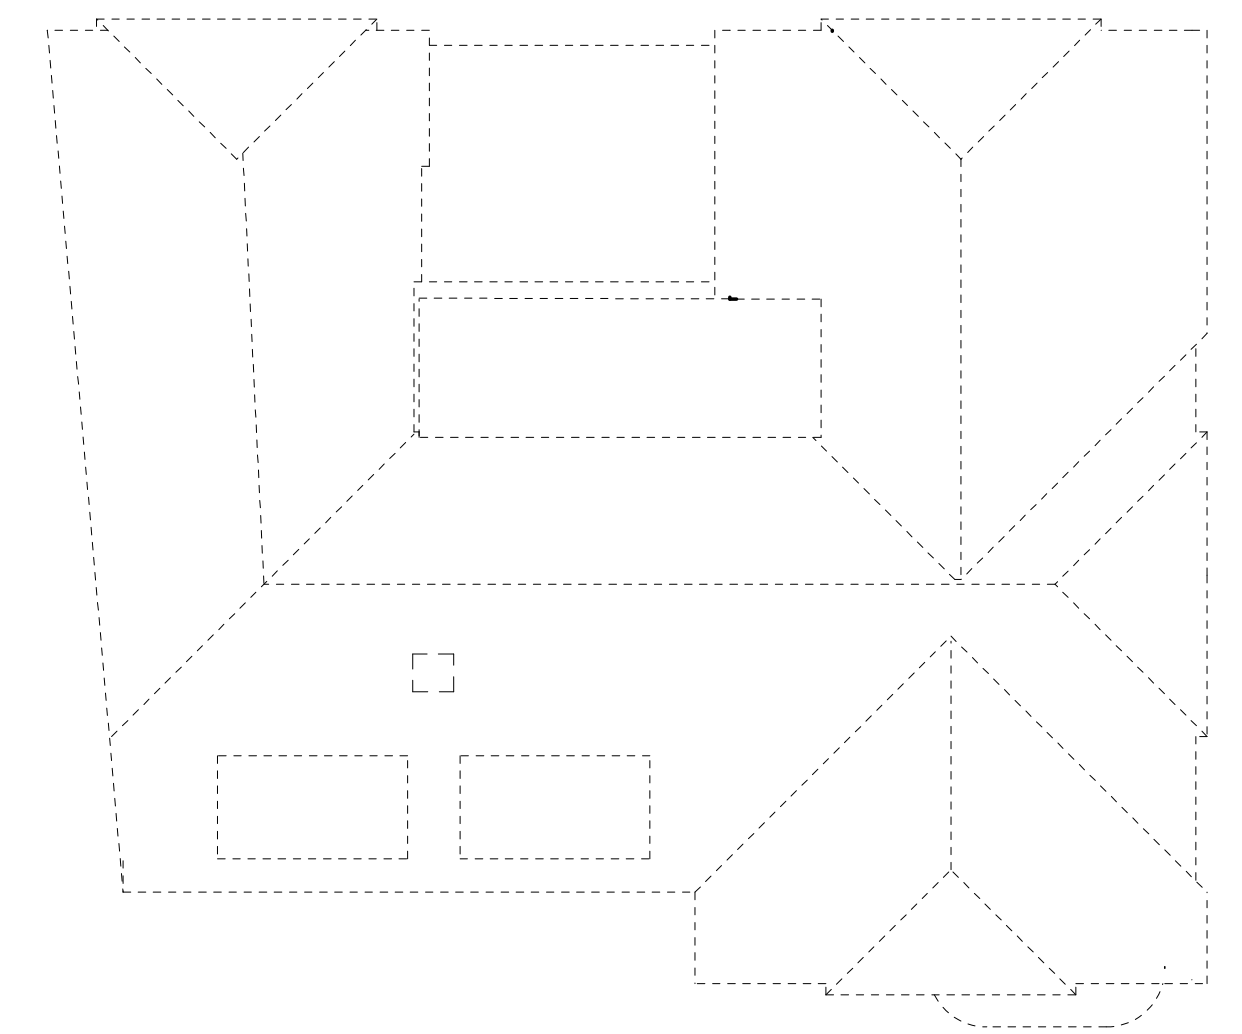

ROOF PLAN
PROPOSED

 

STEPHEN BROMLEY ASSOCIATES
5 WEST ST SHOREHAM BY SEA
WEST SUSSEX

PROPOSED EXTENSION

AT SCALE 1:100

20 CLOVELLY RD EMSWORTH

Drawing no 10131-10a

A1