

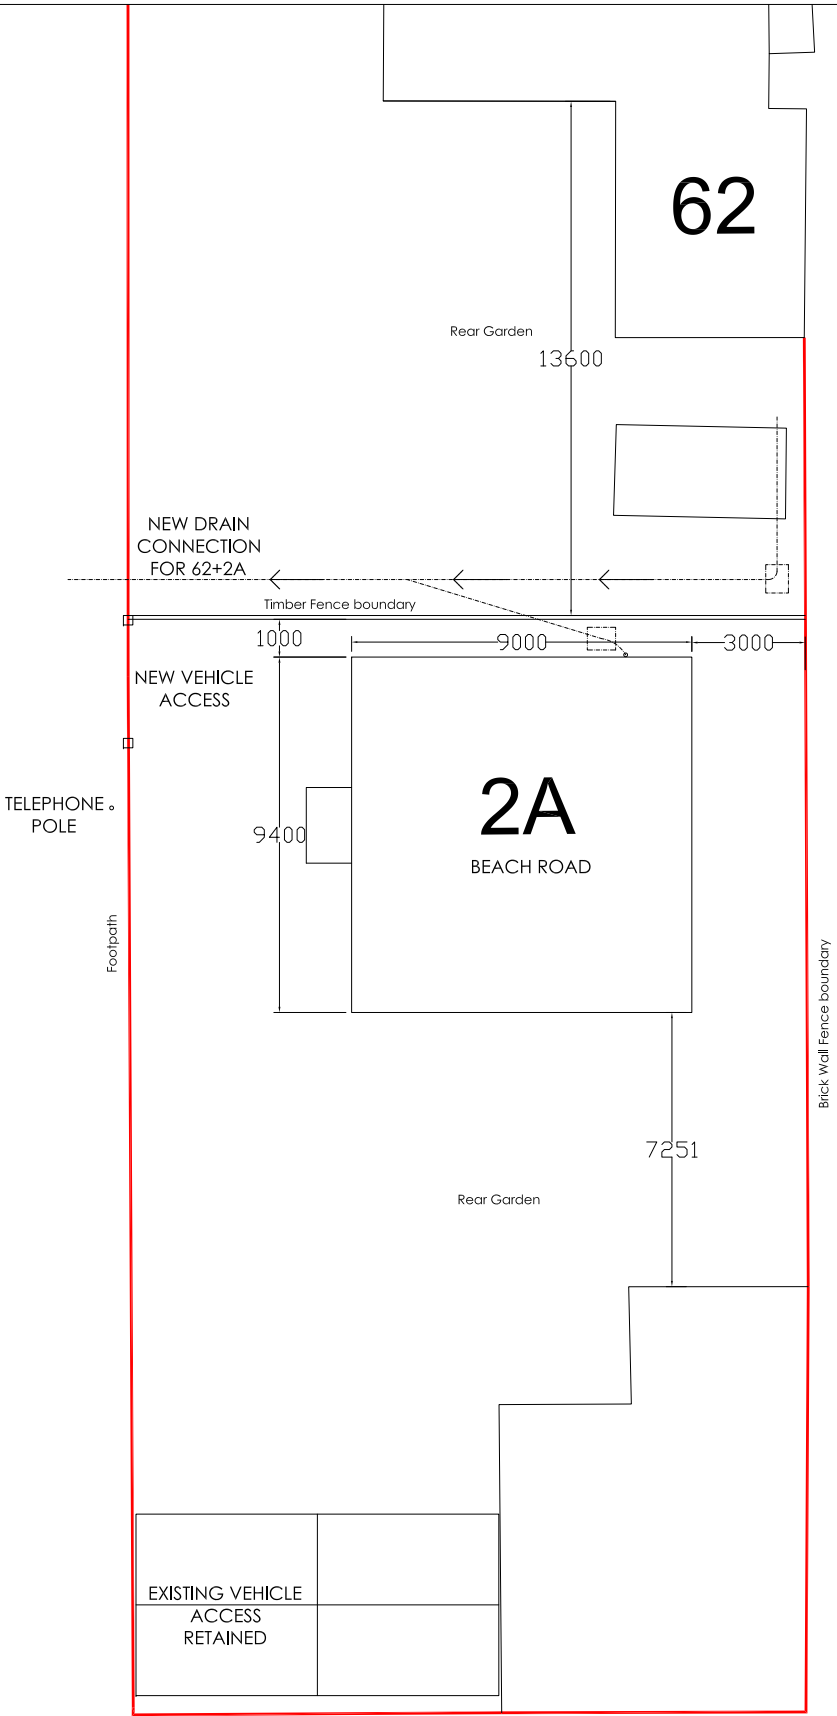
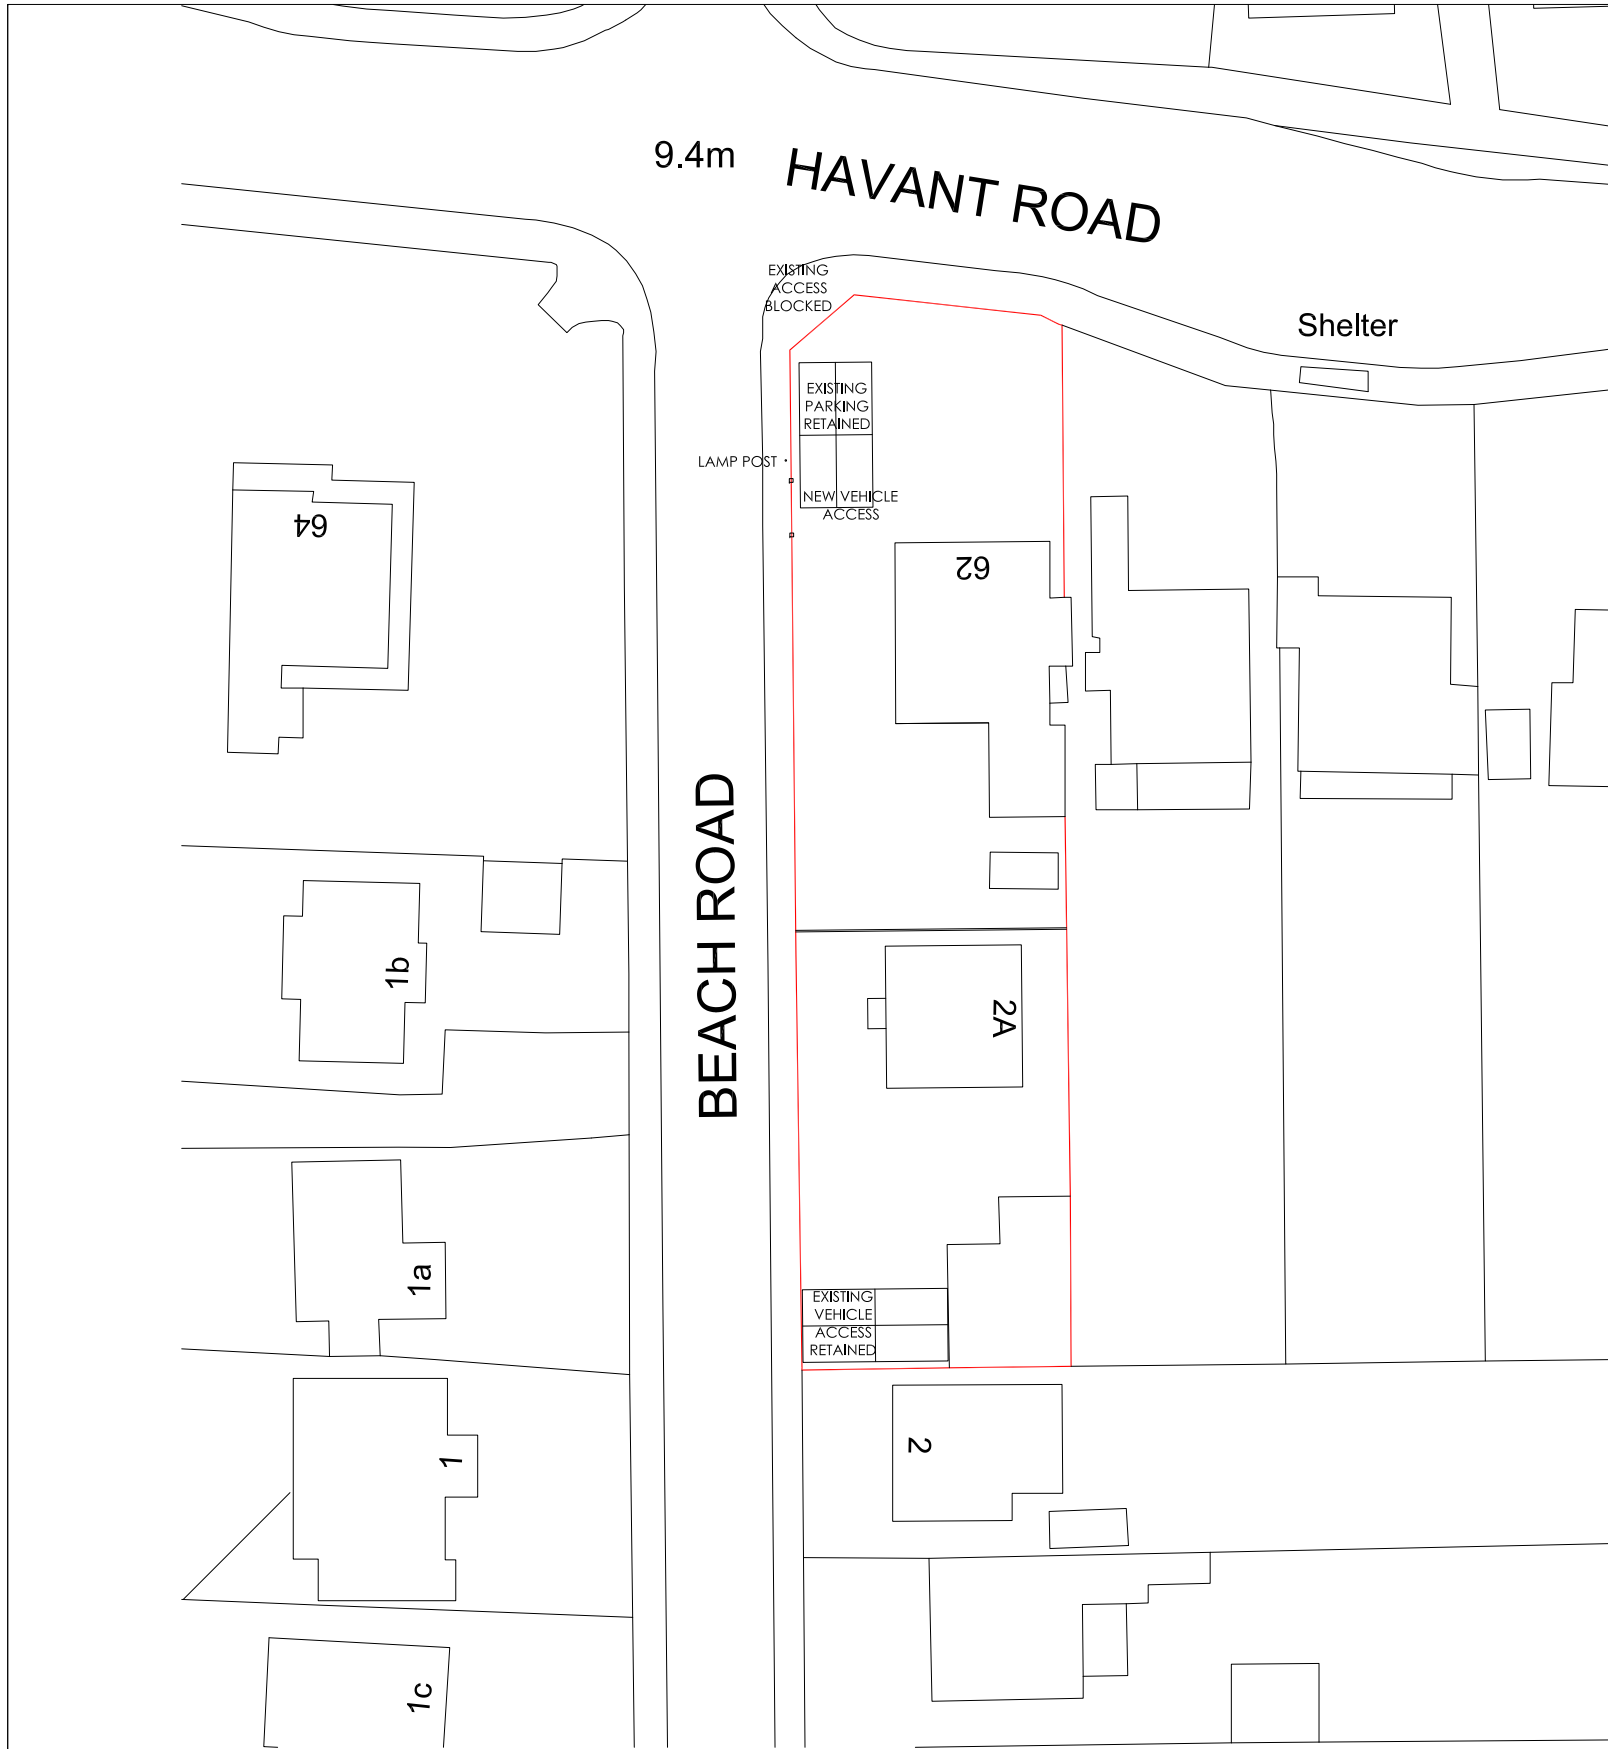


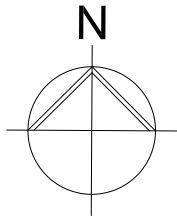

Block Plan Scale 1:500

Site Plan Scale 1:200

 

Copyright is reserved by NOW Survey and is issued on the condition that it is not copied or disclosed by or to any unauthorised persons without prior consent in writing from NOW Survey. All dimensions to be checked on site	REV	DESCRIPTION	DRAWN	DATE	Drawing Ref		Rev	Drawing Title Block Plan & Site Plan 62 Havant Road Emsworth PO10 7JG
	-	New drawing	AG	08.09.19	HR 01		E	
	A	Size increased	AG	28.09.19	Scale at A1 1:250 1:100	Scale at A3 1:500 1:200		
	B	Internal alteration	AG	02.11.19				
	C	Dormer alteration	AG	18.01.20	Date 8 Sep 19			
	D	Internal alteration	AG	22.08.20				
	E	Internal alteration	AG	04.09.20	Drawn by AG			

**Chartered Surveyors**

4 Meeting House Lane
Ringwood
BH24 1AY

Tel 0845 050 0022
www.now-survey.com