



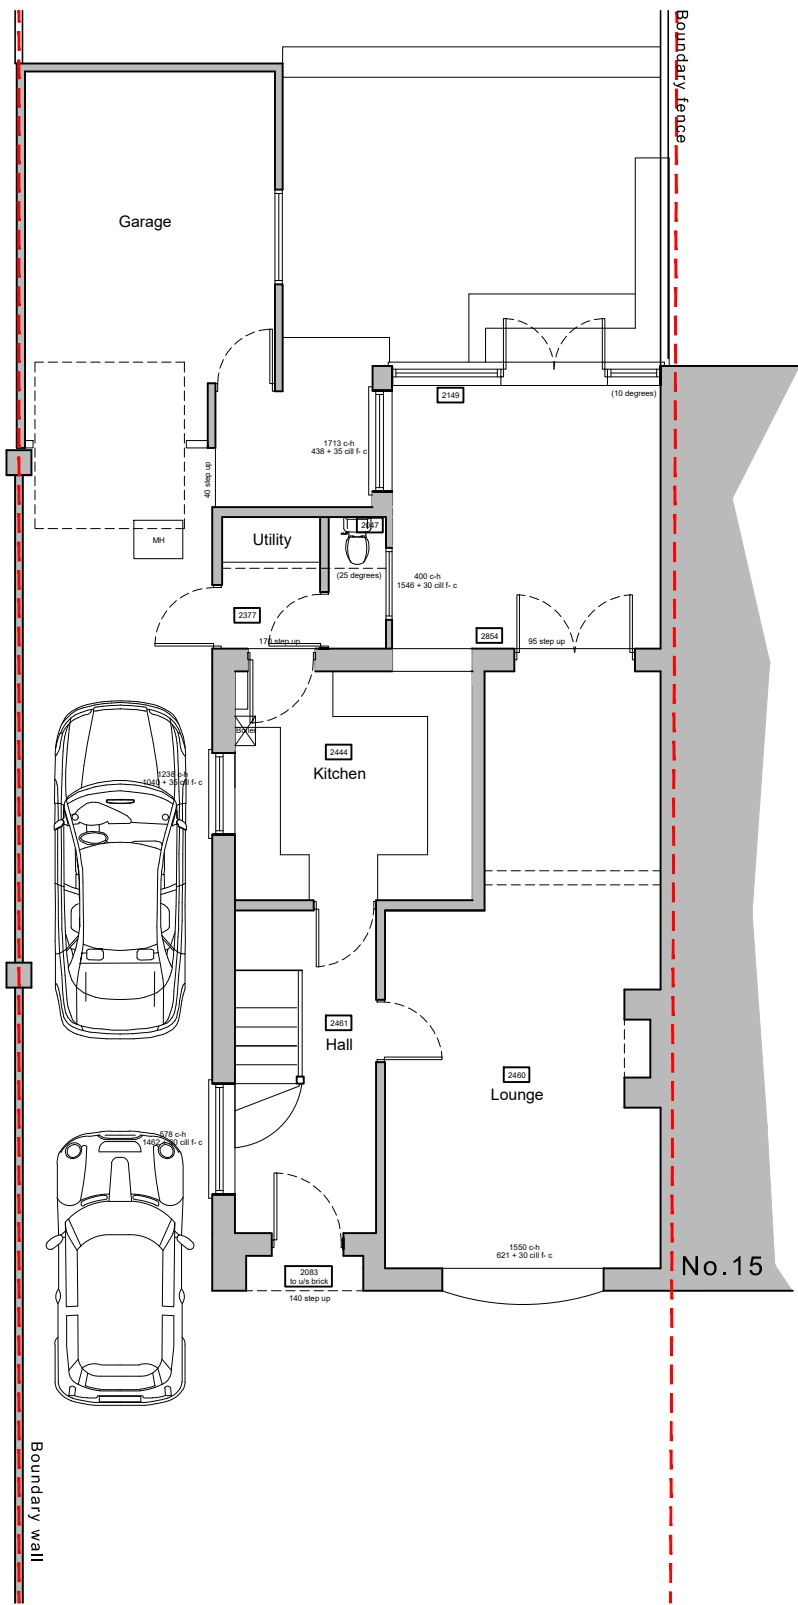


Existing ground floor plan
(first floor unchanged in new proposal)

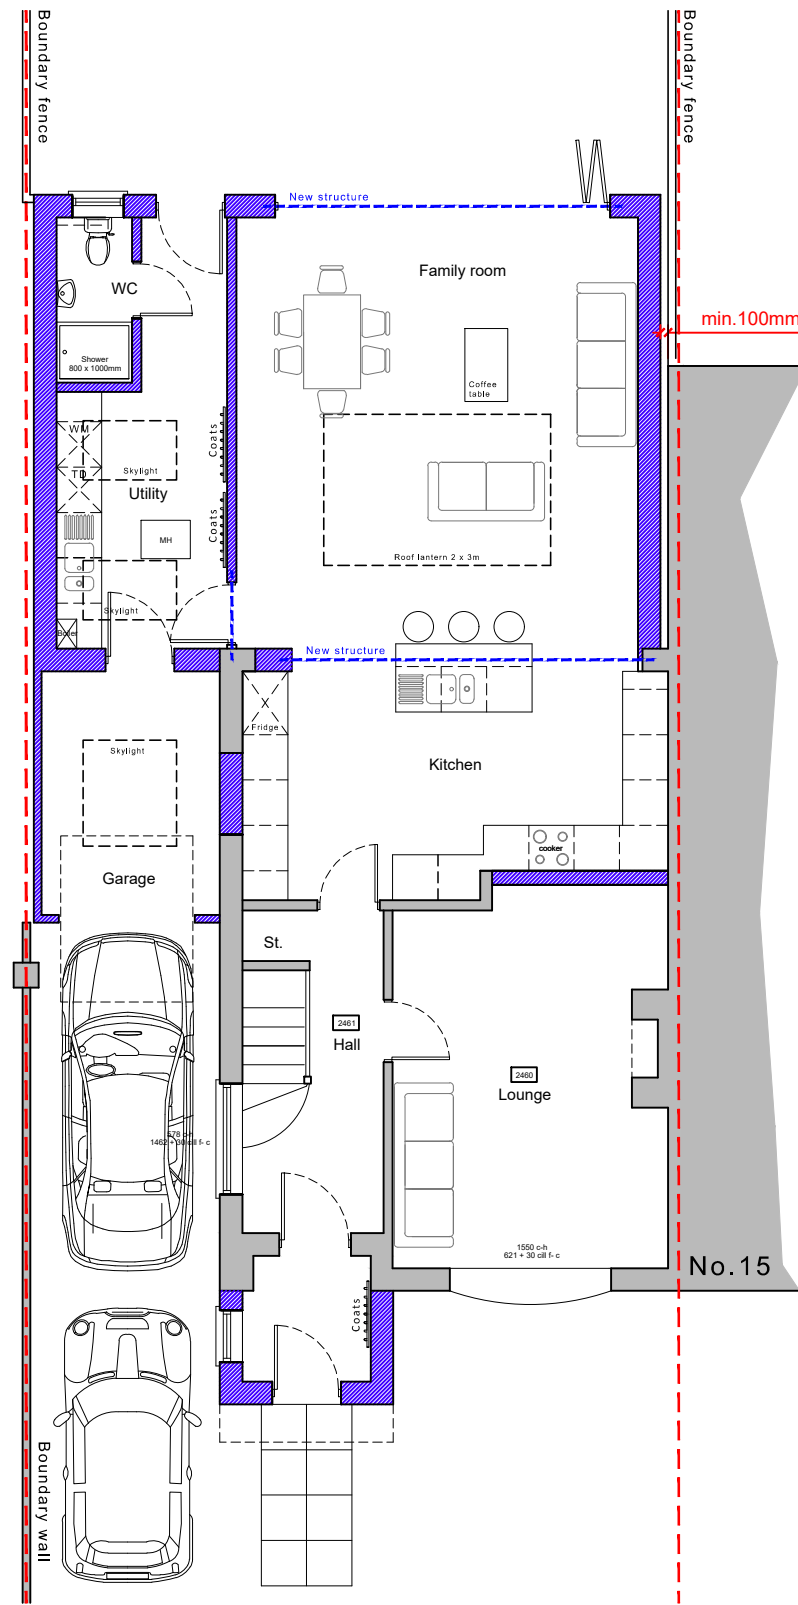

Proposed ground floor plan

- Existing walls
- Proposed walls
- Proposed structure


- Single storey rear/side extension
- Parking retained for two cars
- Proposed storm porch

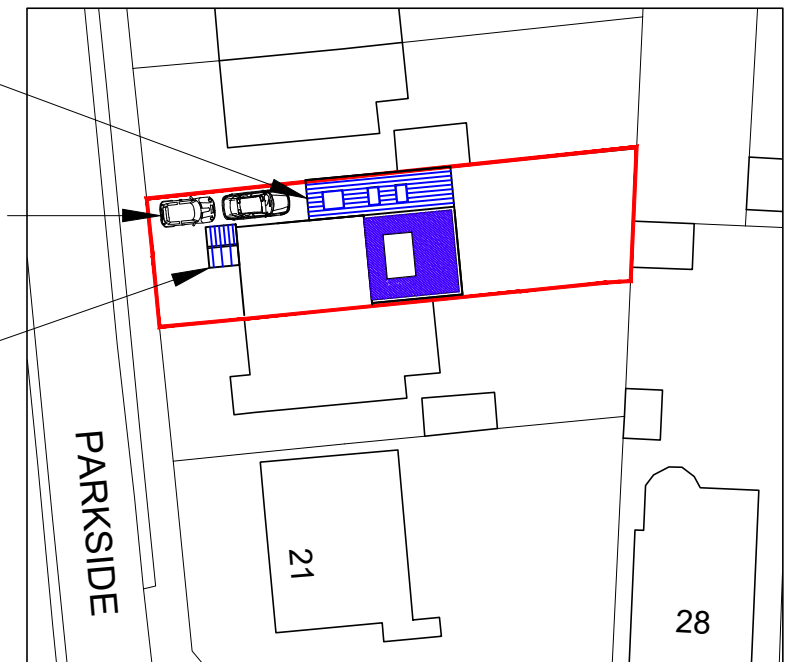


Site plan scale 1:500



Ordnance Survey, (c) Crown Copyright 2020.
All rights reserved. Licence number 100022432

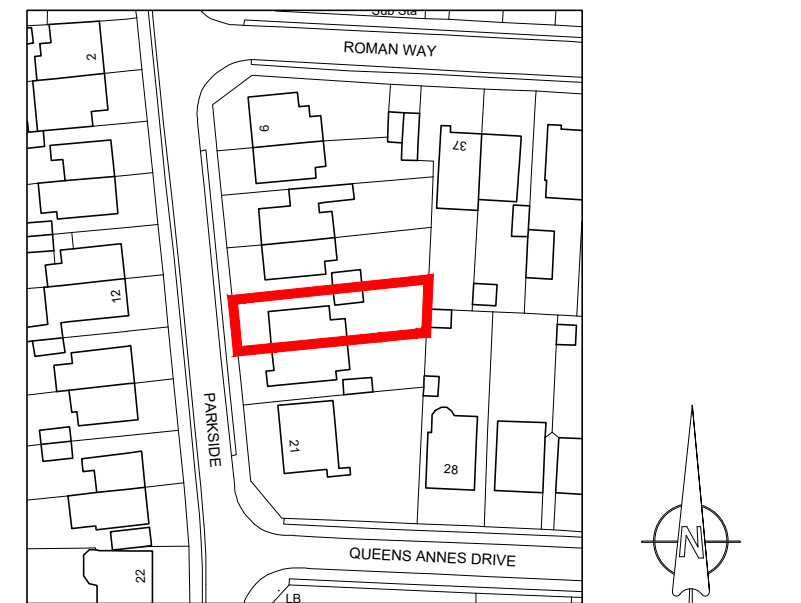

Location plan scale 1:1250

 

For MR & MRS BENFIELD		Title EXISTING & PROPOSED FLOOR PLANS, SITE & LOCATION PLAN		Office Tel: 01243 933732	
Project PROPOSED SIDE AND REAR EXTENSION + STORM PORCH AT 17 PARKSIDE, BEDHAMPTON PO9 3PJ		Date OCT 2020		Email: admin@jb-architecturedesign.com	
Job Number PL396.20		Drawing Number -01		Web: www.jb-architecturedesign.com	
		Revision A			

