




1 EXISTING SITE PLAN
Scale: 1:100 @ A1

Contains OS data © Crown copyright and database rights
2019 0100031673

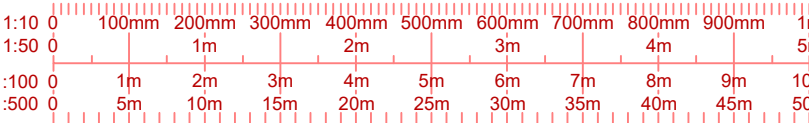

A	22.07.2020	First Issue	JS	SC	CM
Revision	Rev Date:	Revision Description:	Drm	Ckd	Appd

Revisions Schedule

Do not scale from this drawing

THIS DOCUMENT IS THE PROPERTY OF CONRAD ENERGY LTD. IT CONTAINS PROPRIETARY AND CONFIDENTIAL INFORMATION WHICH MUST NOT BE DUPLICATED, USED OR DISCLOSED OTHER THAN AS EXPRESSLY AUTHORIZED BY CONRAD ENERGY LTD OR ITS REPRESENTATIVE ©2019

© 2019 Copyright of Conrad Energy Limit. All Rights Reserved.



CONRAD ENERGY LIMITED
UNITS D & E, WINDRUSH COURT, BLACKLANDS WAY, ARINGDON OX21 1SY
T: +44(0)1865 338166 E: info@conradenergy.co.uk W: www.conradenergy.co.uk
Registered in England No. 08880055 Registered office: T1 - 75 Shafar Street, Conrad Garden, London, WC2H 9UD

Project Number:			N/A		
Project Title:			Langstone		
Client(s):			Conrad Energy		
Project Issue Date:					
Drawn By:		JS	Checked By:		PS
Approved By:		PS			
Drawing Number:		LGN-ESP-01			Rev: A
Drawing Name:			Existing Site Layout		
Sheet Print Stamp:					
Scale:As Shown		@	Paper Size:		A1
Drawing Status:					
FOR PLANNING					