



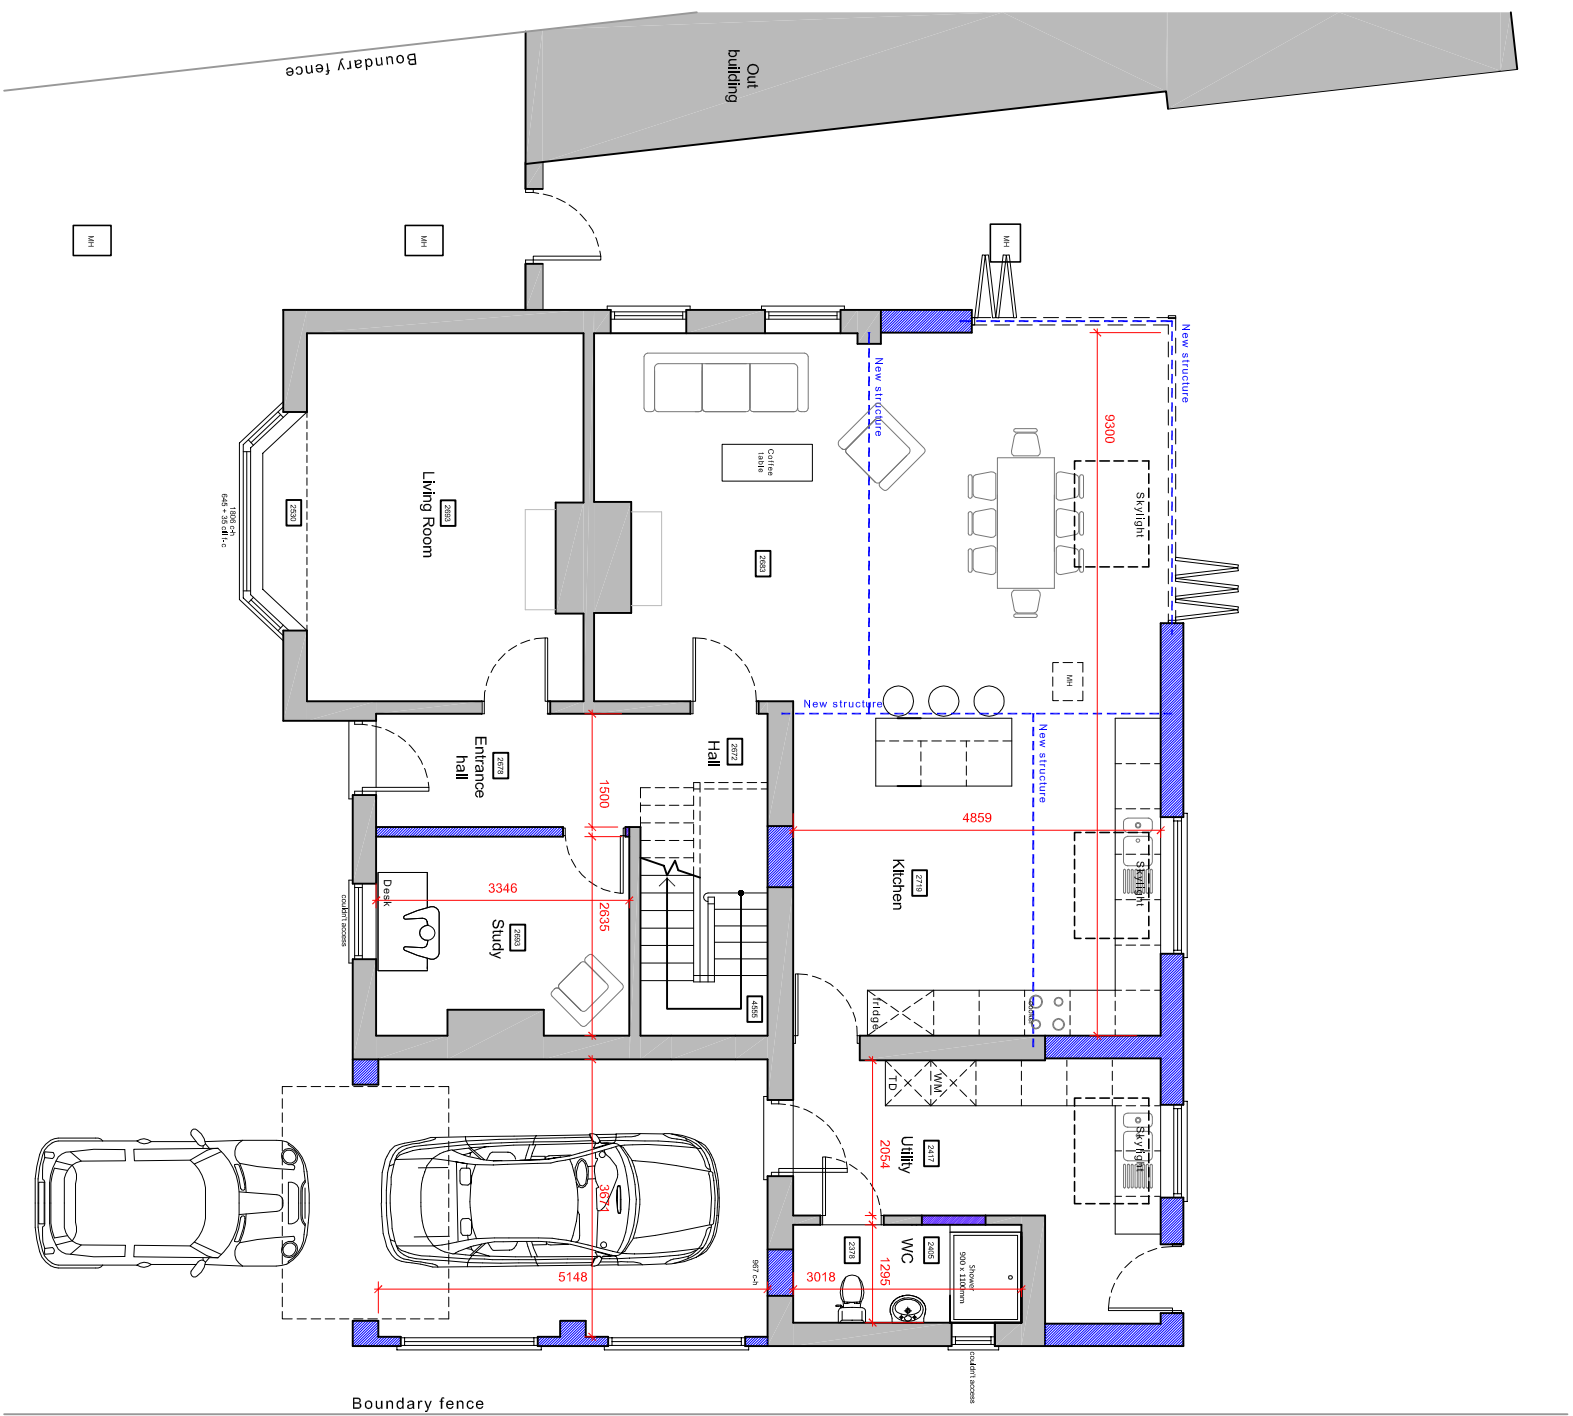

Ground floor plan

Proposed floor plans scale 1:100

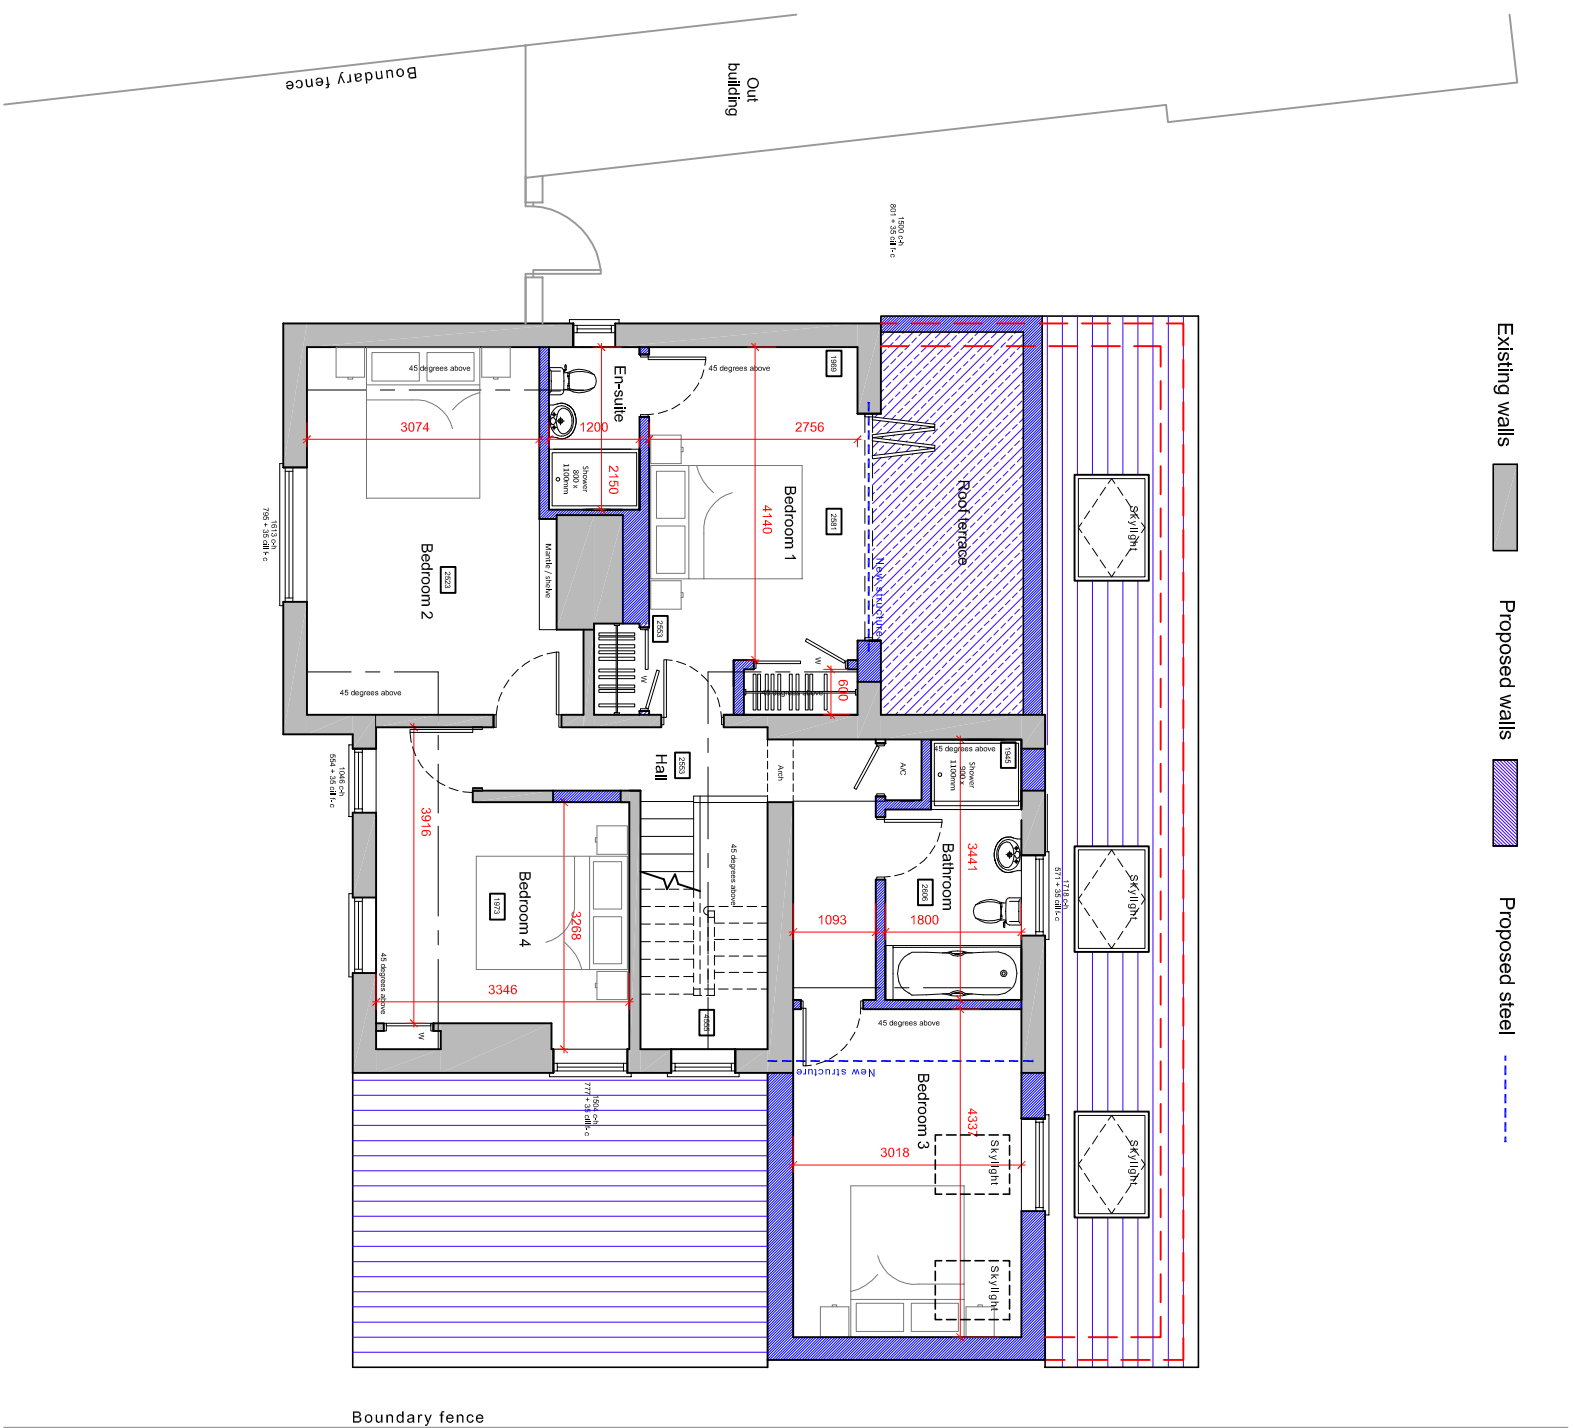

First floor plan

For MR & MRS HYDE		Title PROPOSED FLOOR PLANS		Office Tel: 01243 993732	
Project PROPOSED ALTERATIONS & EXTENSION AT 63 WEST STREET, HAVANT, PO9 1ID	Drawn JB		Scale 1:100 @ A3	Email: admin@j-b-architecturedesign.com	
	Date SEP 2020	Checked -	Web: www.jb-architecturedesign.com		
	Job Number PL374.20	Drawing Number -03	Revision B	 JB ARCHITECTURE	