



Proposed Elevations incl. Main House


This drawing is the copyright of Tomes Architects and may not be copied, altered, or reproduced in any way, or be passed to a third party without our written authority.
All dimensions are to be checked on site before commencing work. Any discrepancies should be reported to the project manager immediately.

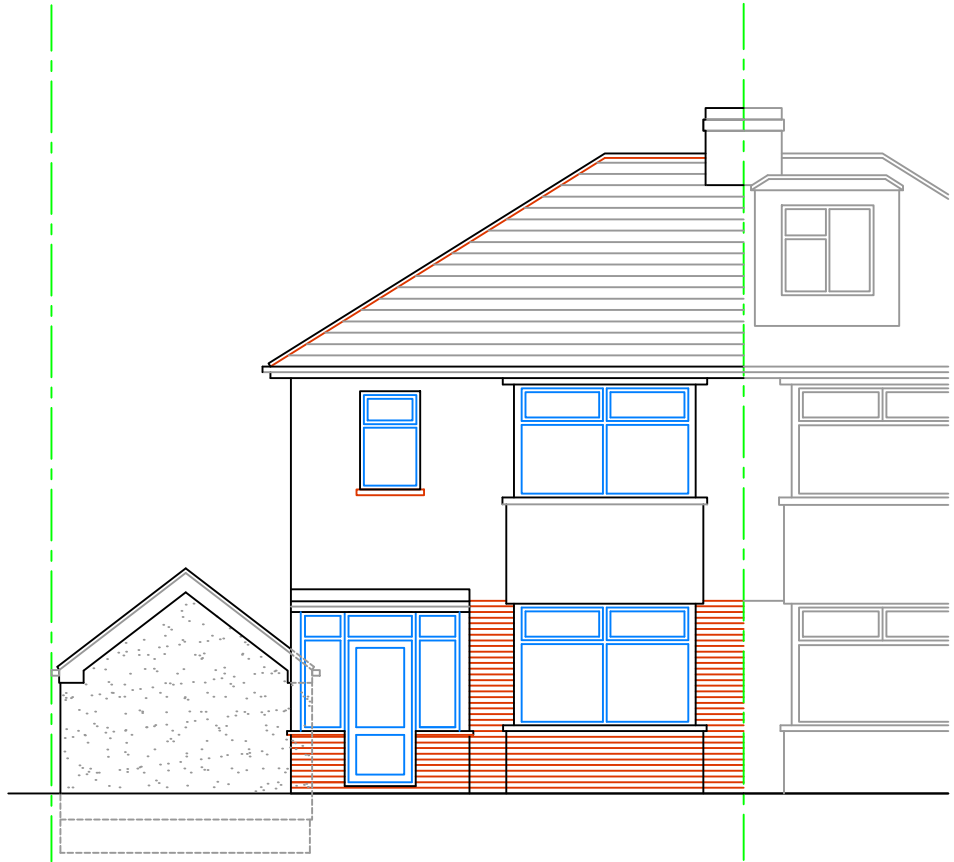


Front Elevation

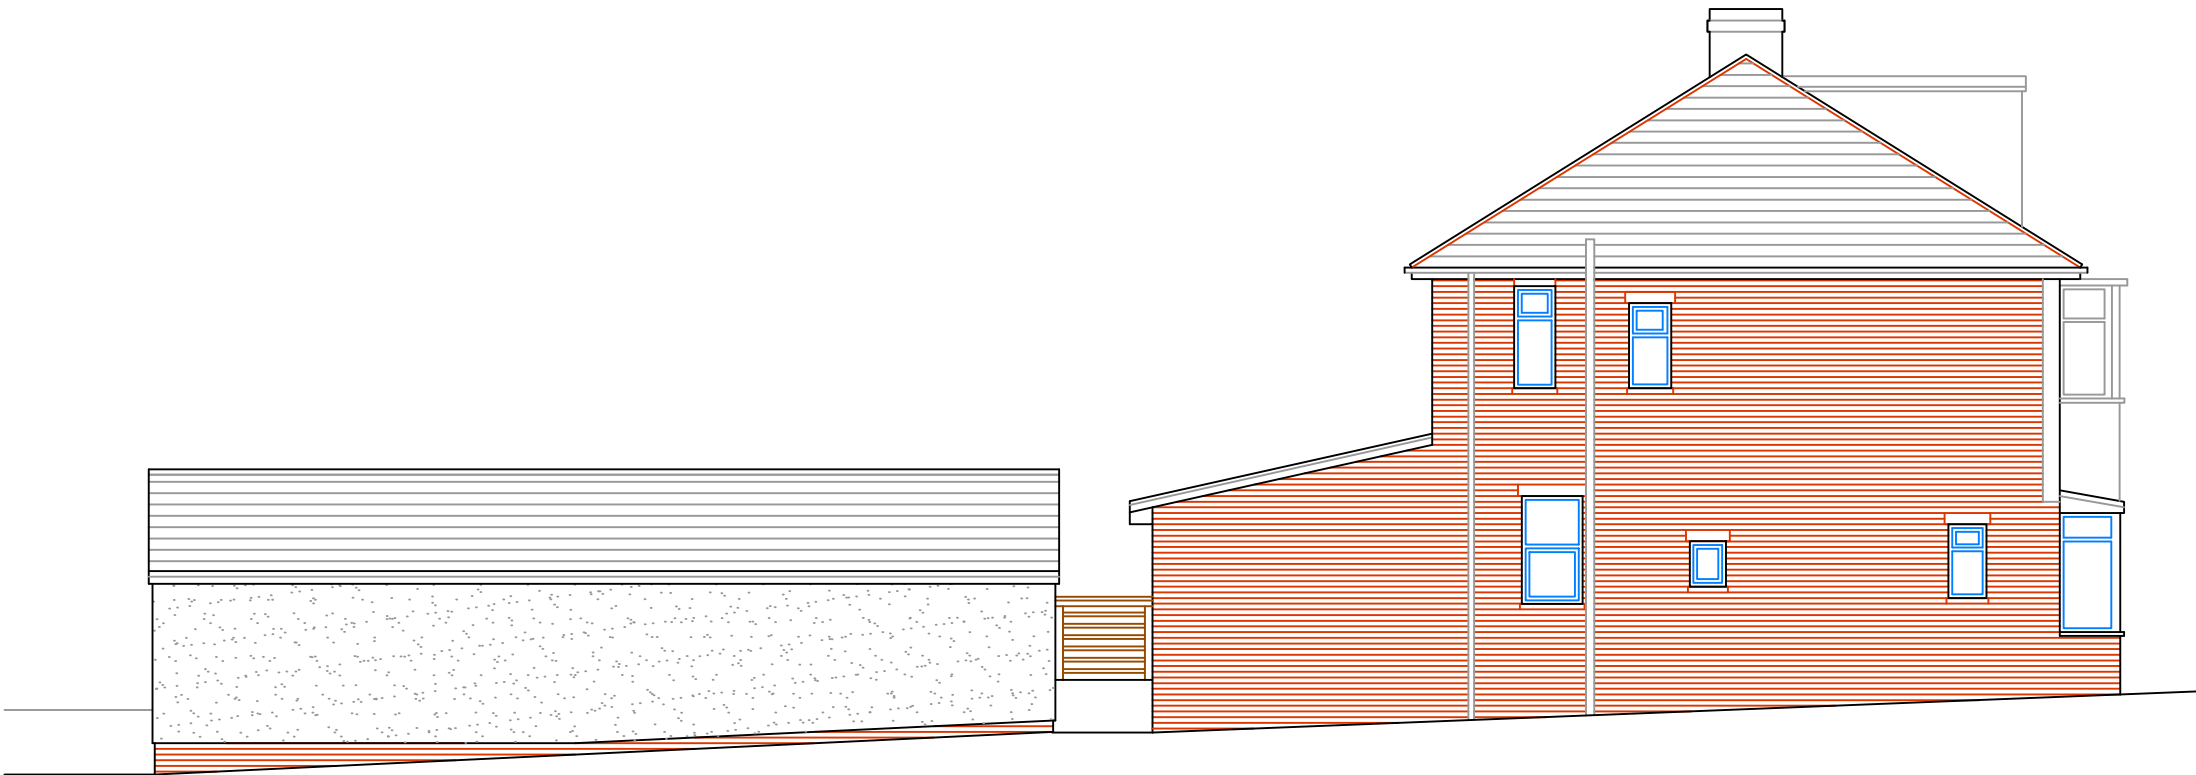

Elevation from No. 49

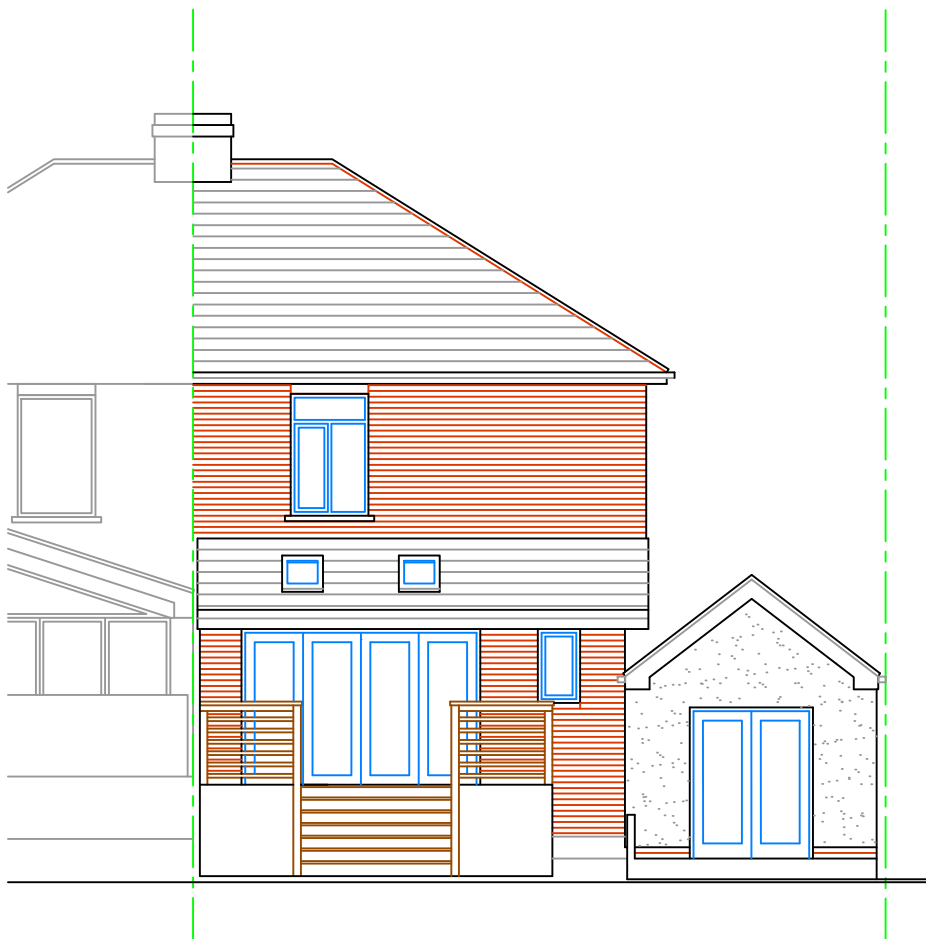


Rear Elevation

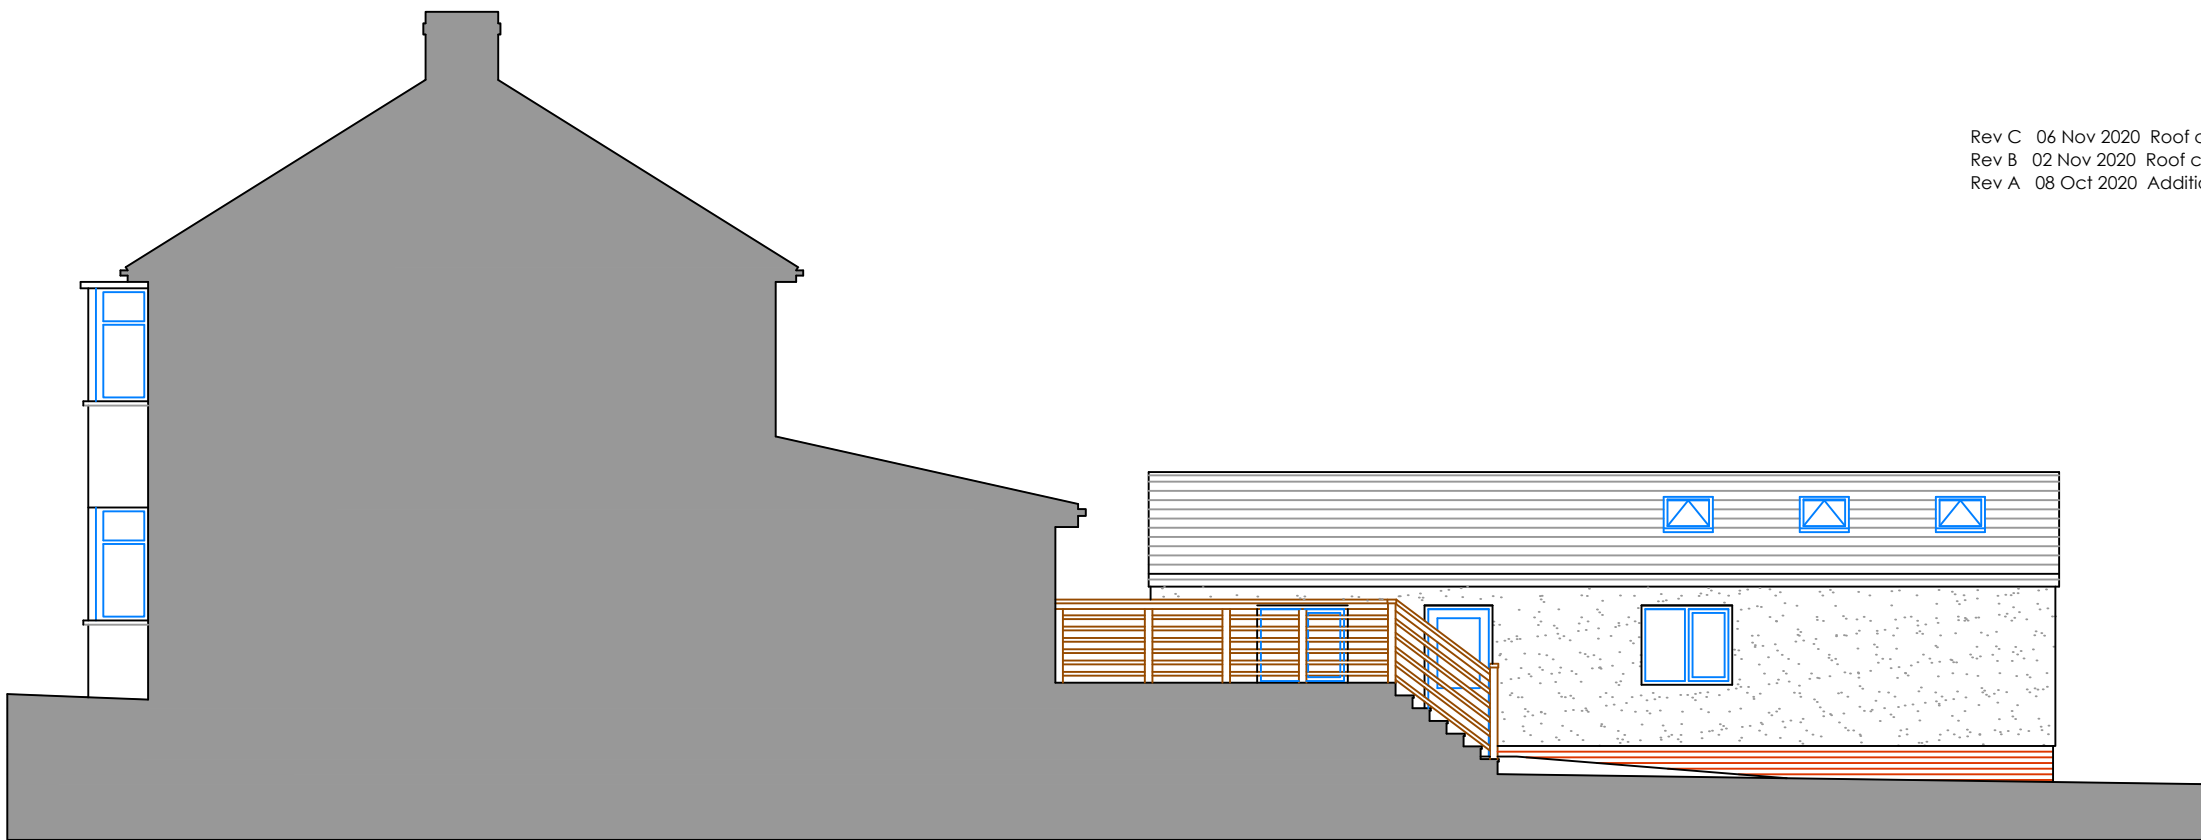

Elevation from No. 53

Rev C 06 Nov 2020 Roof configuration altered
Rev B 02 Nov 2020 Roof configuration altered
Rev A 08 Oct 2020 Additional window to Elevation

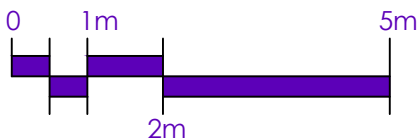

tomesarchitects
architecture + project management

the old rectory, 108 london road, widley, hampshire, po7 5aa
tel: 023 9309 2307 email: info@tomesarchitects.co.uk

project	51 The Crescent Widley	date	06 Sept 2020
drawing	Proposed Elevations	scale	1:100@A2
drawing no.	C3408-5	revision	C