



PROPOSED UTILITY
North (side) elevation

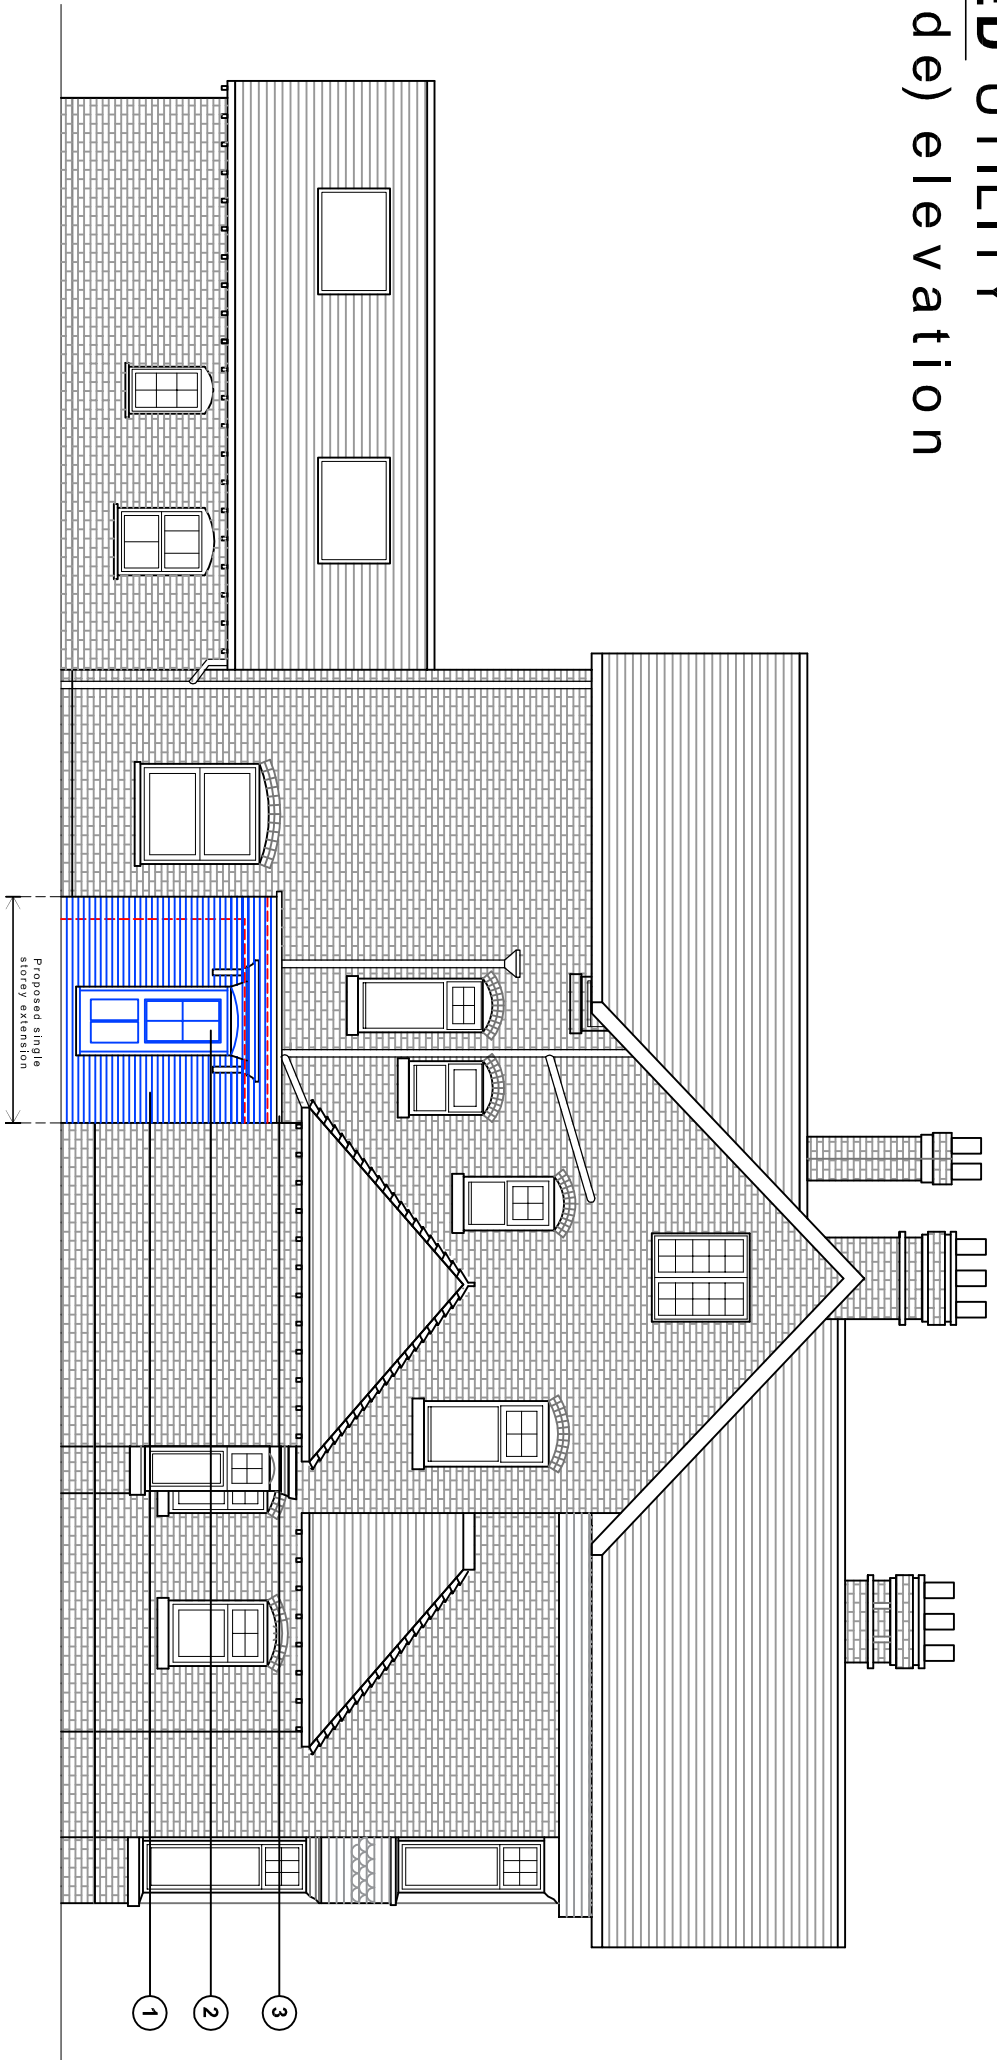


- PROPOSED SCHEDULE OF MATERIALS.
- 1 Bricks to match existing
 - 2 Timber windows& doors to match existing
 - 3 Single ply flat roof


PROPOSED UTILITY
East (rear) elevation

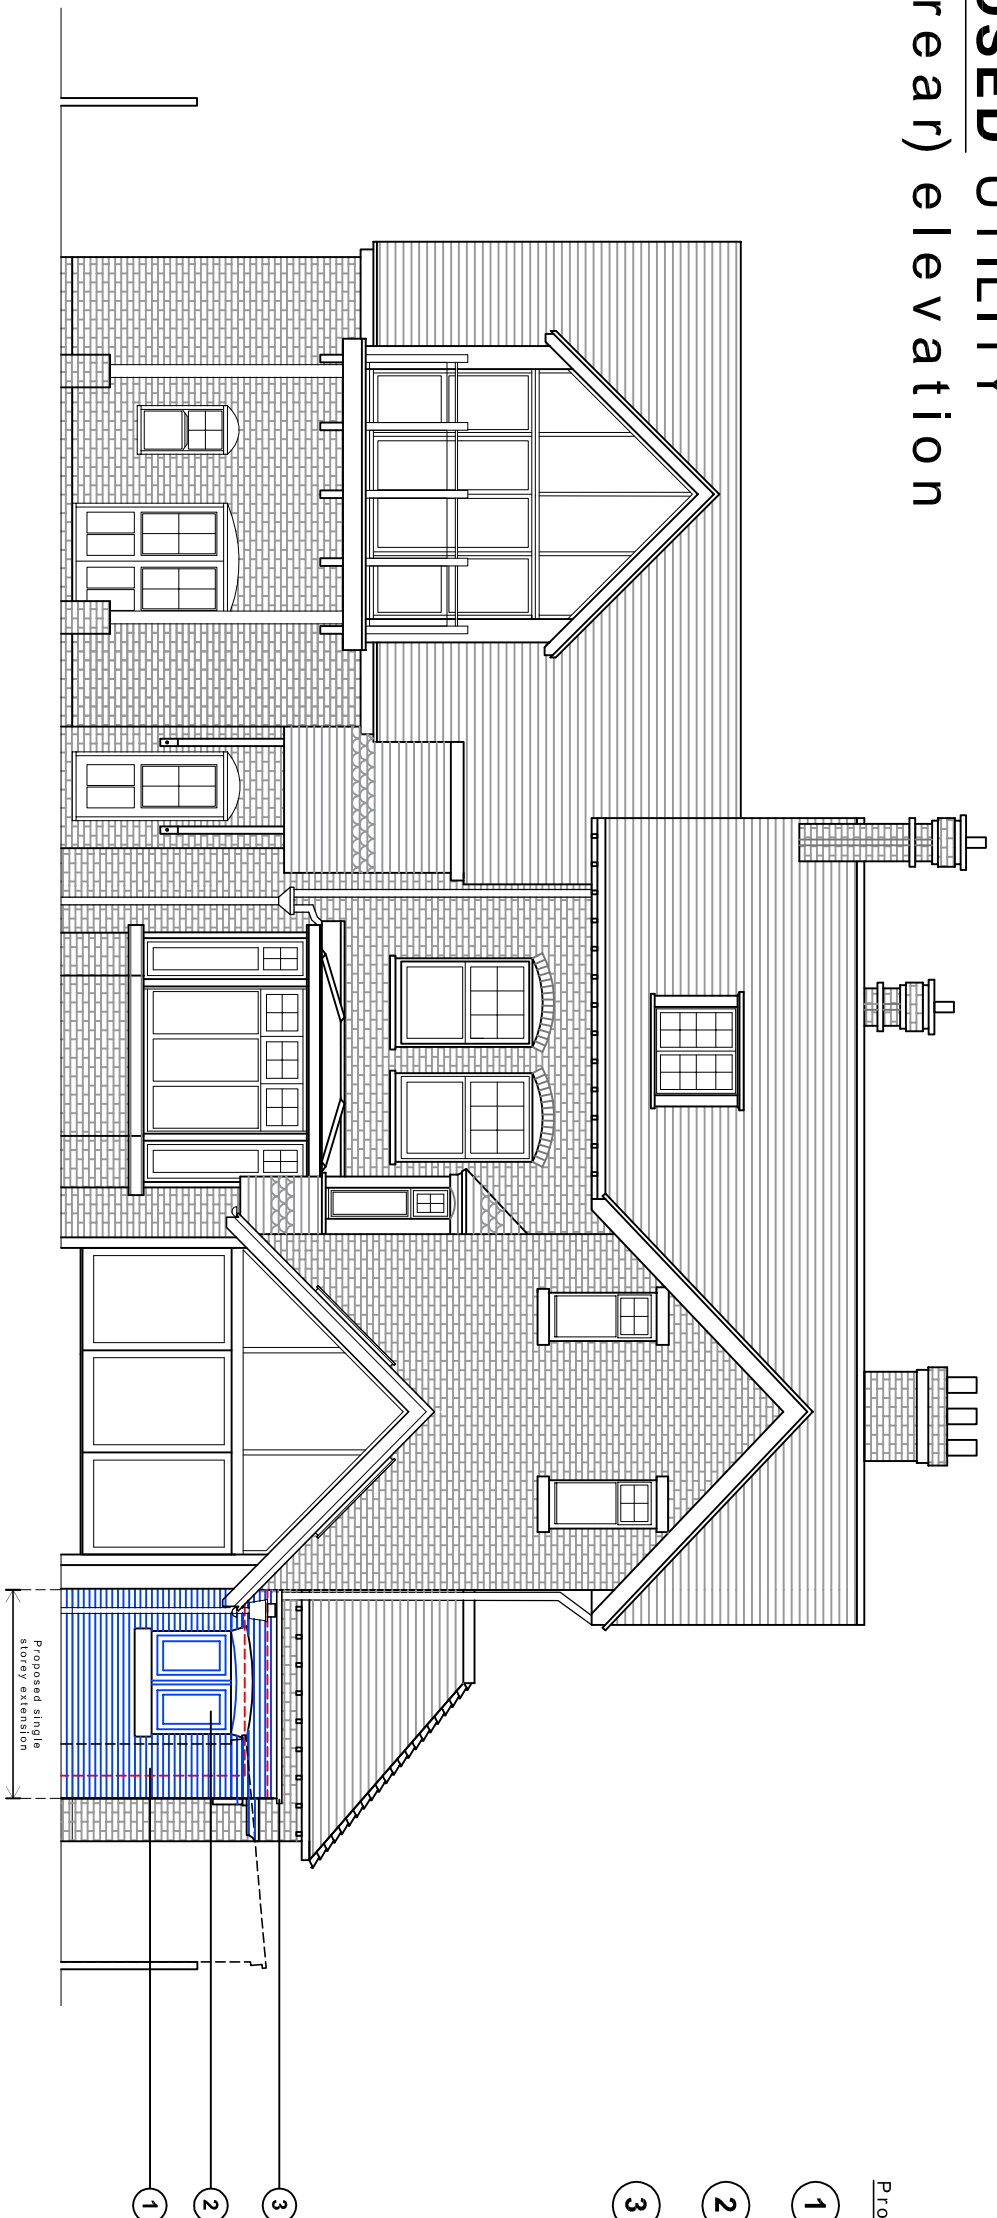

EXISTING
North (side) elevation

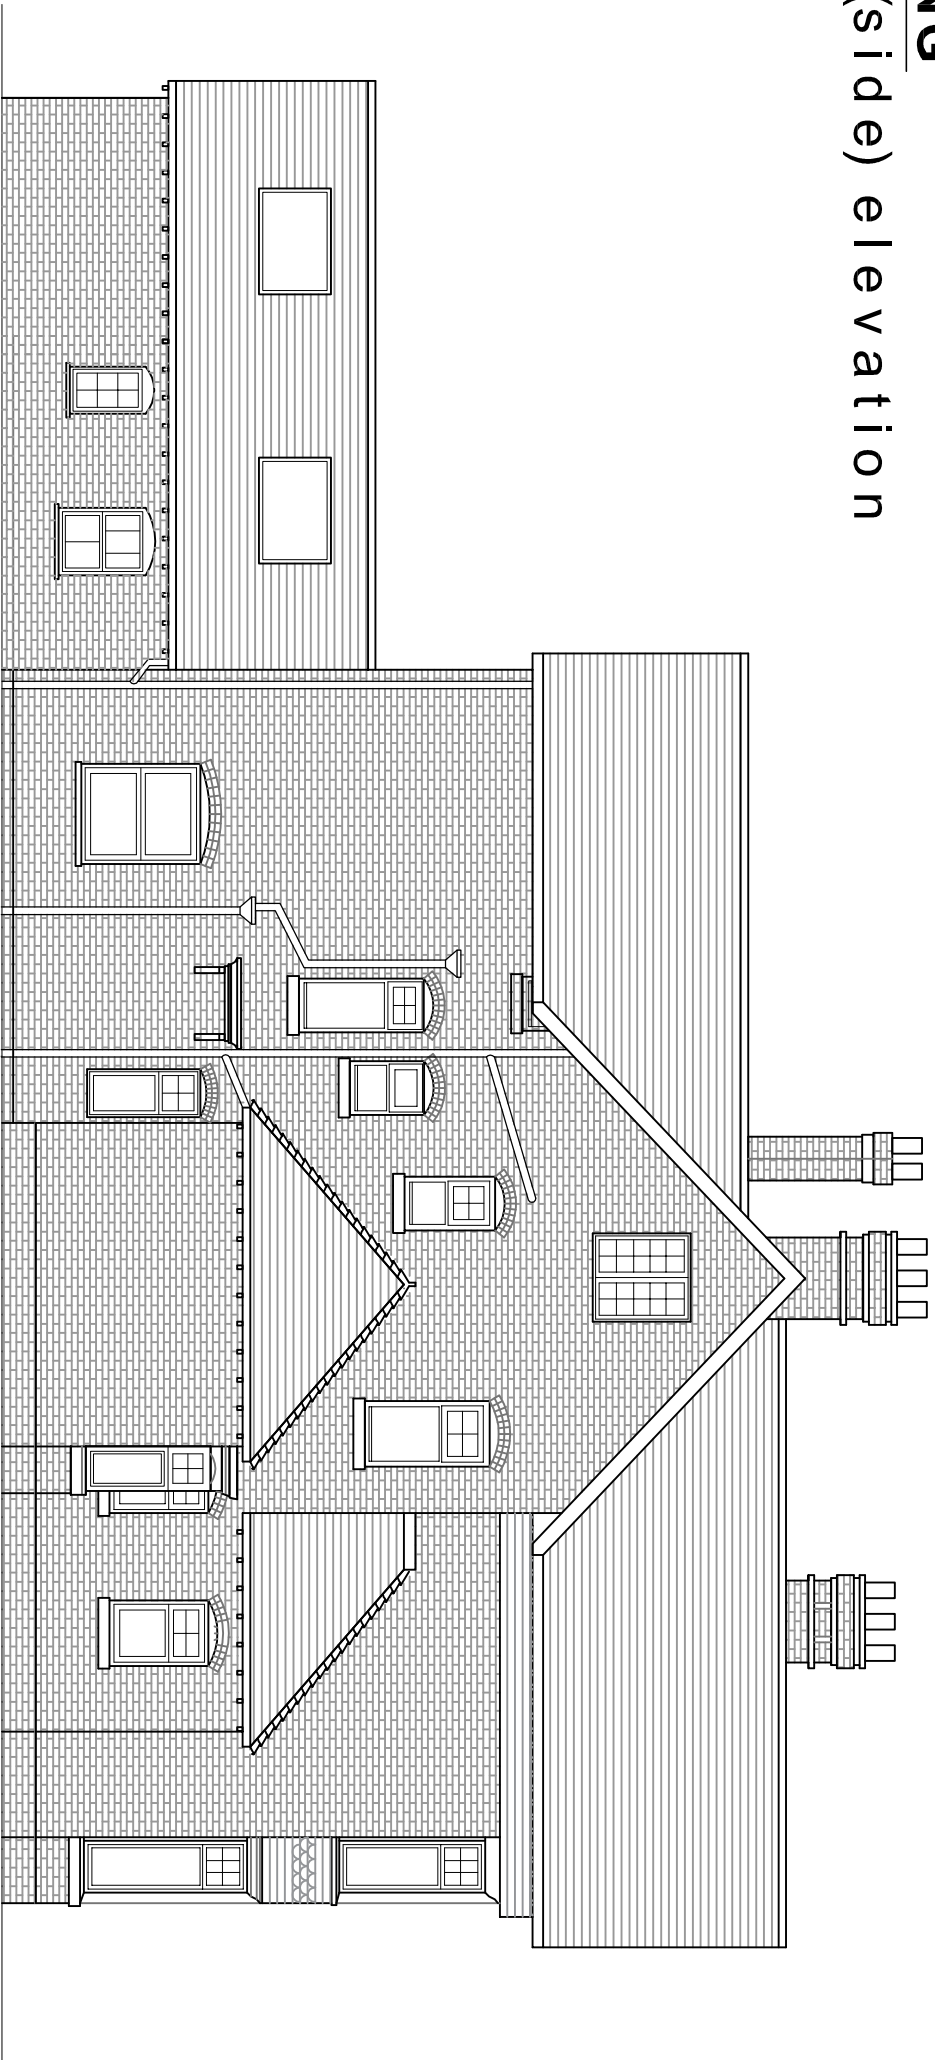


EXISTING
East (rear) elevation

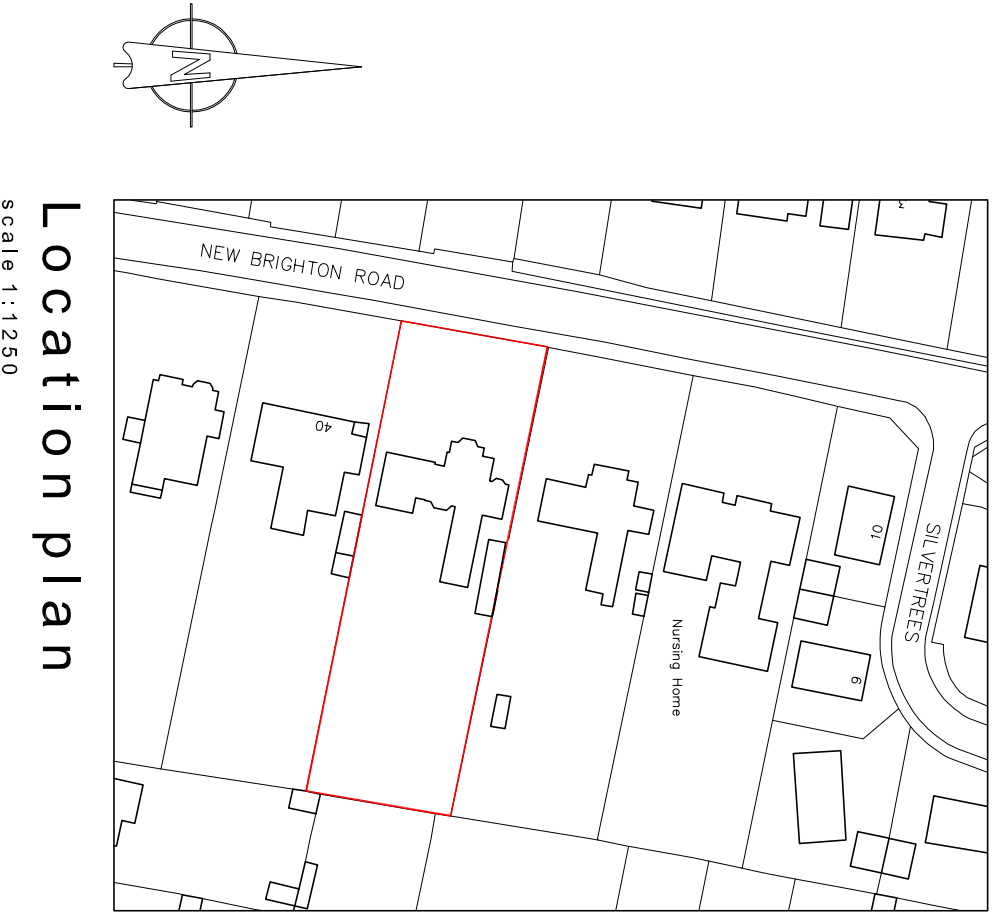

Location plan
Scale 1:1250

NB:
First floor plan, south and west elevation unchanged in new proposals

- Existing walls —
- Proposed walls —
- Proposed steel - - -

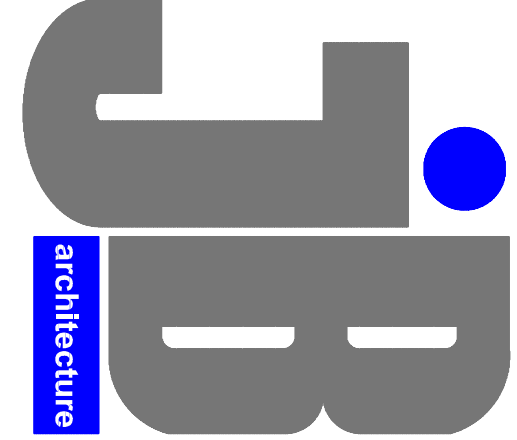

E: admin@jb-architecturedesign.com
W: www.jb-architecturedesign.com
T: 01243 983732


For
MR & MRS LIU

Project
PROPOSED EXTENSION & ALTERATIONS AT 42 NEW BRIGHTON LANE, EMSWORTH, PO10 7QR


Title
EXISTING & PROPOSED FLOOR PLANS & ELEVATIONS & LOCATION PLAN

Date	Drawn	Scale	Checked
SEPT 2020	JB	As shown @ A1	-
Job Number	Drawing Number	Revision	
PL363.20	-02		

EXISTING
Ground floor

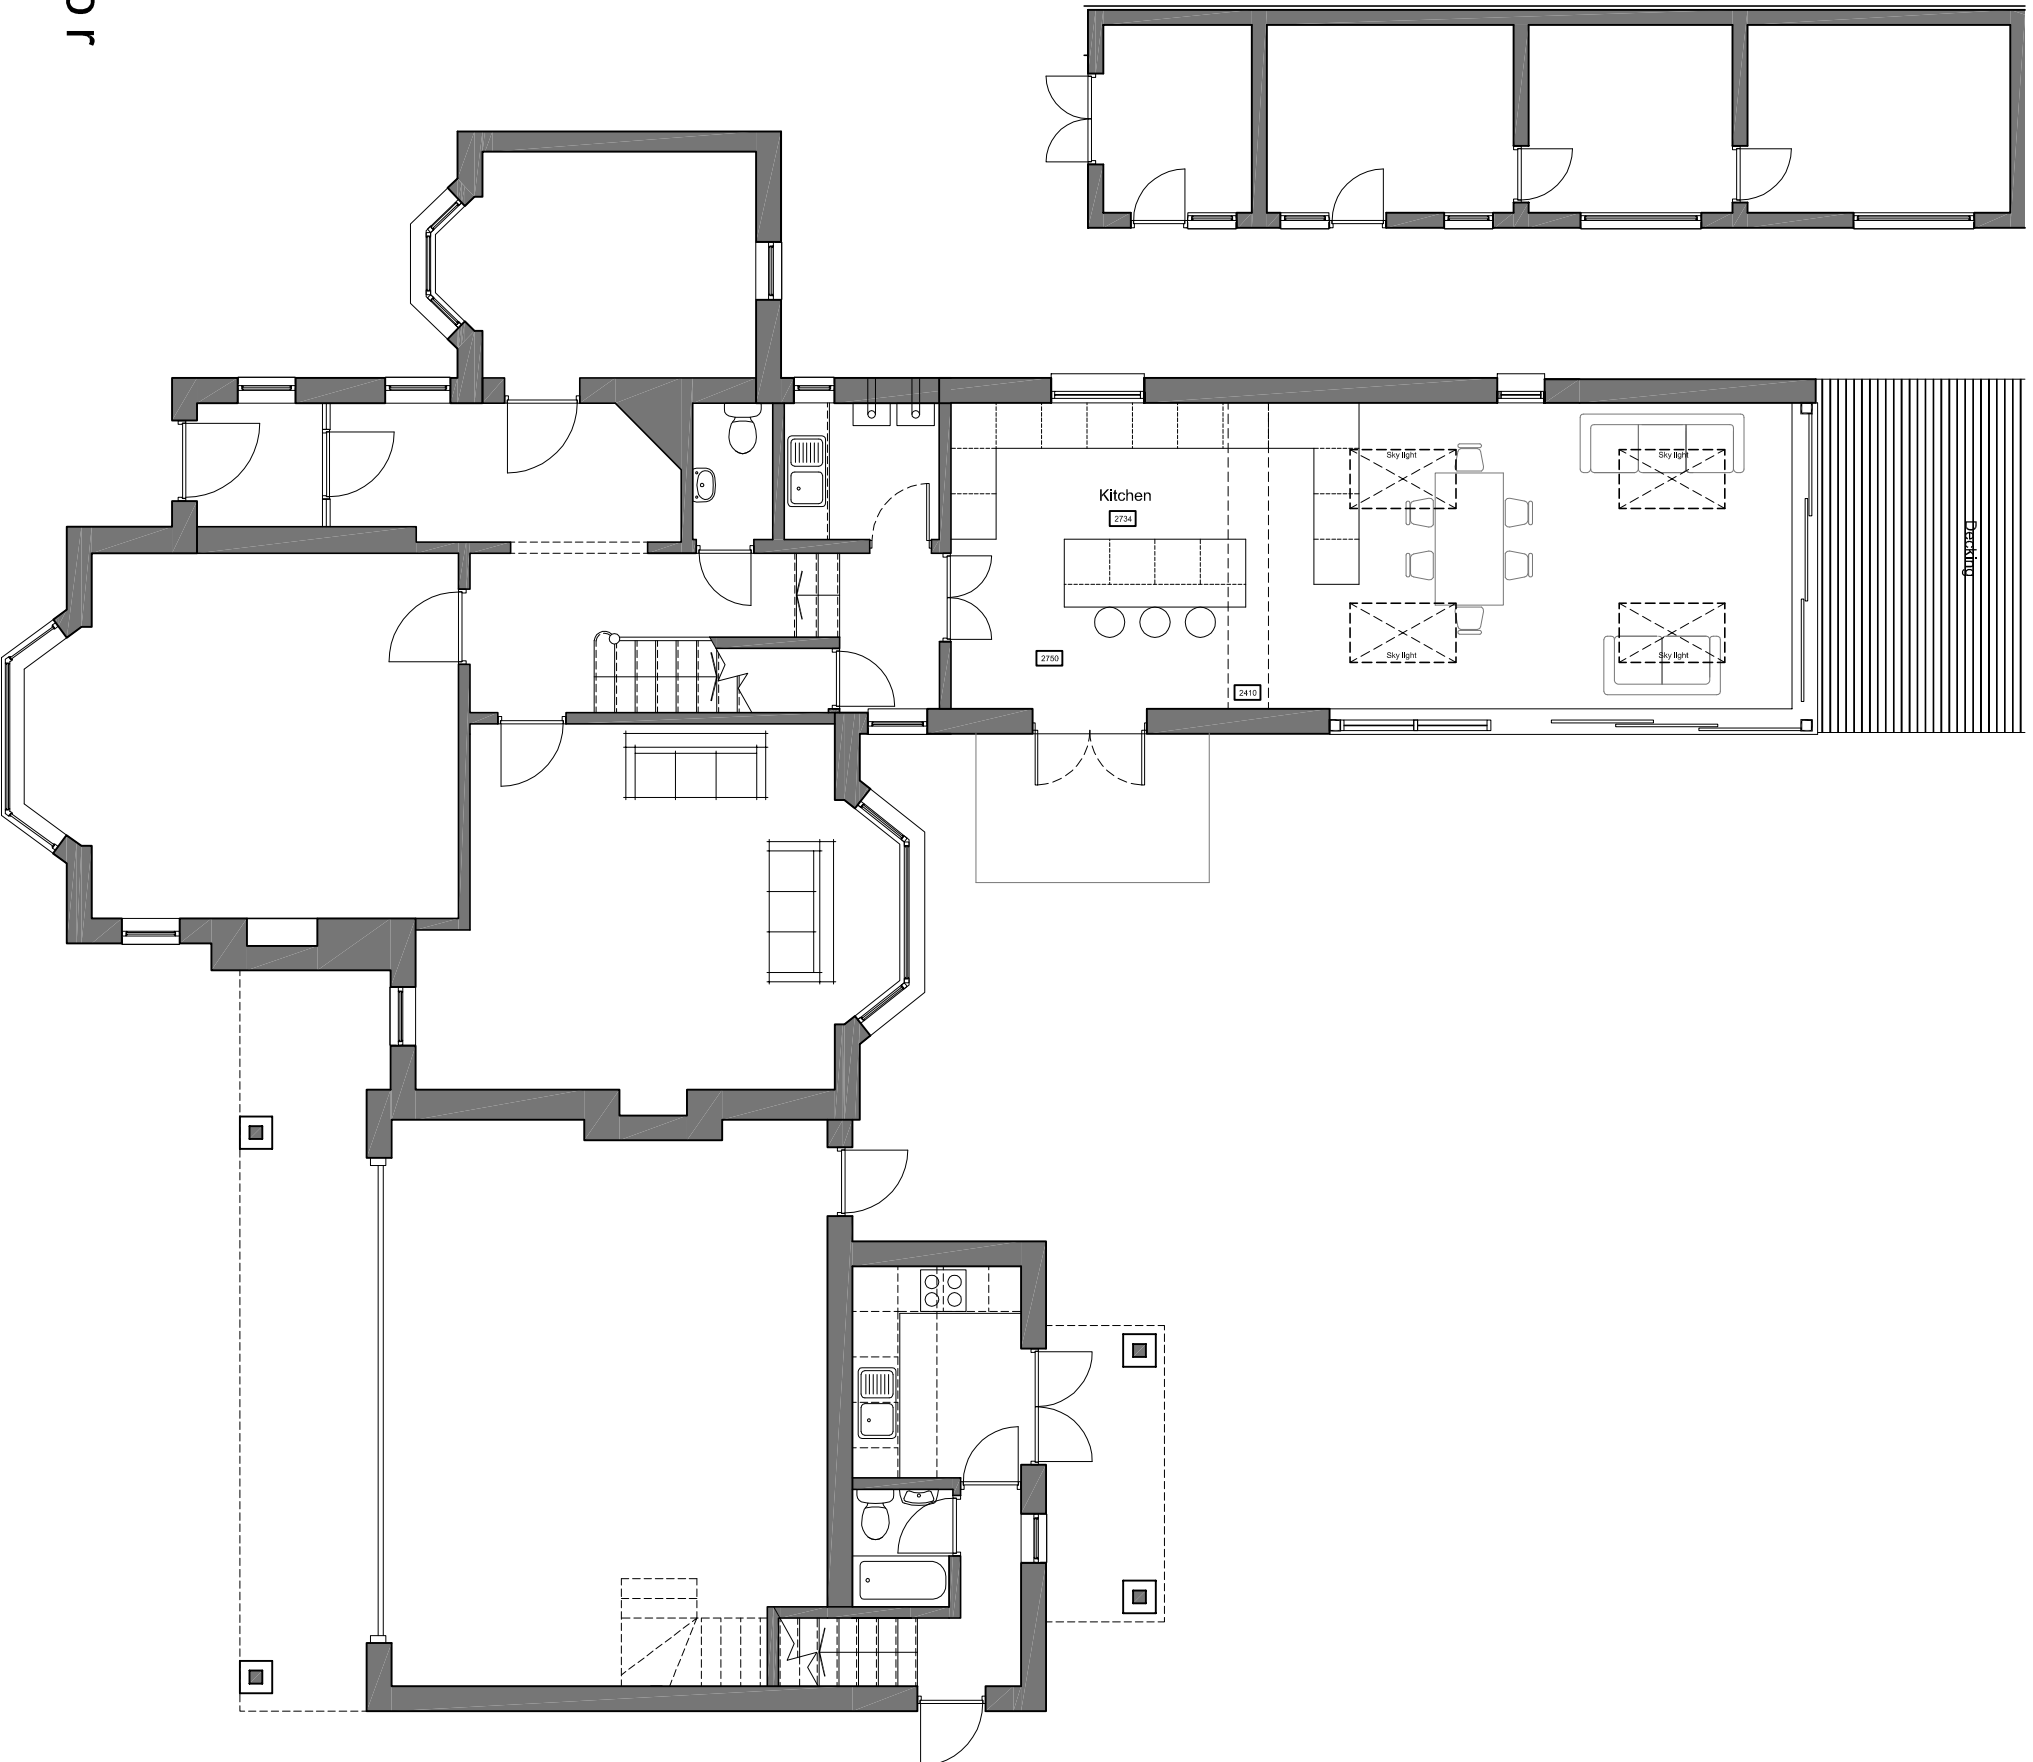

PROPOSED
Ground floor

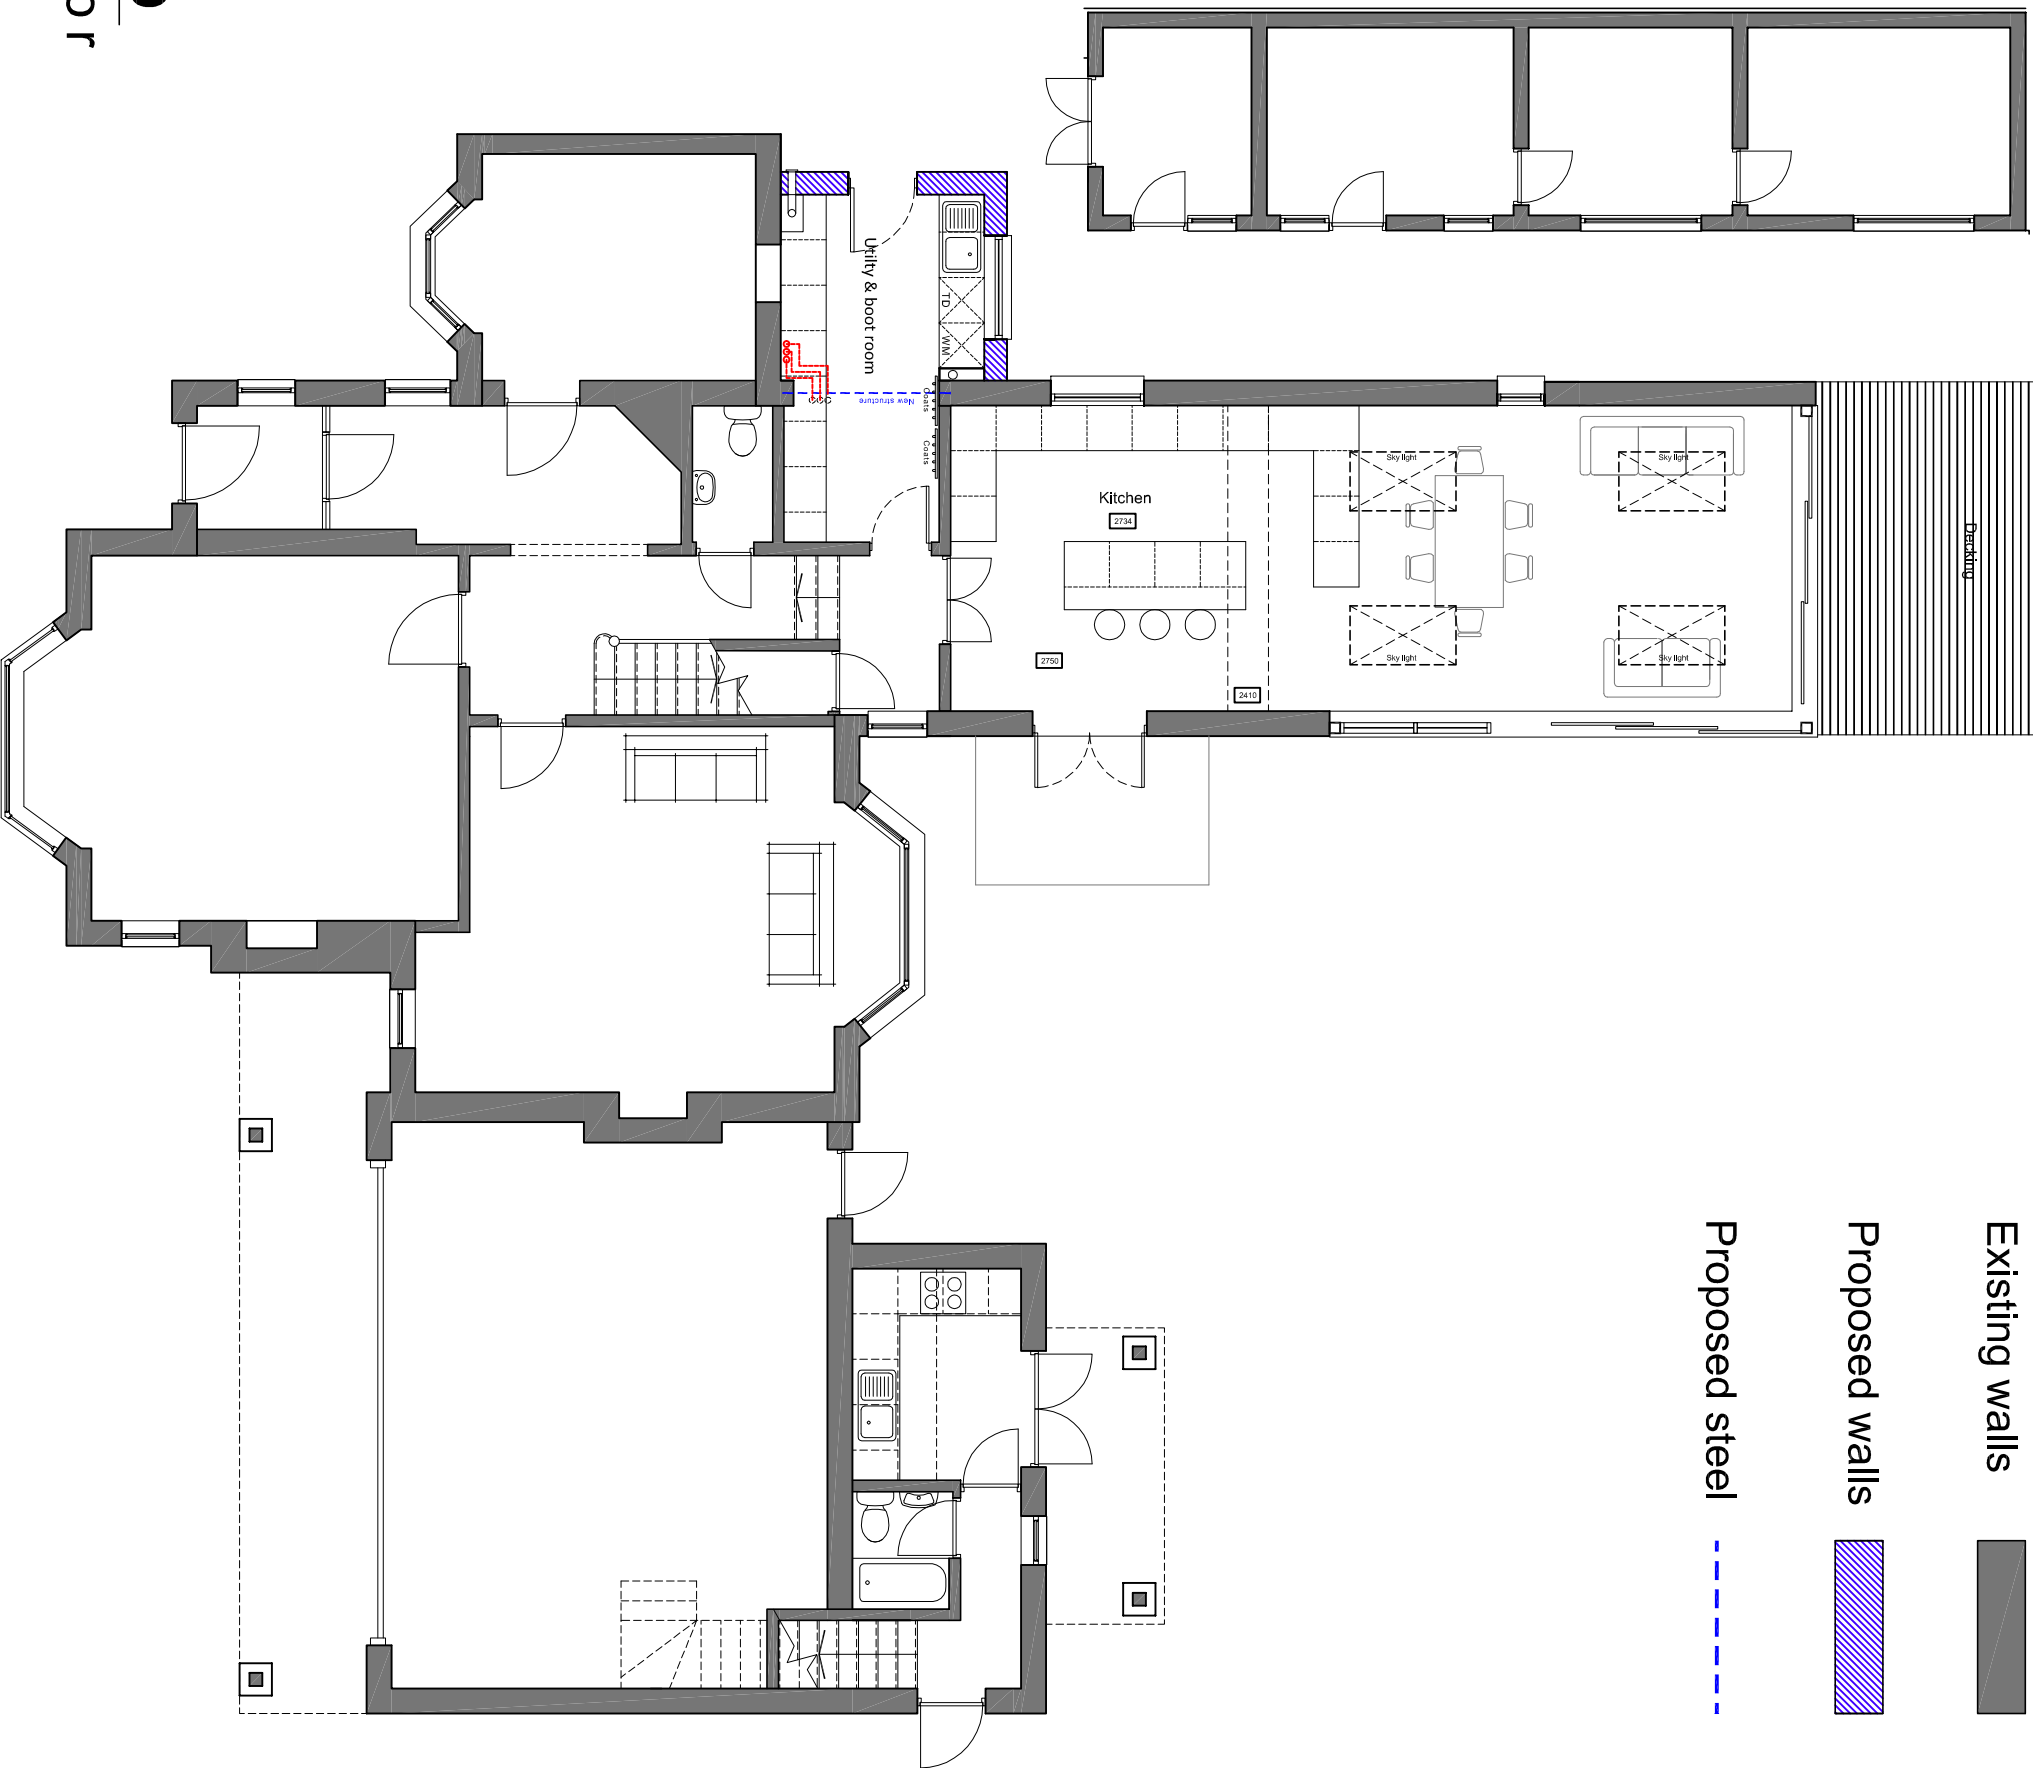

For	MR & MRS LIU
Project	PROPOSED EXTENSION & ALTERATIONS AT 42 NEW BRIGHTON LANE, EMSWORTH, PO10 7QR
Title	EXISTING & PROPOSED FLOOR PLANS & ELEVATIONS & LOCATION PLAN
Date	SEPT 2020
Drawn	JB
Scale	As shown @ A1
Checked	-
Job Number	PL363.20
Drawing Number	-02
Revision	