




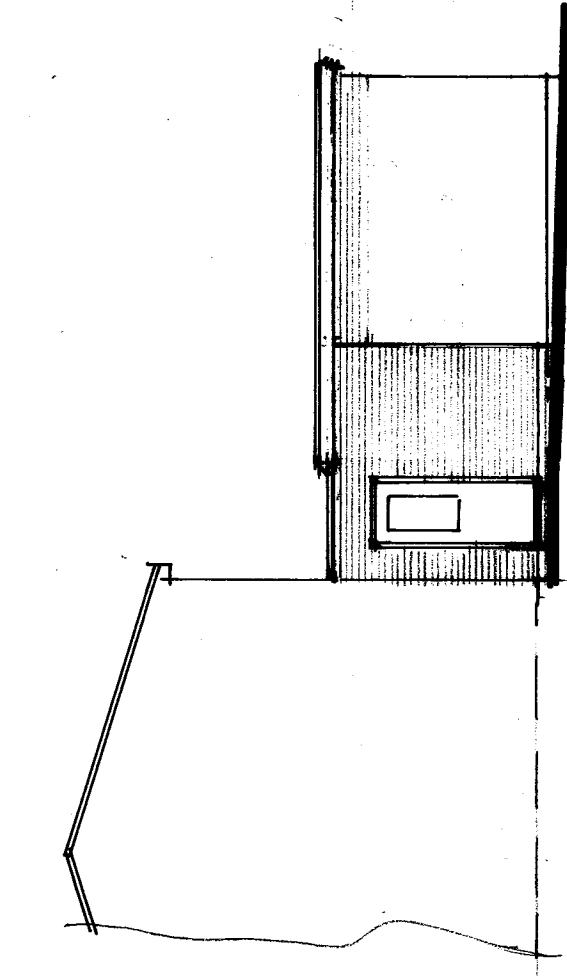


Proposed North East Elevation.

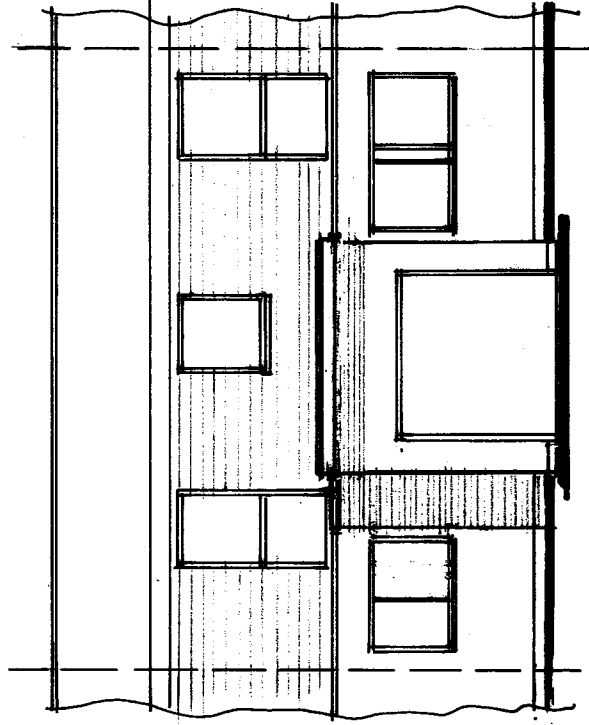


Proposed North West Elevation.

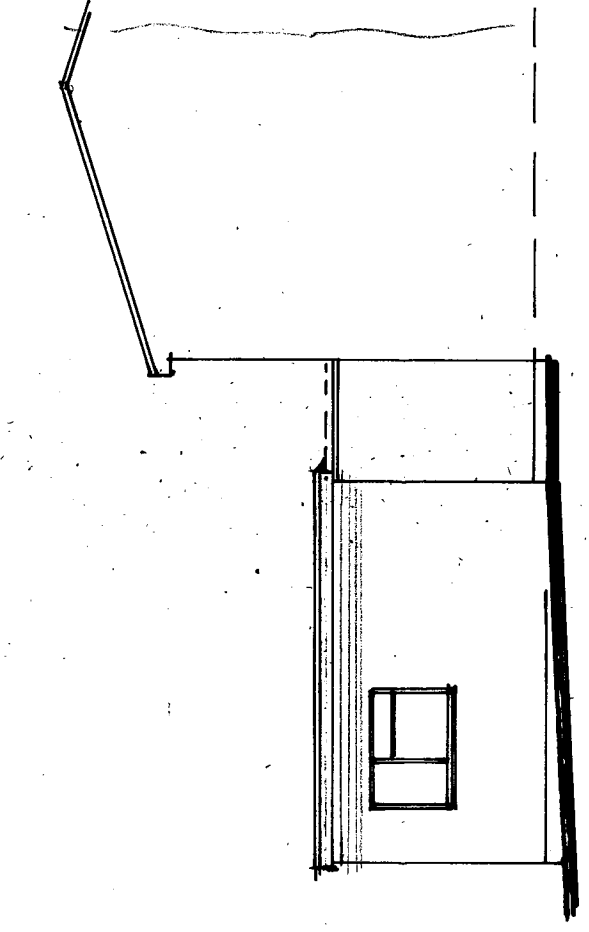

Proposed South West Elevation.

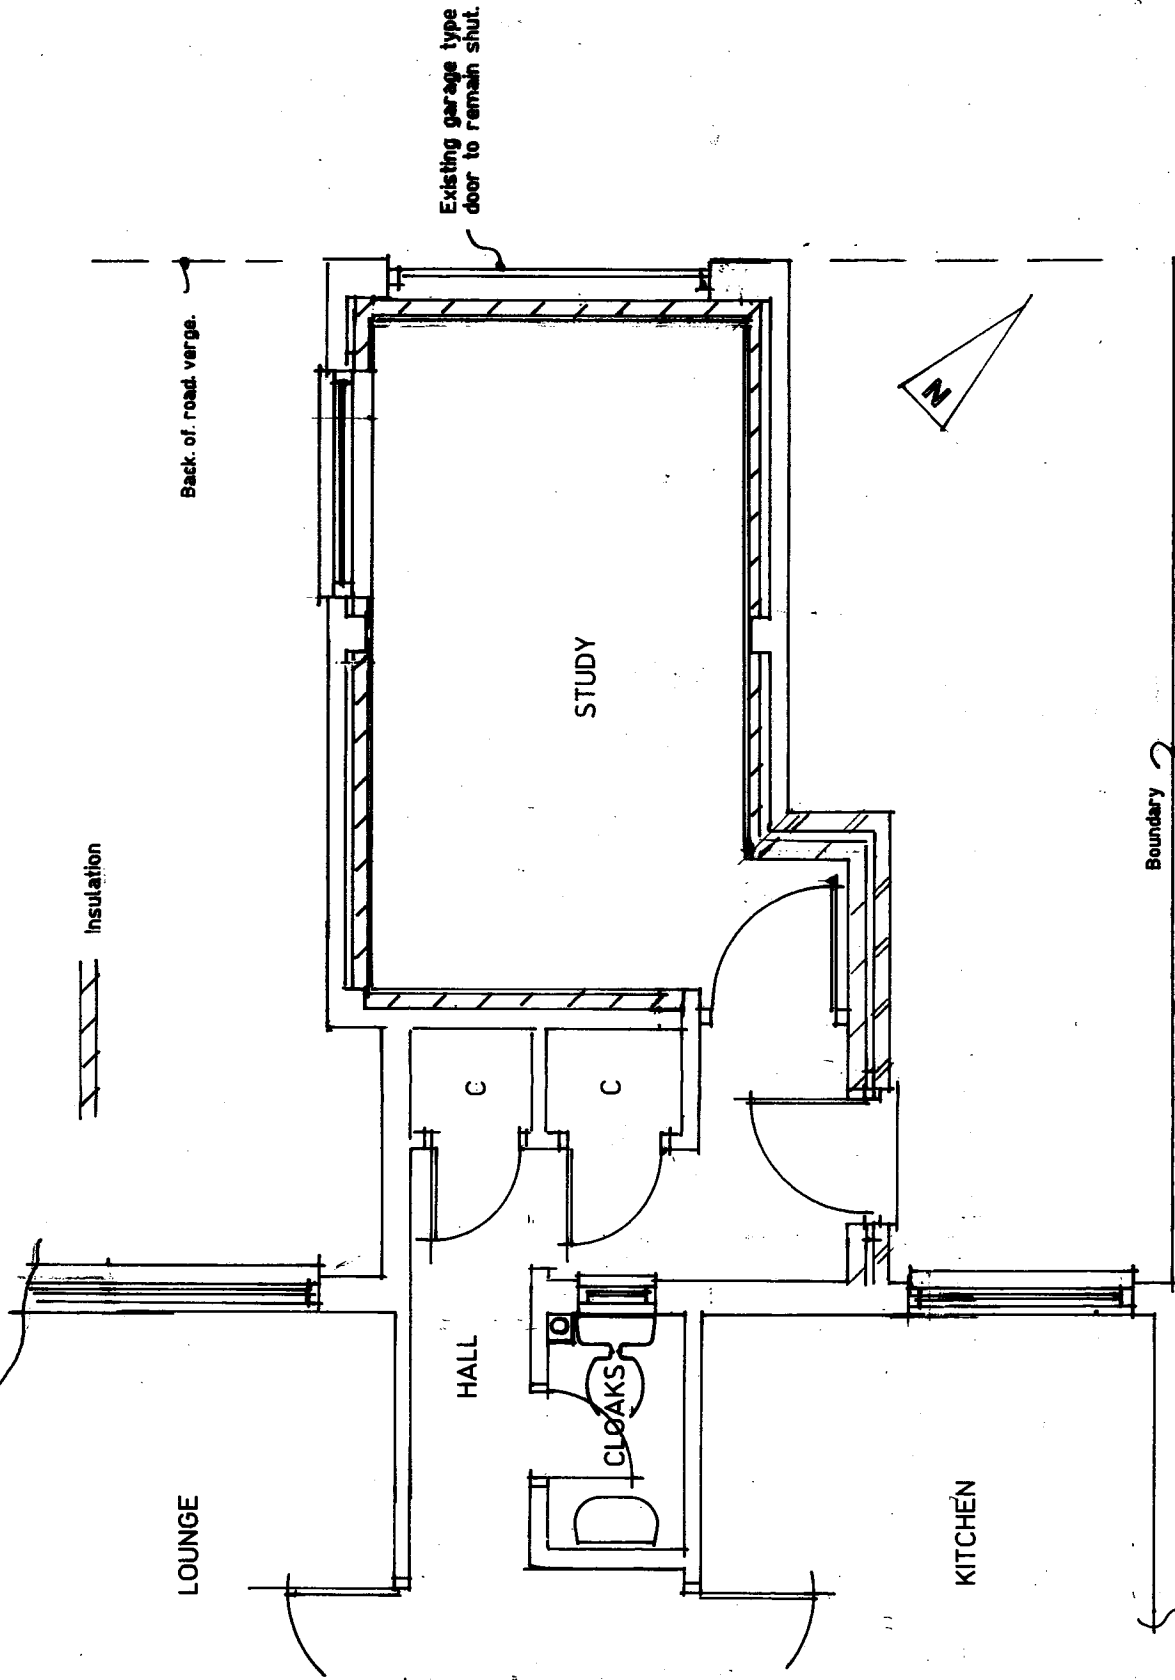

Proposed Ground Floor Layout.

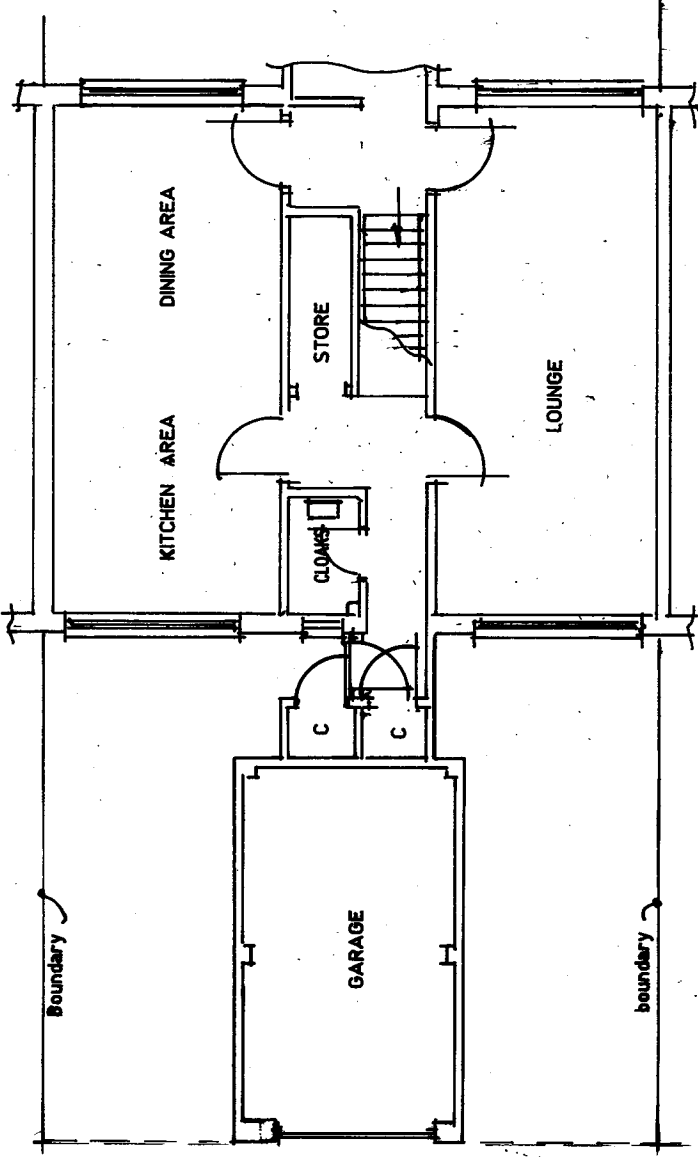

Existing Ground Floor Layout.

Proposed conversion of garage to
habitable use plus new porch at
4 Through Walk, Cowplain,
Waterlooville, Hants. PO8 8LU

Ms. L. Rouse

Scale 1:50 1:100 Date September 2020

A3 Drawing Number 1

Revision