




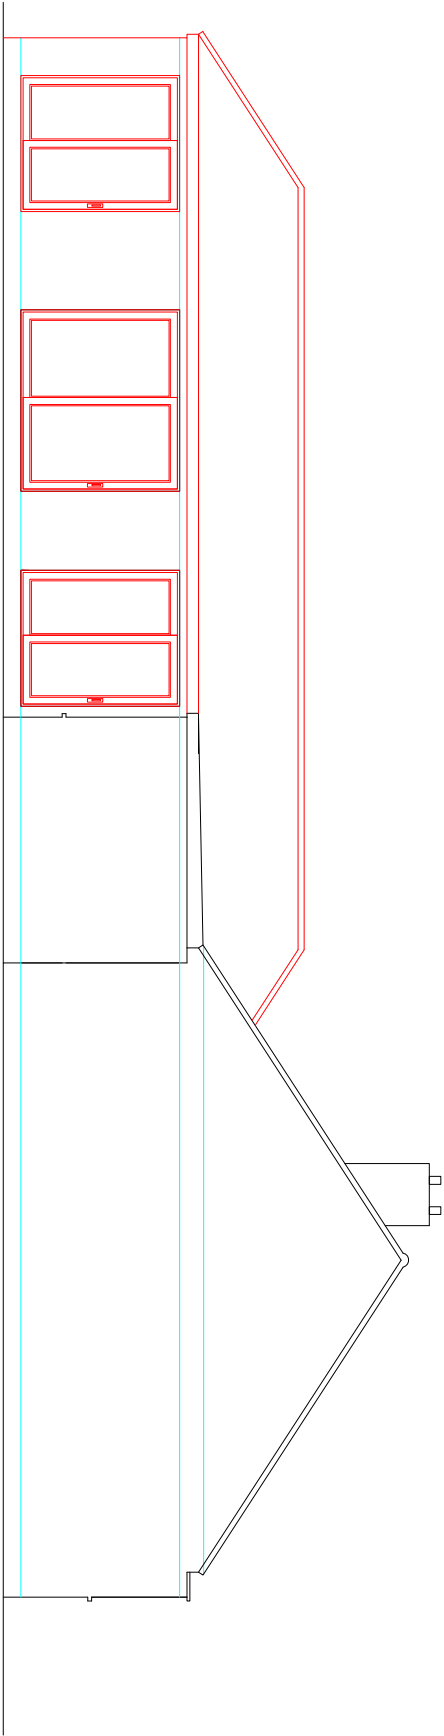


PROPOSED SOUTH ELEVATION

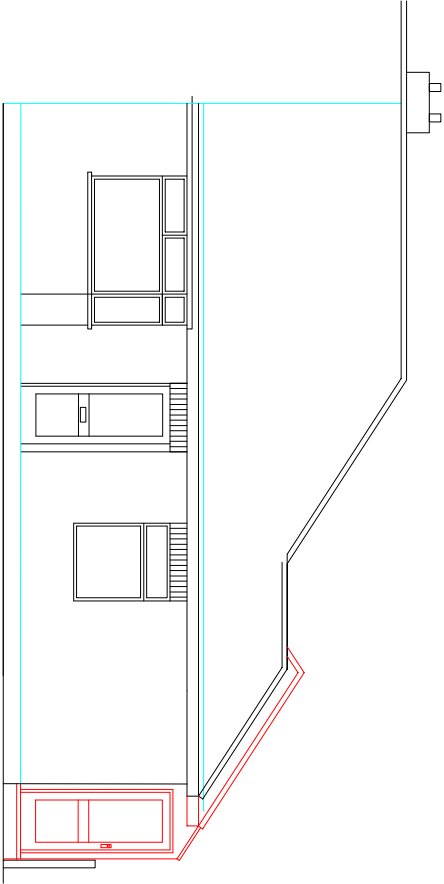


PROPOSED EAST ELEVATION

 

scale 1:100

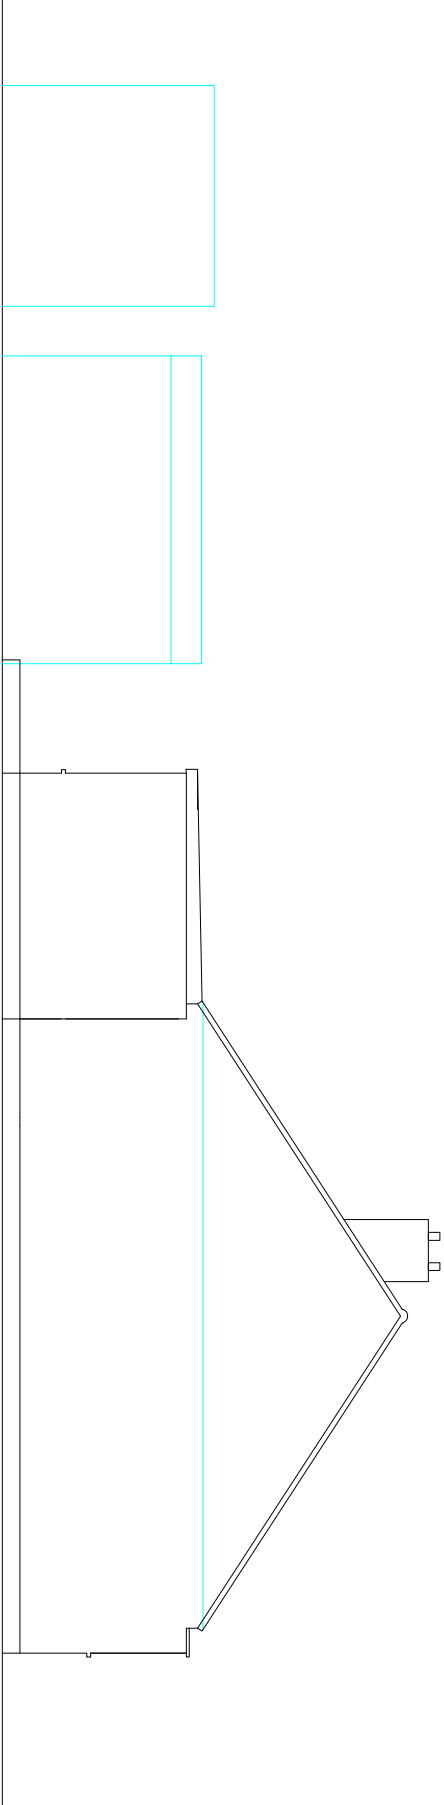

EXISTING SOUTH ELEVATION

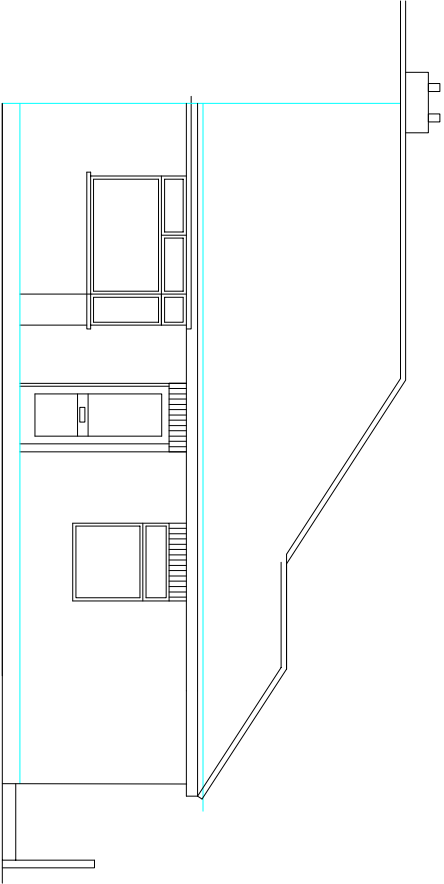

EXISTING EAST ELEVATION