




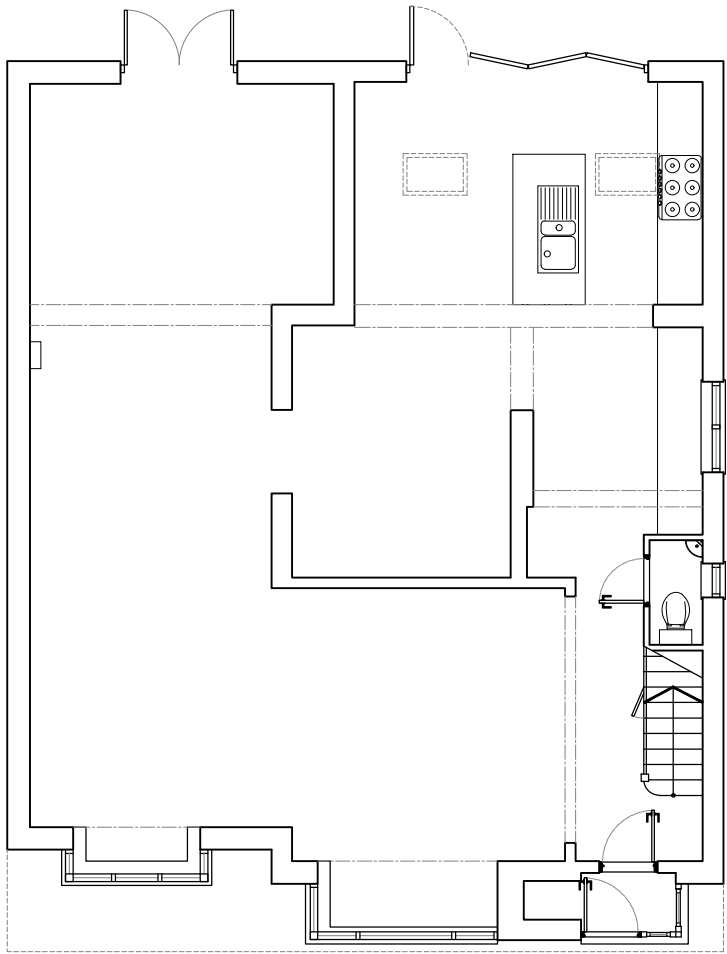


GROUND FLOOR PLAN
SCALE 1:100

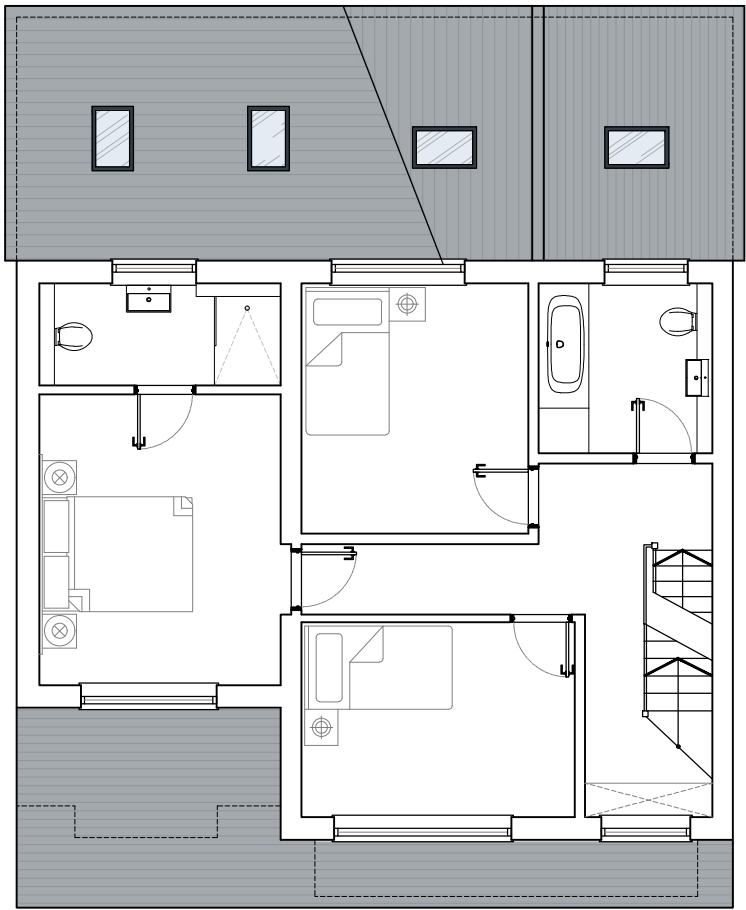

FIRST FLOOR PLAN
SCALE 1:100

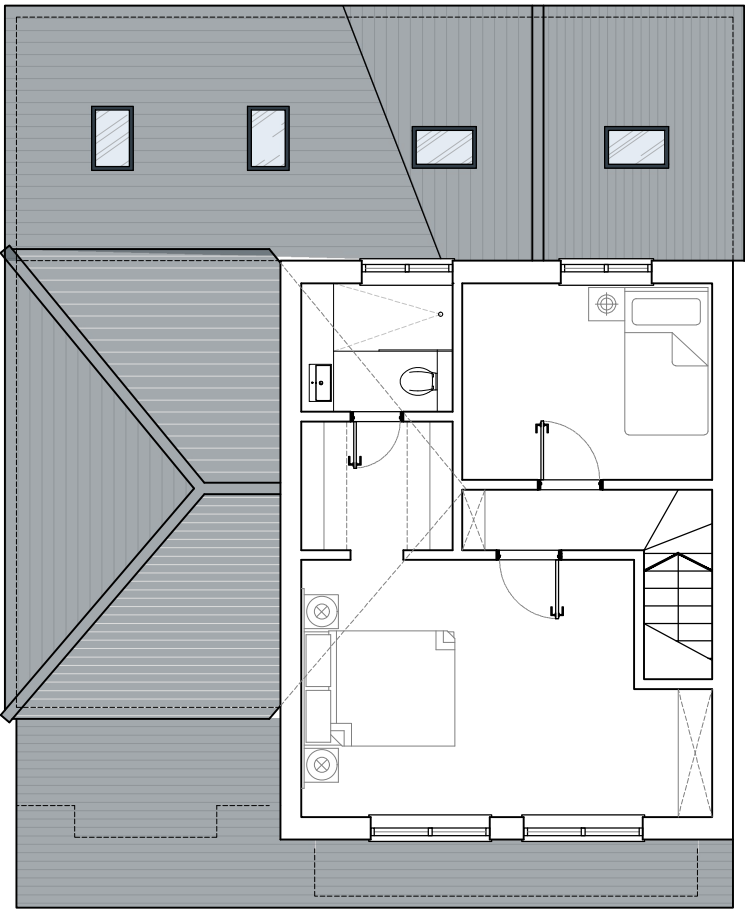


SECOND FLOOR PLAN
SCALE 1:100

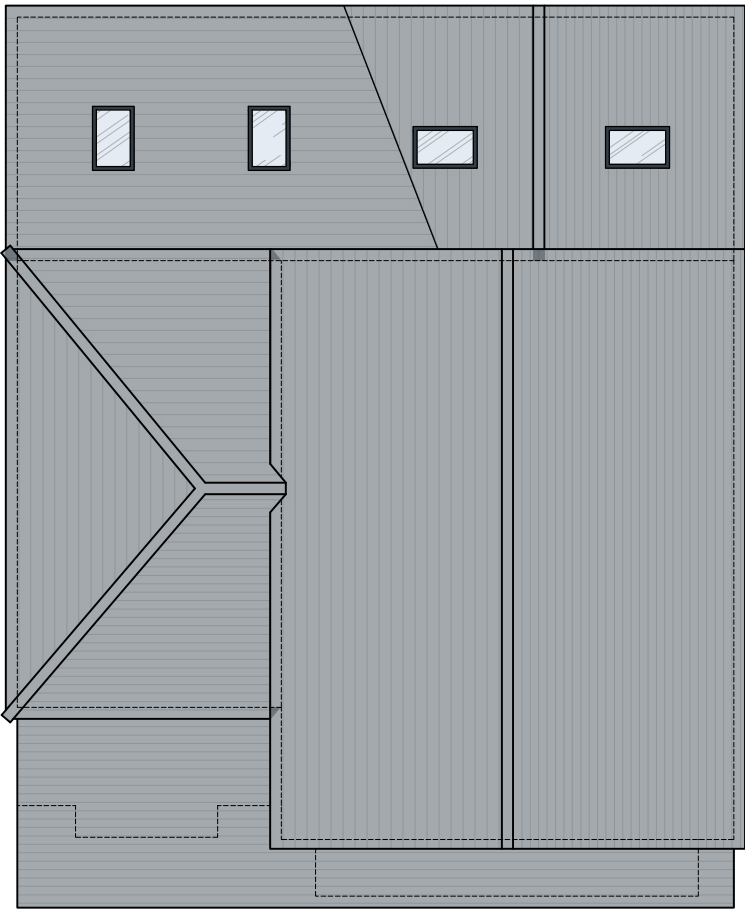

ROOF PLAN
SCALE 1:100




NORTHWESTERN ELEVATION
SCALE 1:100

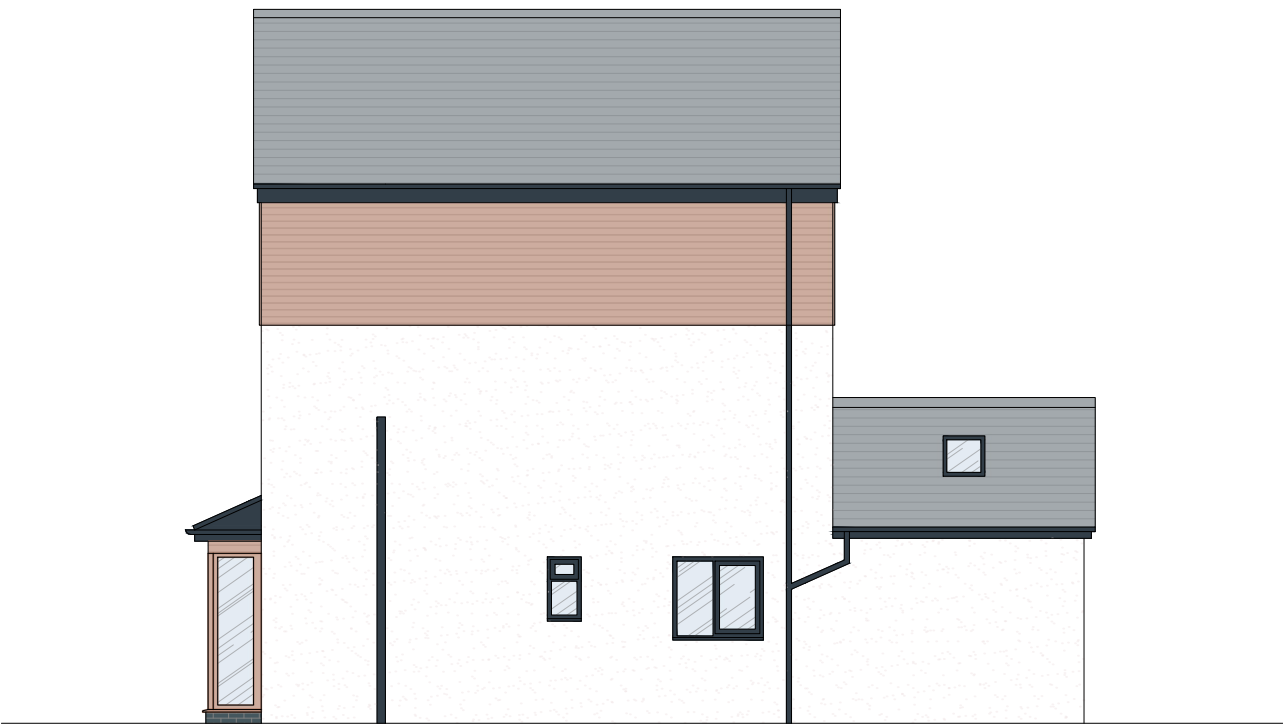

SOUTHWESTERN ELEVATION
SCALE 1:100



SOUTHEASTERN ELEVATION
SCALE 1:100

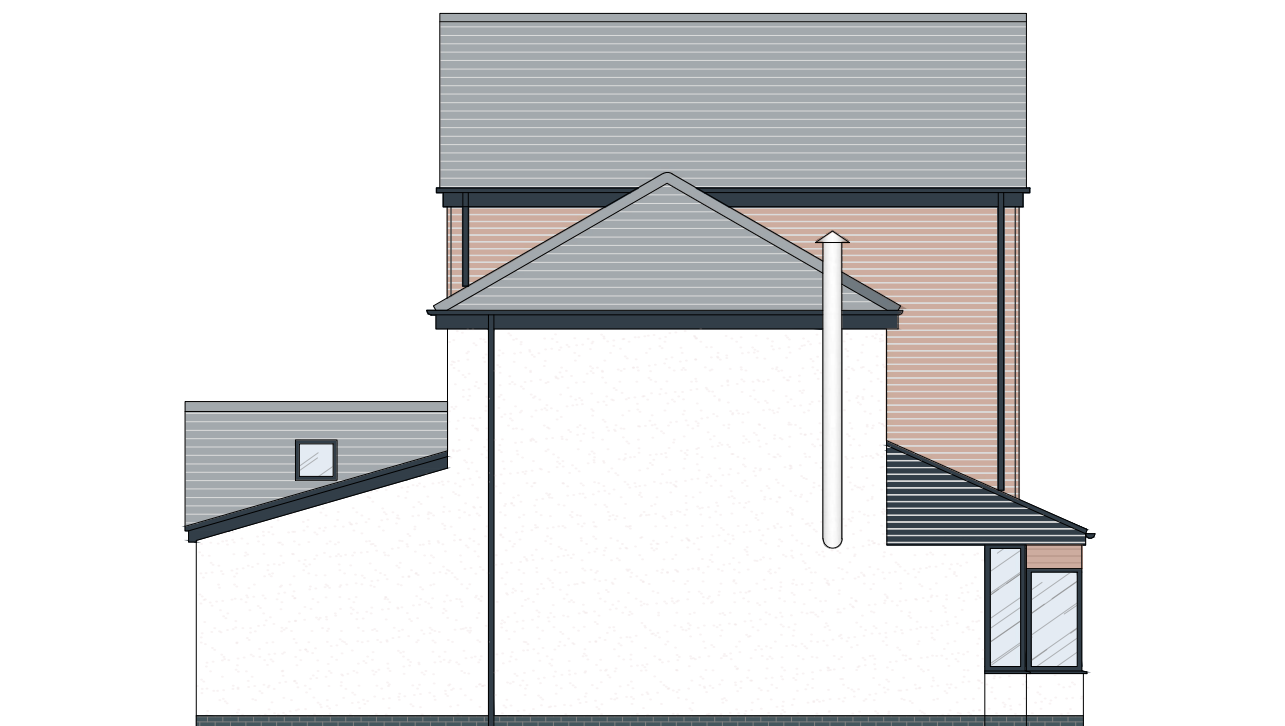

NORTHEASTERN ELEVATION
SCALE 1:100



BLOCK PLAN
SCALE 1:500

Notes:
This drawing is the copyright of ATP Design Ltd, and is not to be reproduced without prior written consent. Use given dimensions over scaling, do not scale from this drawing unless for planning purposes.

This drawings is to be read in conjunction with other professional drawings/details/ documents where applicable such as SE/M&E.
All dimensions to be checked on site prior to works with any discrepancies reported to PD immediately.

.	.		TKP	.
.	.		TKP	.
.	.		TKP	.



ARCHITECTURE FOR THE BUILT ENVIRONMENT
ATP Design Ltd.
24 Bridgemary Grove
Gosport
Hampshire
PO13 0UG
07590 762966
tom@atpdesignltd.co.uk
www.atpdesignltd.co.uk



Status: **PLANNING**

Client: **MATTHEW BARNES**

Site: **76 LONDON ROAD
WATERLOOVILLE PO8 8EW**

Project: **ROOF ALTERATIONS**

Drawing: **PROPOSED
PLANS/ELEVATIONS**

Scale @ A2:	Date:	Rev:
1:100	26/08/2020	.
Project no.	Drawn:	Checked:
ATP35	T K Peters	T K P
Drawing no.		

A102