



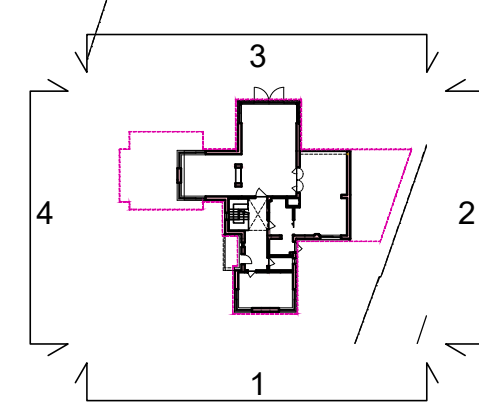



rak.

NOTE


- All levels in metres [m] to Ordnance Survey Datum.
- All dimensions in millimeters [mm].

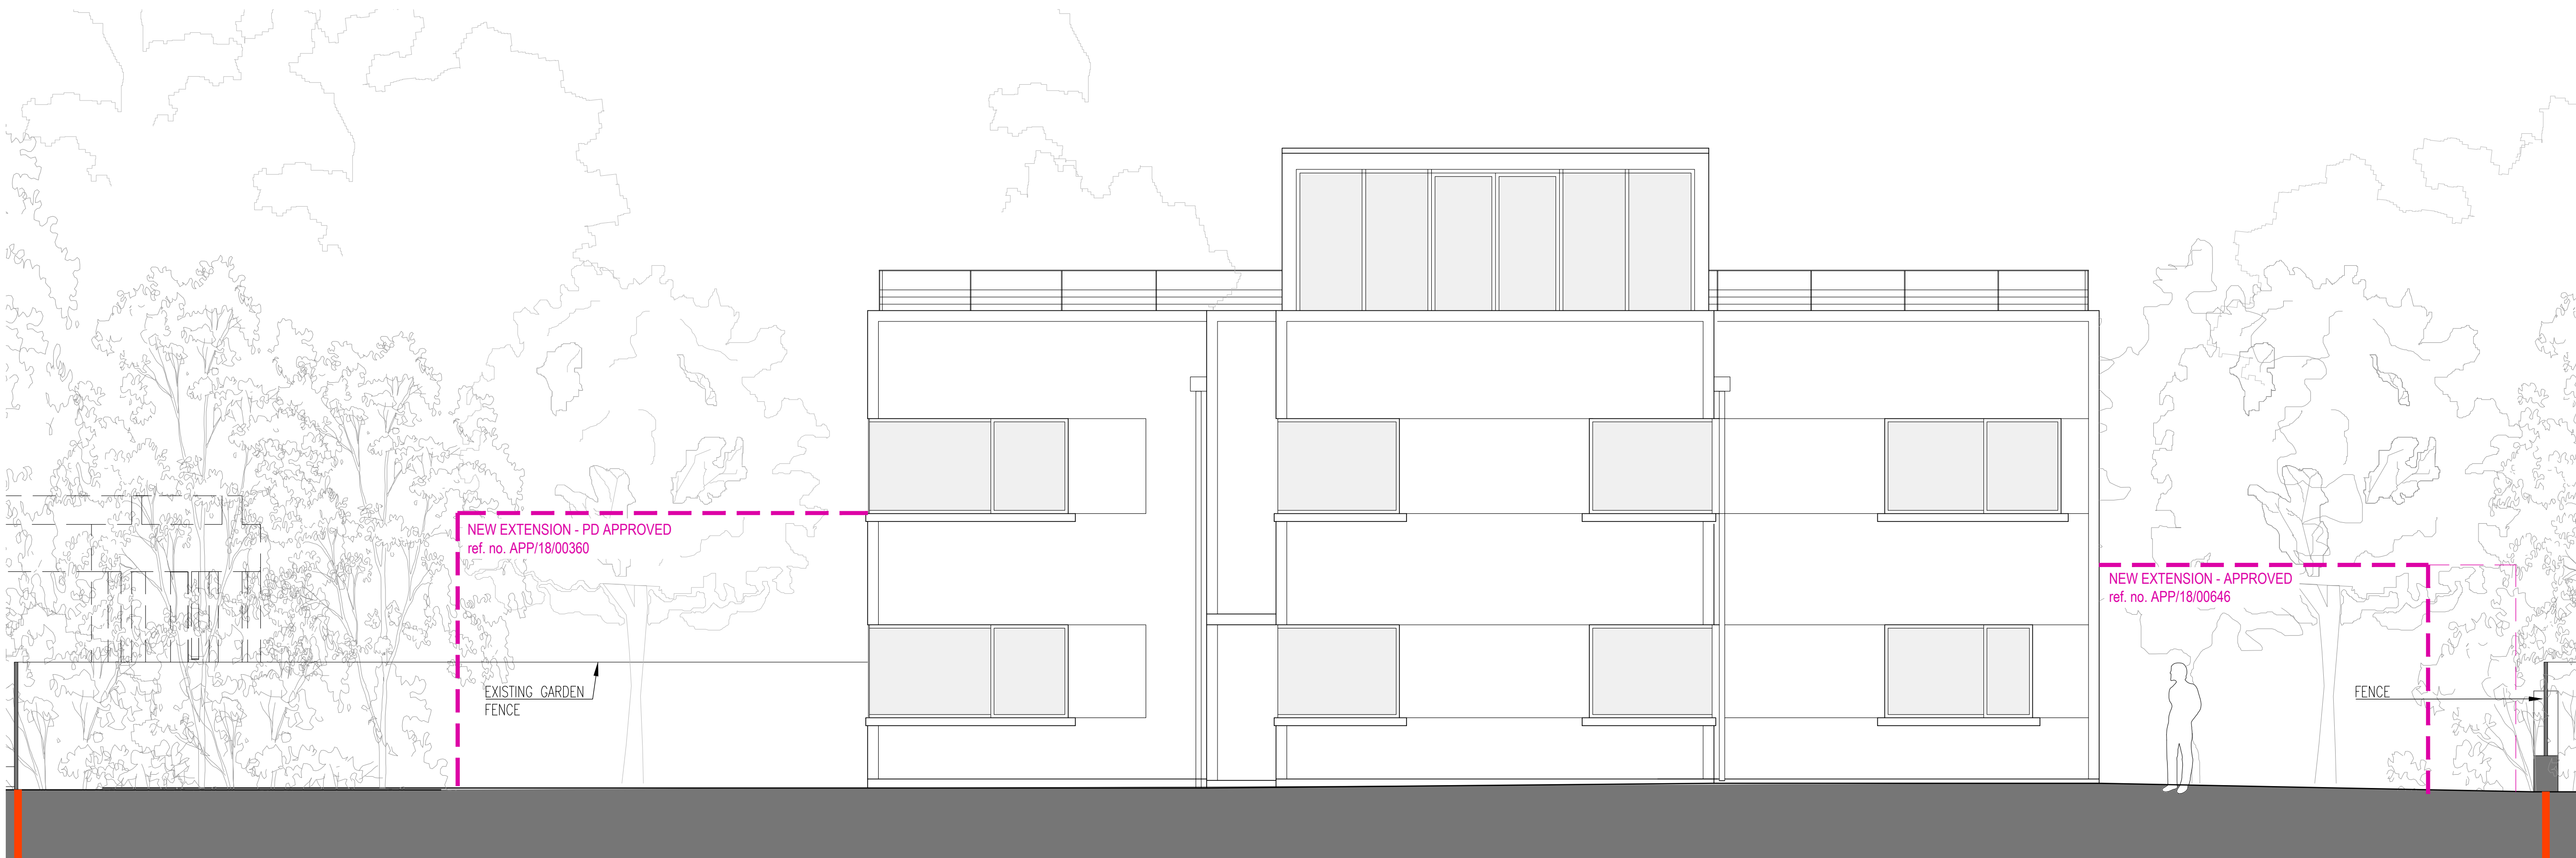

1. SOUTH ELEVATION - SCALE 1:50

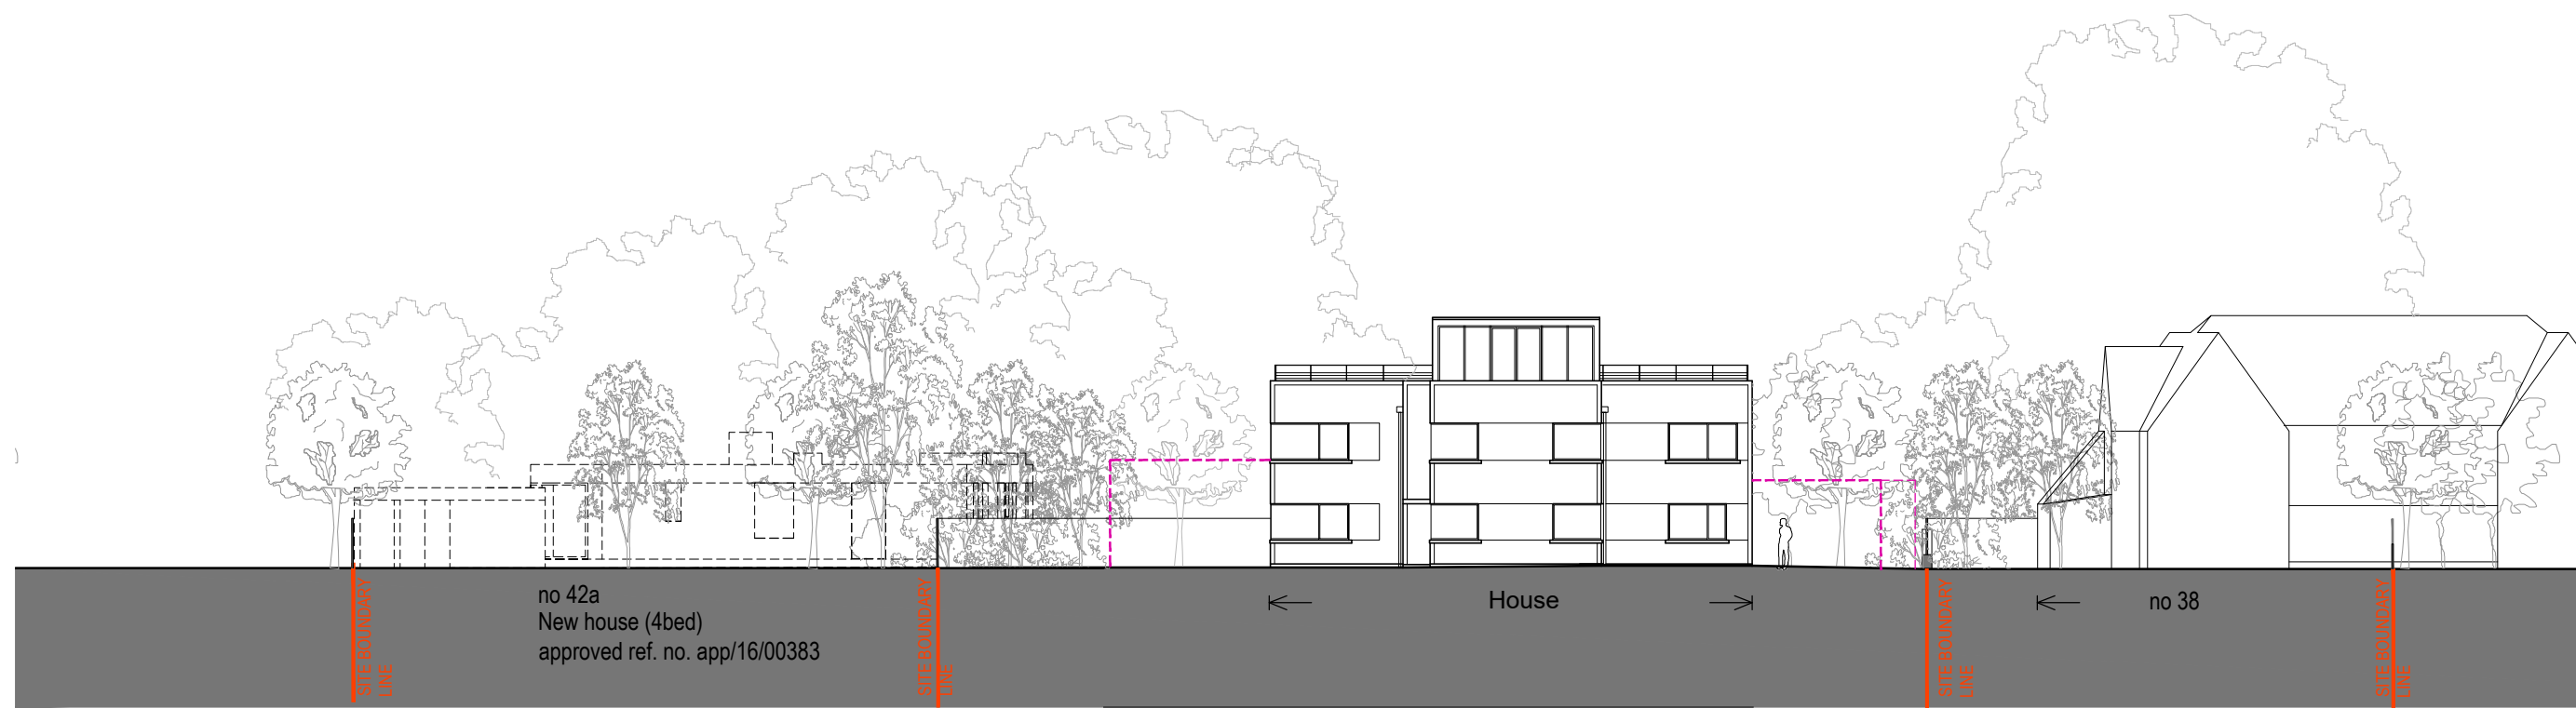 

1. SOUTH ELEVATION - LONG CONTEXT ELEVATION, SCALE 1:250

 

Rev A 2020 10.09 Planning Application

Revision	
Project title:	Northshore 40 Sinah Lane Hayling Island, PO11 0HH
Drawing title	Existing - House - Elevation 1 [South]
Client	Mr and Mrs Nunn
Date	01.02.2018
Scale	1:50, 1:250 @ A1 or 1:100, 1:500 @ A3
Status	Planning
Drg. no.	1032A-101-005 Rev A

Notes

These drawings are for planning purposes only and not for construction or any other use unless agreed by rak architecture. All dimensions must be checked and rak architects are to be informed of any discrepancies prior to construction. This drawing and any of the details therein remain the copyright of rak architecture ltd.

rak architecture ltd
Lower Lewish Farmhouse,
Lewish,
Dorchester,
DT98 3AP
Phone: +44 (0)1305 246741
www.rakarchitecture.co.uk