

44 South Street, Emsworth, PO10 7EH.
PROPOSED

NOTES:


Dimensions to be checked on site before commencing work.
Any discrepancies shall be reported to the architect immediately.

Do not scale from these drawings except for planning purposes.


Use figured dimensions only.

Where applicable this drawing is to be read in conjunction with other consultants' drawings.


All drawings to be read in conjunction with specification and all other drawings including structural engineer and mechanical and electrical drawings / specification

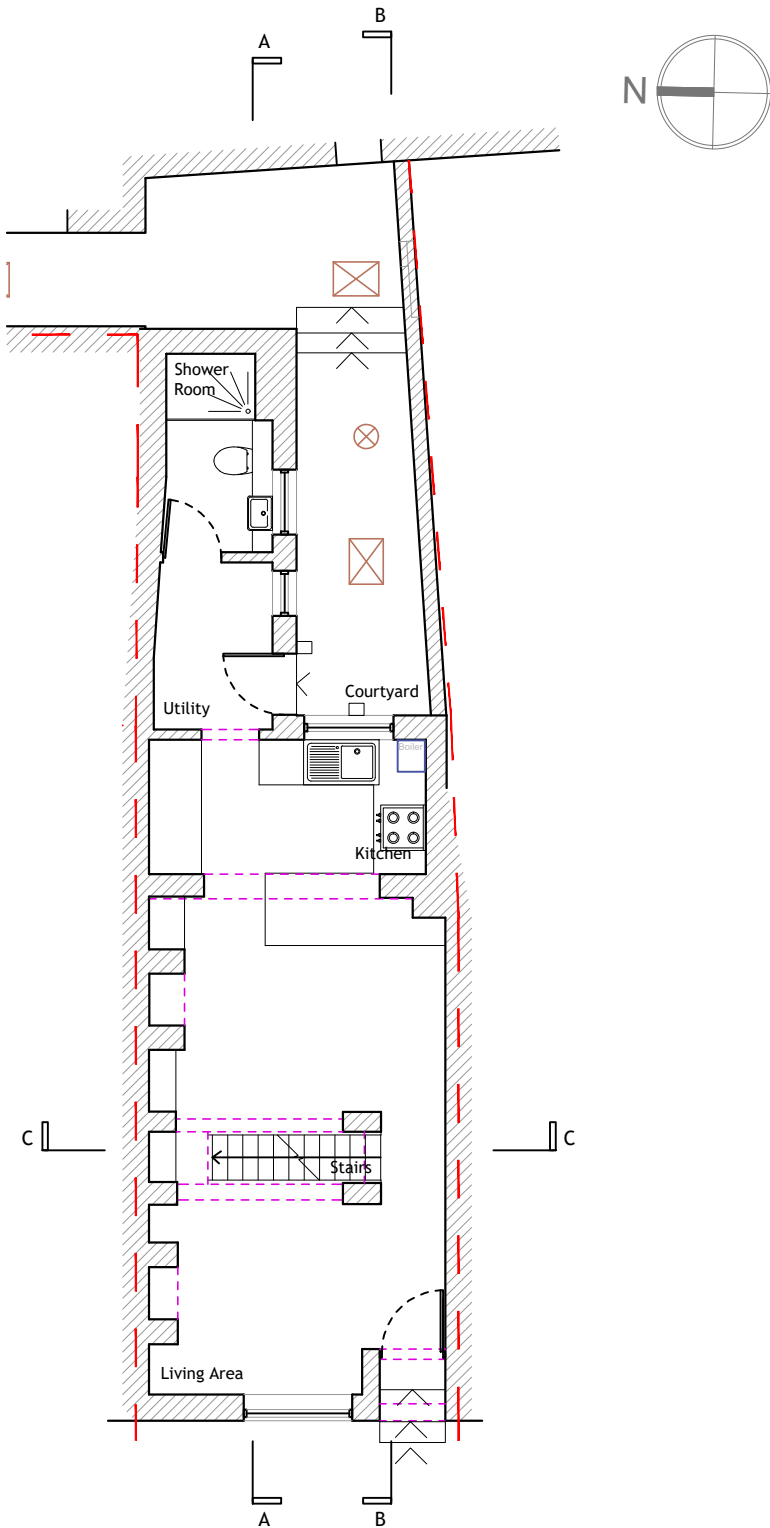


GROUND FLOOR PLAN
1:100

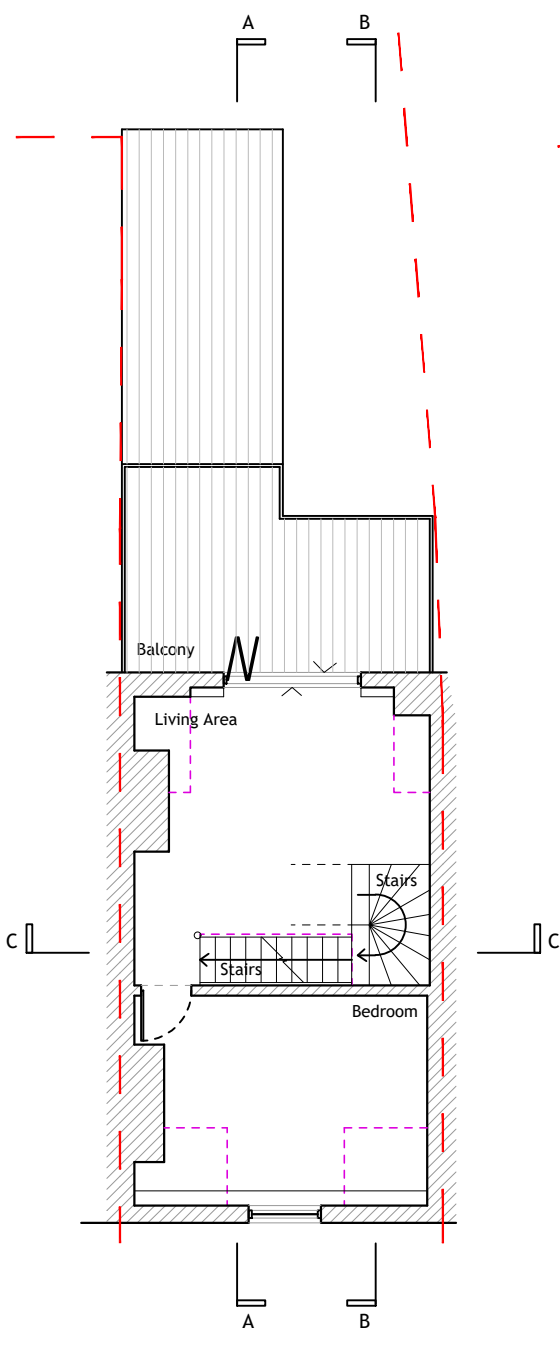


FIRST FLOOR PLAN
1:100

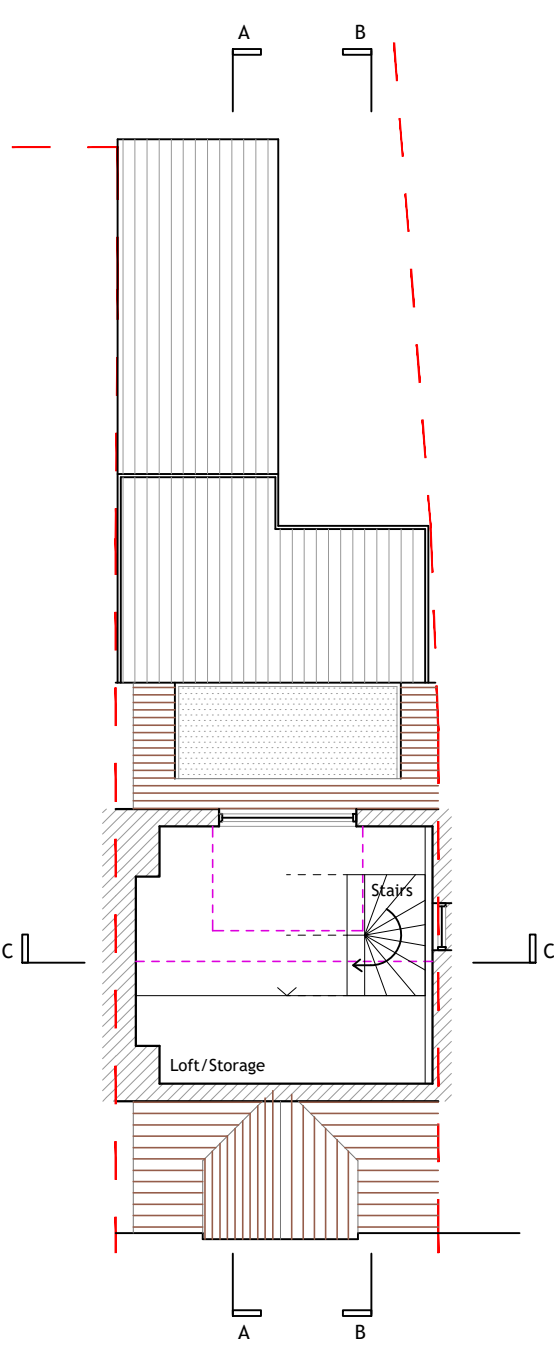

SECOND FLOOR PLAN
1:100

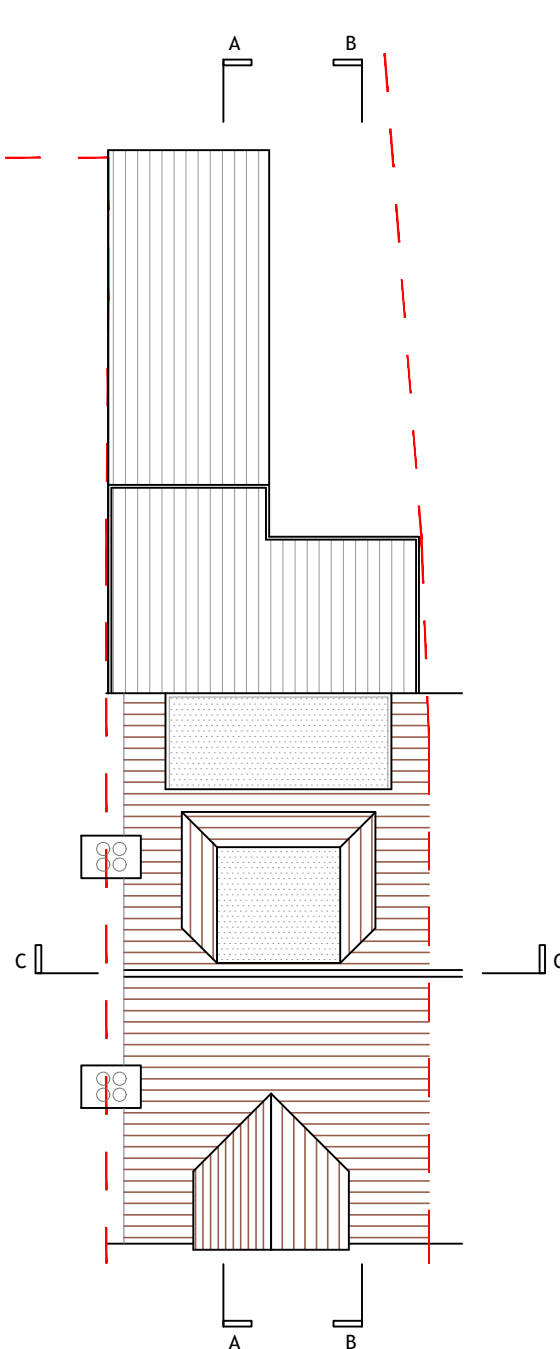

ROOF PLAN
1:100

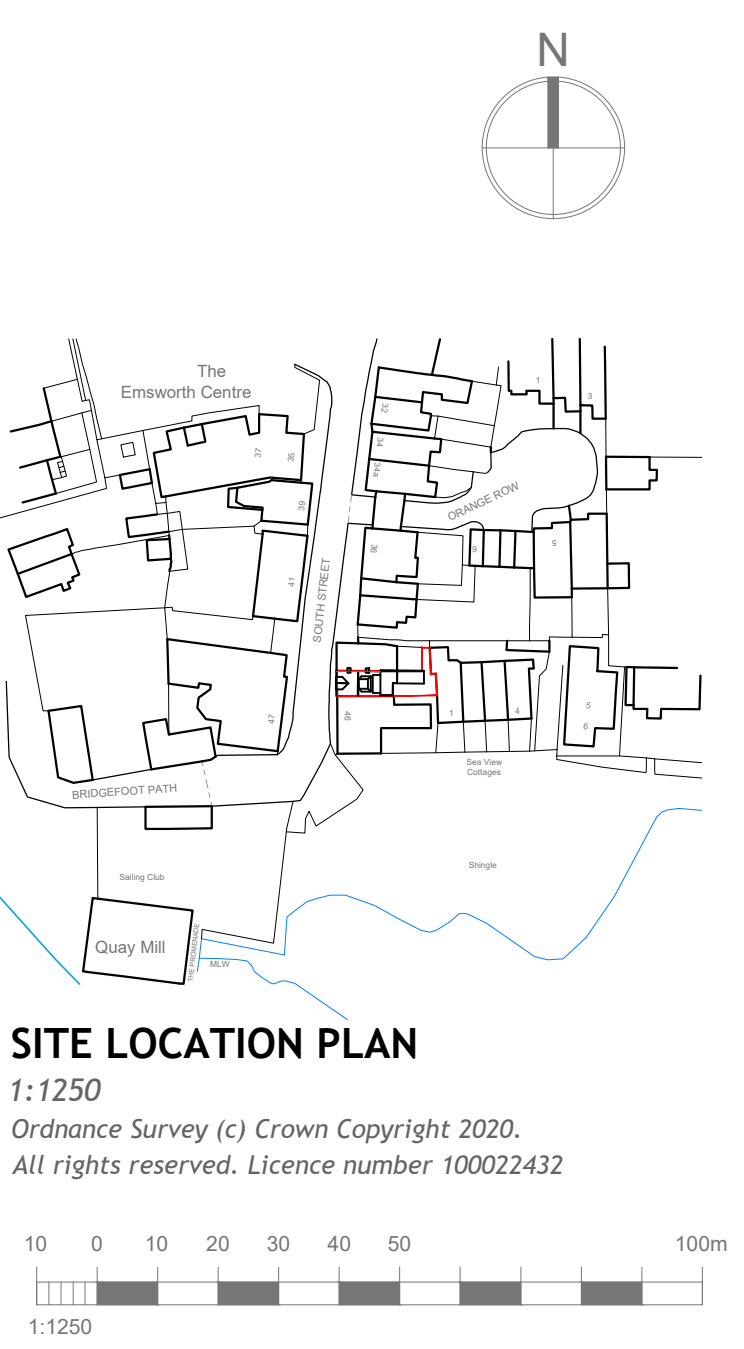


SITE LOCATION PLAN


1:1250
Ordnance Survey (c) Crown Copyright 2020.
All rights reserved. Licence number 100022432




FRONT ELEVATION
[west] 1:100

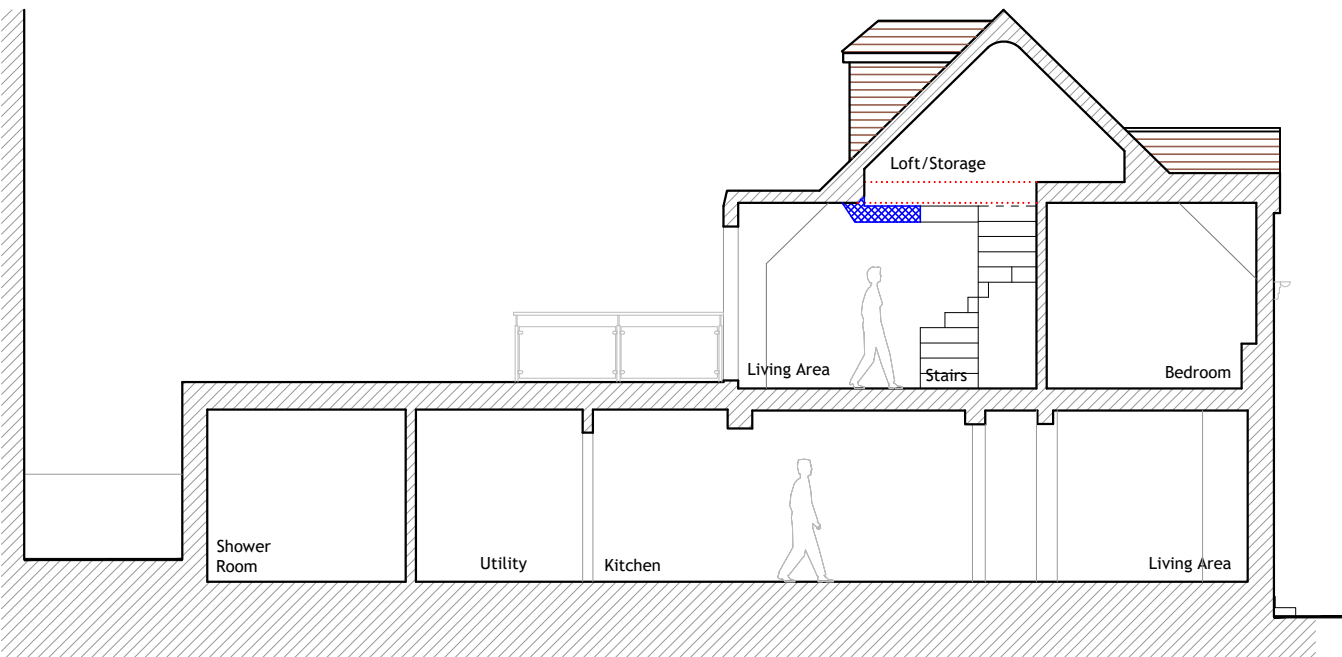


SIDE SECTION A
1:100

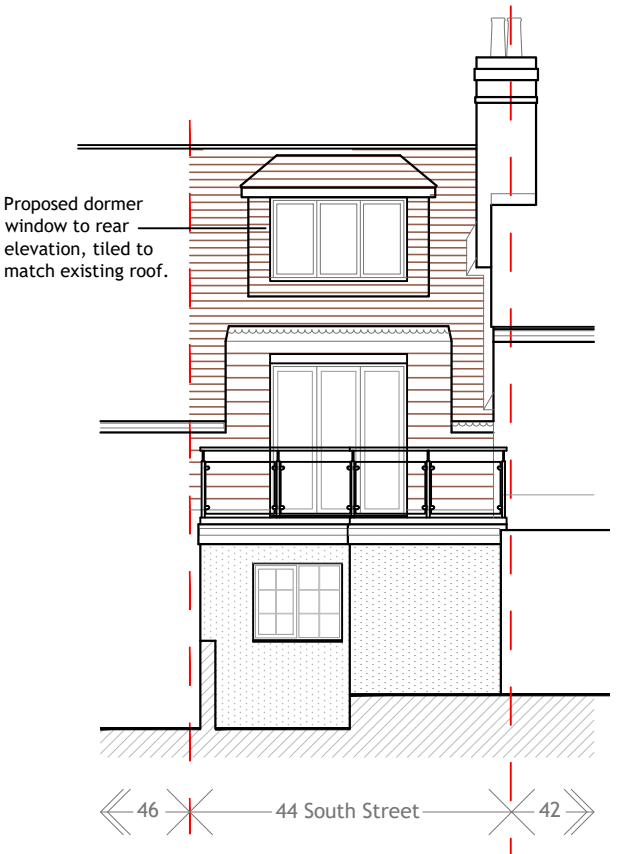



REAR ELEVATION
[east] 1:100

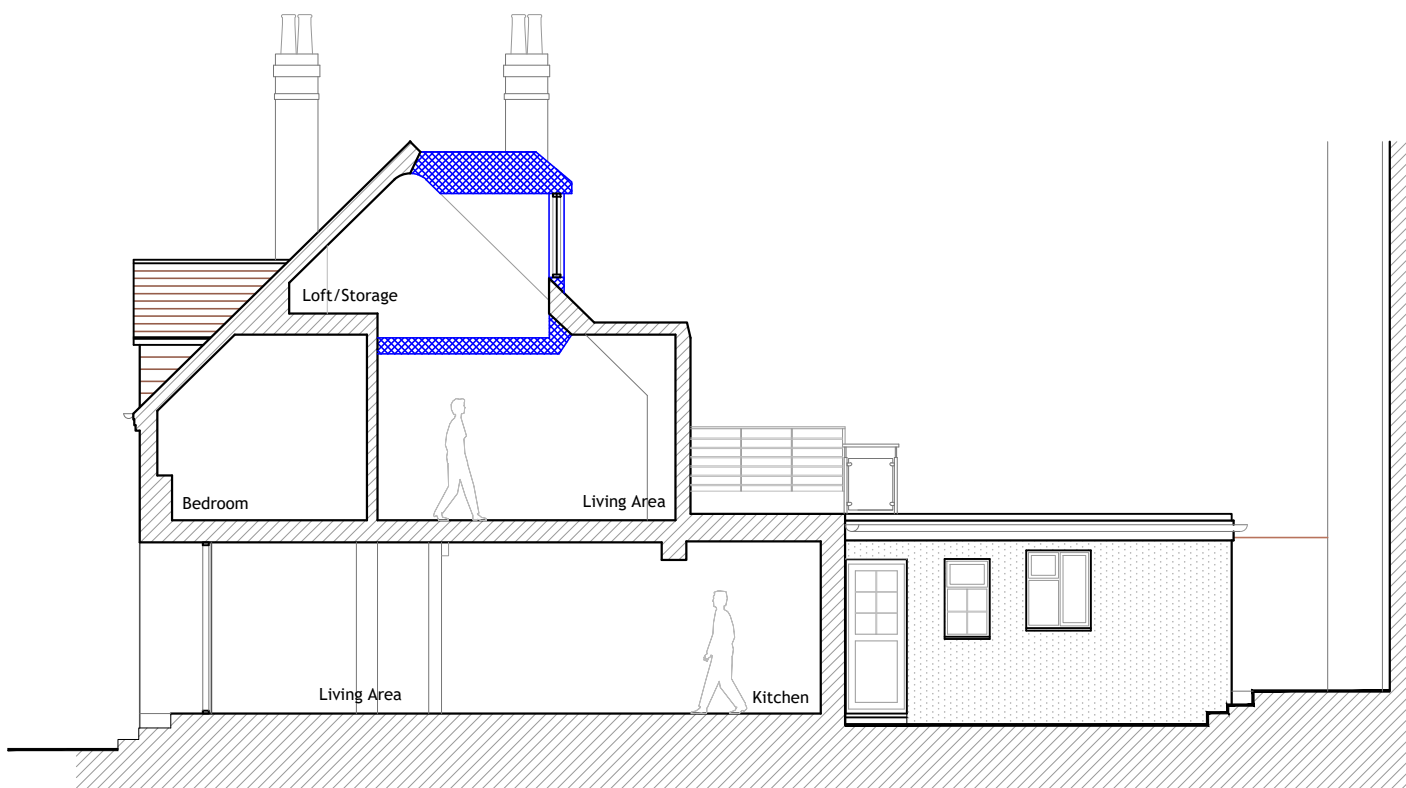

SIDE SECTION B
1:100

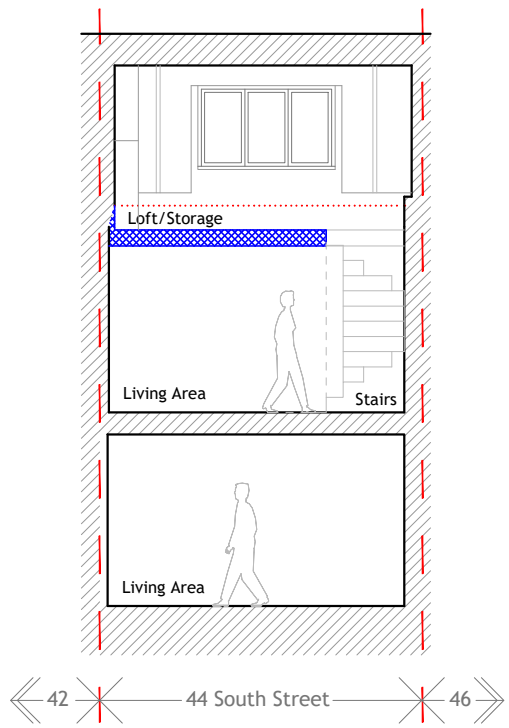


SECTION C
1:100

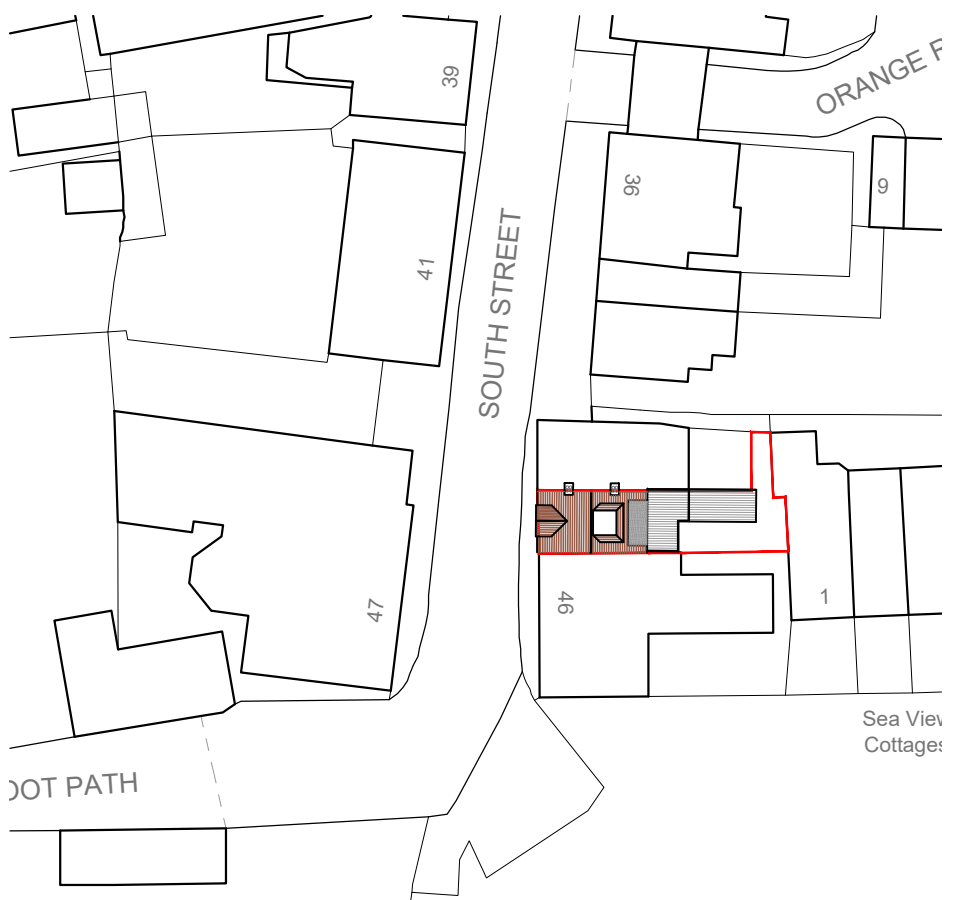 

SITE BLOCK PLAN

1:500
Ordnance Survey (c) Crown Copyright 2020.
All rights reserved. Licence number 100022432

 

B	05.11.2020	Revised to 'pitched' roof following CO's comments	LL
A	23.09.2020	Dormer cheeks & roof	LL
REV	DATE	AMENDMENT	DRAWN

hd
architects

Helyer Davies Architects Ltd
1 The Old Flour Mill,
Emsworth, PO10 7BT
01243 370 715
www.hdarchitects.co.uk mail@hdarchitects.co.uk

PROJECT
44 South Street
EMSWORTH
PO10 7EH

DRAWING
Plans
Elevations
Sections

SCALE
as noted @ A1

DATE	July 2020	DRAWN	EK
DRAWING NUMBER	20091-02	REVISION	B