




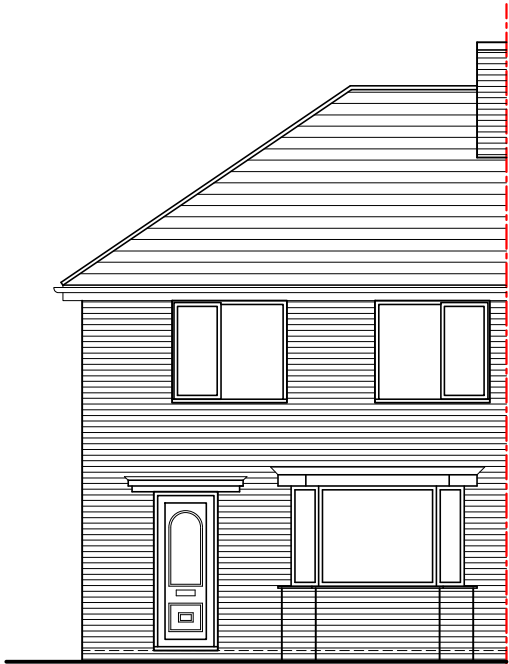


EXISTING SOUTH ELEVATION
SCALE 1:100

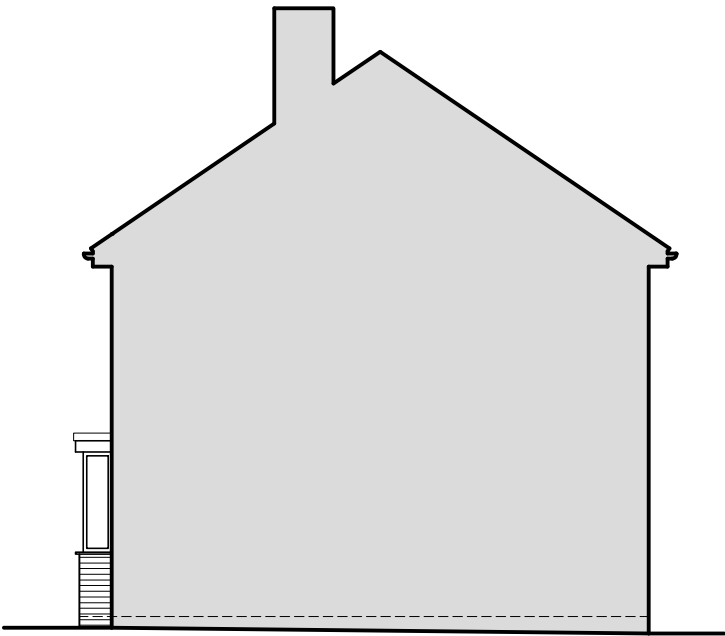


EXISTING EAST ELEVATION
SCALE 1:100

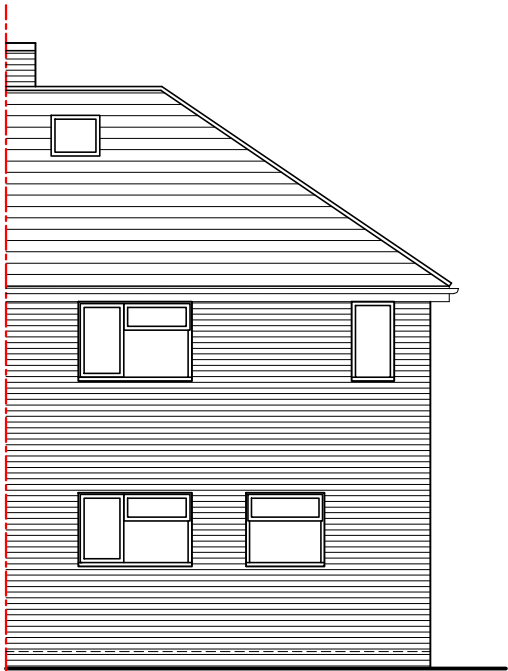

EXISTING NORTH ELEVATION
SCALE 1:100

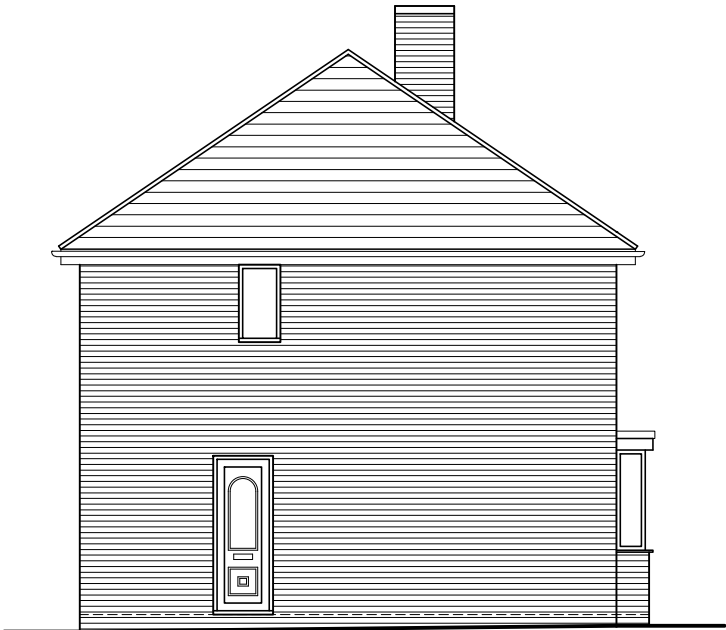

EXISTING WEST ELEVATION
SCALE 1:100

 

Project	TWO STOREY SIDE EXTENSION 1 COLEMORE SQUARE HAVANT PO9 2BU					Drawing	EXISTING ELEVATIONS		
						Job-Dwg Number	2003-PL-005		Rev.
Client	MR G AYLING					 ENDURE BUILDING DESIGN ENDURE BUILDING DESIGN LTD 18 Knowsley Crescent, Cosham Portsmouth, PO6 2PJ pw@endurebd.com			
Status	PLANNING								
Scale	1:100		Sheet Size A3						
Author	PW	Checked	**	Date	23/10/2020				