


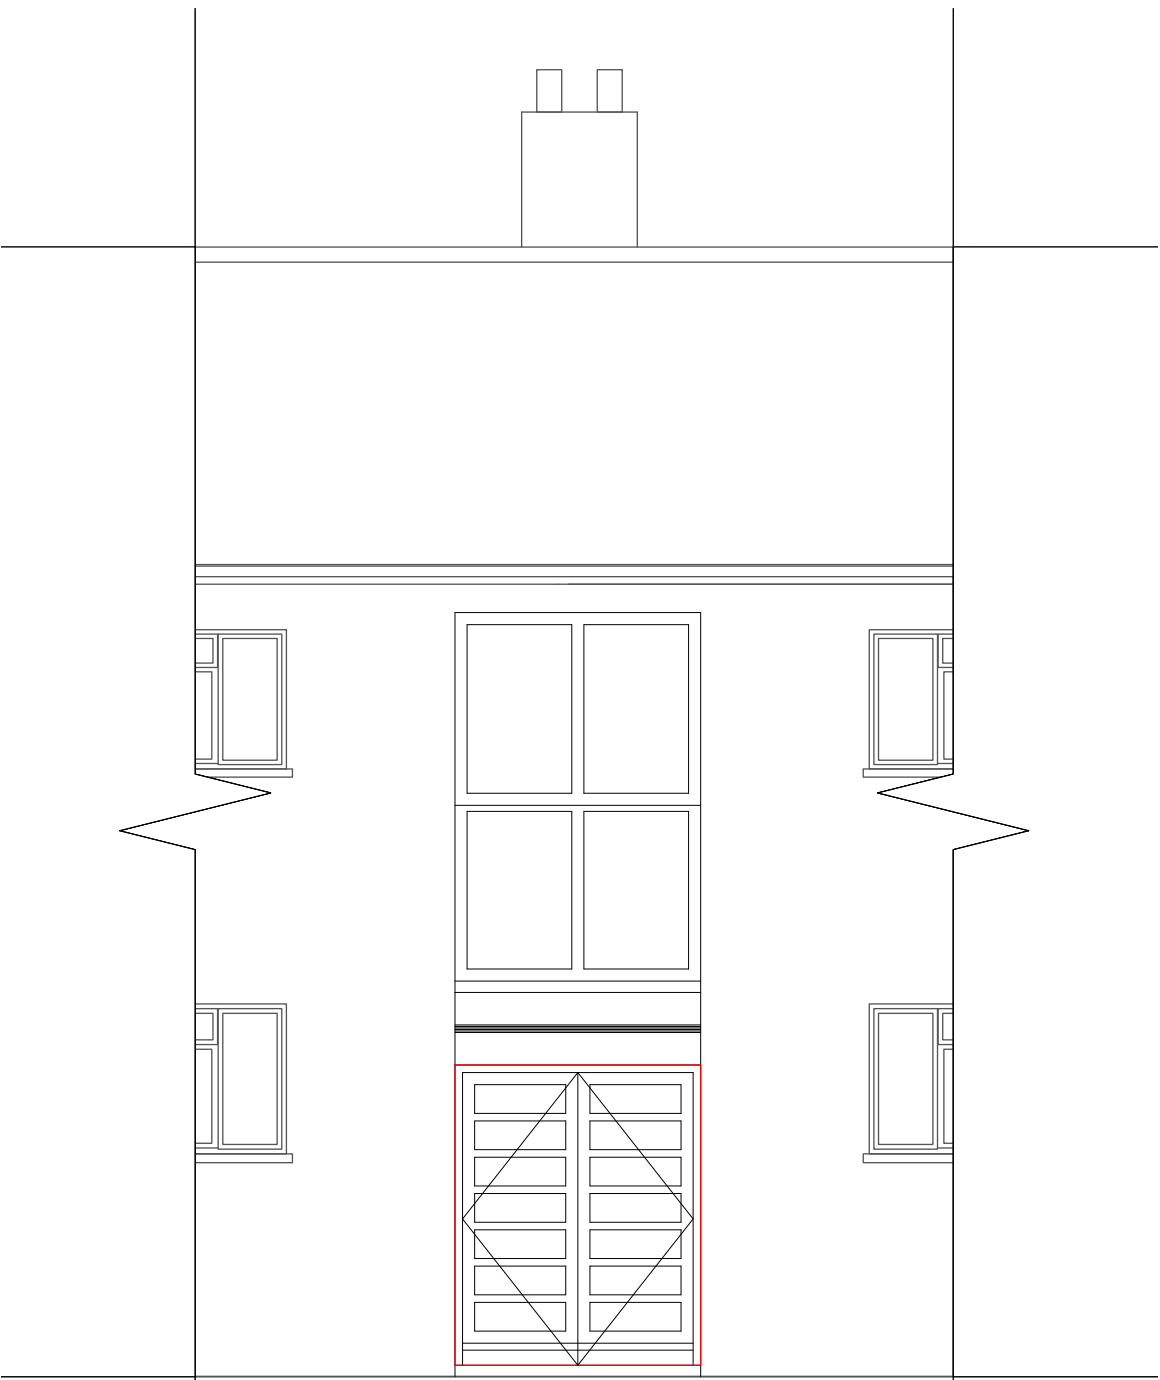


Existing Elevation A



Existing Elevation B

- White colour timber frame
- Red colour timber door
- Obscured single glazing

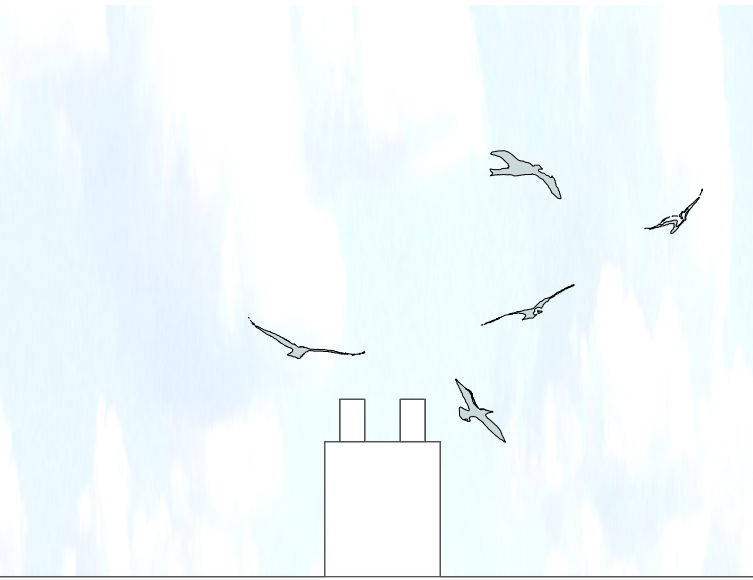


Existing Door B Image

Not To Scale



Existing Elevation A (Image One)

Not To Scale

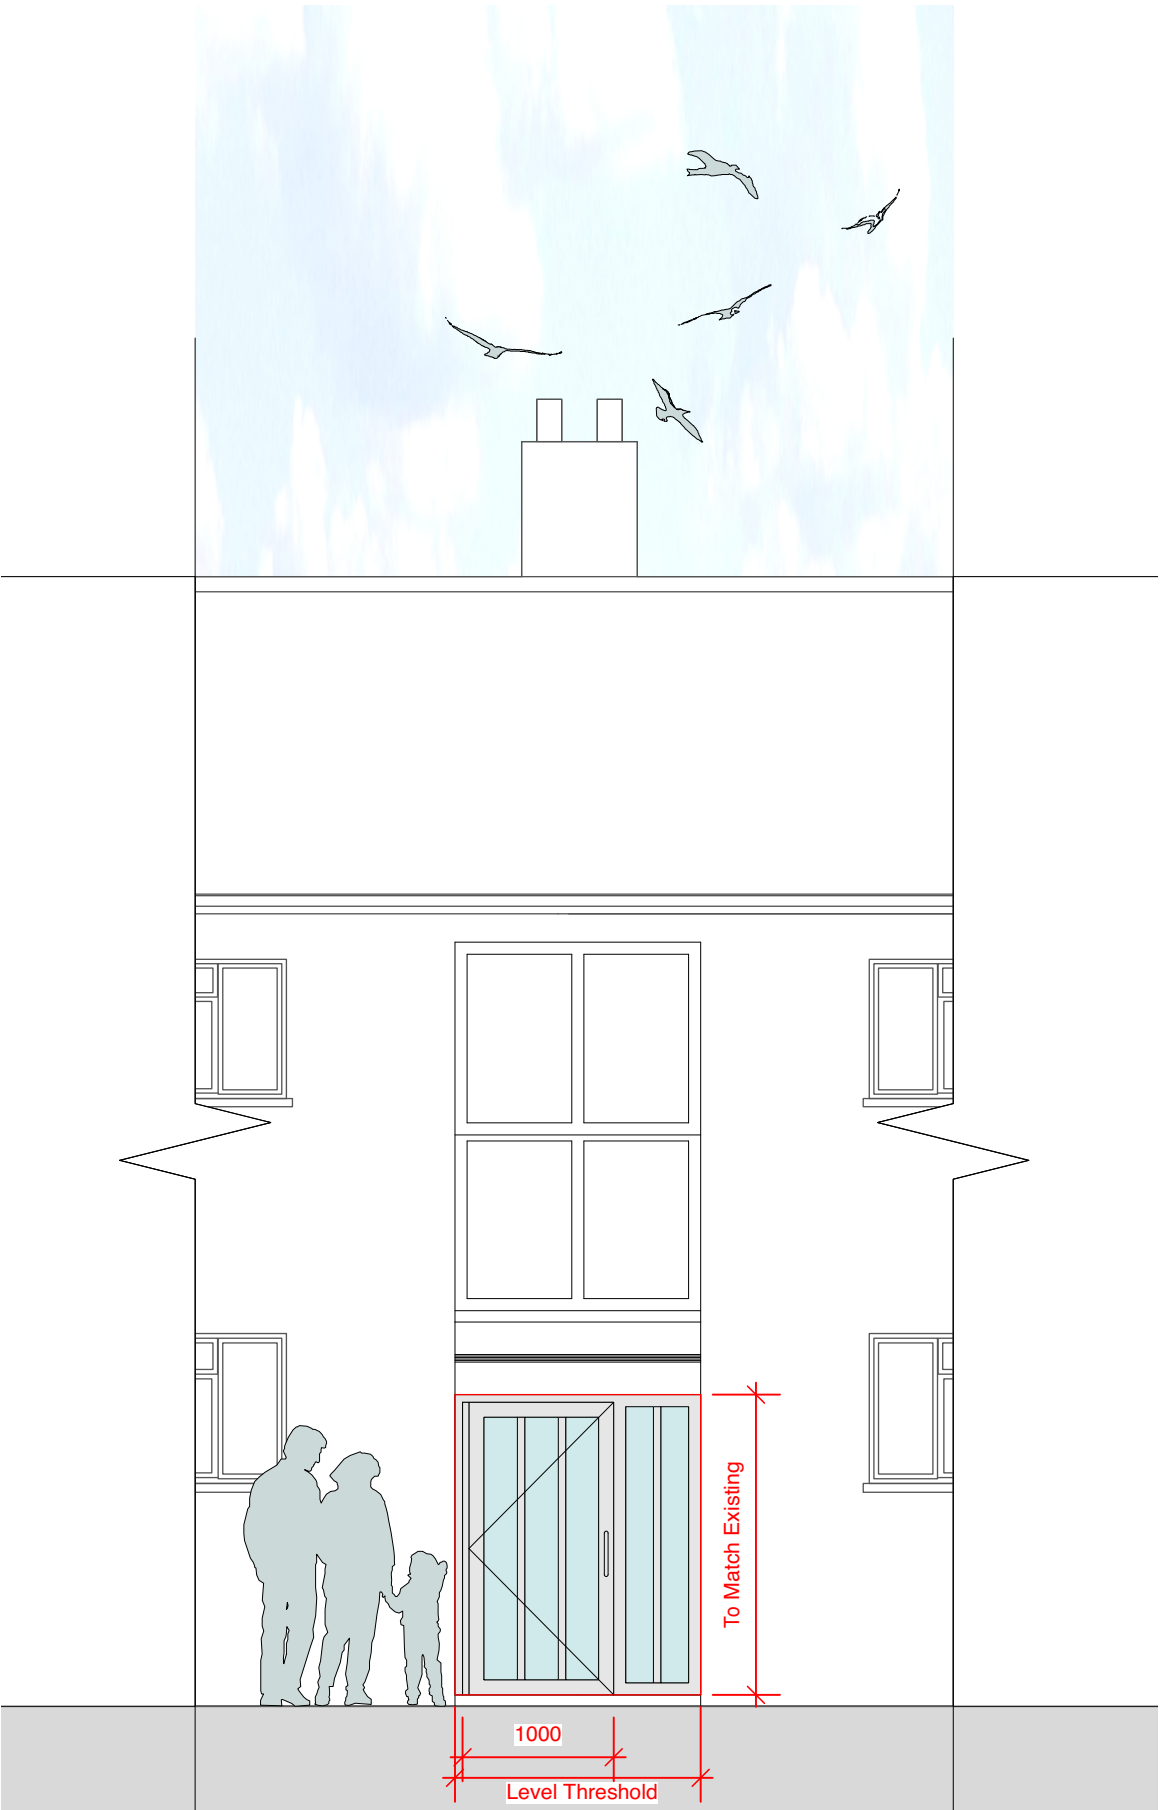

Proposed Elevation A




Proposed Elevation B

- Existing structural opening to be retained.
- Clear laminate glazing
- 300mm Stainless D handle & anodised push plate
- Aluminium door and frame, Ral colour 7035, Light Grey in MAT finish.

EXISTING AND PROPOSED ELEVATIONS



Scale 1:50 @ A1

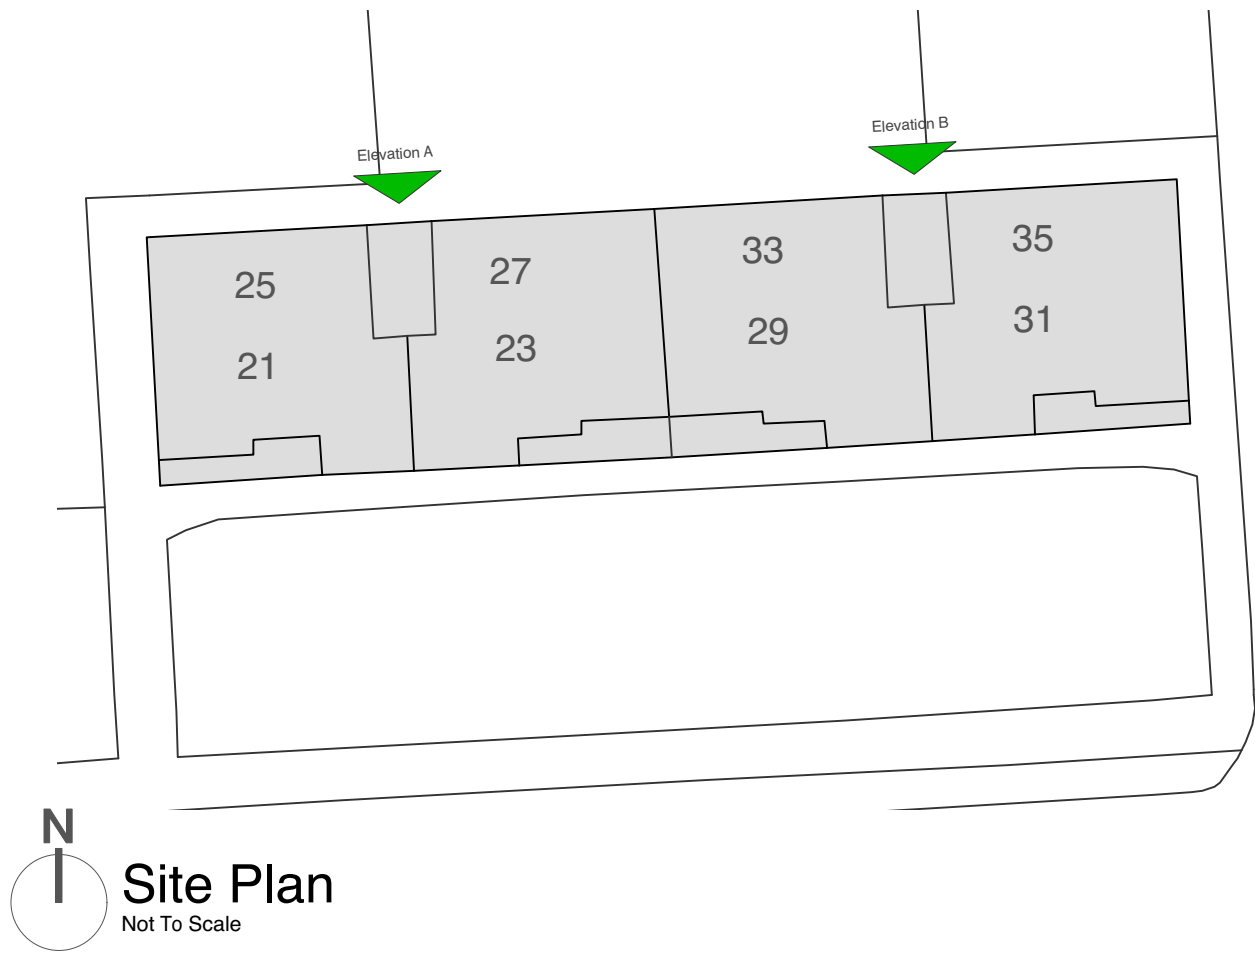

Site Plan
Not To Scale



Chartered Architects
Chartered Building Surveyors
Interior Designers
CDM Services

3 GP Centre, Yeoman Road,
Ringwood, Hampshire, BH24 3FF
+44 (0)425 472 833
www.kendallkingscott.co.uk

Project
Door Replacements

Client
The Guinness Partnership

Scale
1:50

Paper Size
ISO A1

Filename
200831.vwx

© Copyright

P1 29/09/2020 JG EM Planning Issue.

Rev Date By Ap Note

Drawing Title
Existing & Proposed Elevations
(Bell Crescent)

Project Number
200831-1305

Date
29/09/2020

Drawn
JG

Checked
EM

Purpose/Status
PLANNING

Revision
P1

Check all dimensions and levels on site

Only to be used on the site for which designed. The electronic transmission of designs/information contained in this drawing is carried out entirely at the User's risk and Kendall Kingscott Ltd. will have no liability for any errors or inaccuracies arising therefrom. The production of amended or updated information from the said designs/information by the User is entirely the responsibility of the User and Kendall Kingscott Ltd. shall have no responsibility in respect thereof whatsoever.