

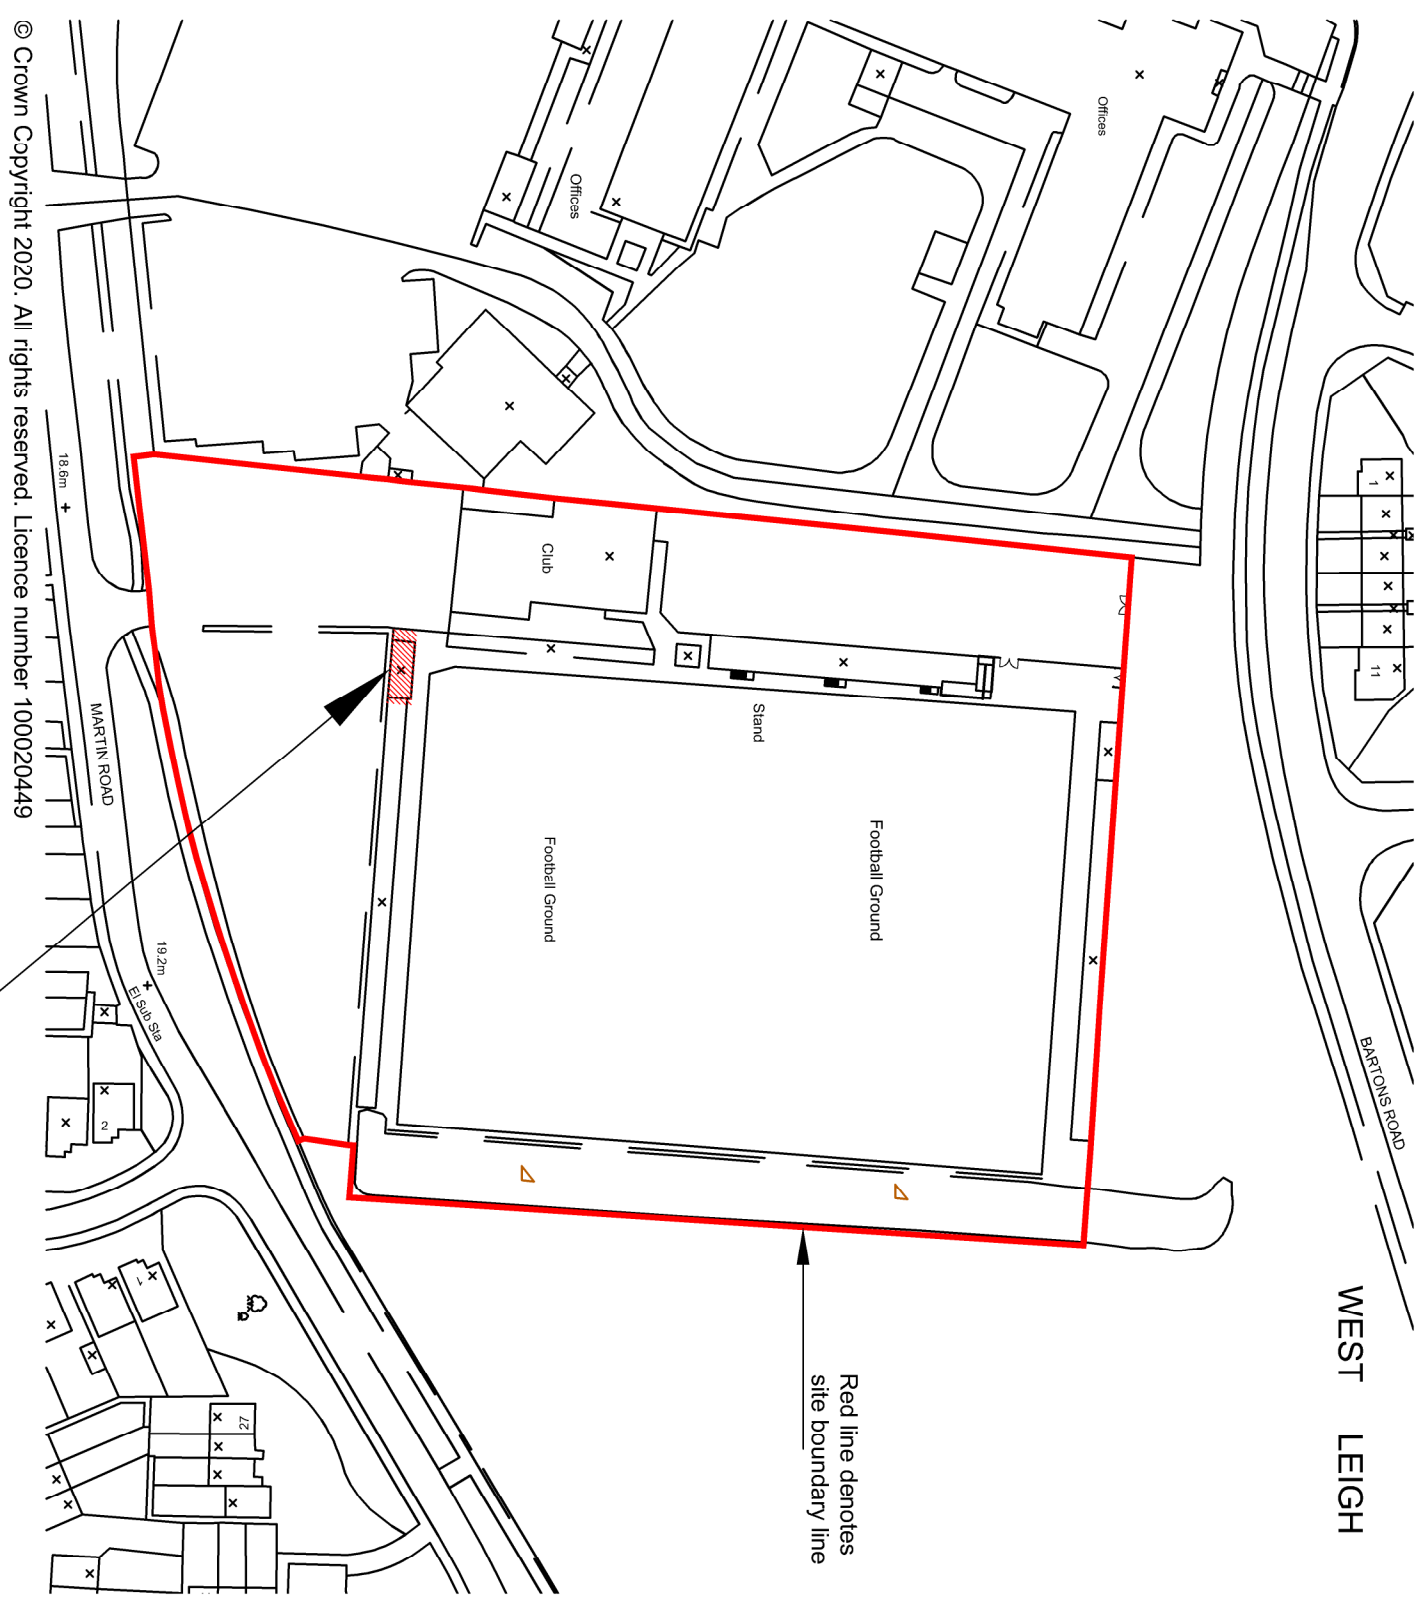


Location Plan
Scale 1:1250

 

Existing Site Plan
Scale 1:500

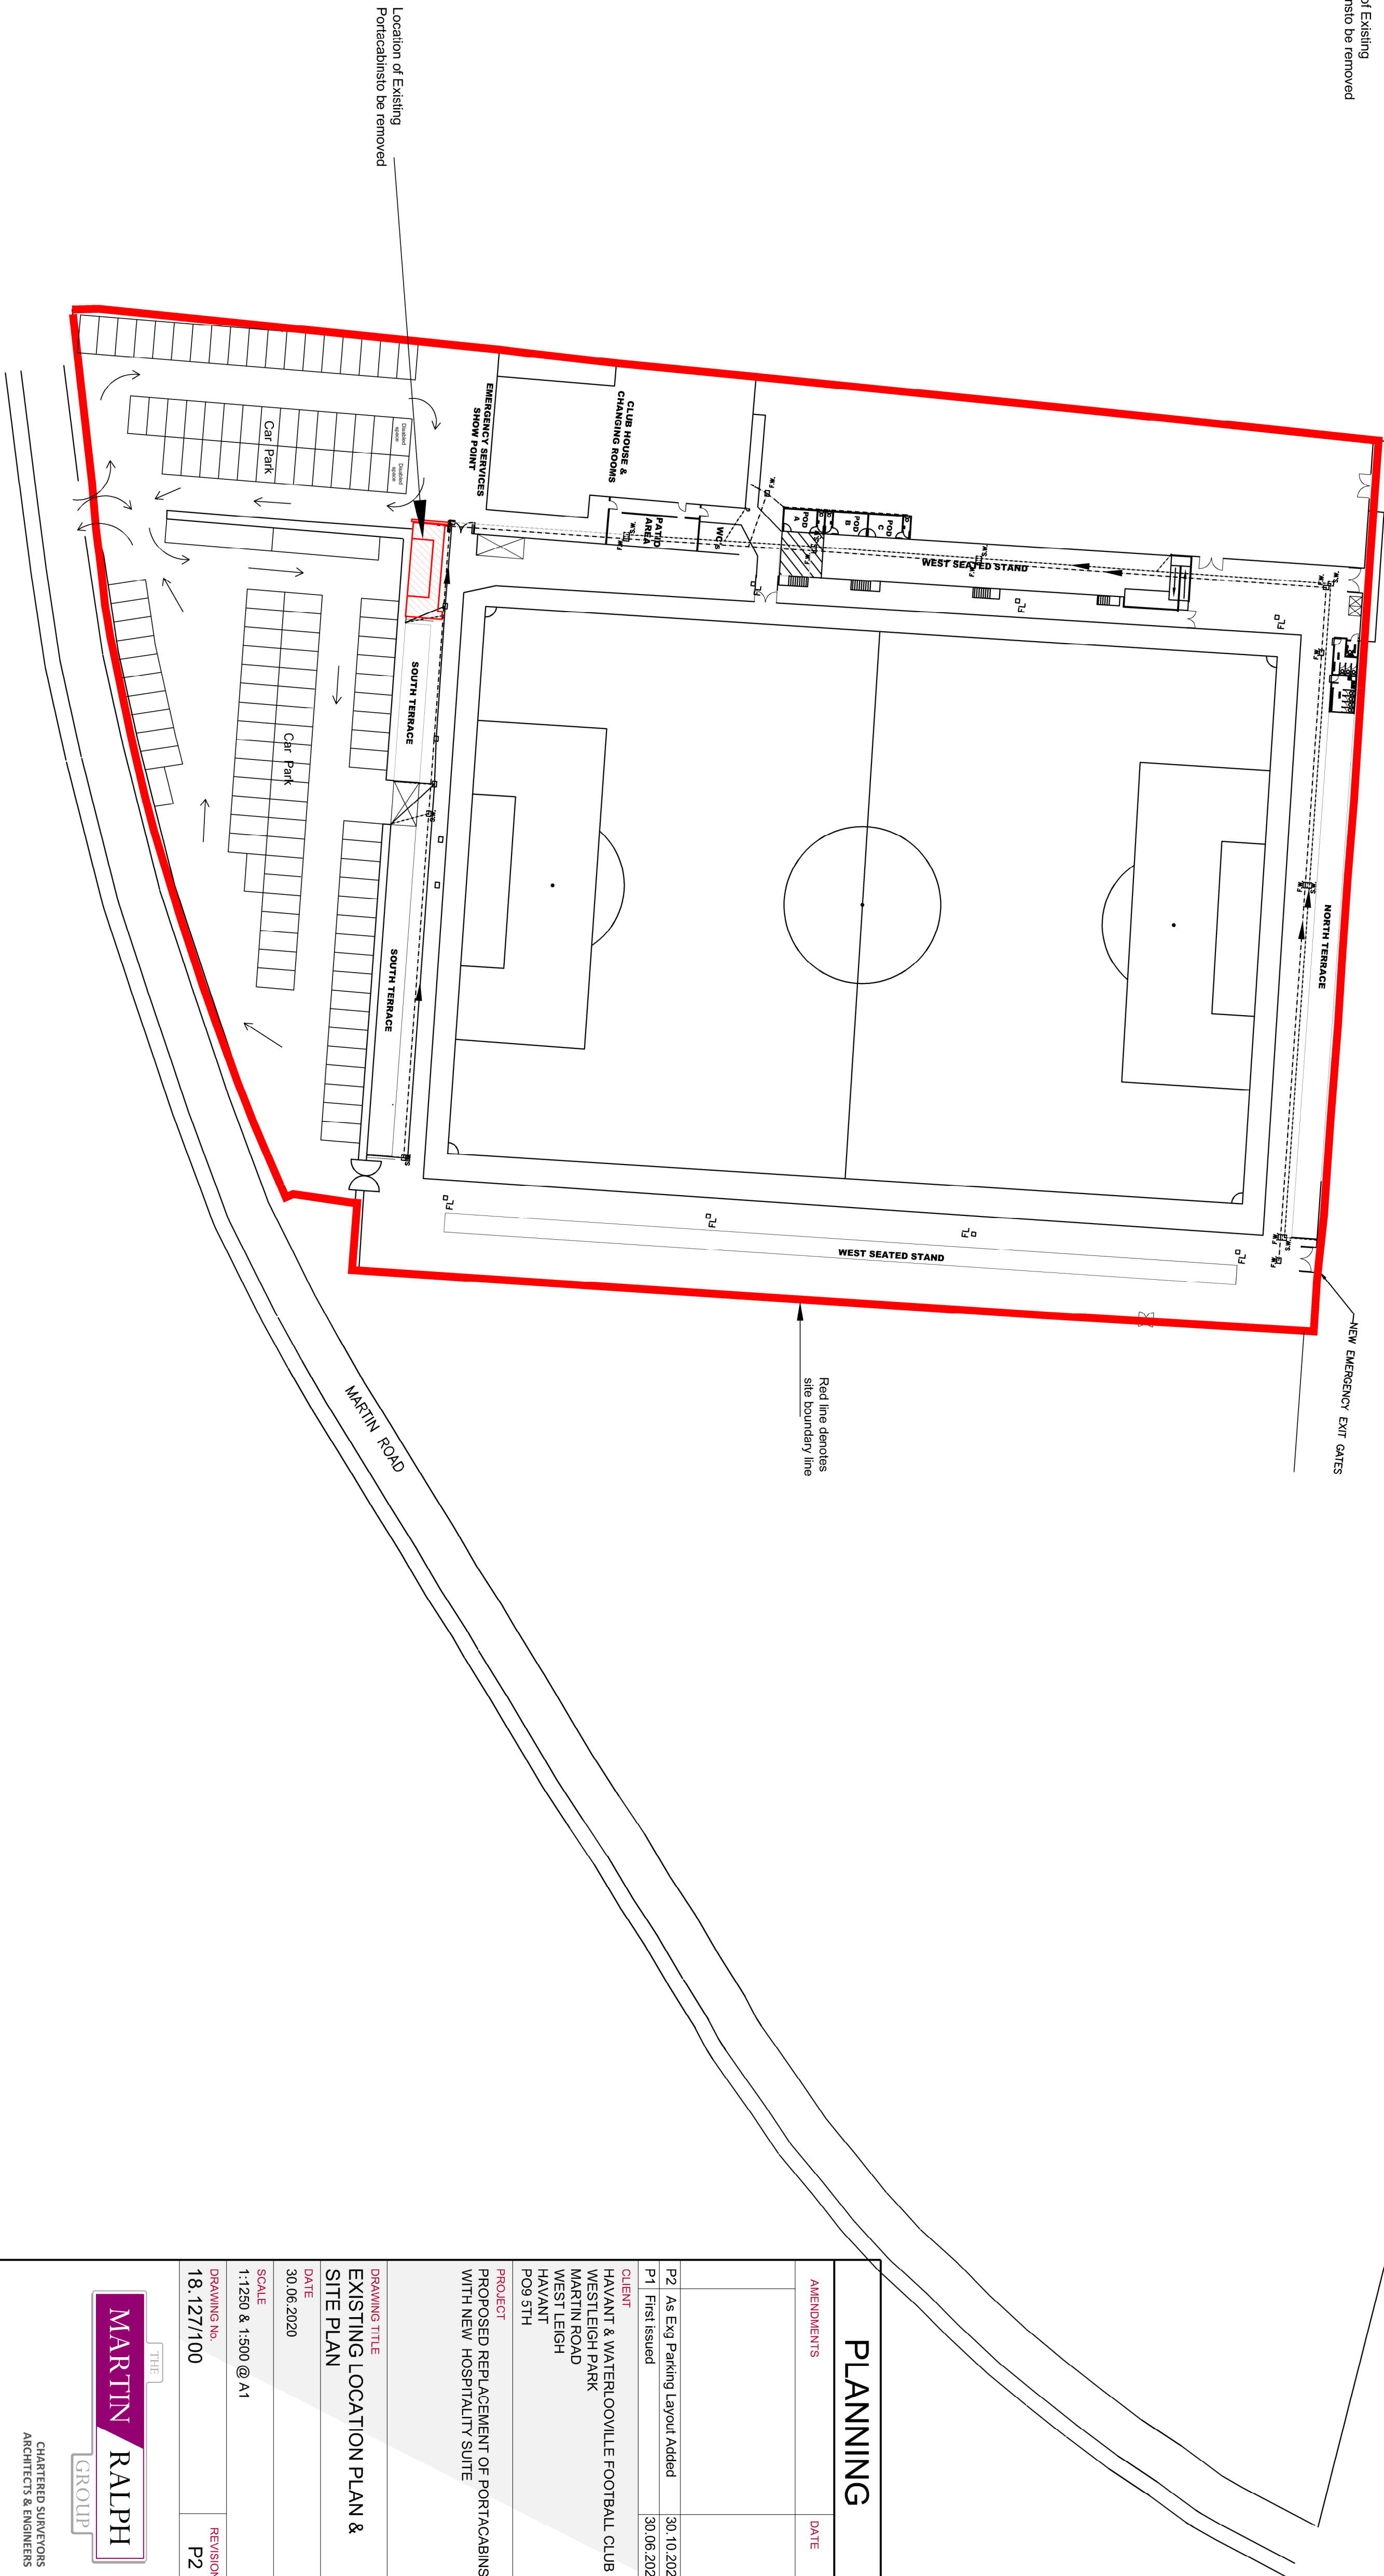

NOTES:

All dimensions to be checked on site and any discrepancy notified to The Martin Ralph Group. Written dimensions are to be used in preference to scaled dimensions.

This drawing is the property of The Martin Ralph Group and must not be reproduced, in part or whole, or deviated from, without their permission.

It is essential that prior to commencement and during construction works, the contractor reviews the drawings and specification and take preference over the layout drawings. Any discrepancies are to be brought to the immediate attention of The Martin Ralph Group.

For both pricing and construction purposes Structural, Mechanical, Electrical, and other services shall be provided by the contractor. The contractor shall be responsible for obtaining all necessary permits, approvals, and non-industry standard features or other concerns.

PLANNING

AMENDMENTS	DATE
------------	------

P2	As Exg Parking Layout Added	30.10.2020
P1	First issued	30.06.2020

CLIENT
HAVANT & WATERLOOVILLE FOOTBALL CLUB
WESTLEIGH PARK
MARTIN ROAD
WEST LEIGH
HANTS
PO8 5TH

PROJECT
PROPOSED REPLACEMENT OF PORTACABINS
WITH NEW HOSPITALITY SUITE

DRAWING TITLE
EXISTING LOCATION PLAN &
SITE PLAN

DATE
30.06.2020

SCALE
1:1250 & 1:500 @ A1

DRAWING No
18.127/100

REVISION
P2

MARTIN RALPH GROUP

CHARTERED SURVEYORS
ARCHITECTS & ENGINEERS

11 Dragon House
Hilsea Court
Waterloo Business Park
Petersborough
Hampshire
PE9 7JSP
www.martinralph.co.uk
info@martinralph.co.uk
T: 023 8225 7711
F: 023 8225 7712