



The map shows the following details:

- Streets:** Havant Road (top left), Selangor Avenue (top), Chester Close (bottom right).
- Buildings:** Labeled with numbers 1, 2, 111, and 105.
- Other Features:** A 'Shelter' is marked on Havant Road.
- Red Rectangle:** A red rectangle highlights the area around the community centre, located near the intersection of Selangor Avenue and Chester Close.


Scale 1:1250

 

scale 1:500

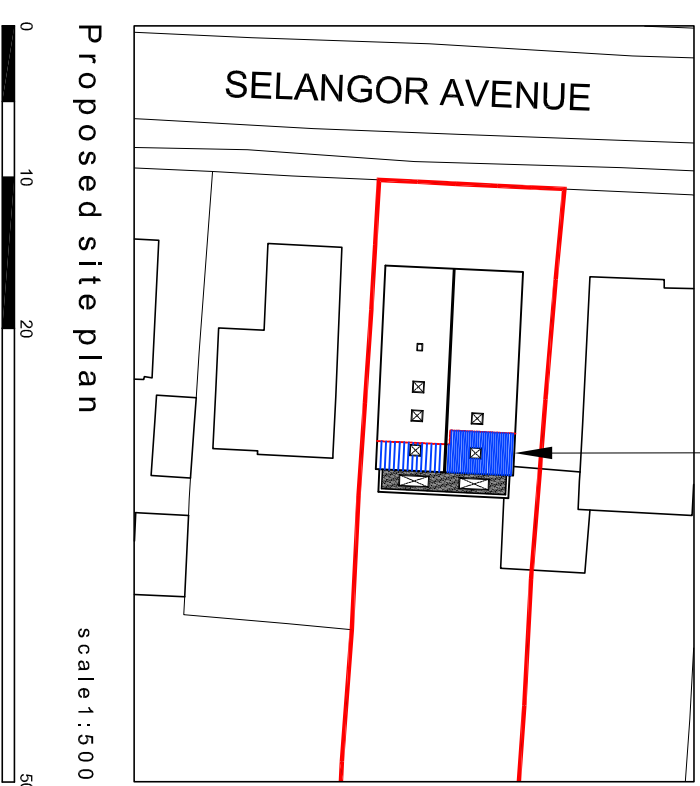

Existing floor plans scale 1:100

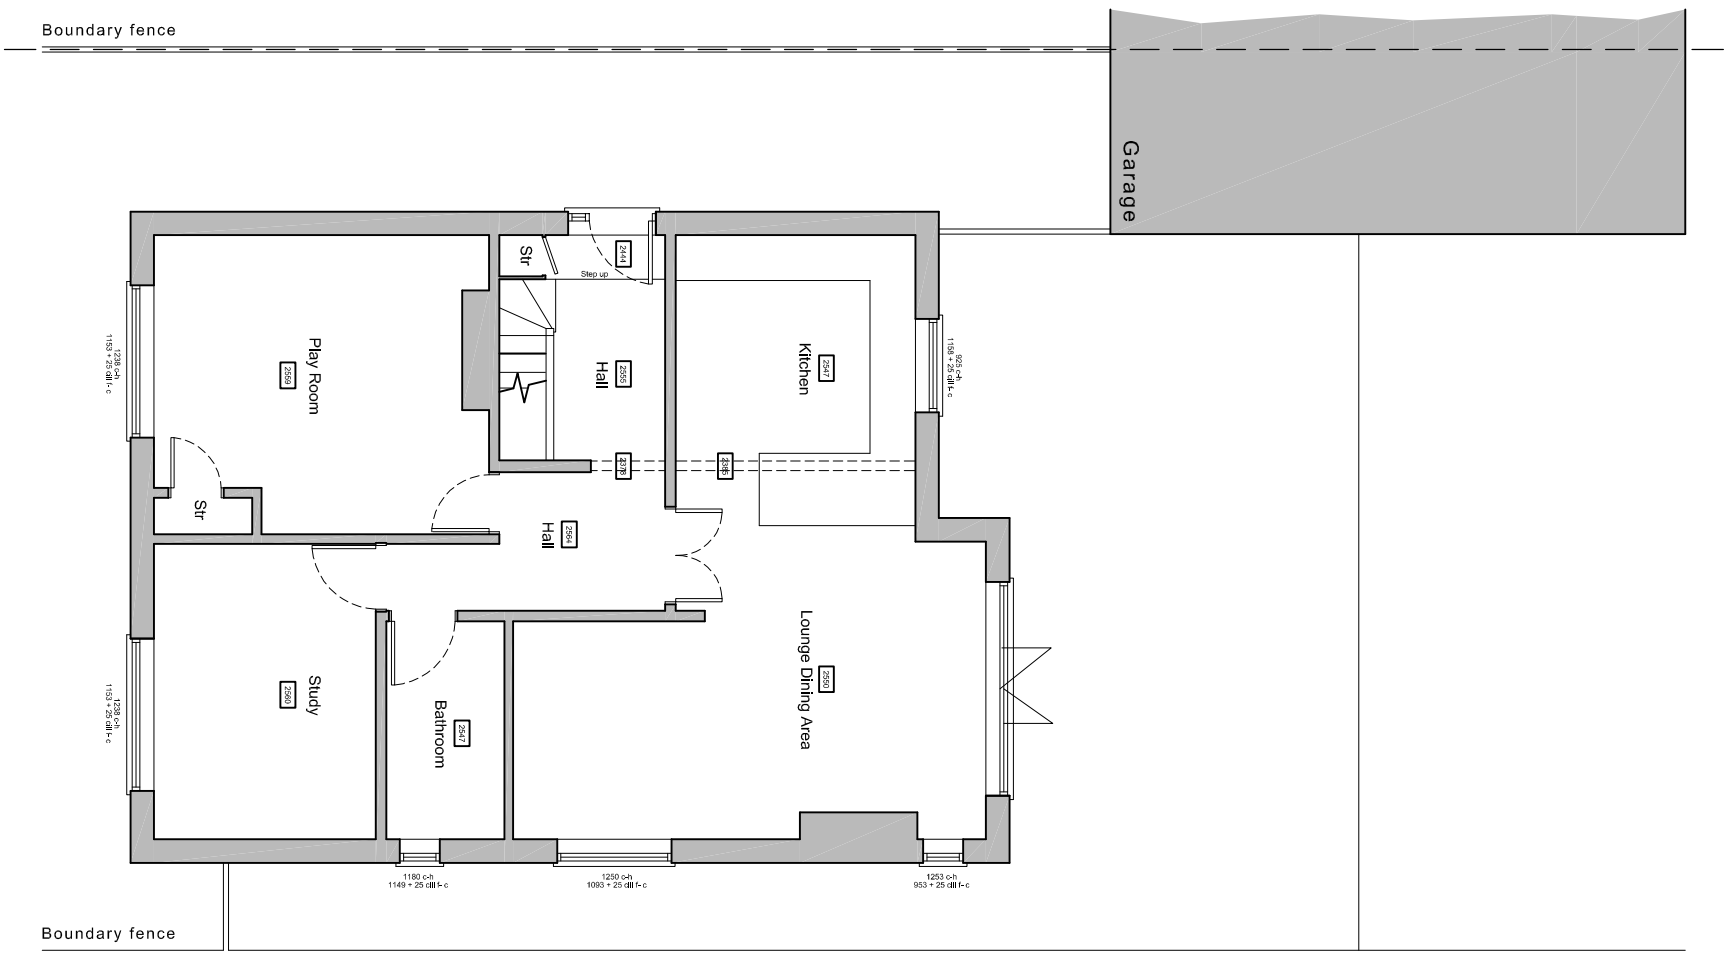[illegible]

For	MR & MRS HAMMERSLEY				Office Tel:	01243 933732	
Project	PROPOSED EXTENSION AT 6 SELANGOR AVENUE, EMSWORTH, PO10 7LT				Email:	admin@jb-architecturedesign.com	
Title					EXISTING FLOOR PLANS, SITE & LOCATION PLANS		
Date	Drawn	Scale	Checked				
AUGUST 2000	JB	As shown @ A3	-				
Job Number	Drawing Number		Revision				
PL 389 20	-01		C				
Web:					www.jb-architecturedesign.com		