


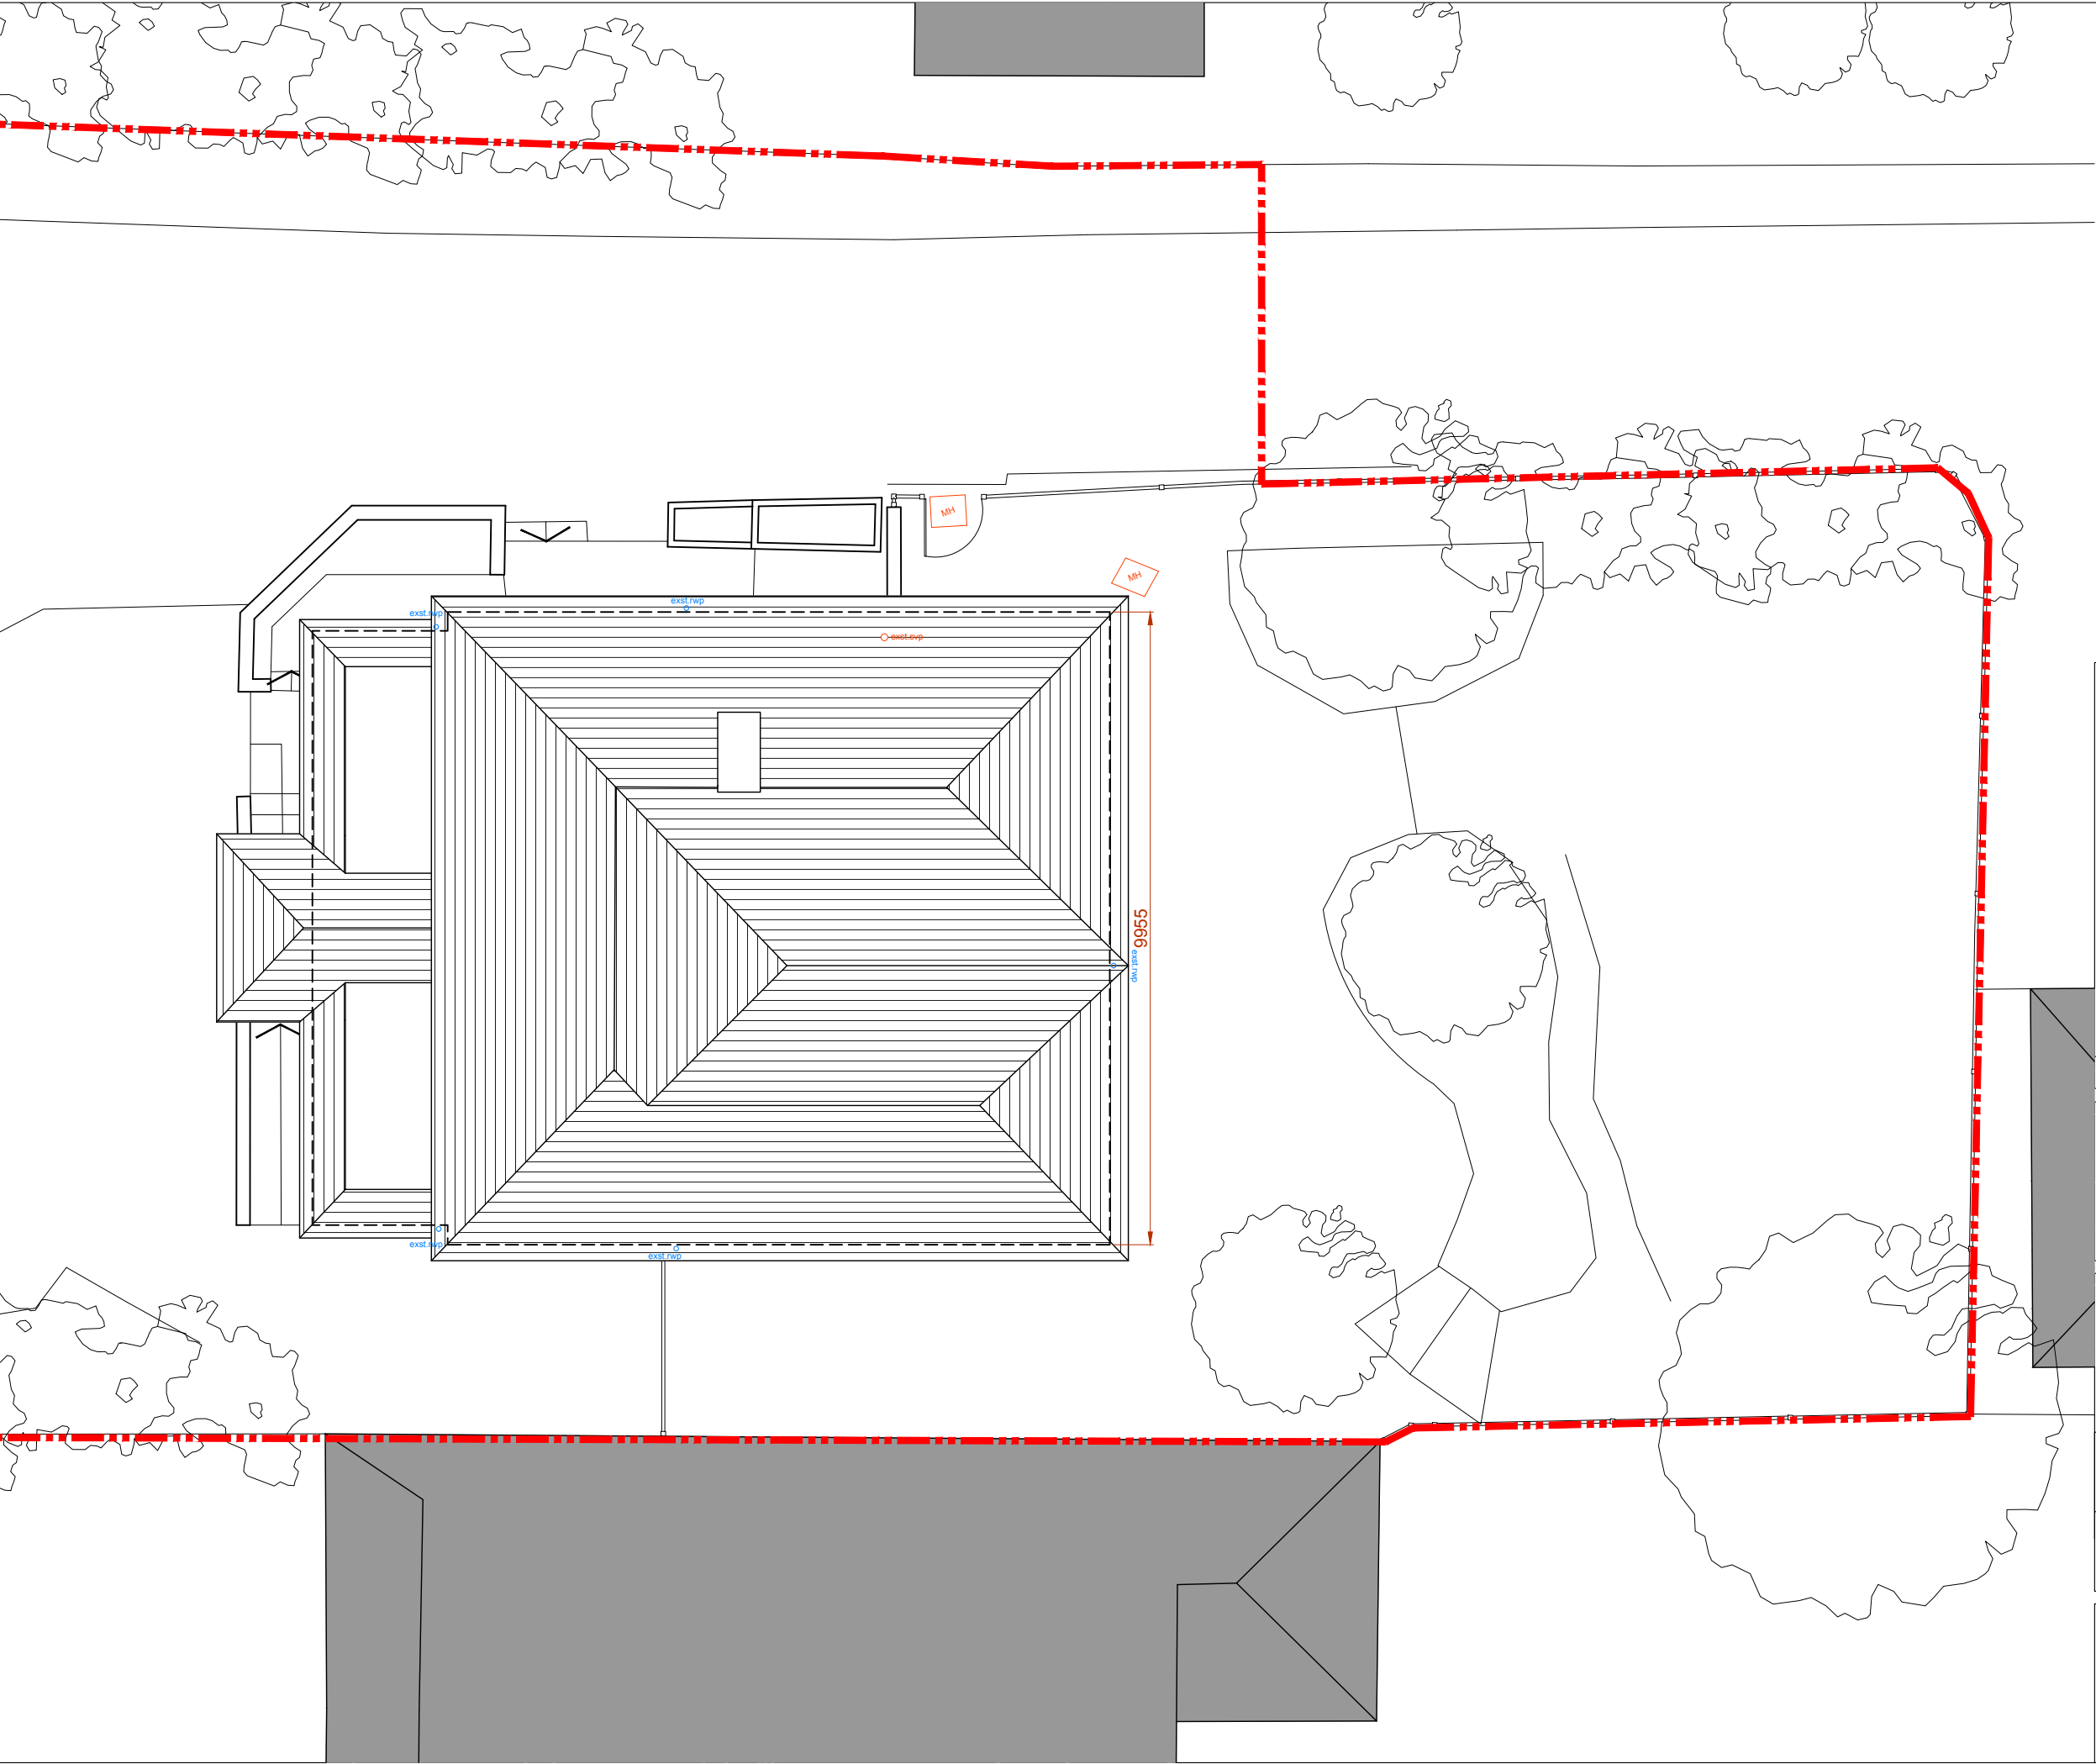

existing walls



Notes:

Print drawing at 100% when printing to A3 paper - do not print to fit.
Do not scale from this drawing.
All discrepancies must be reported to the Architect immediately.
All subcontractors must check dimensions on site before the production of shop drawings for the approval of the Architect.
All dimensions in millimetres.

Rev	Date	Description
Project Details		
50 London Road Cowplain, Waterlooville PO8 8EN		
Drawing Details		
Existing Roof Plan PLANNING ISSUE		
Drawing No. C0174-P103	Date September 2020	
Scale ISSUED 1:100 @ A3	Revision -	

50.⁸ ARCHITECTURE
+ INTERIORS

info@fiftypointeight.co.uk 01243323009